



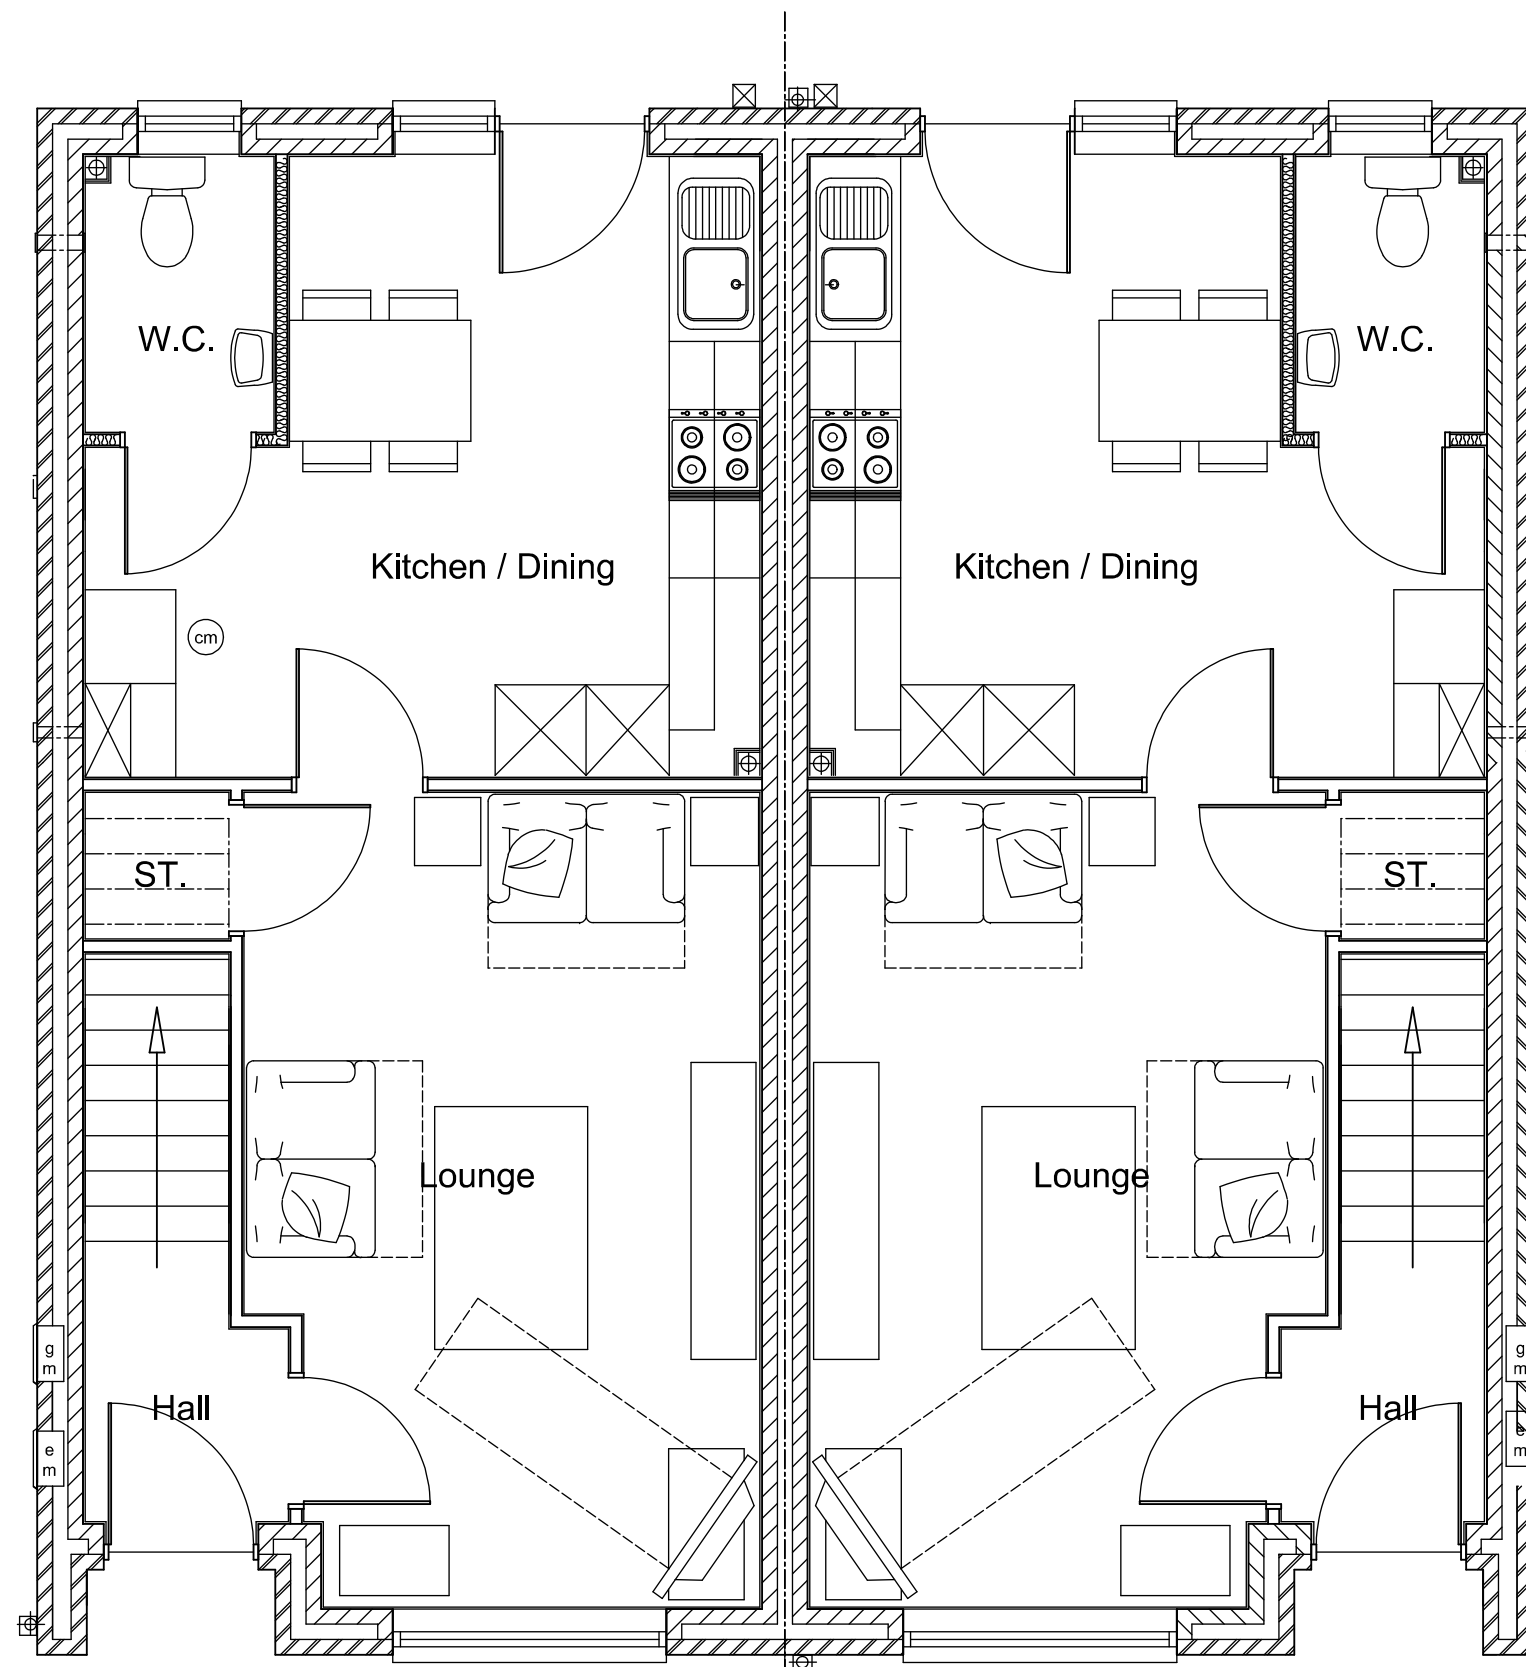

GROUND FLOOR PLAN

1

2

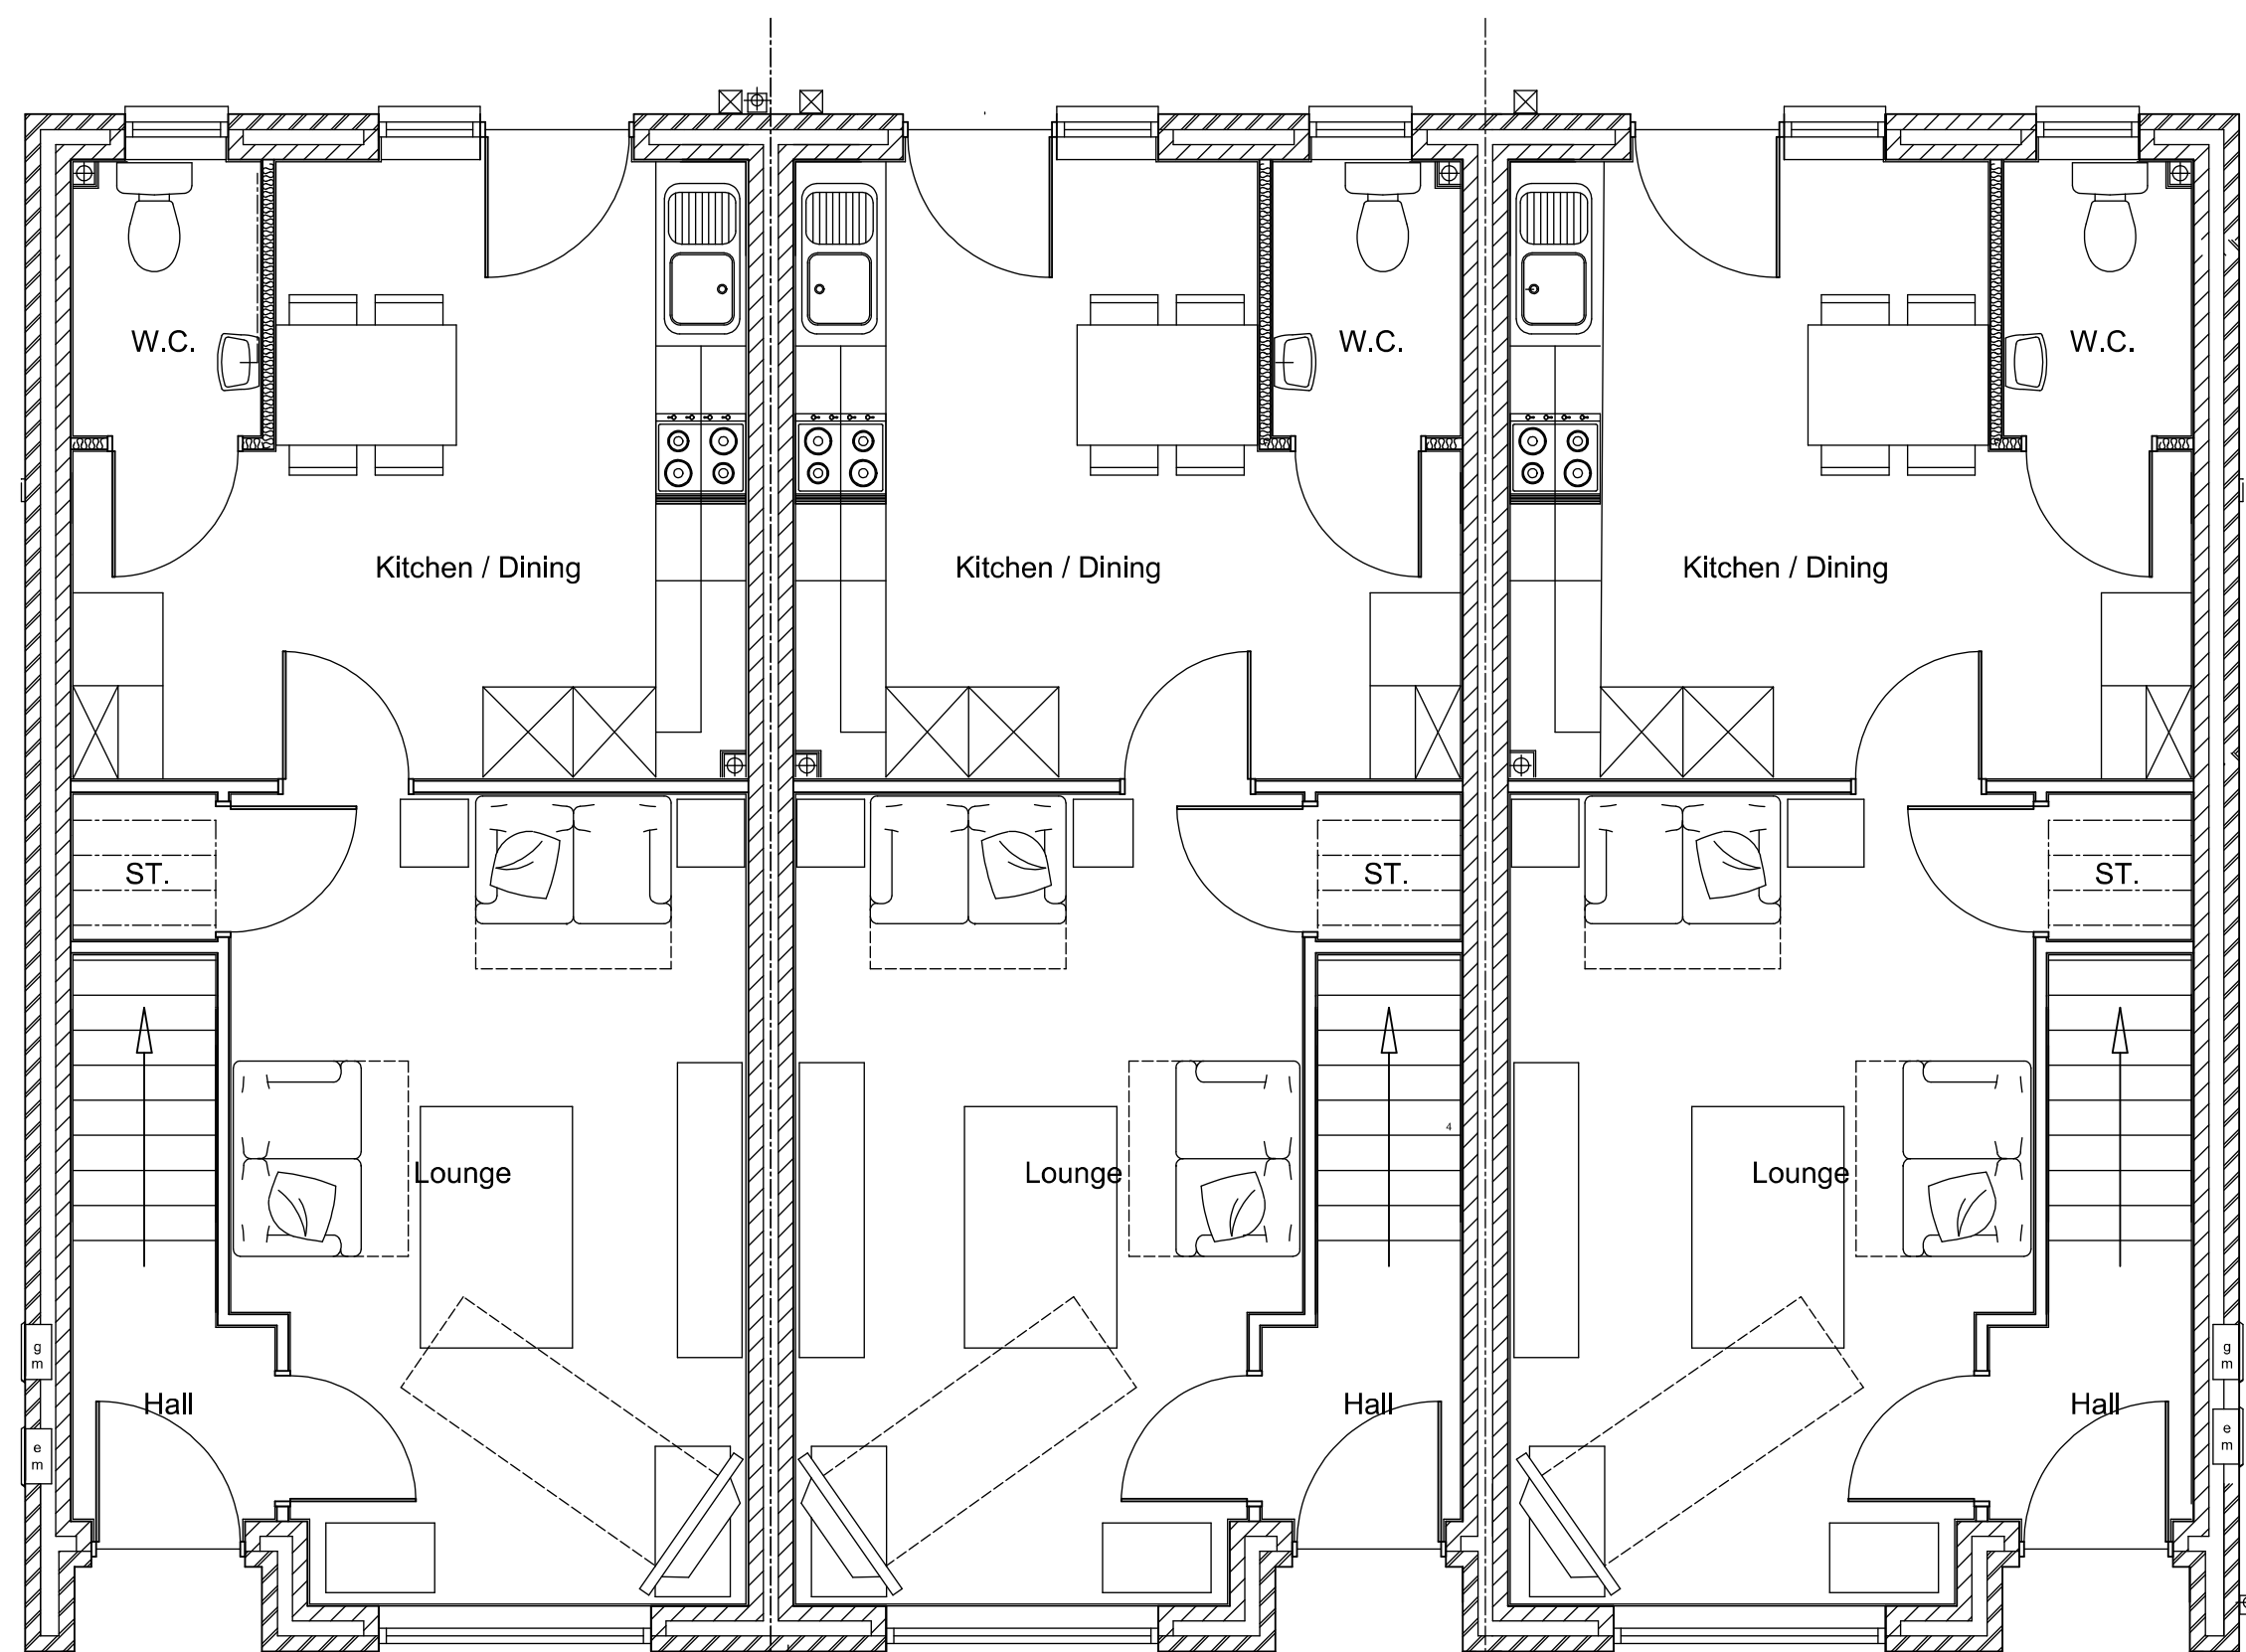


GROUND FLOOR PLAN

3

4


5

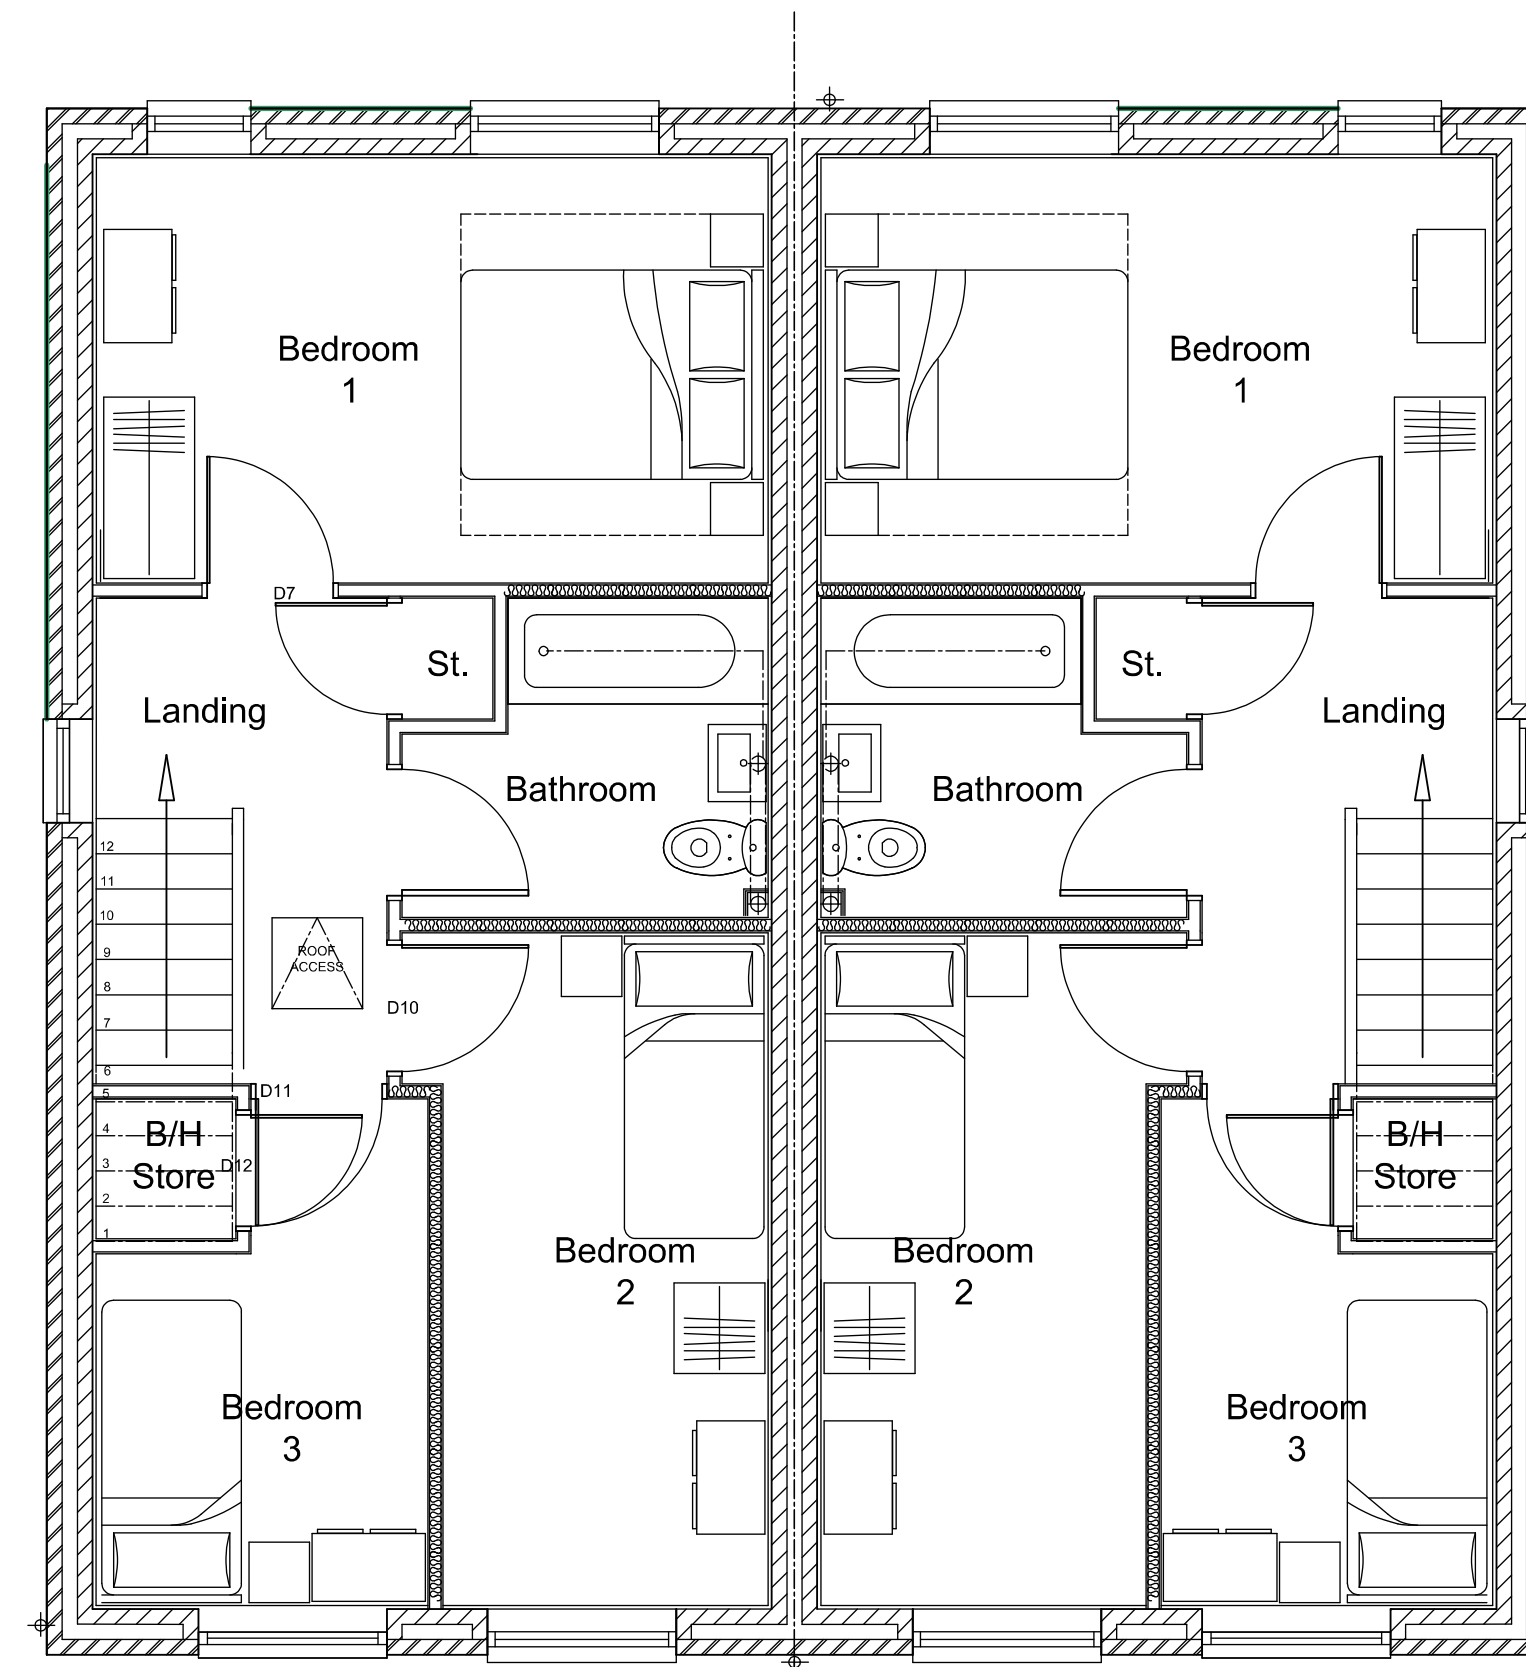

FIRST FLOOR PLAN

1

2

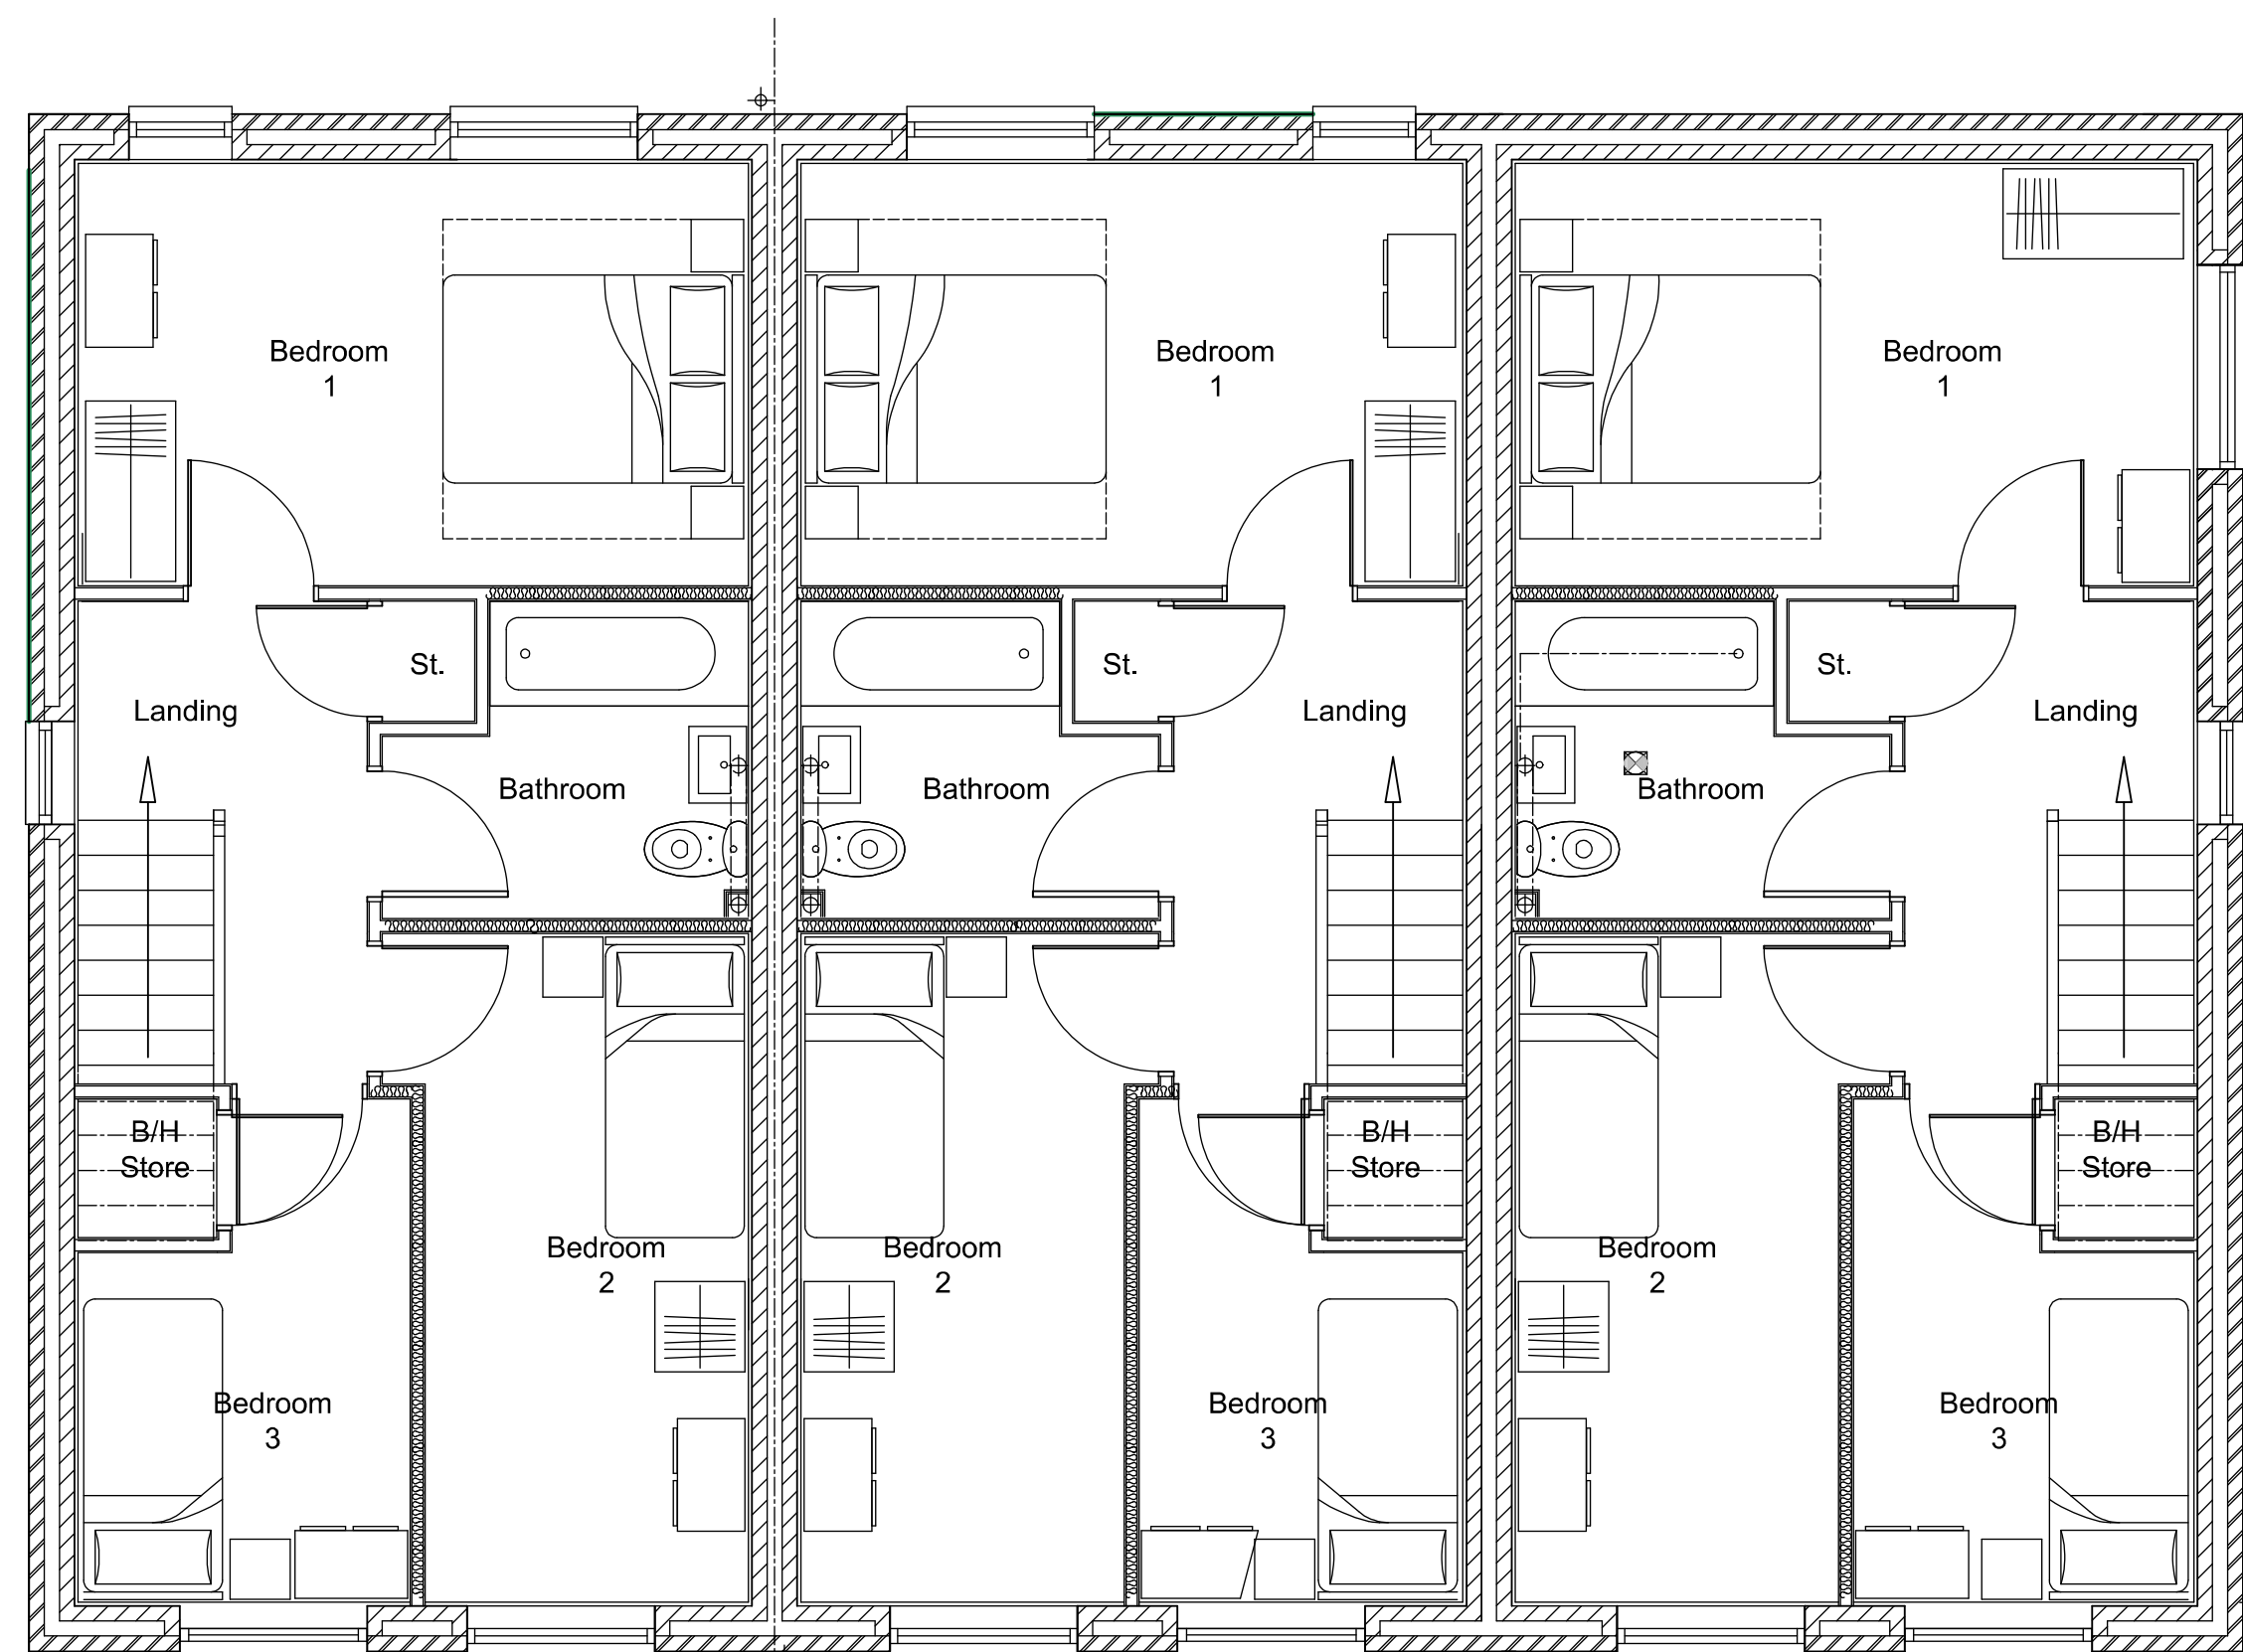


FIRST FLOOR PLAN

3

4

5

PROPOSED FLOOR PLANS

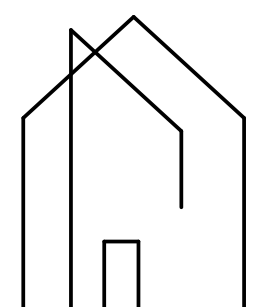

WALKER
HOMES

Client: J WALKER HOMES
Job: Damson Green, Middleton, Rochdale
Drawing Title: Proposed Floor Plans
Drawing Number: 9320.PL.02
Scale: 1:50 @ A1
Date: 22.03.24
Drawn by / checked by: SLT / DF