




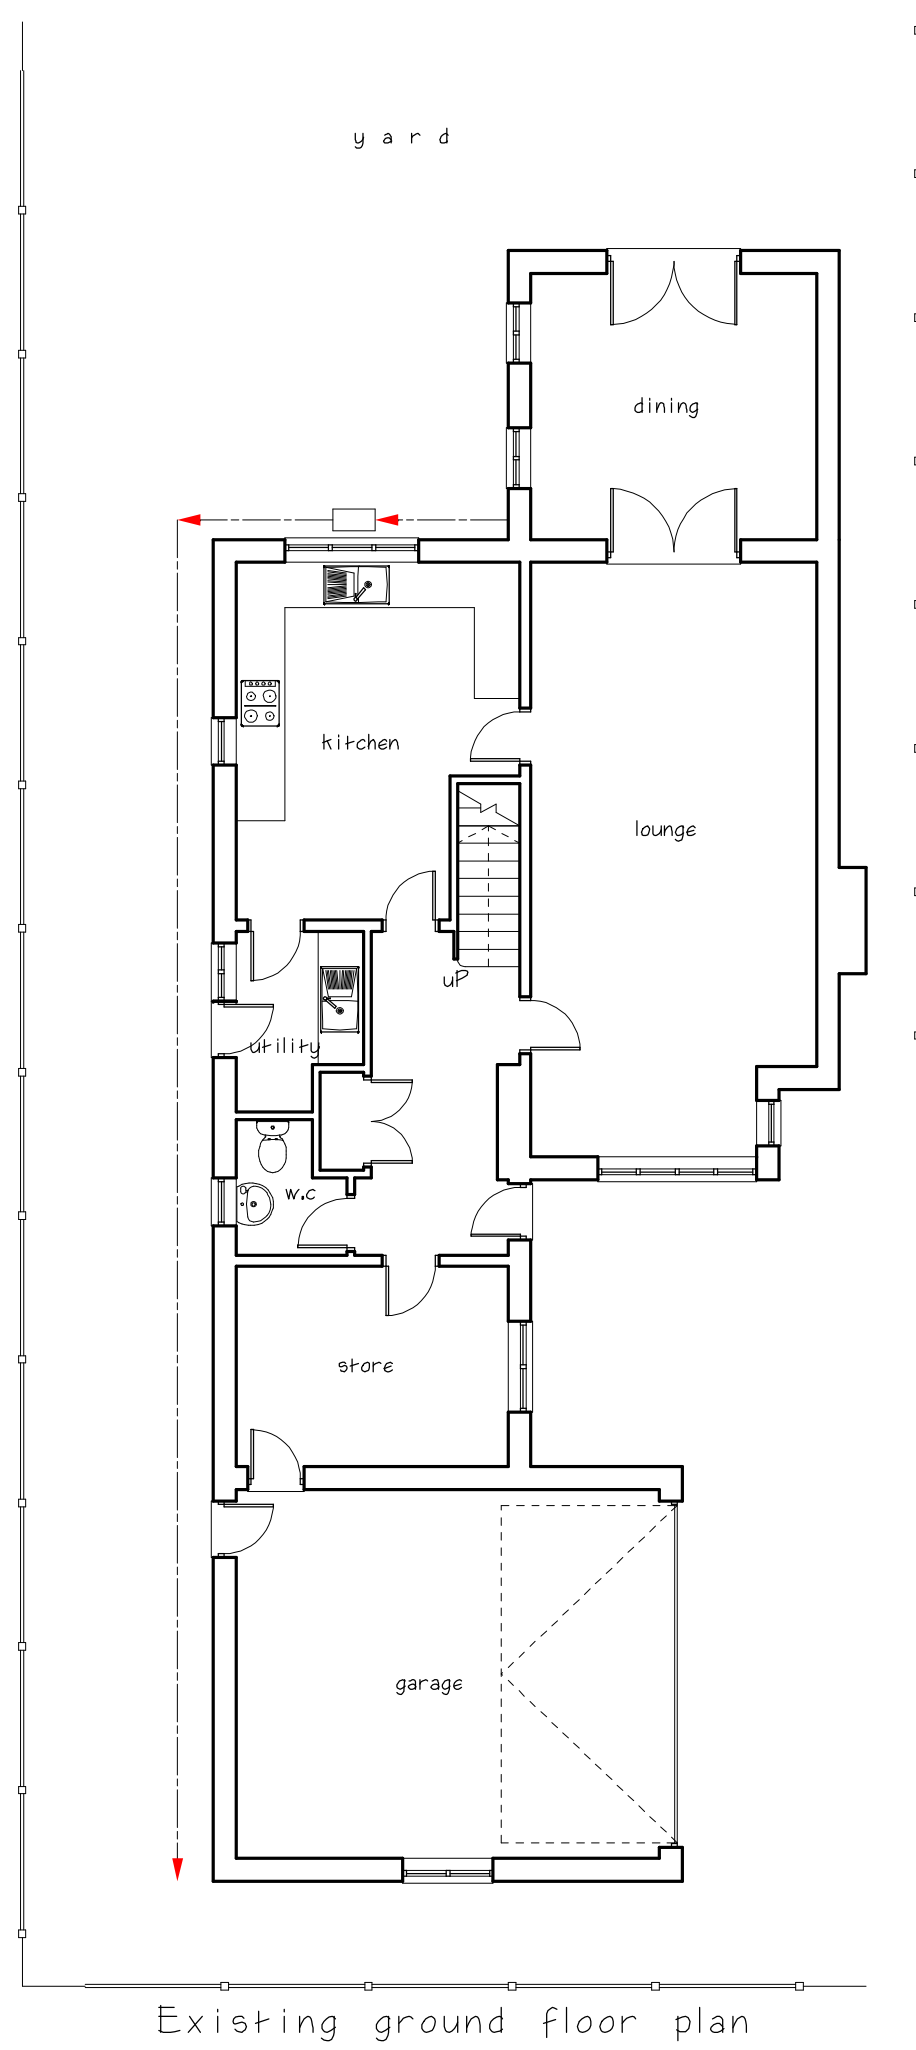

Existing ground floor plan

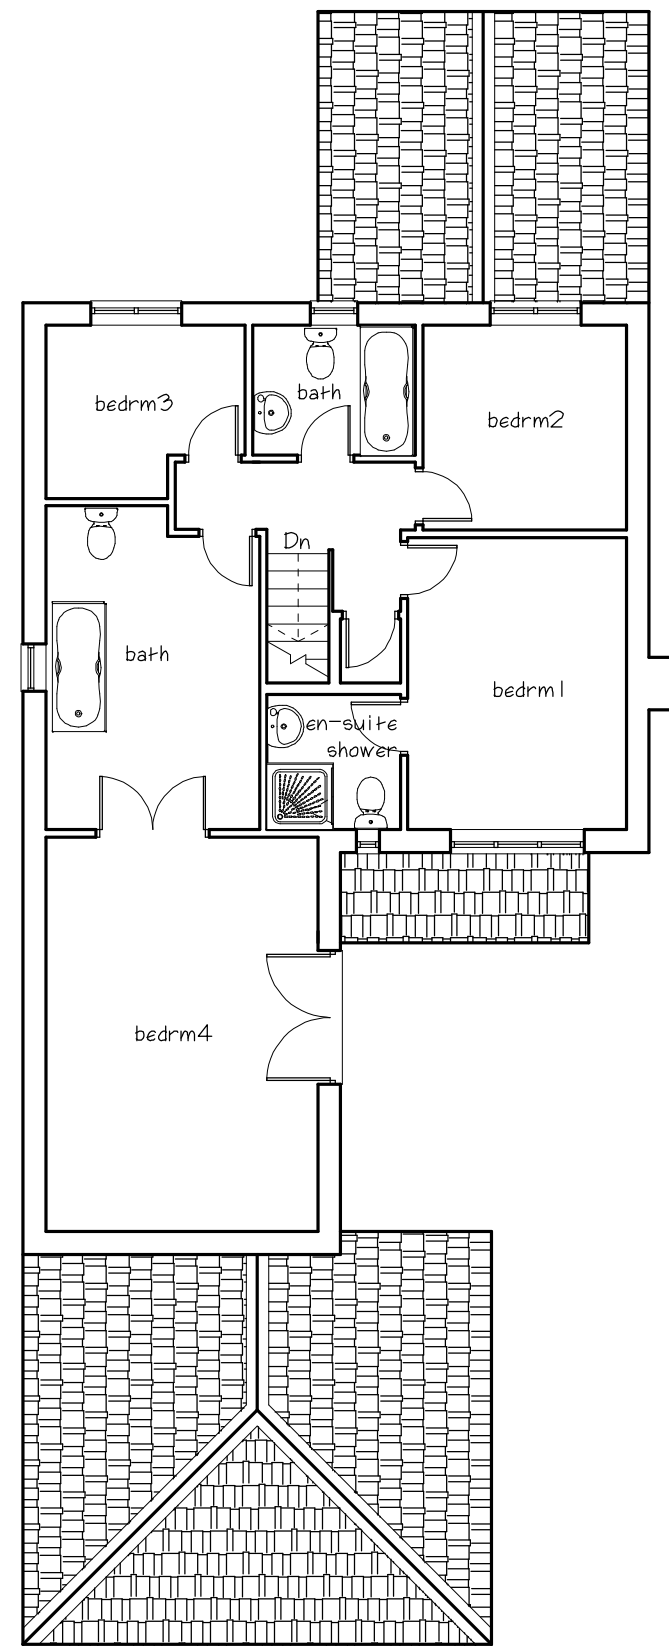

Existing first floor plan

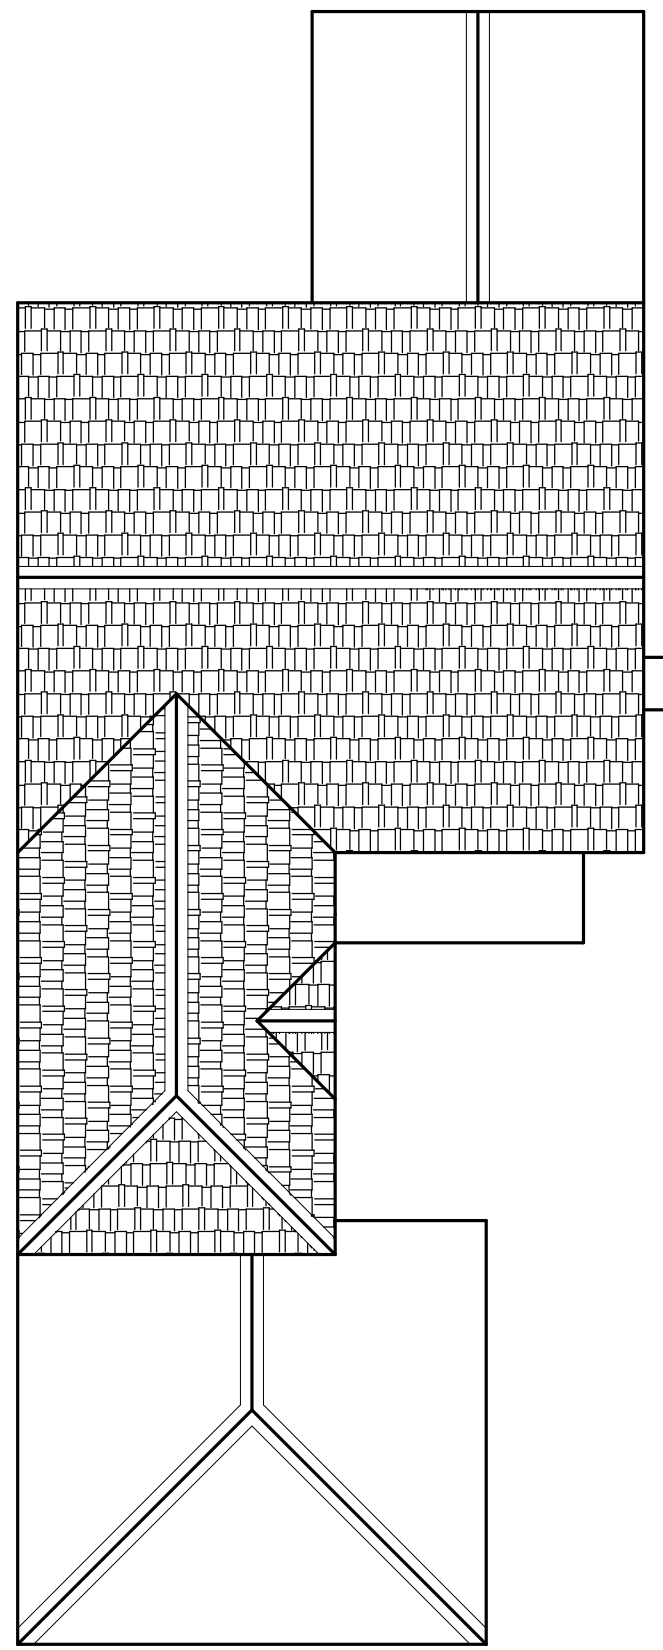


Existing roof plan




Existing block/site plan scale:1:200mm




Proposed block/site plan scale:1:200mm

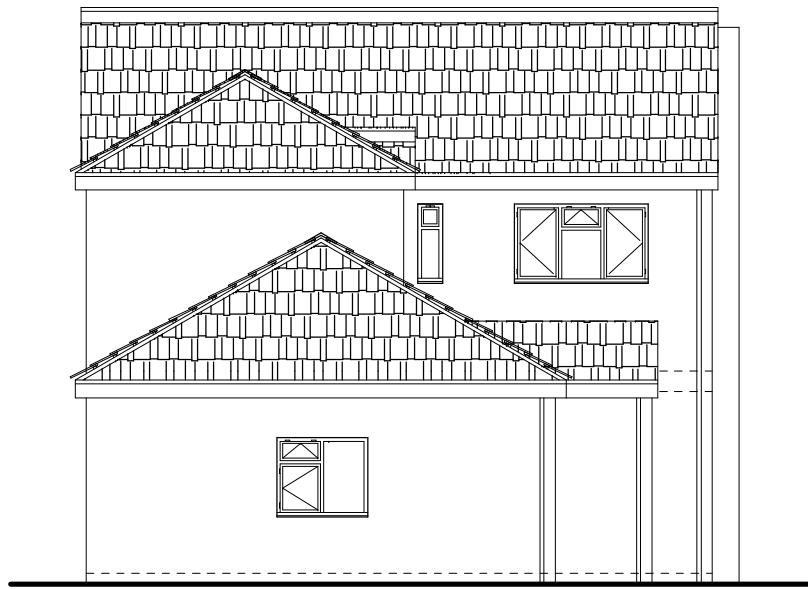

Existing front elevation

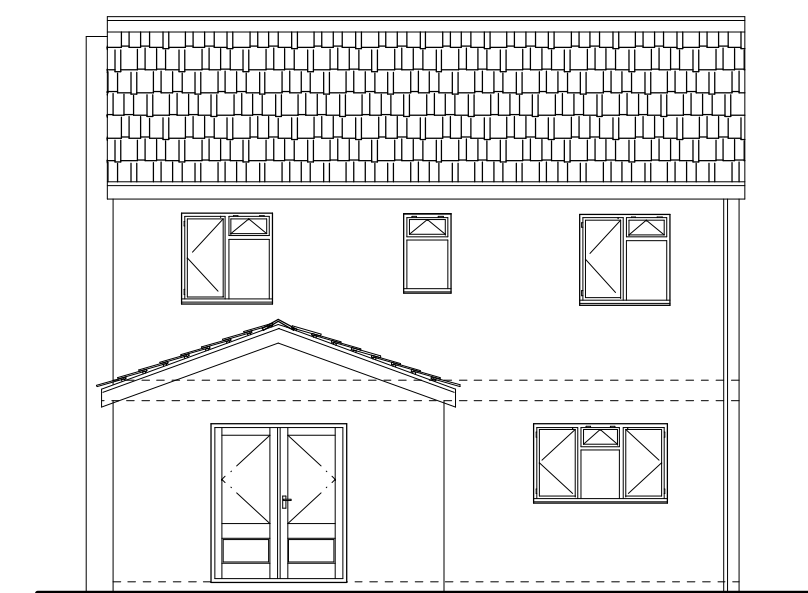


Existing rear elevation

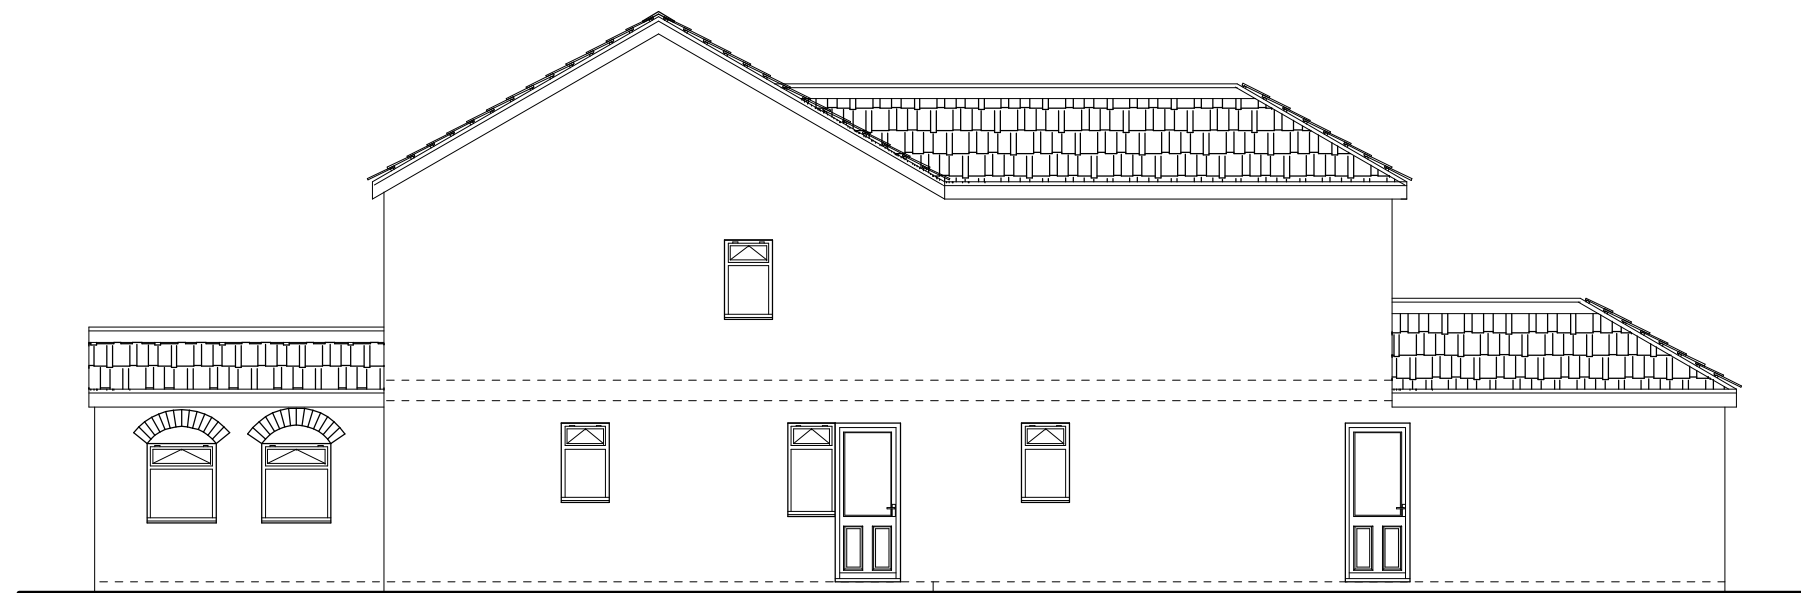



Existing side elevation (West)



Existing side elevation (East)

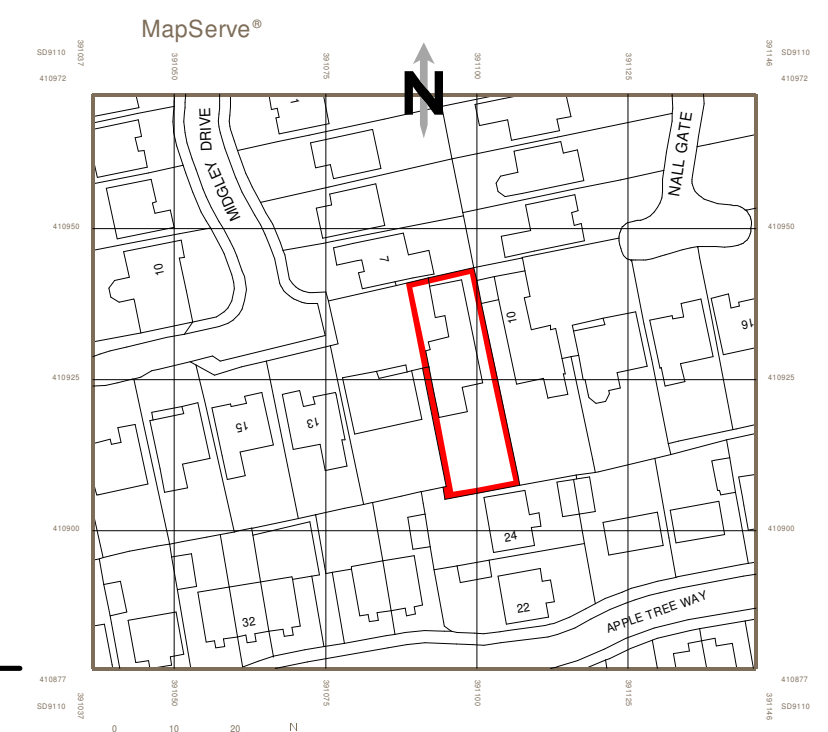

Location scale:1:250mm

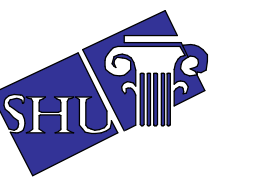 

**Syed Helal Uddin
Architectural Services**
58 Southwood Drive, Baxenden,
Accrington, Lancashire, BB5 2PZ
Tel: 01254 238202 Fax: 08702 352826
Mobile: 07879 261142
Email: syedhelaluddin@yahoo.com

Scale:1:100 Page 1/2 (A2)

Drawing no: 2006 v 2

Existing & proposed layout

Location: 9 Midgley Drive
Rochdale, OL16 4QG.

Prop: Two/single storey extension
& porch

Client: MR. SHAHANA BEGUM

Date: December 2023

please do not scale drawing