
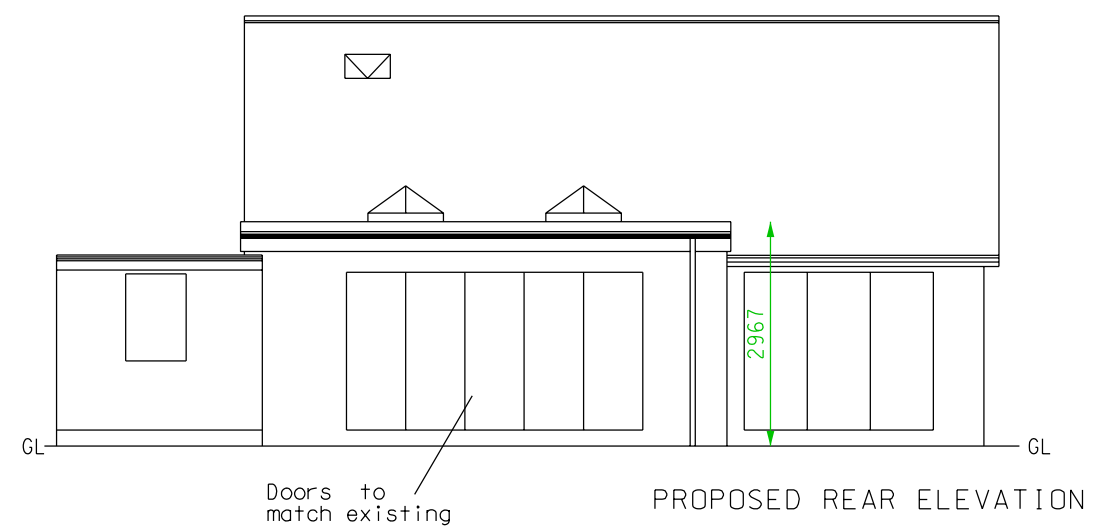
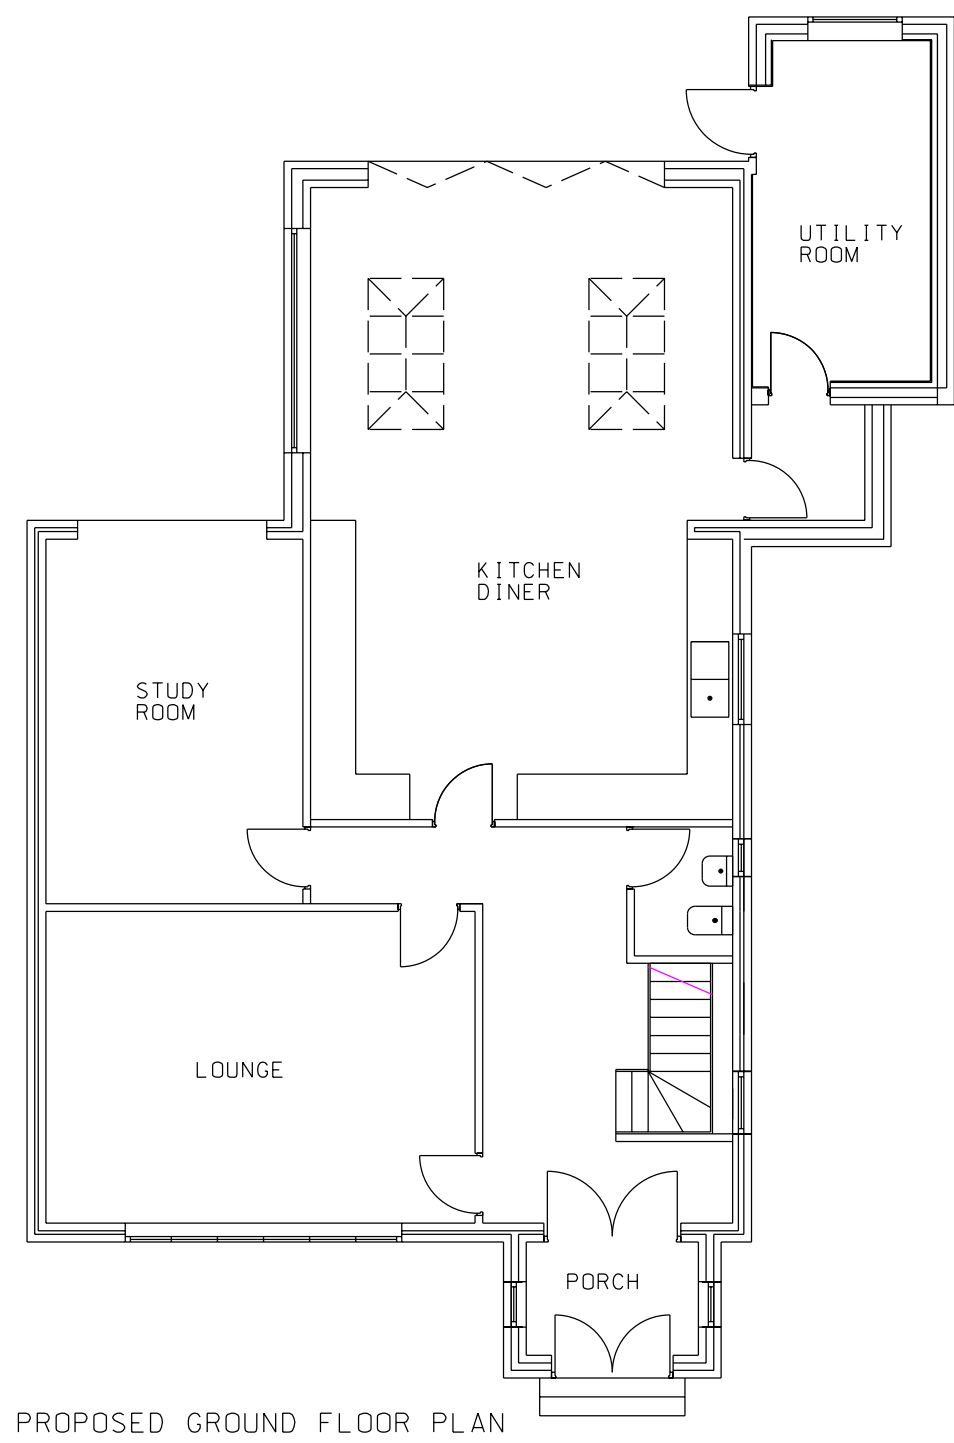
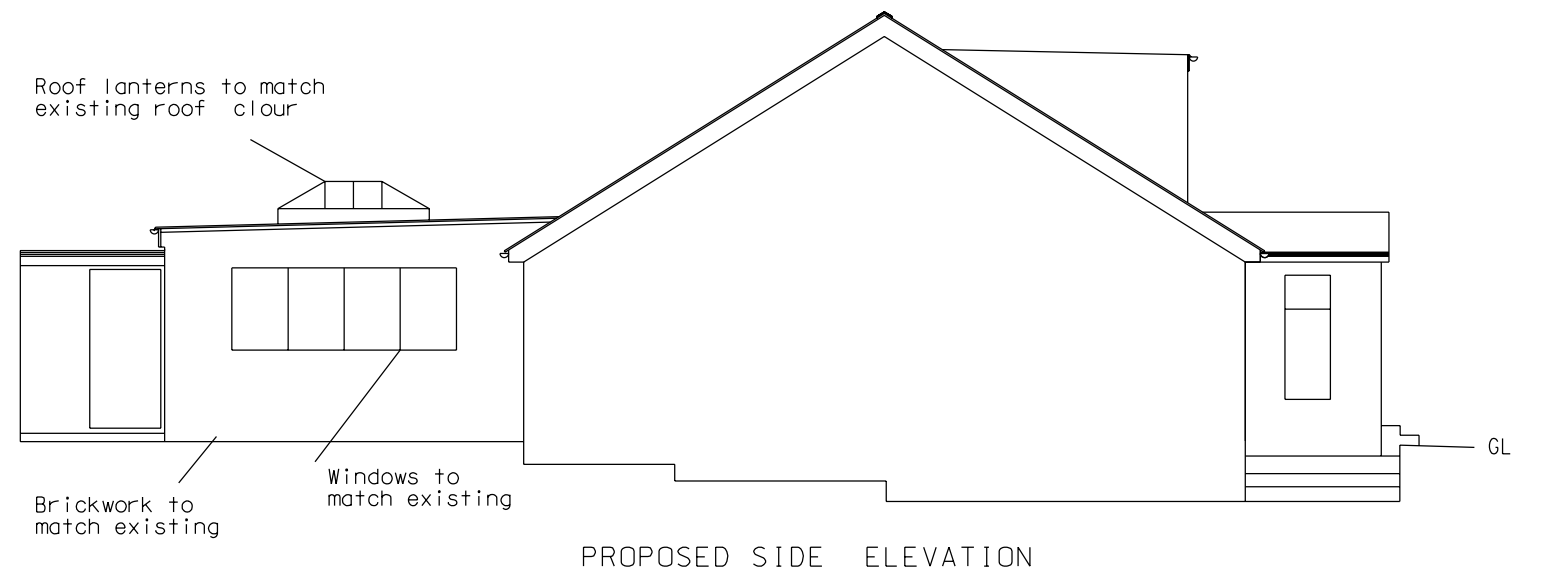
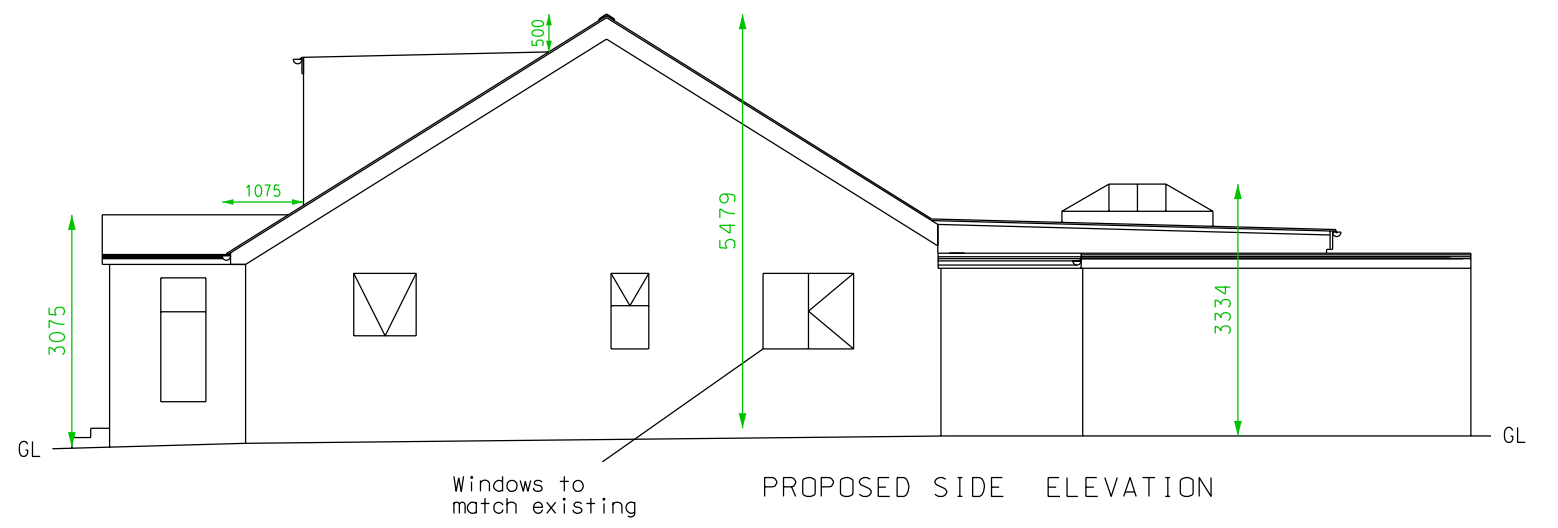


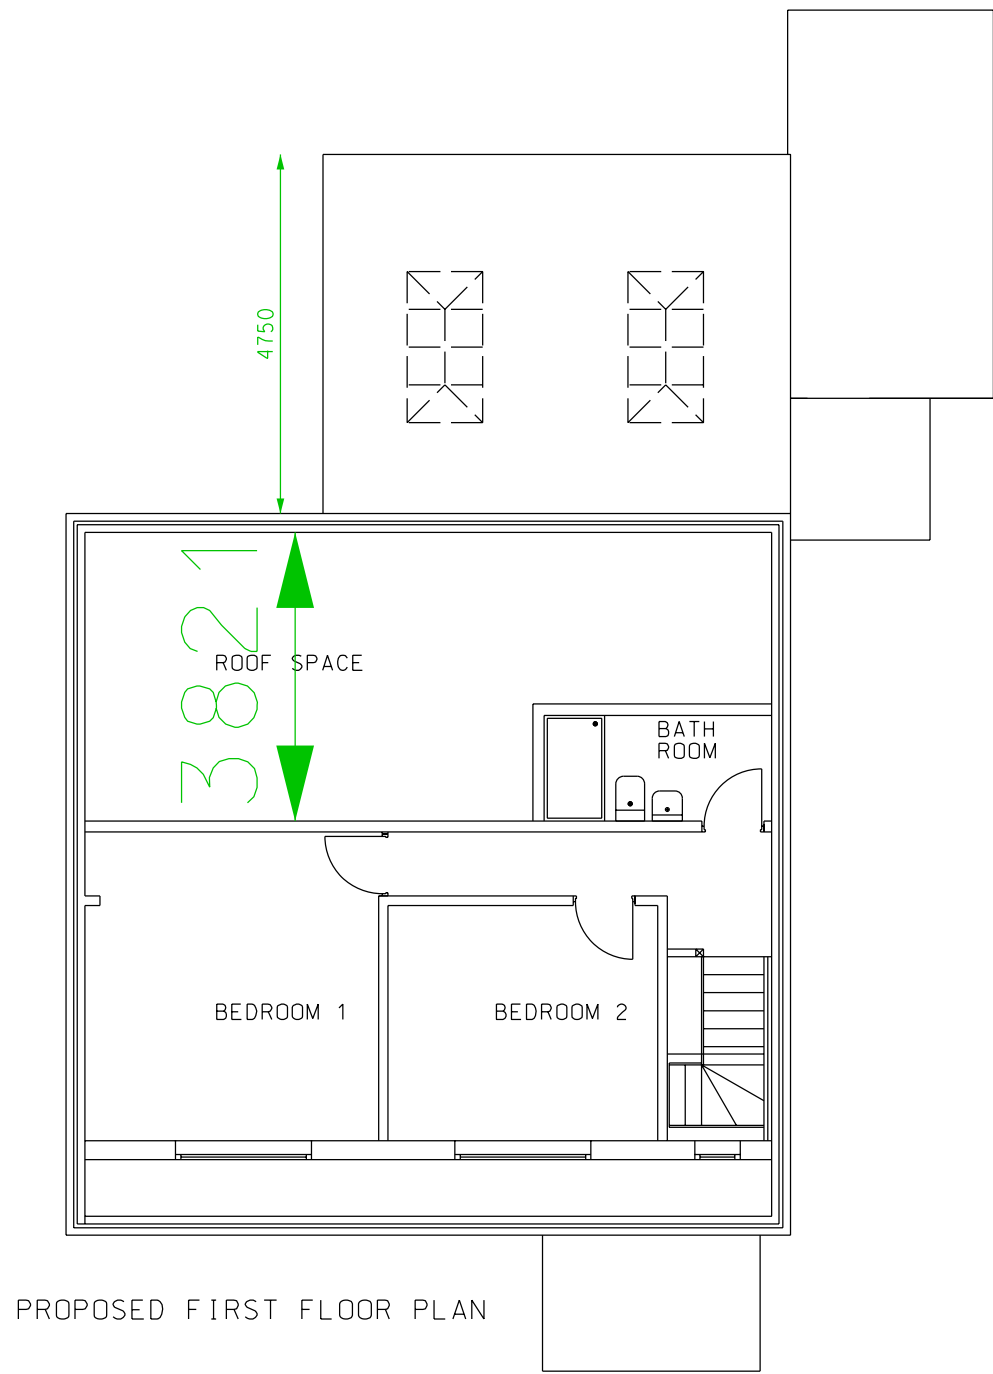

|                                            |                |         |
|--------------------------------------------|----------------|---------|
| PROPOSED FLOOR PLANS AND ELEVATIONS        |                |         |
| 63 SEVEN ACRES LANE, ROCHDALE, OL12 7RW    |                |         |
| SCALE: 1:100 (ISO A2) ALL DIMENSIONS IN MM |                |         |
| DATE: 09-04-24                             | PP/SK/090424/1 | Issue 3 |
| PROPOSED SCHEME                            |                | SHT 2   |