



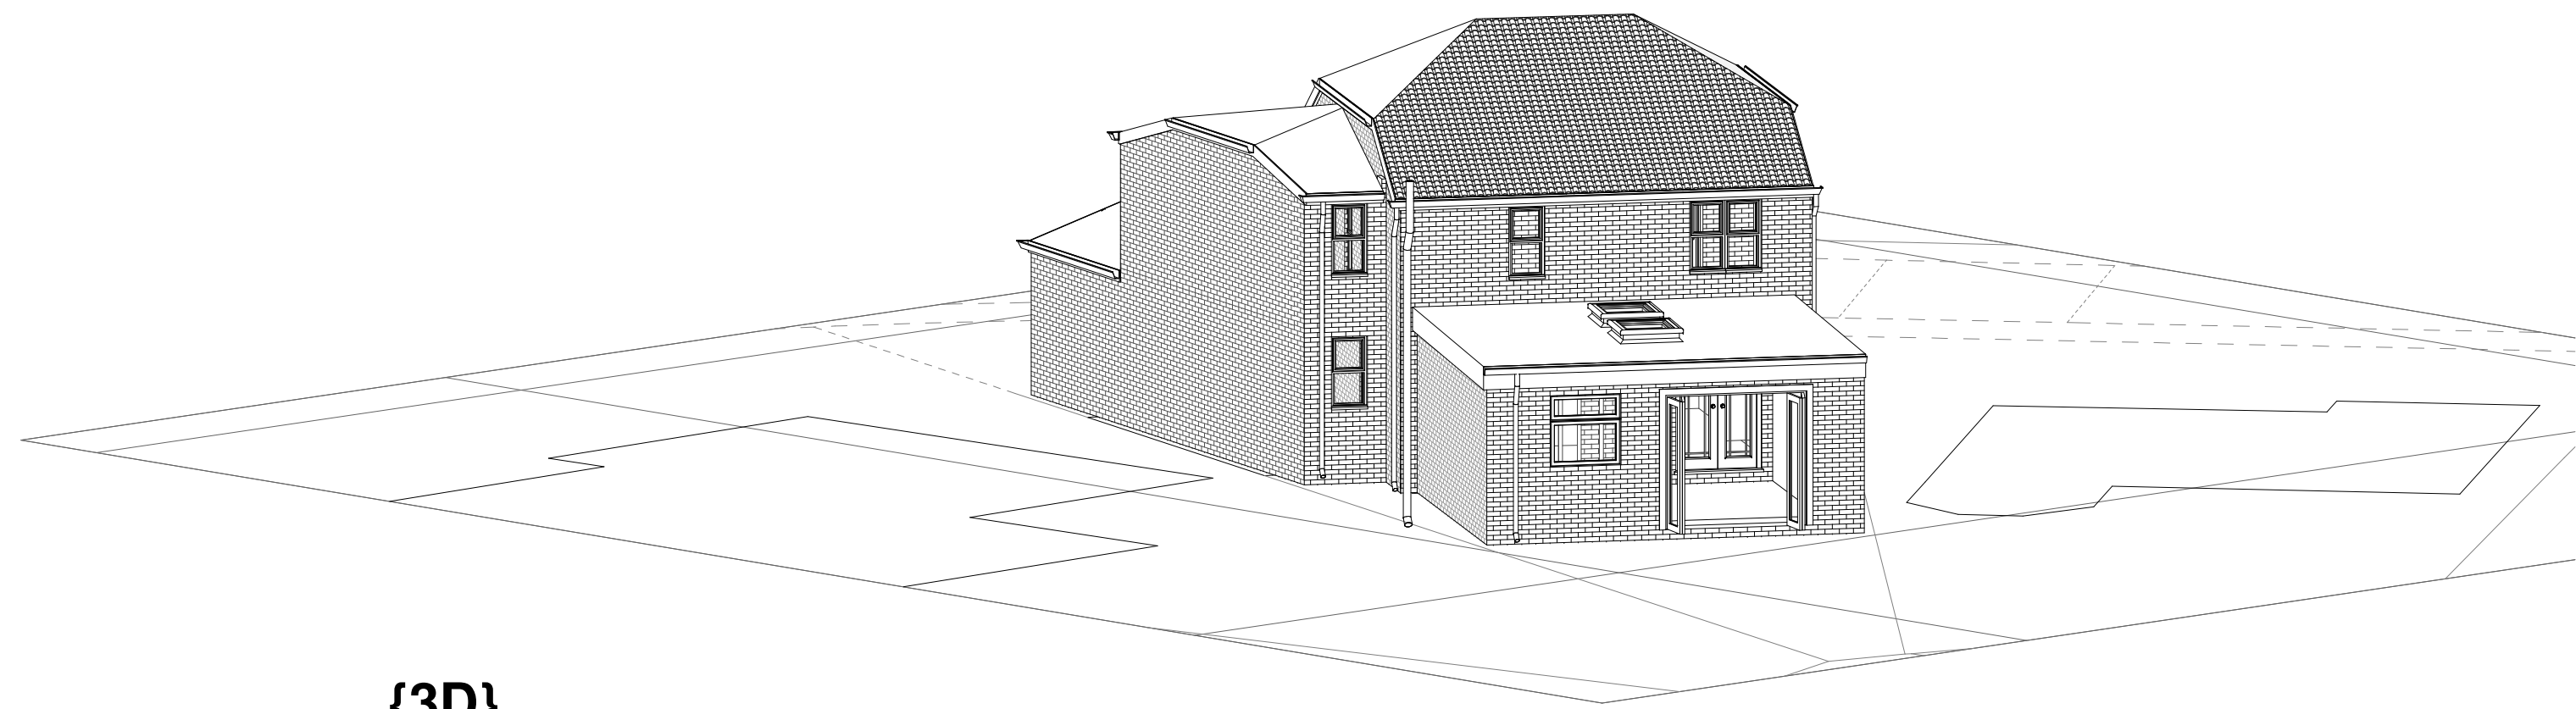

{3D}

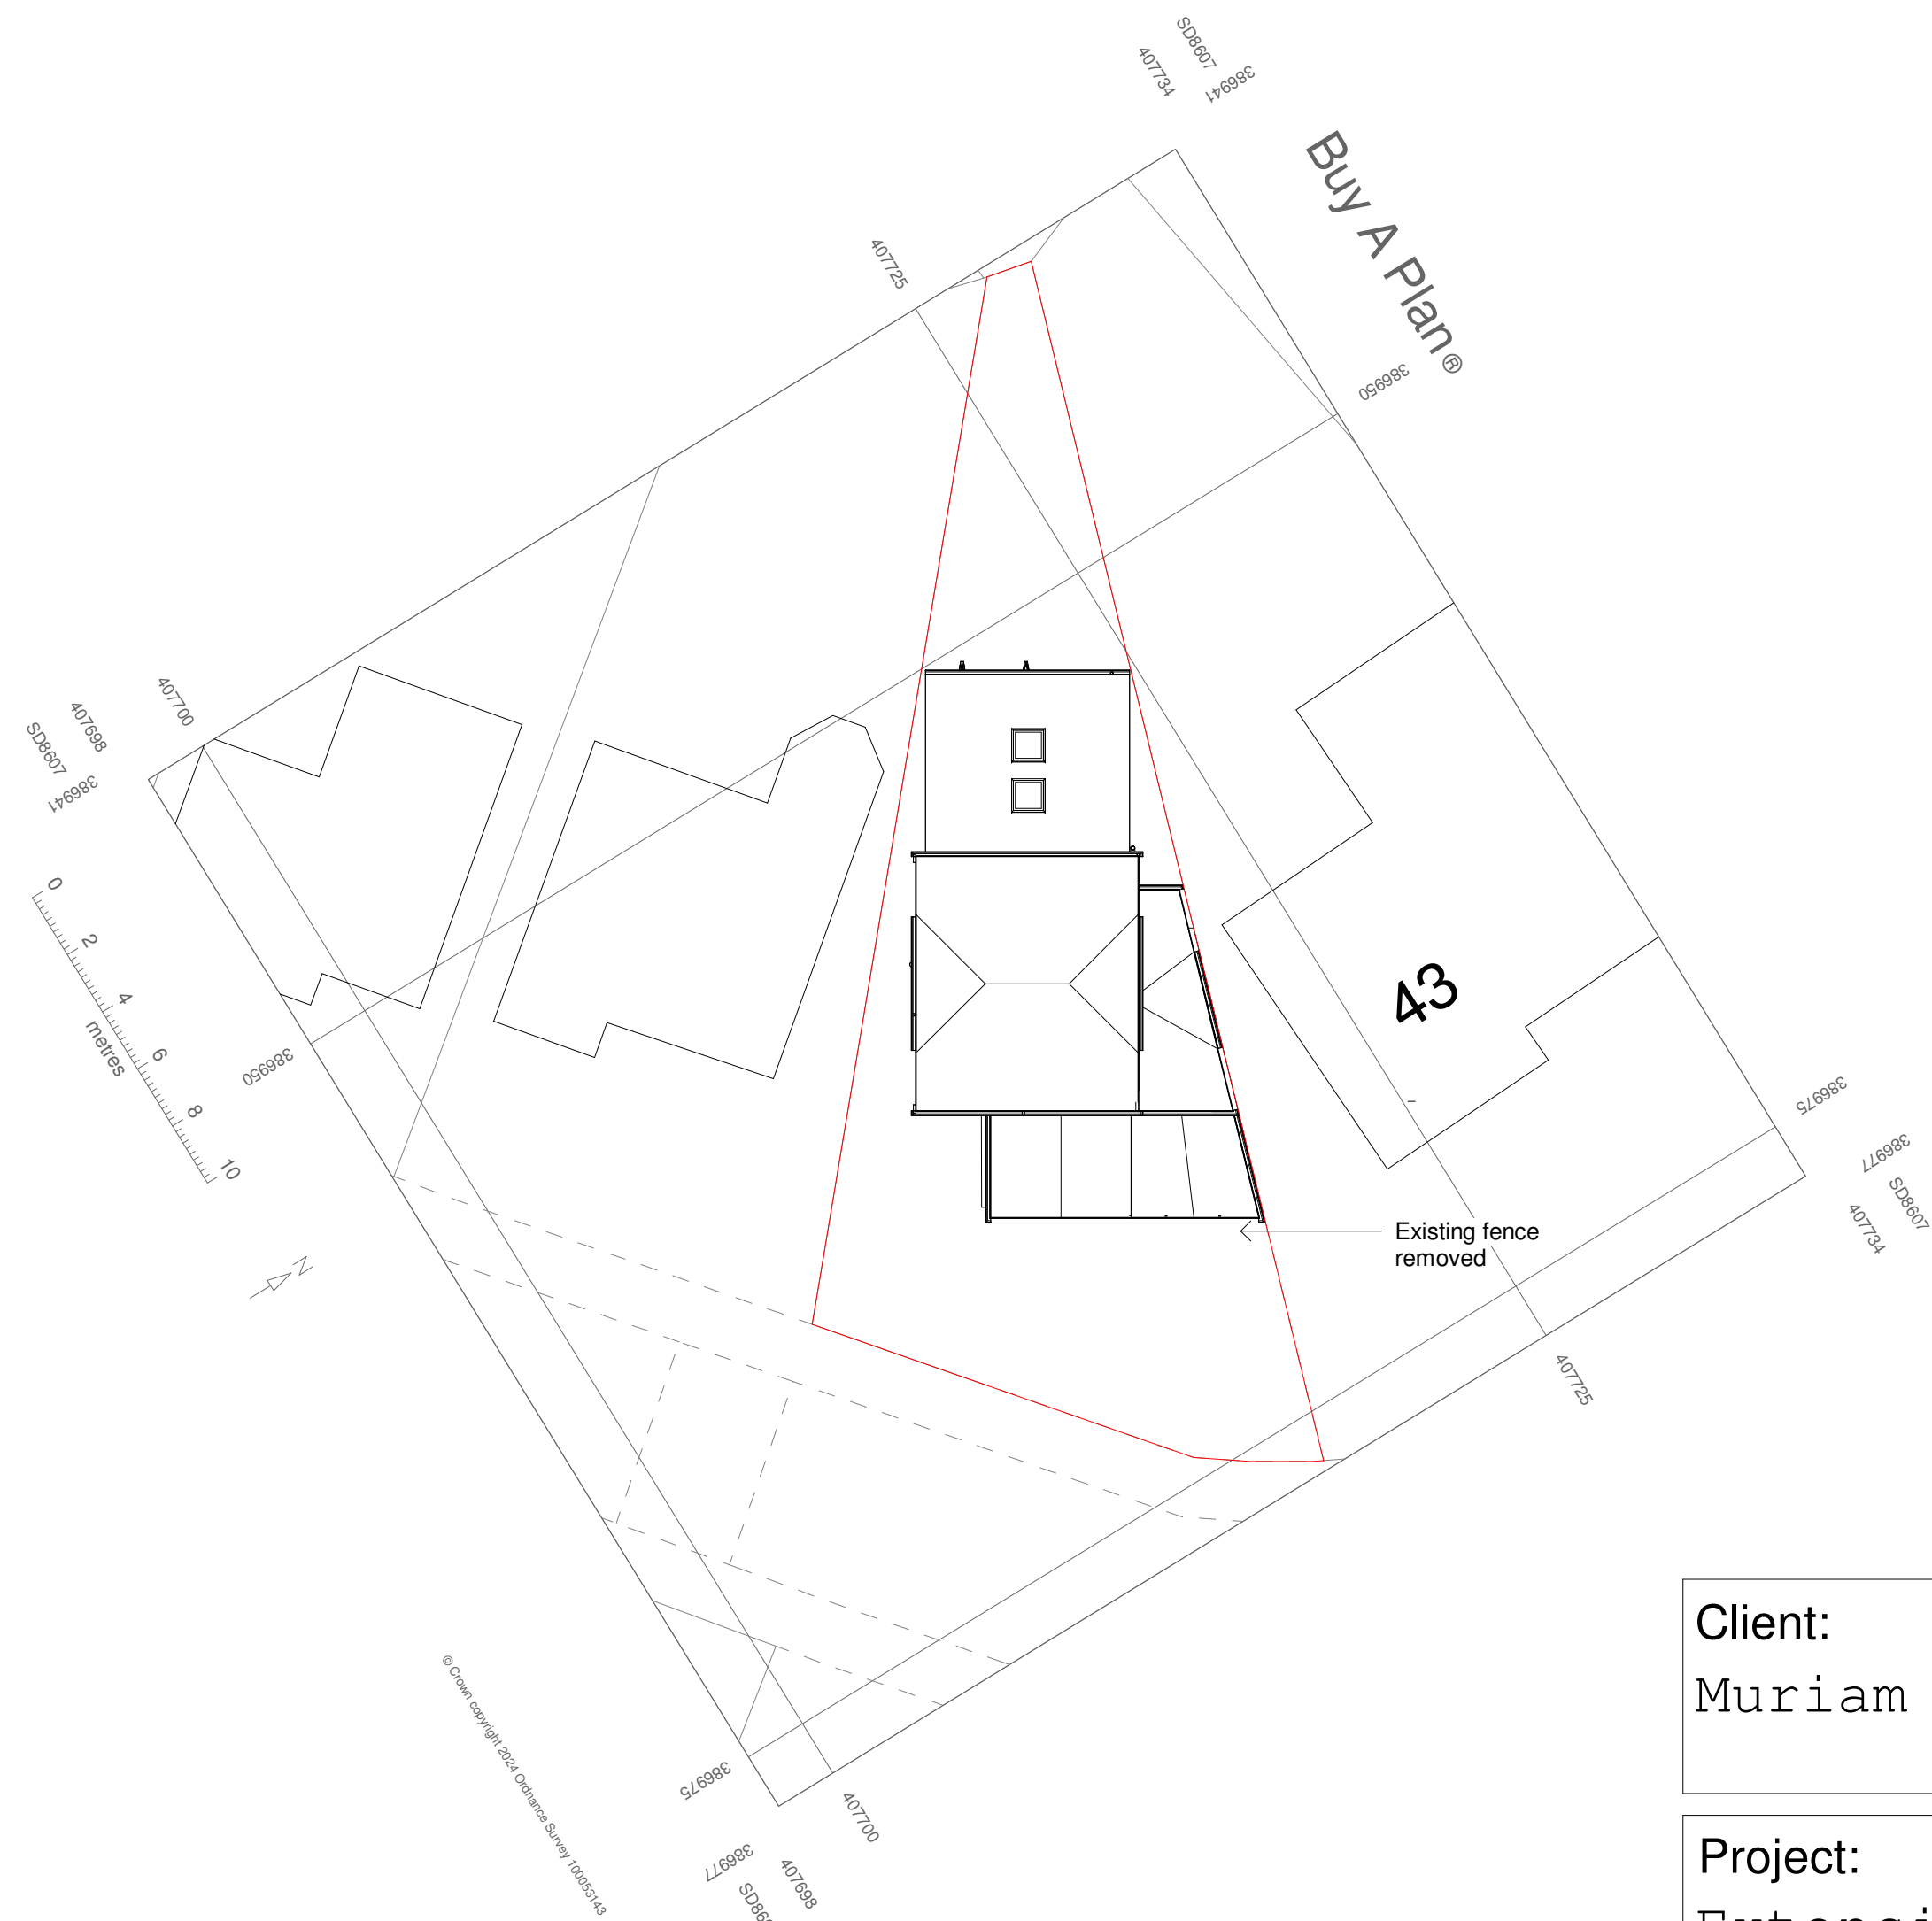

Proposed Site
1 : 200

Scale: @ A1.
Do NOT scale from this drawing.
If in doubt, ask.
Dimensions must be checked by
contractor before work is commenced.

This drawing remains the property of
Belal Rashid Technical Architecture
and should not be reproduced in full or
in part without prior consent from
Belal Rashid Technical Architecture.

Client:
Muriam Zubair

Project:
Extension
Project Address:
41 Hazelhurst Dr
Middleton
Manchester
M24 6TL

Drawing Name: Proposed Site Plan
Drawing Number: A104
Drawing Date: 08/26/24
Author: Belal Rashid

Belal Rashid Technical Architecture
11 Queen Street
Oldham
Greater Manchester
OL1 1RD

Email: belal.rashid@brta.co.uk
Tel: 0161 241 9650

