




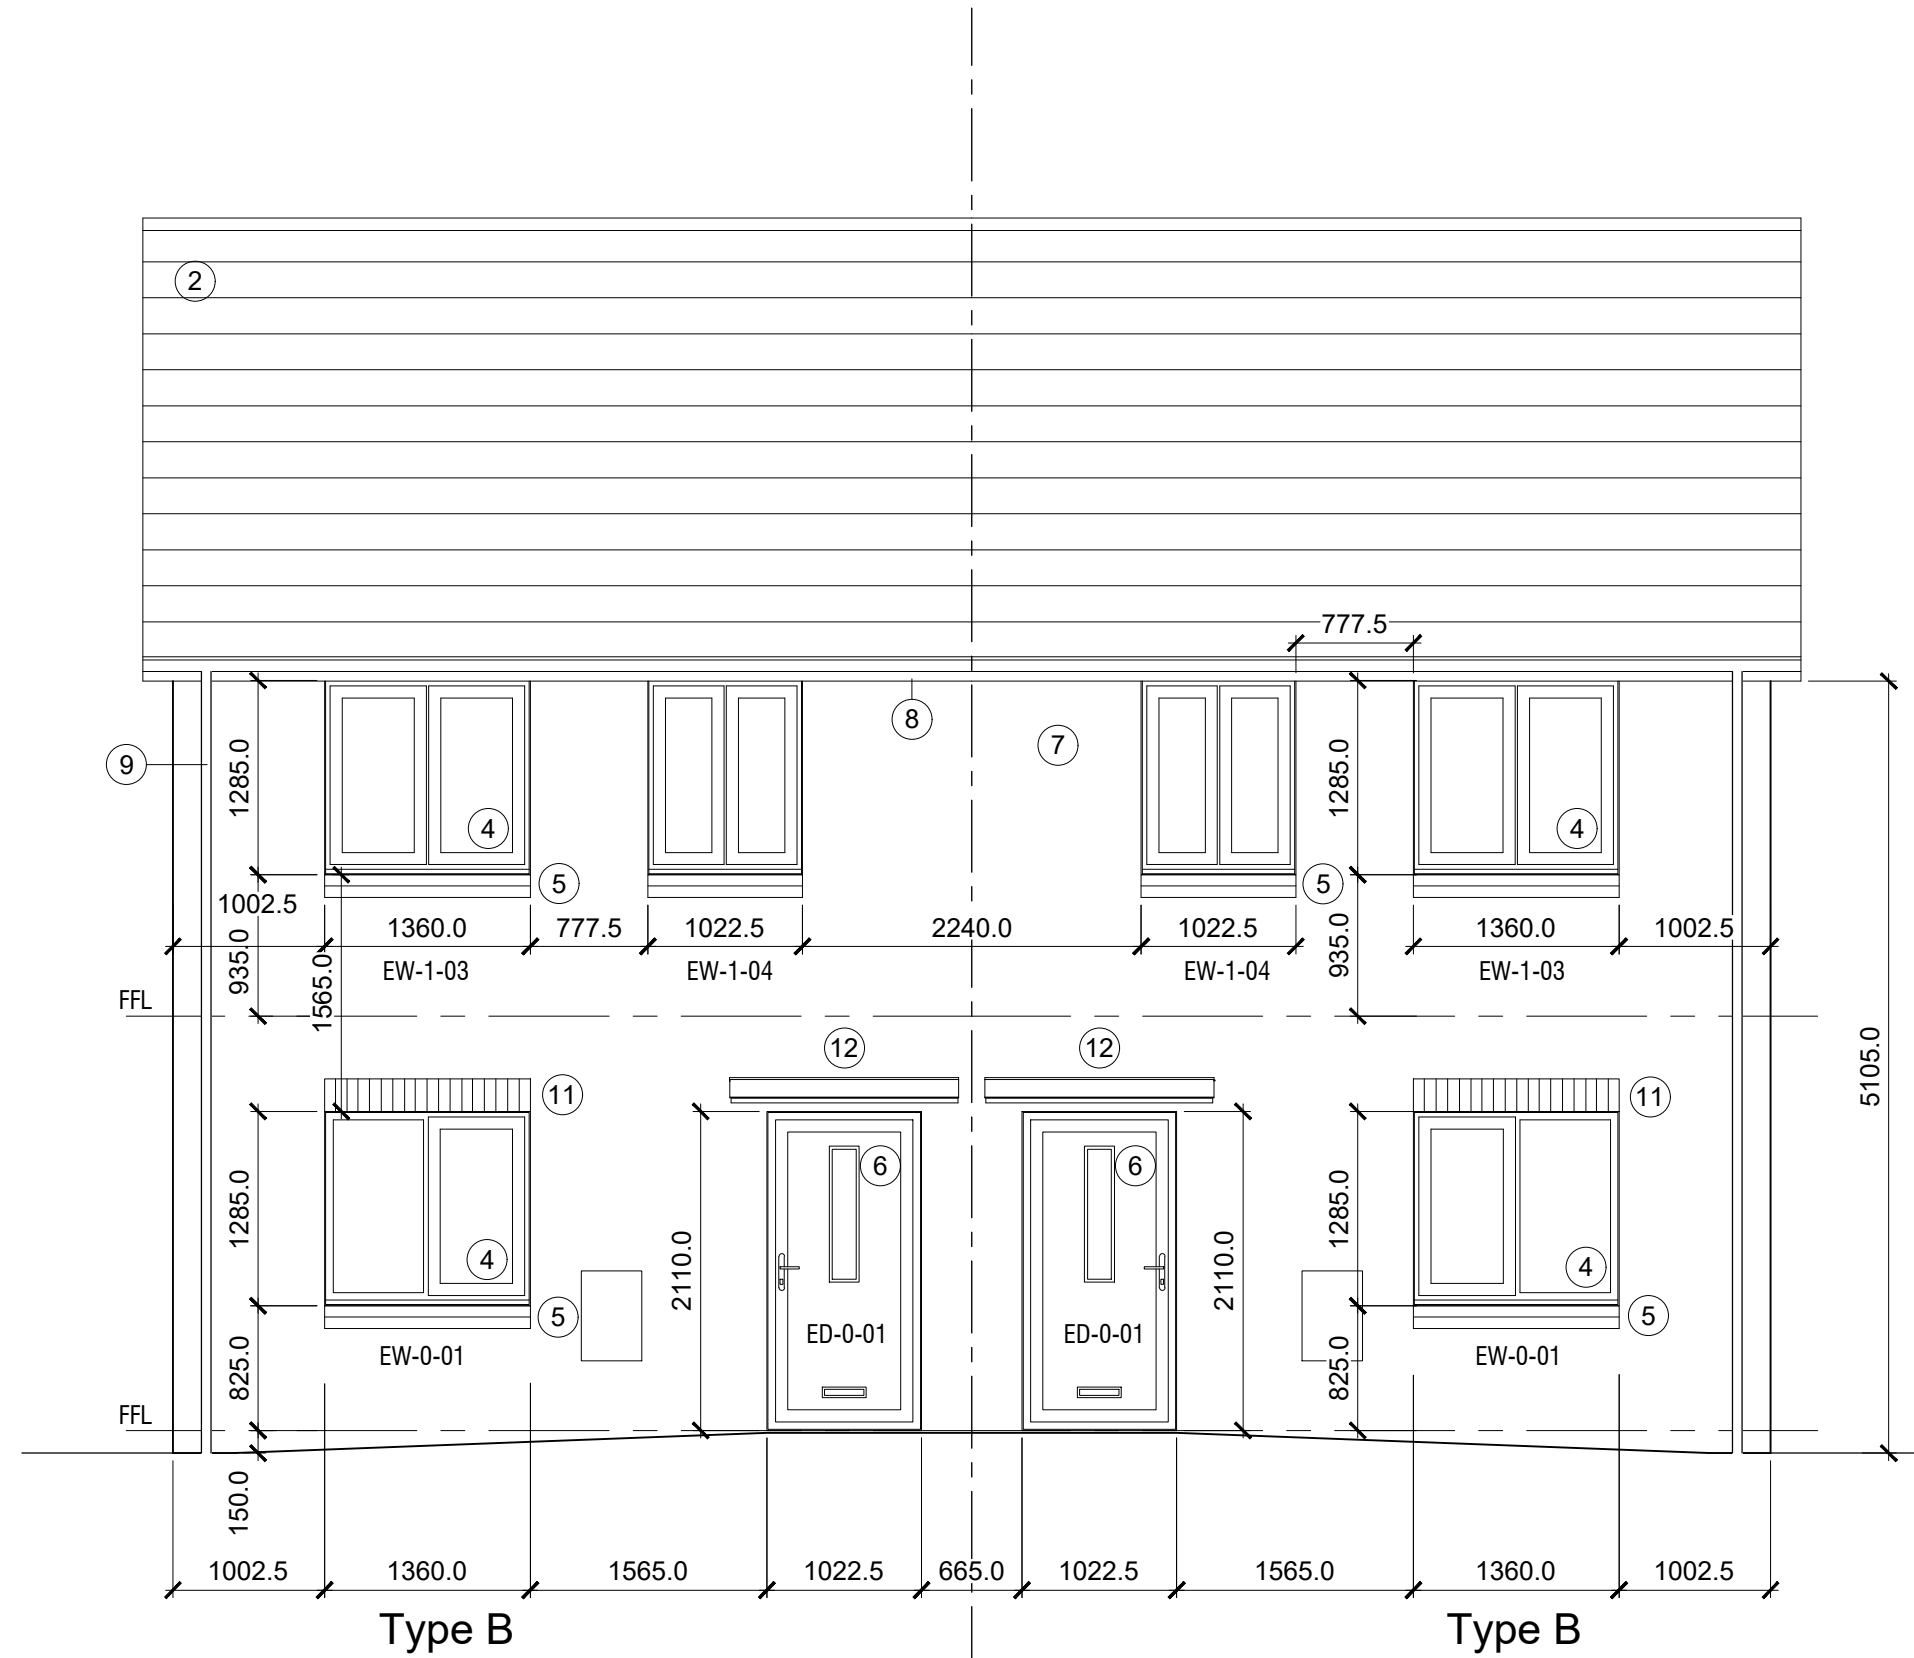


Proposed North Elevation
Scale 1:50

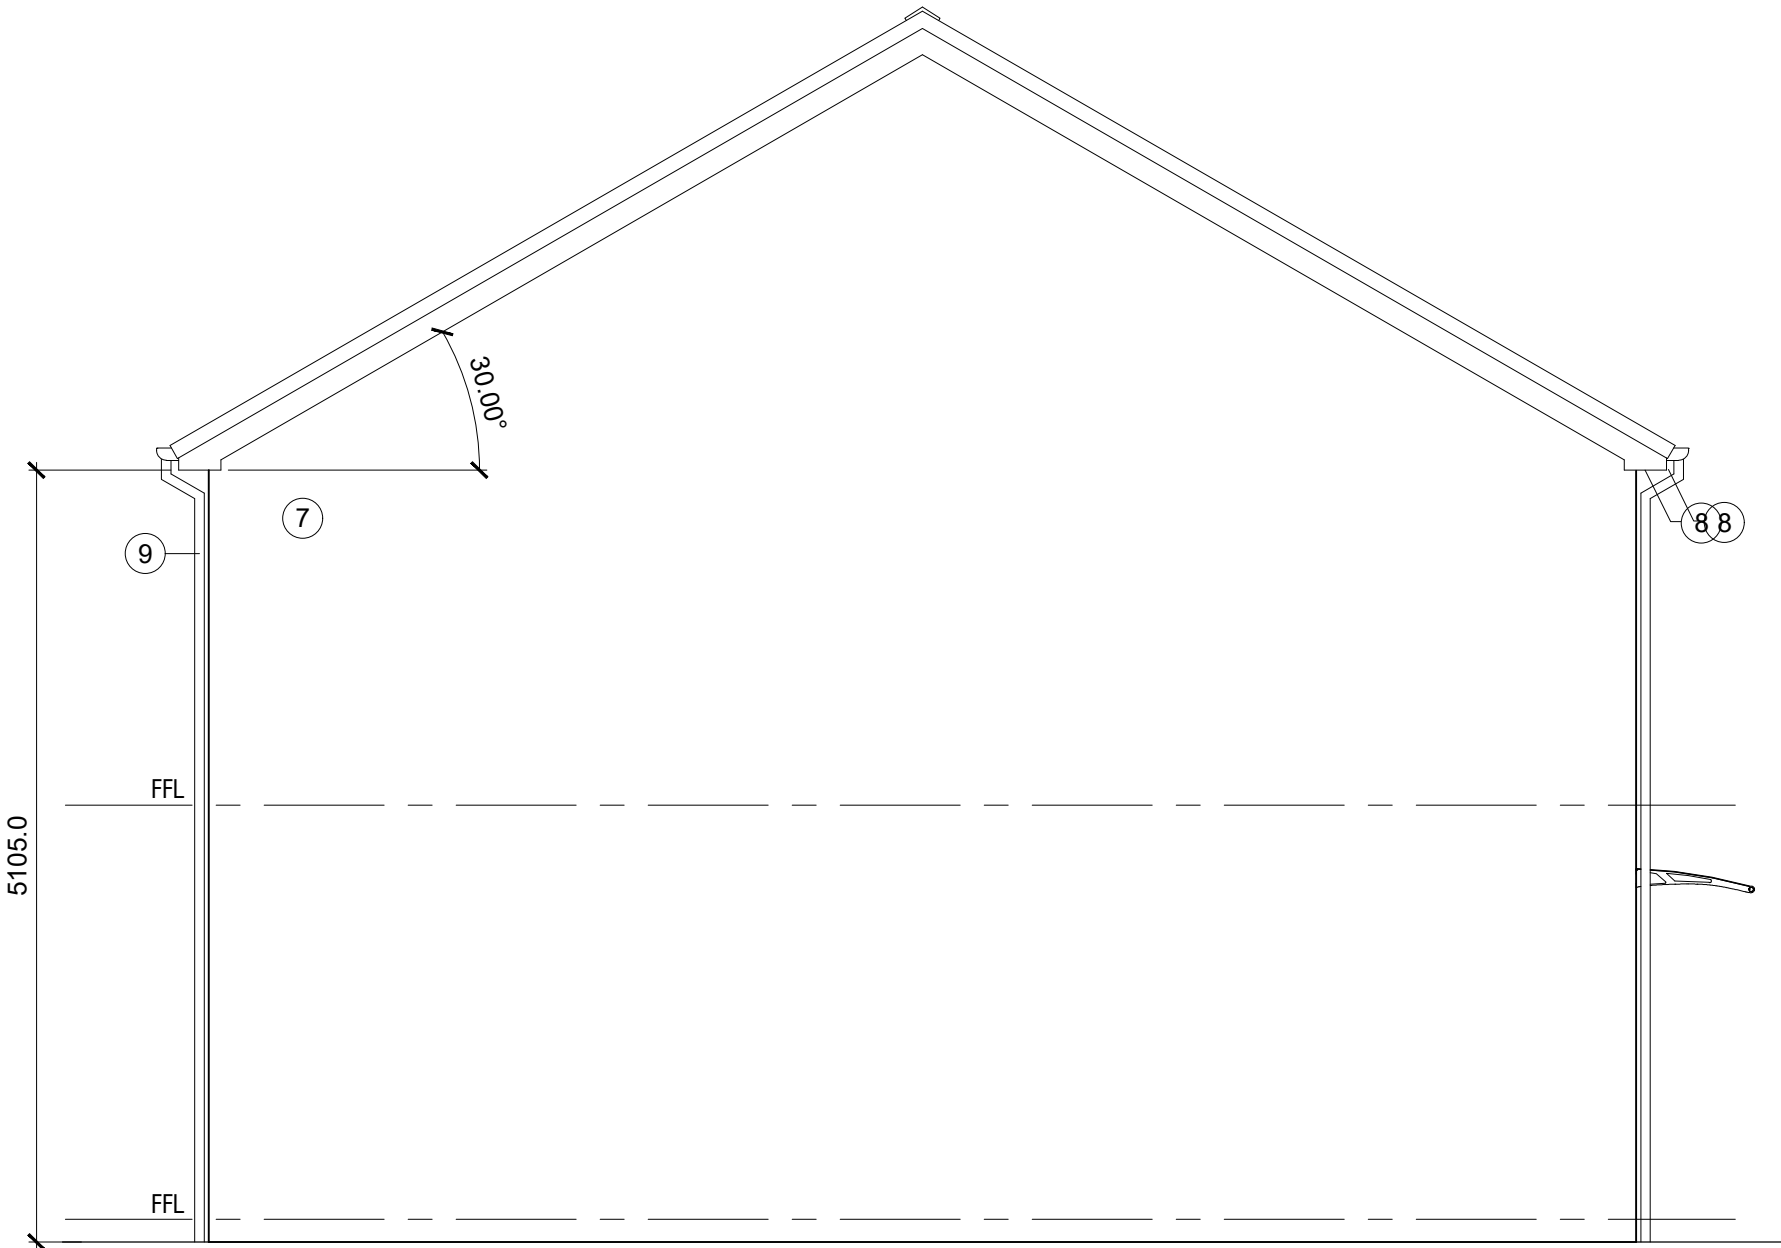

Proposed East Elevation
Scale 1:50

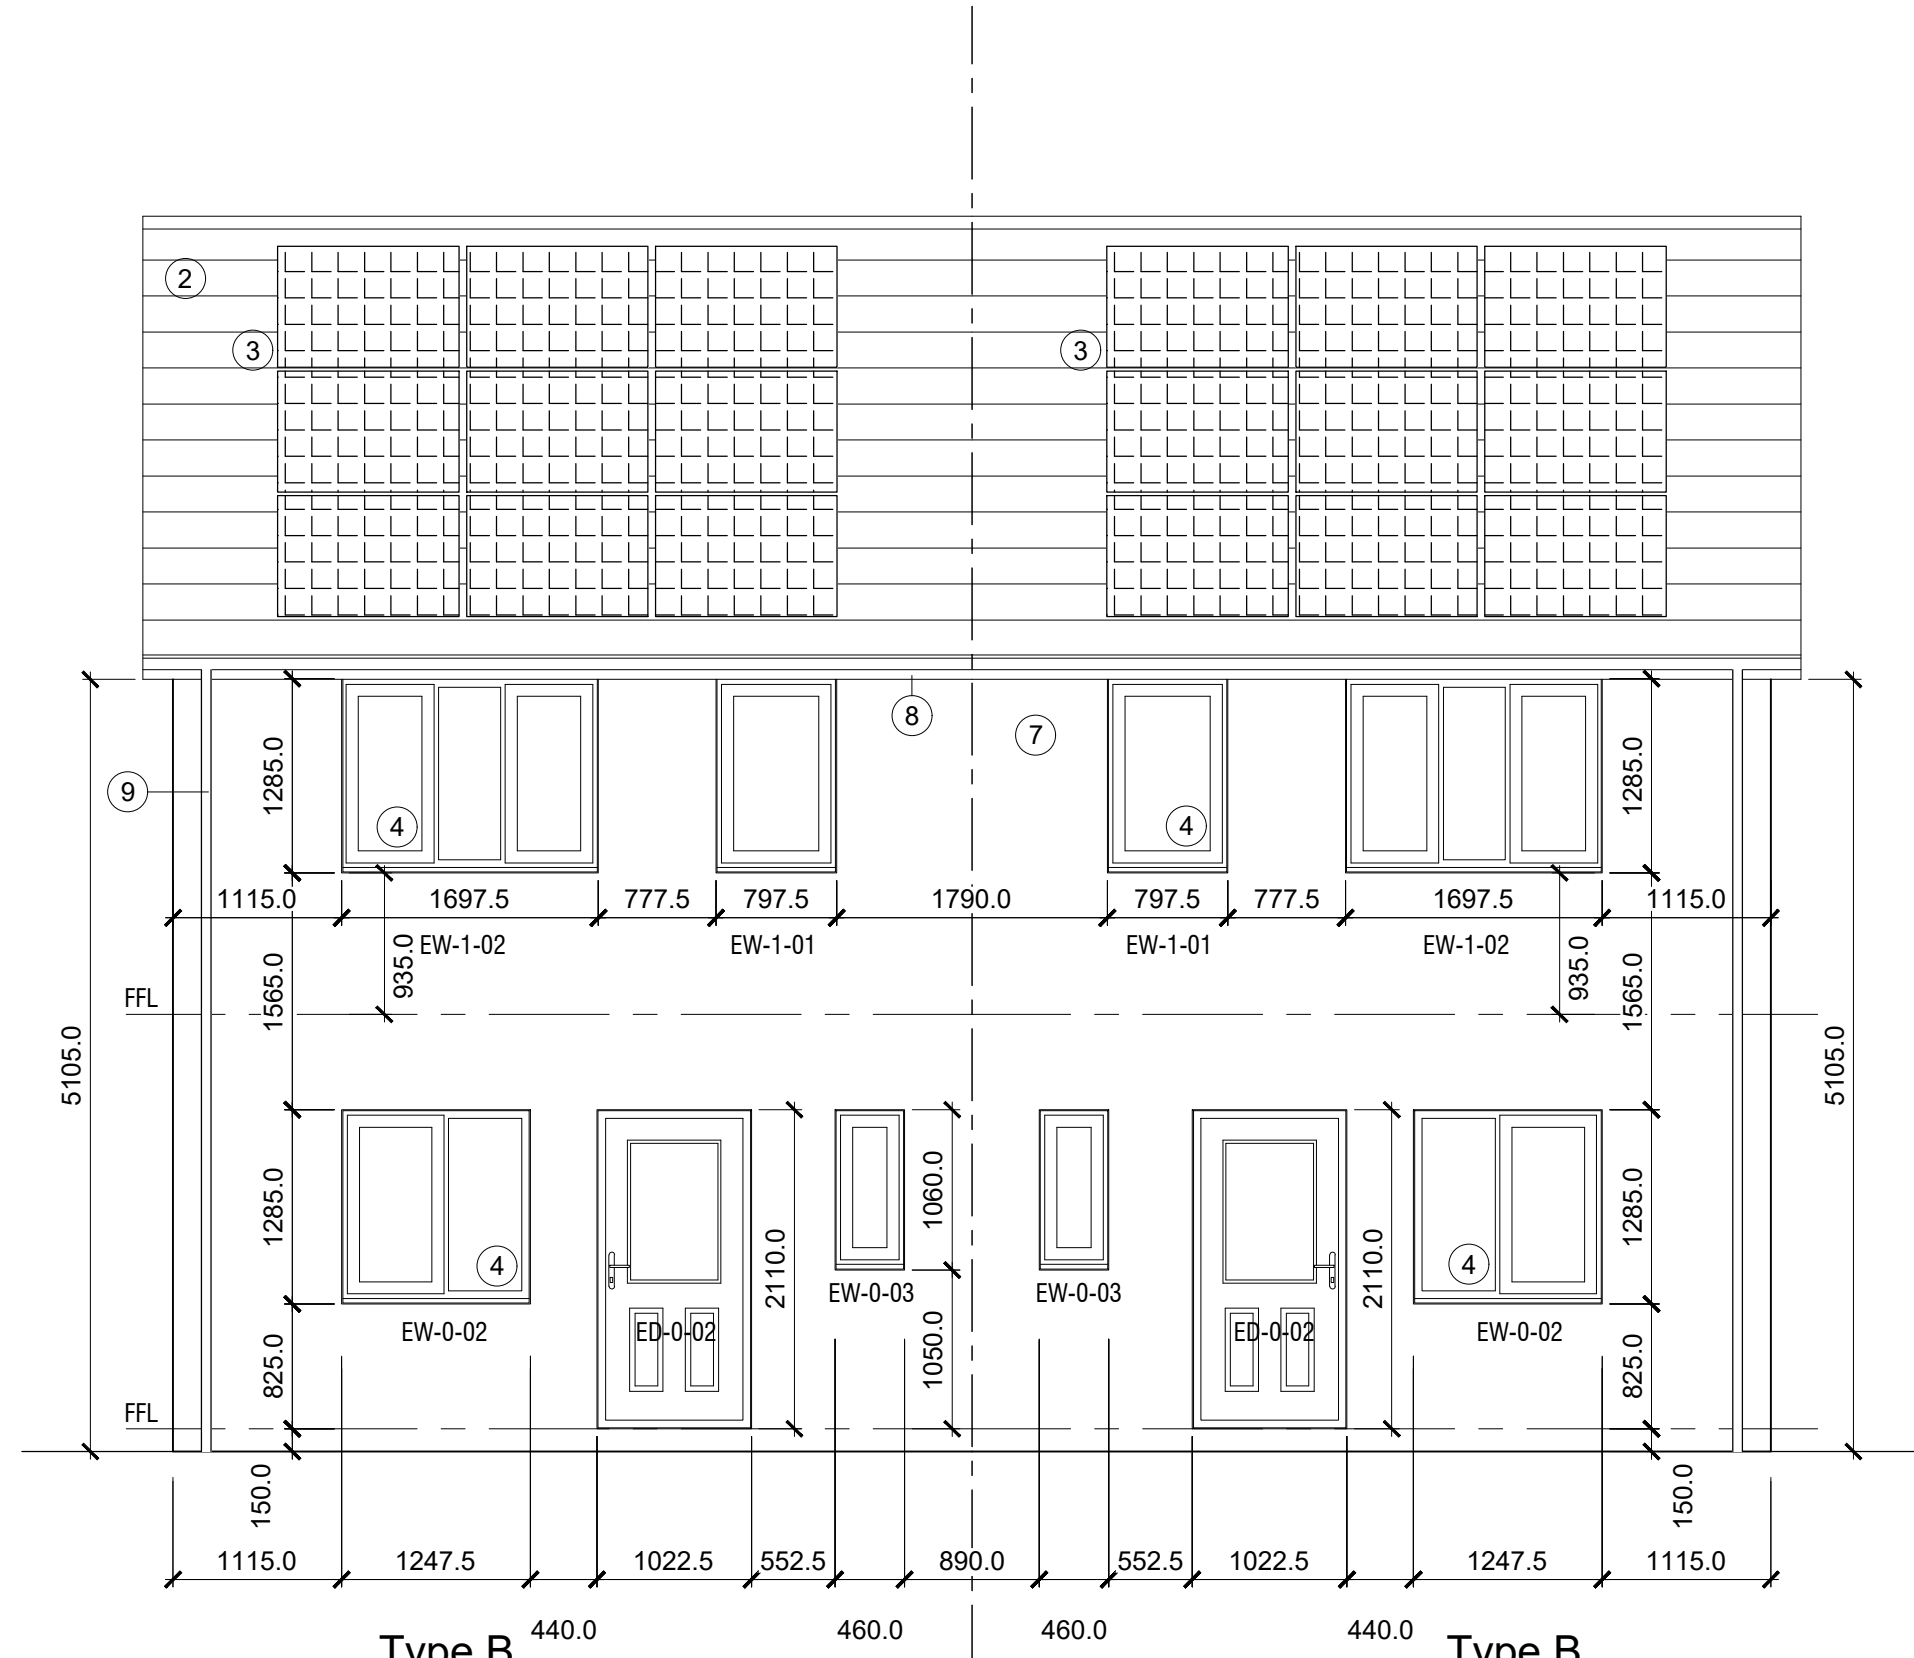


Proposed South Elevation
Scale 1:50

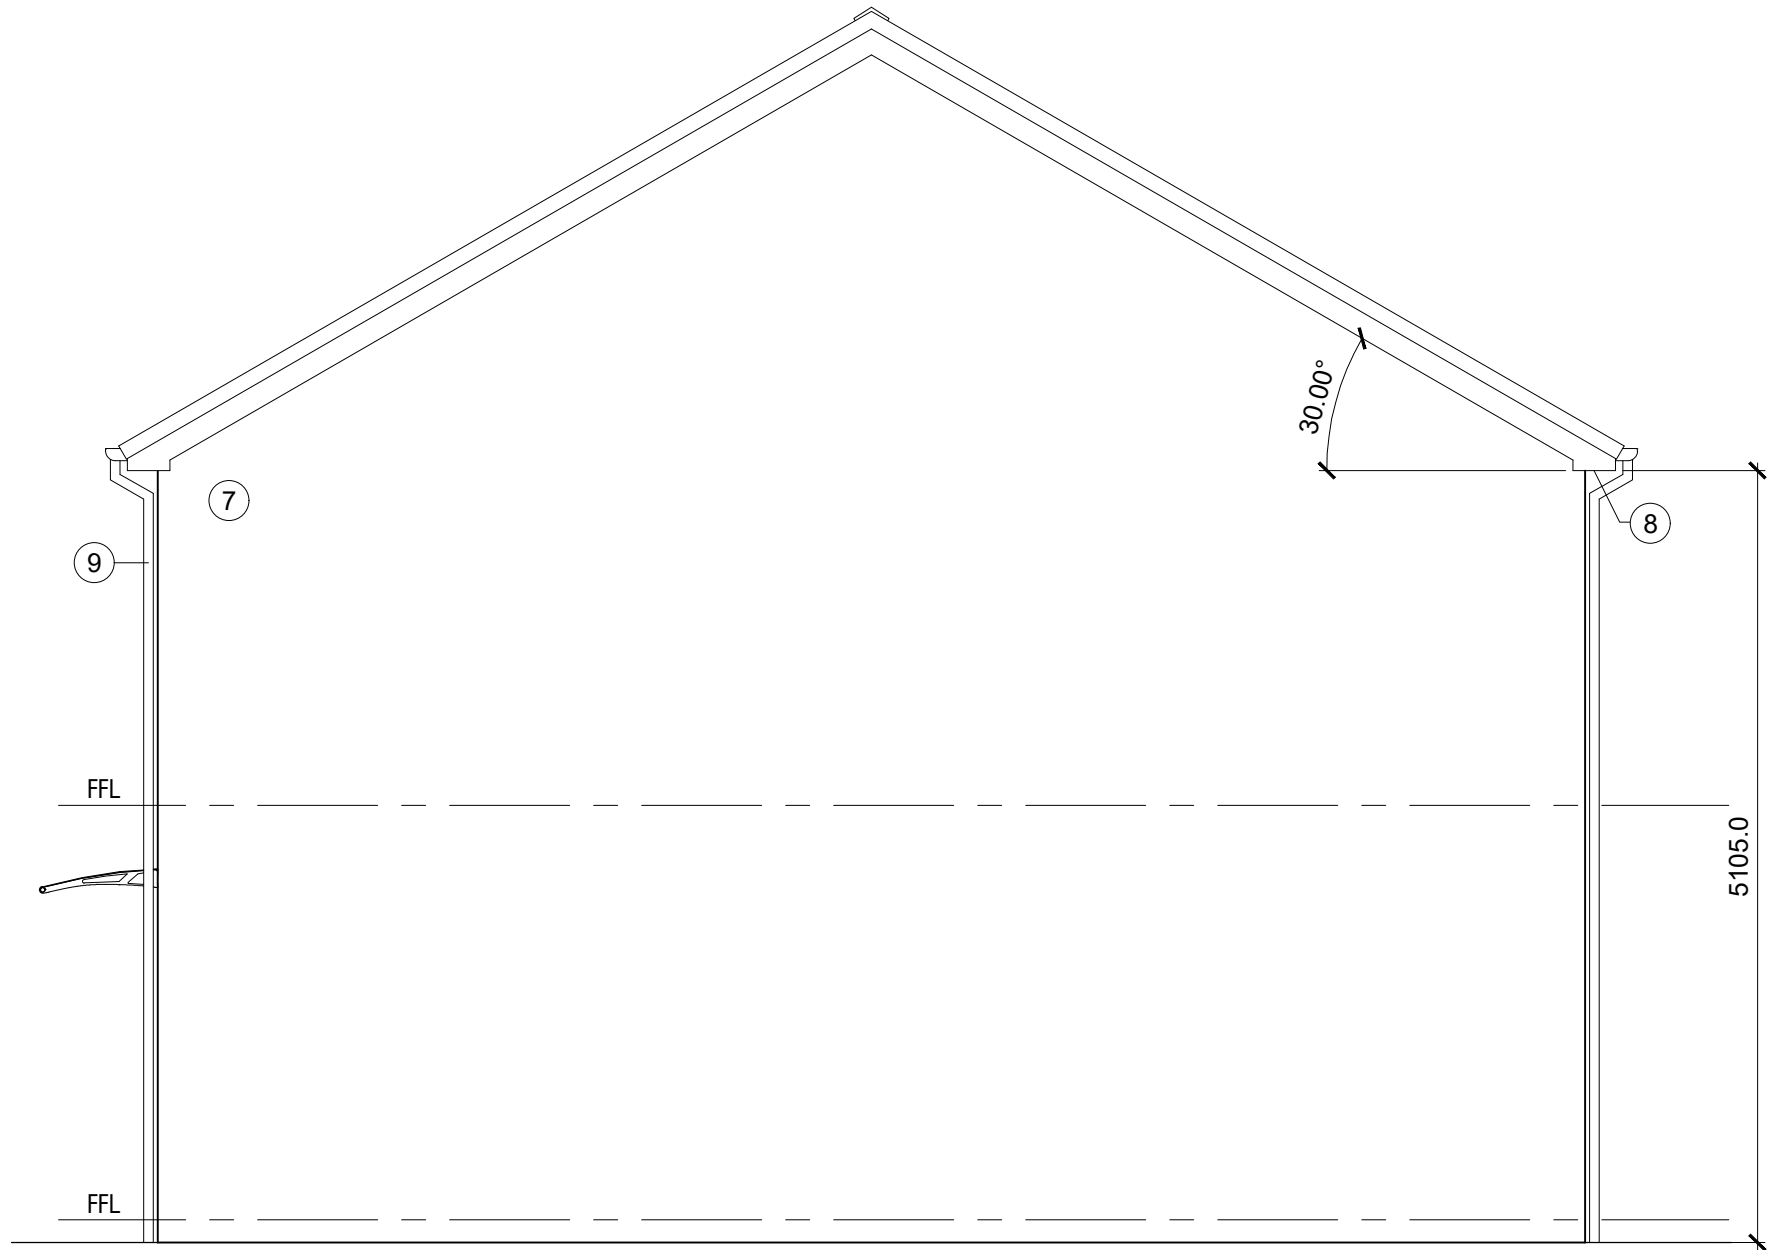


Proposed West Elevation
Scale 1:50



- Legend:**
- 1 All external proposed levels and drainage strategy to structural engineer details
 - 2 Northstone Donard Flat Tile, Granite Grey with matching ridge tiles. Gables to have plastic dry verge finish
 - 3 Photovoltaic cells to specialist contractor design & SAP calculation
 - 4 White UPVC windows
 - 5 Projecting brick cill to create a shadow line, with a feature Smooth Red Engineering brick and natural mortar
 - 6 Composite high security doorset, colour to Client's choice
 - 7 Wienerberger Facing Brick Colour-Chepstow Red Multi Facing Brick, with natural mortar
 - 8 White UPVC fascia and soffit to eaves only
 - 9 Black UPVC rainwater goods
 - 10 Contrasting band with Smooth Red Class B Red Engineering brick with Natural Mortar
 - 11 Soldier course with Smooth Red Class B Red Engineering brick
 - 12 Proprietary radius Perspex Canopy to front entrance

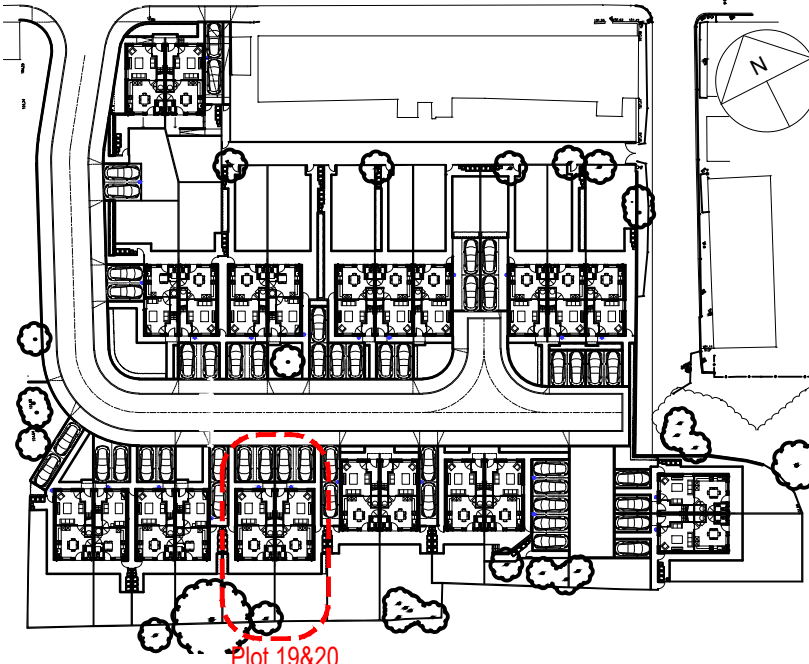

Key Plan
Scale 1:1000

 

Note:
U-values, and PSI details to be confirmed by SAP calculation and specialist timber frame supplier respectively.



Drawing Status: PRELIMINARY

B	Revised in accordance with the Client's feedback	06.12.2024
A	Adjusted soffit height to brickwork tolerances & moved electric meter box to front	21.11.2024
REV	DESCRIPTION	CHECK DATE

CLIENT
J Walker Homes

PROJECT
Residential Development
Greenhill Road, Middleton

DRAWING
Proposed Elevations Houses Plot 19&20

SCALE	DATE	DRAWN	CHECKED
1:50 @ A1	10.2024	PB	
DRAWING NO.	CAD REFERENCE NO.	REVISION	
R-0836-285		B	



3 Manchester Rd, Bury BL9 0DR T: 0161 787 2077
info@equilibriumarchitects.co.uk www.equilibriumarchitects.co.uk