



Existing Front Elevation




Existing Side Elevation




Existing Rear Elevation



Existing Side Elevation

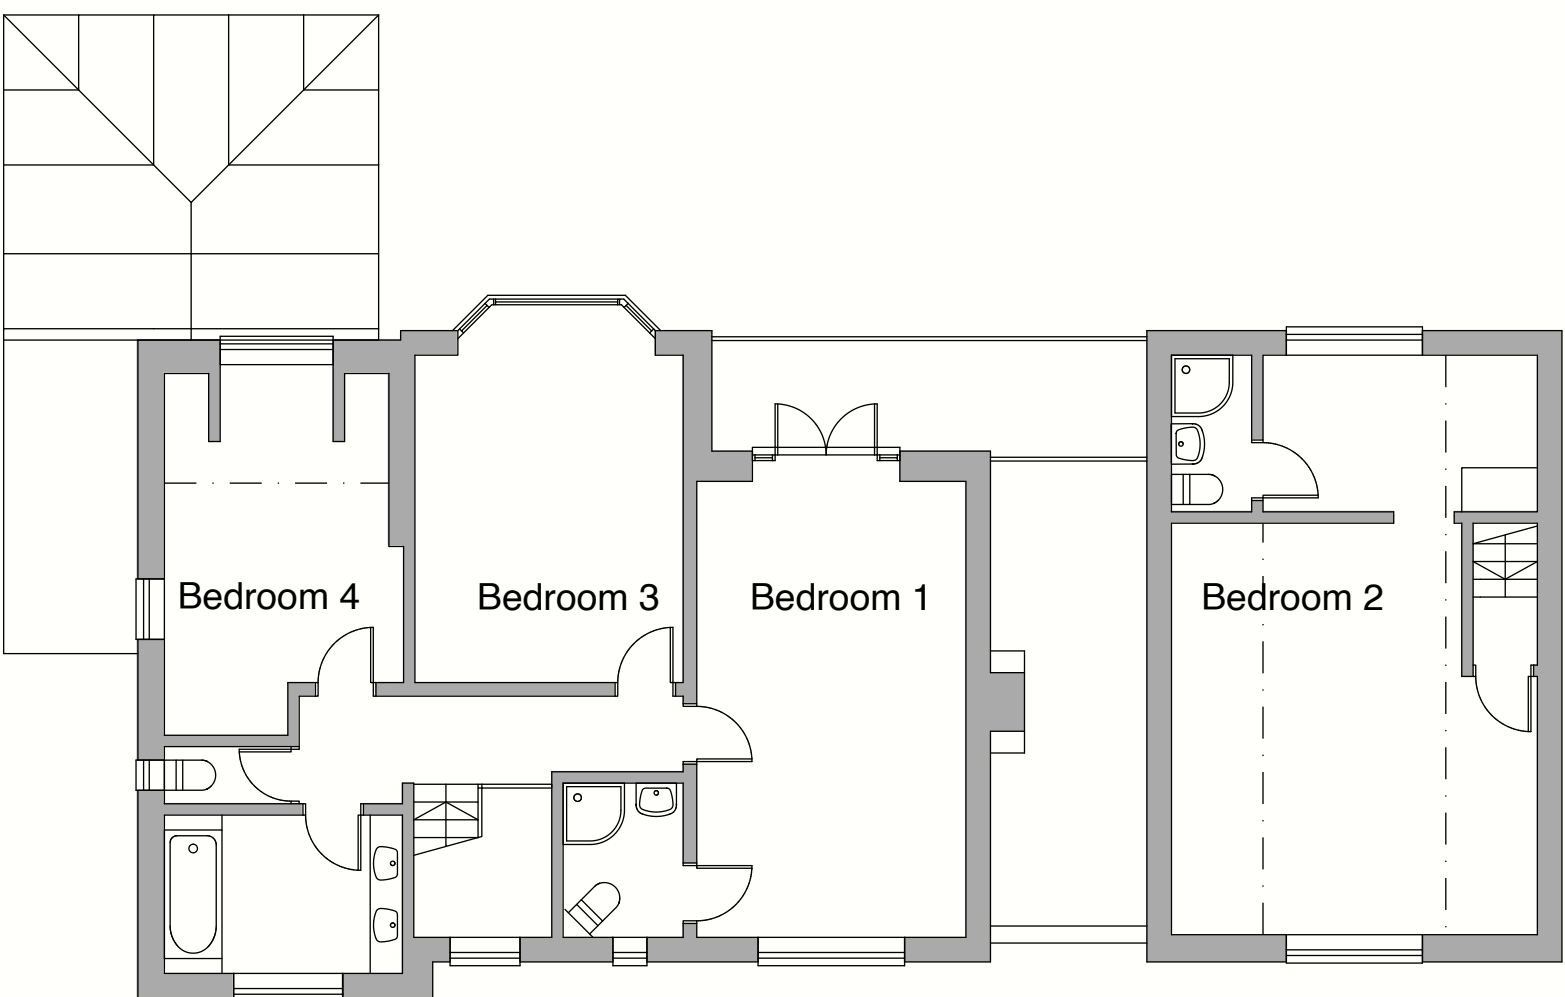

Existing First Floor

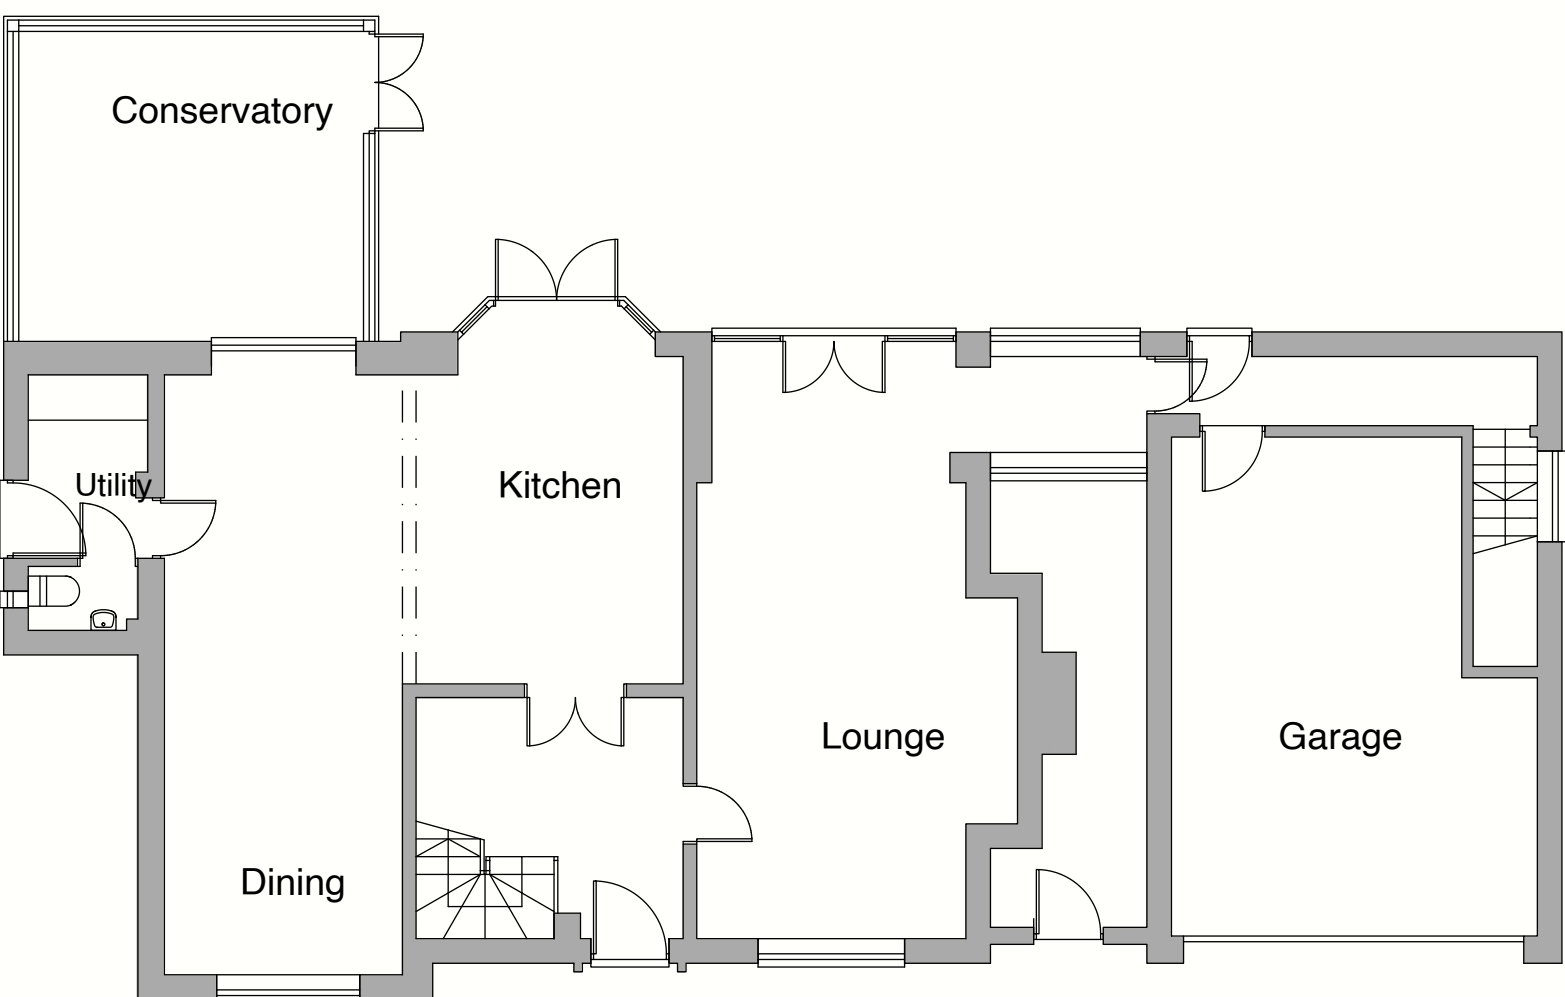

Existing Ground Floor

EXISTING



Proposed Front Elevation




Proposed Side Elevation



Proposed Rear Elevation



Proposed Side Elevation

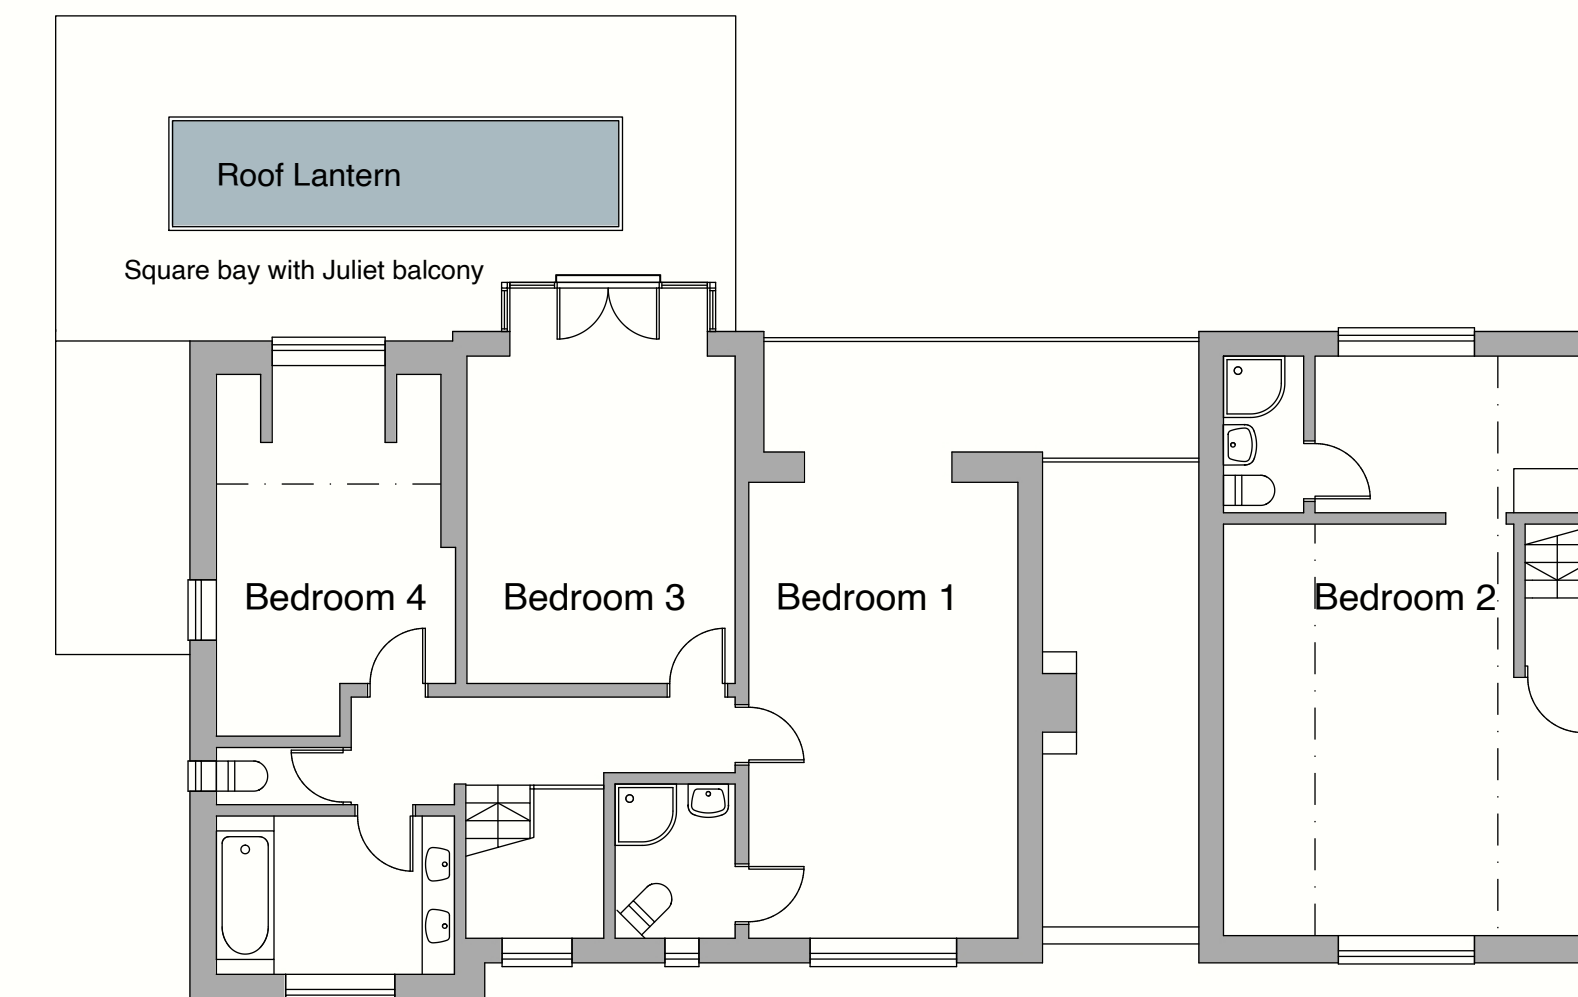





Proposed First Floor



Proposed Ground Floor

PROPOSED

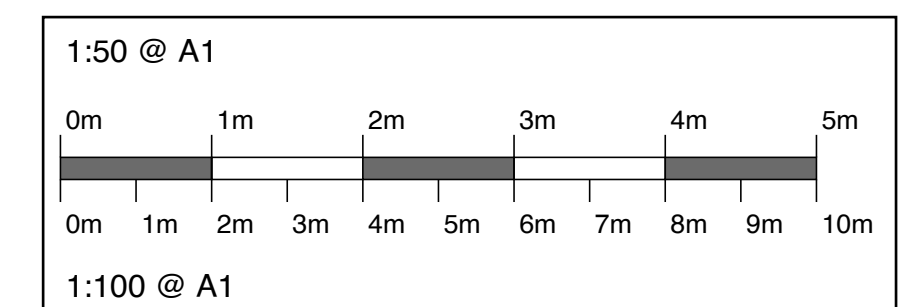

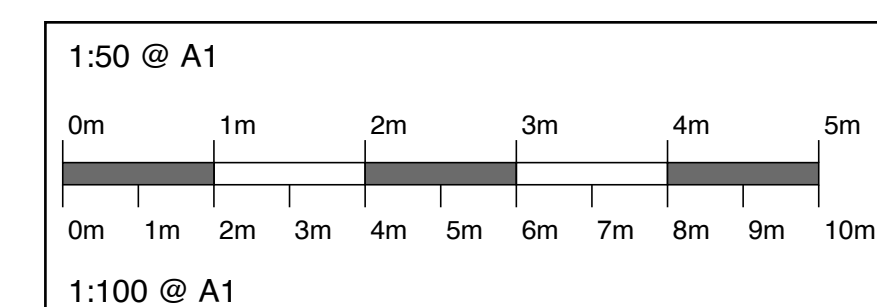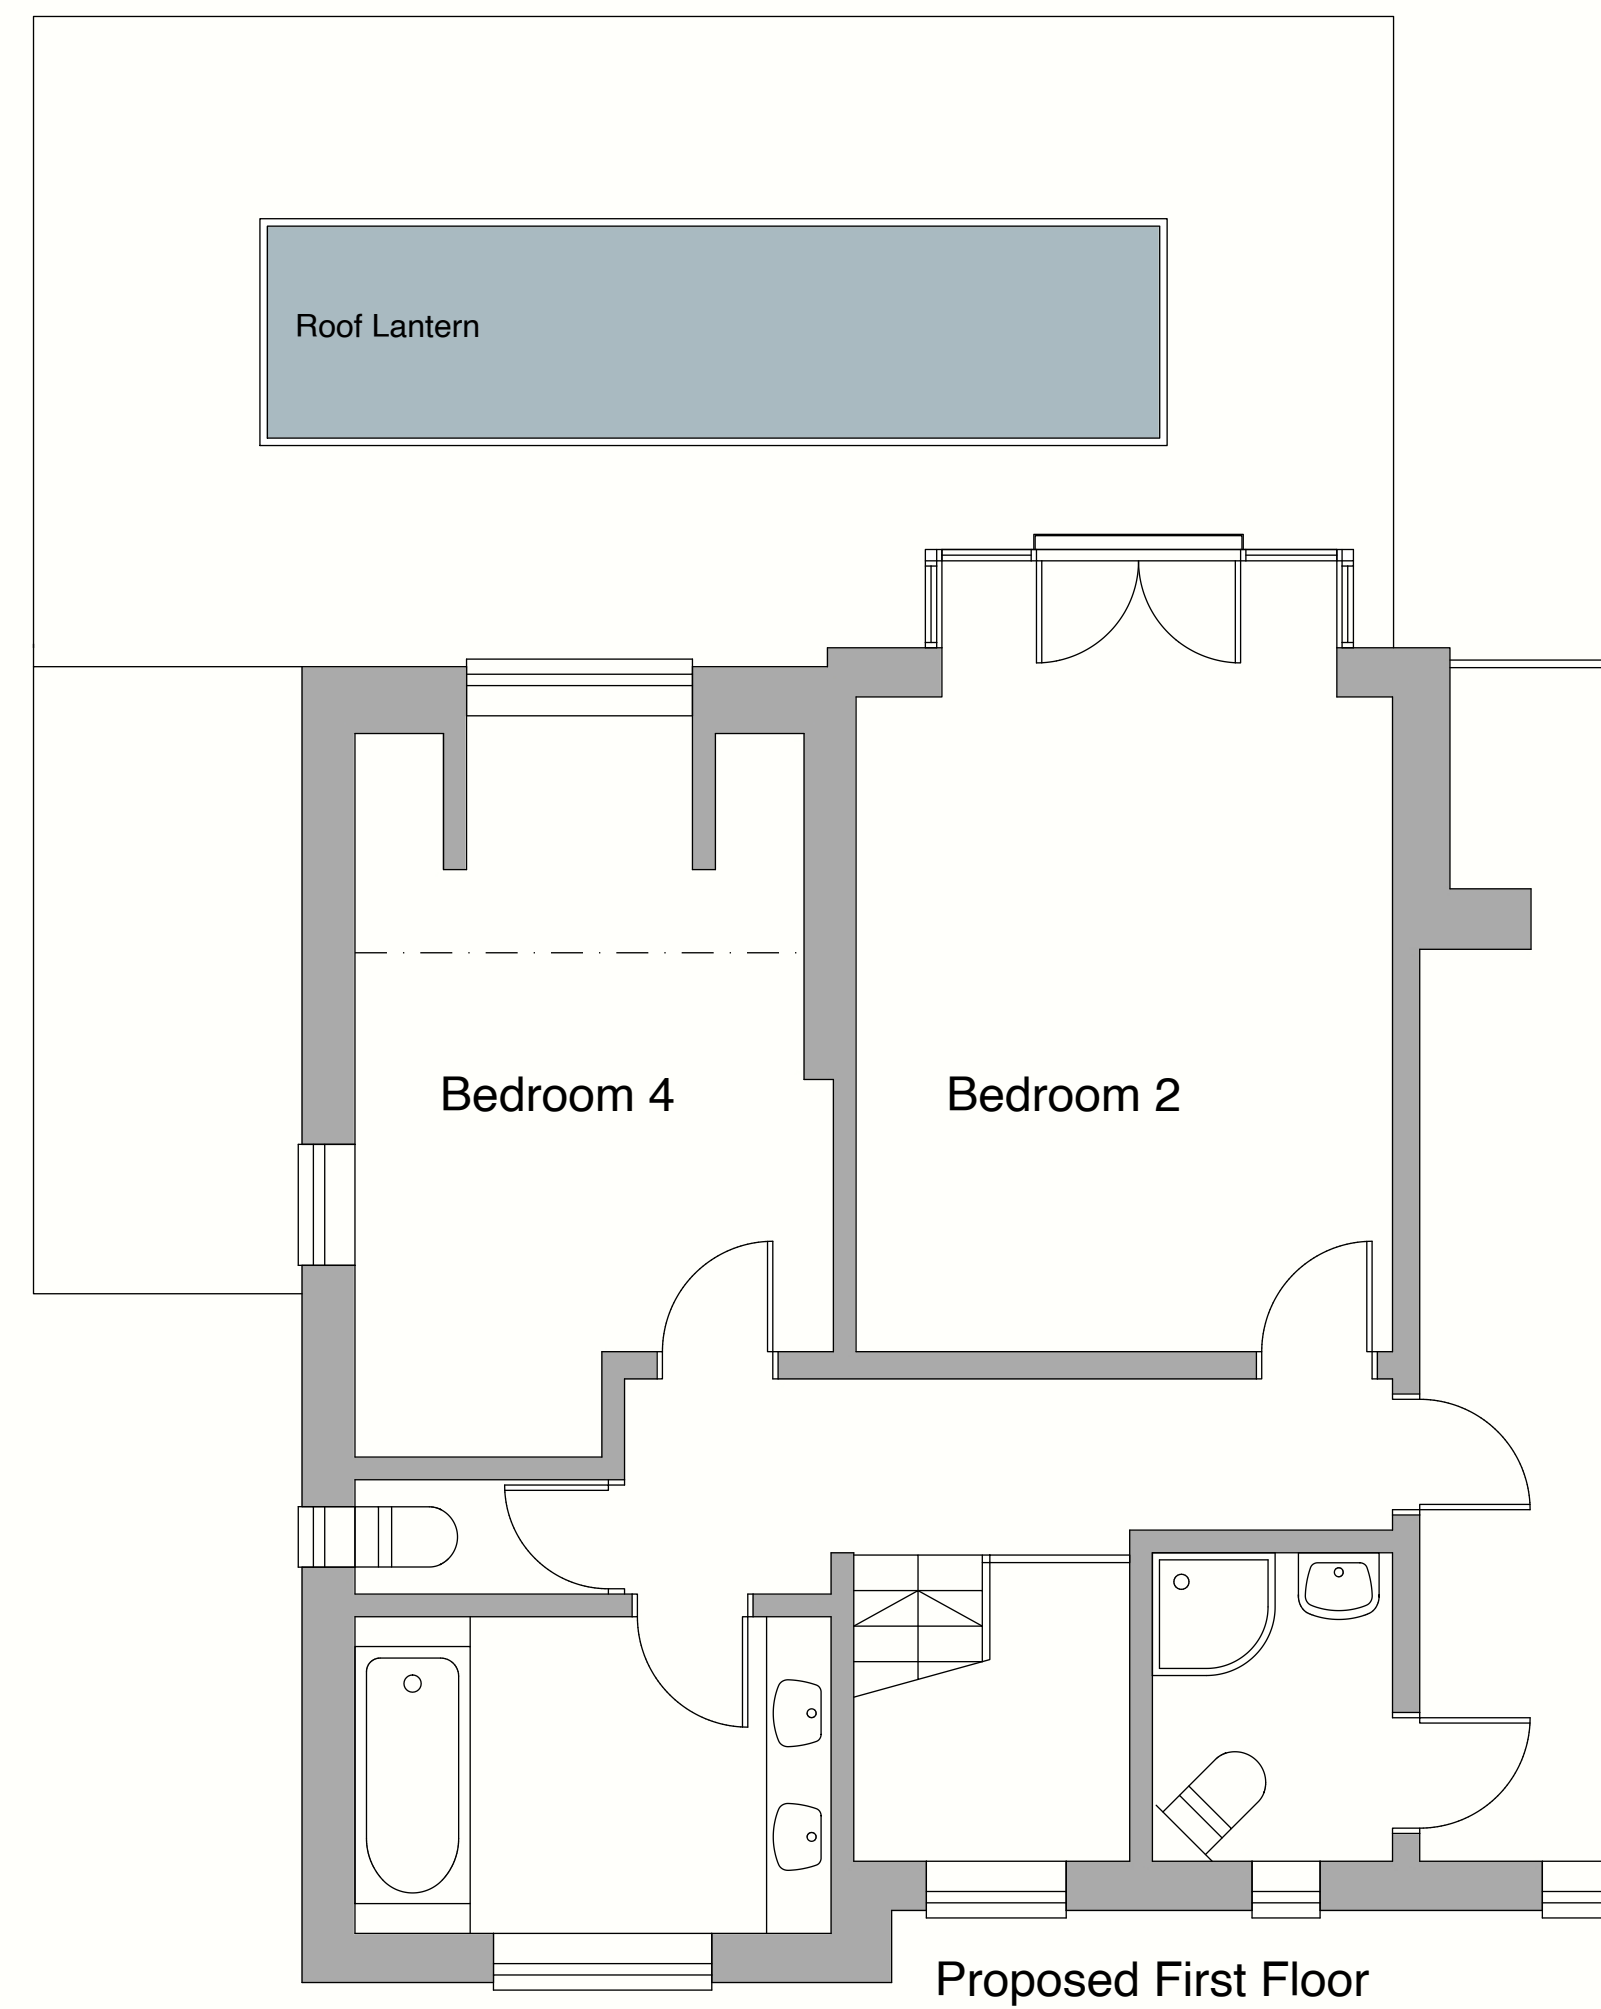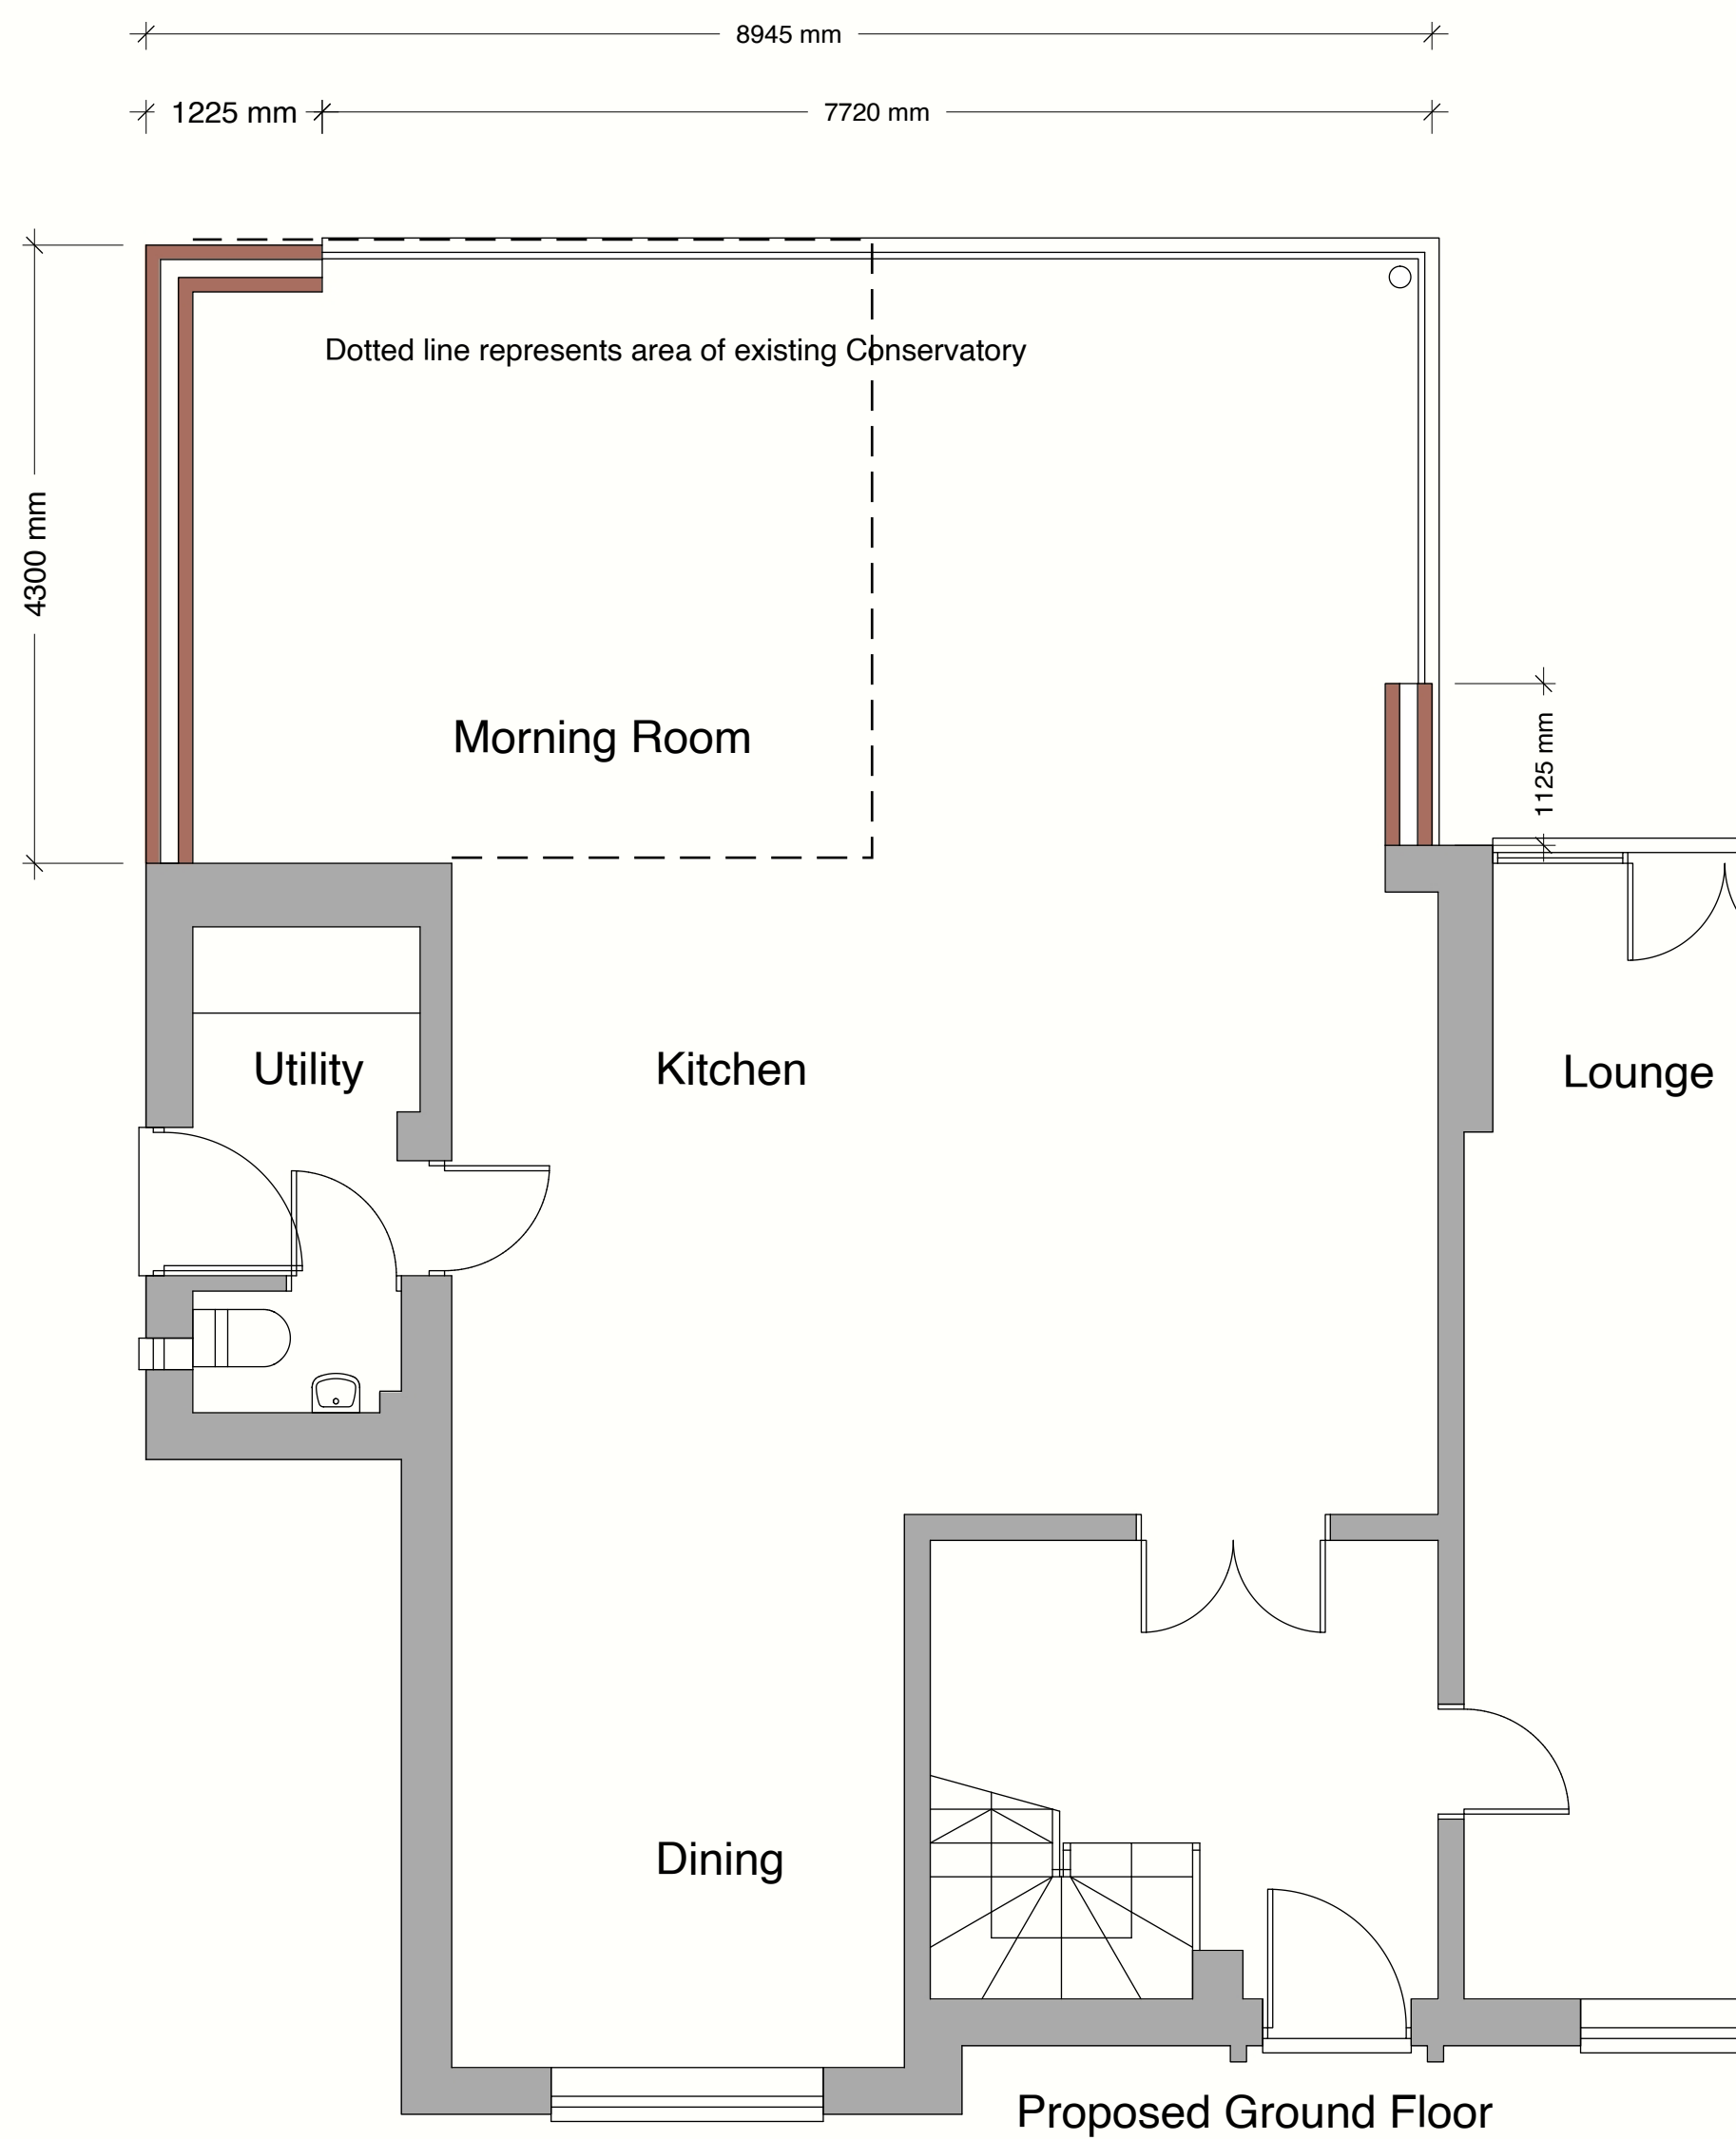






1 Woodfield Road, Middleton, M24 1NF
Proposed Extension & Garden Room

SCHEMATIC PROPOSALS
Extension Details

Scale: 1:100 @ A1
Date: October 2022

Dwg Ref: 6383_2

watergrove CGI
07904 971504
3d@watergrove.co.uk
www.watergrove.co.uk

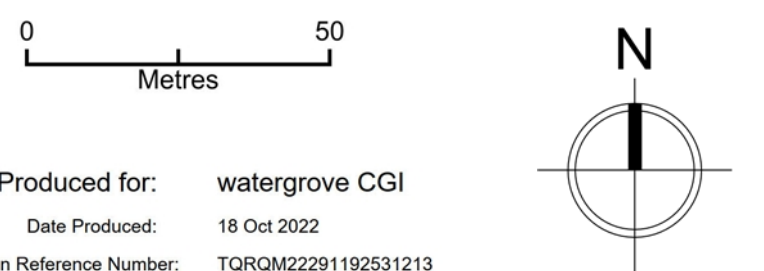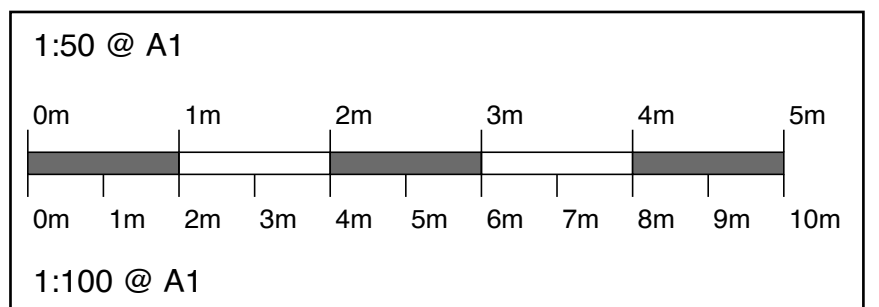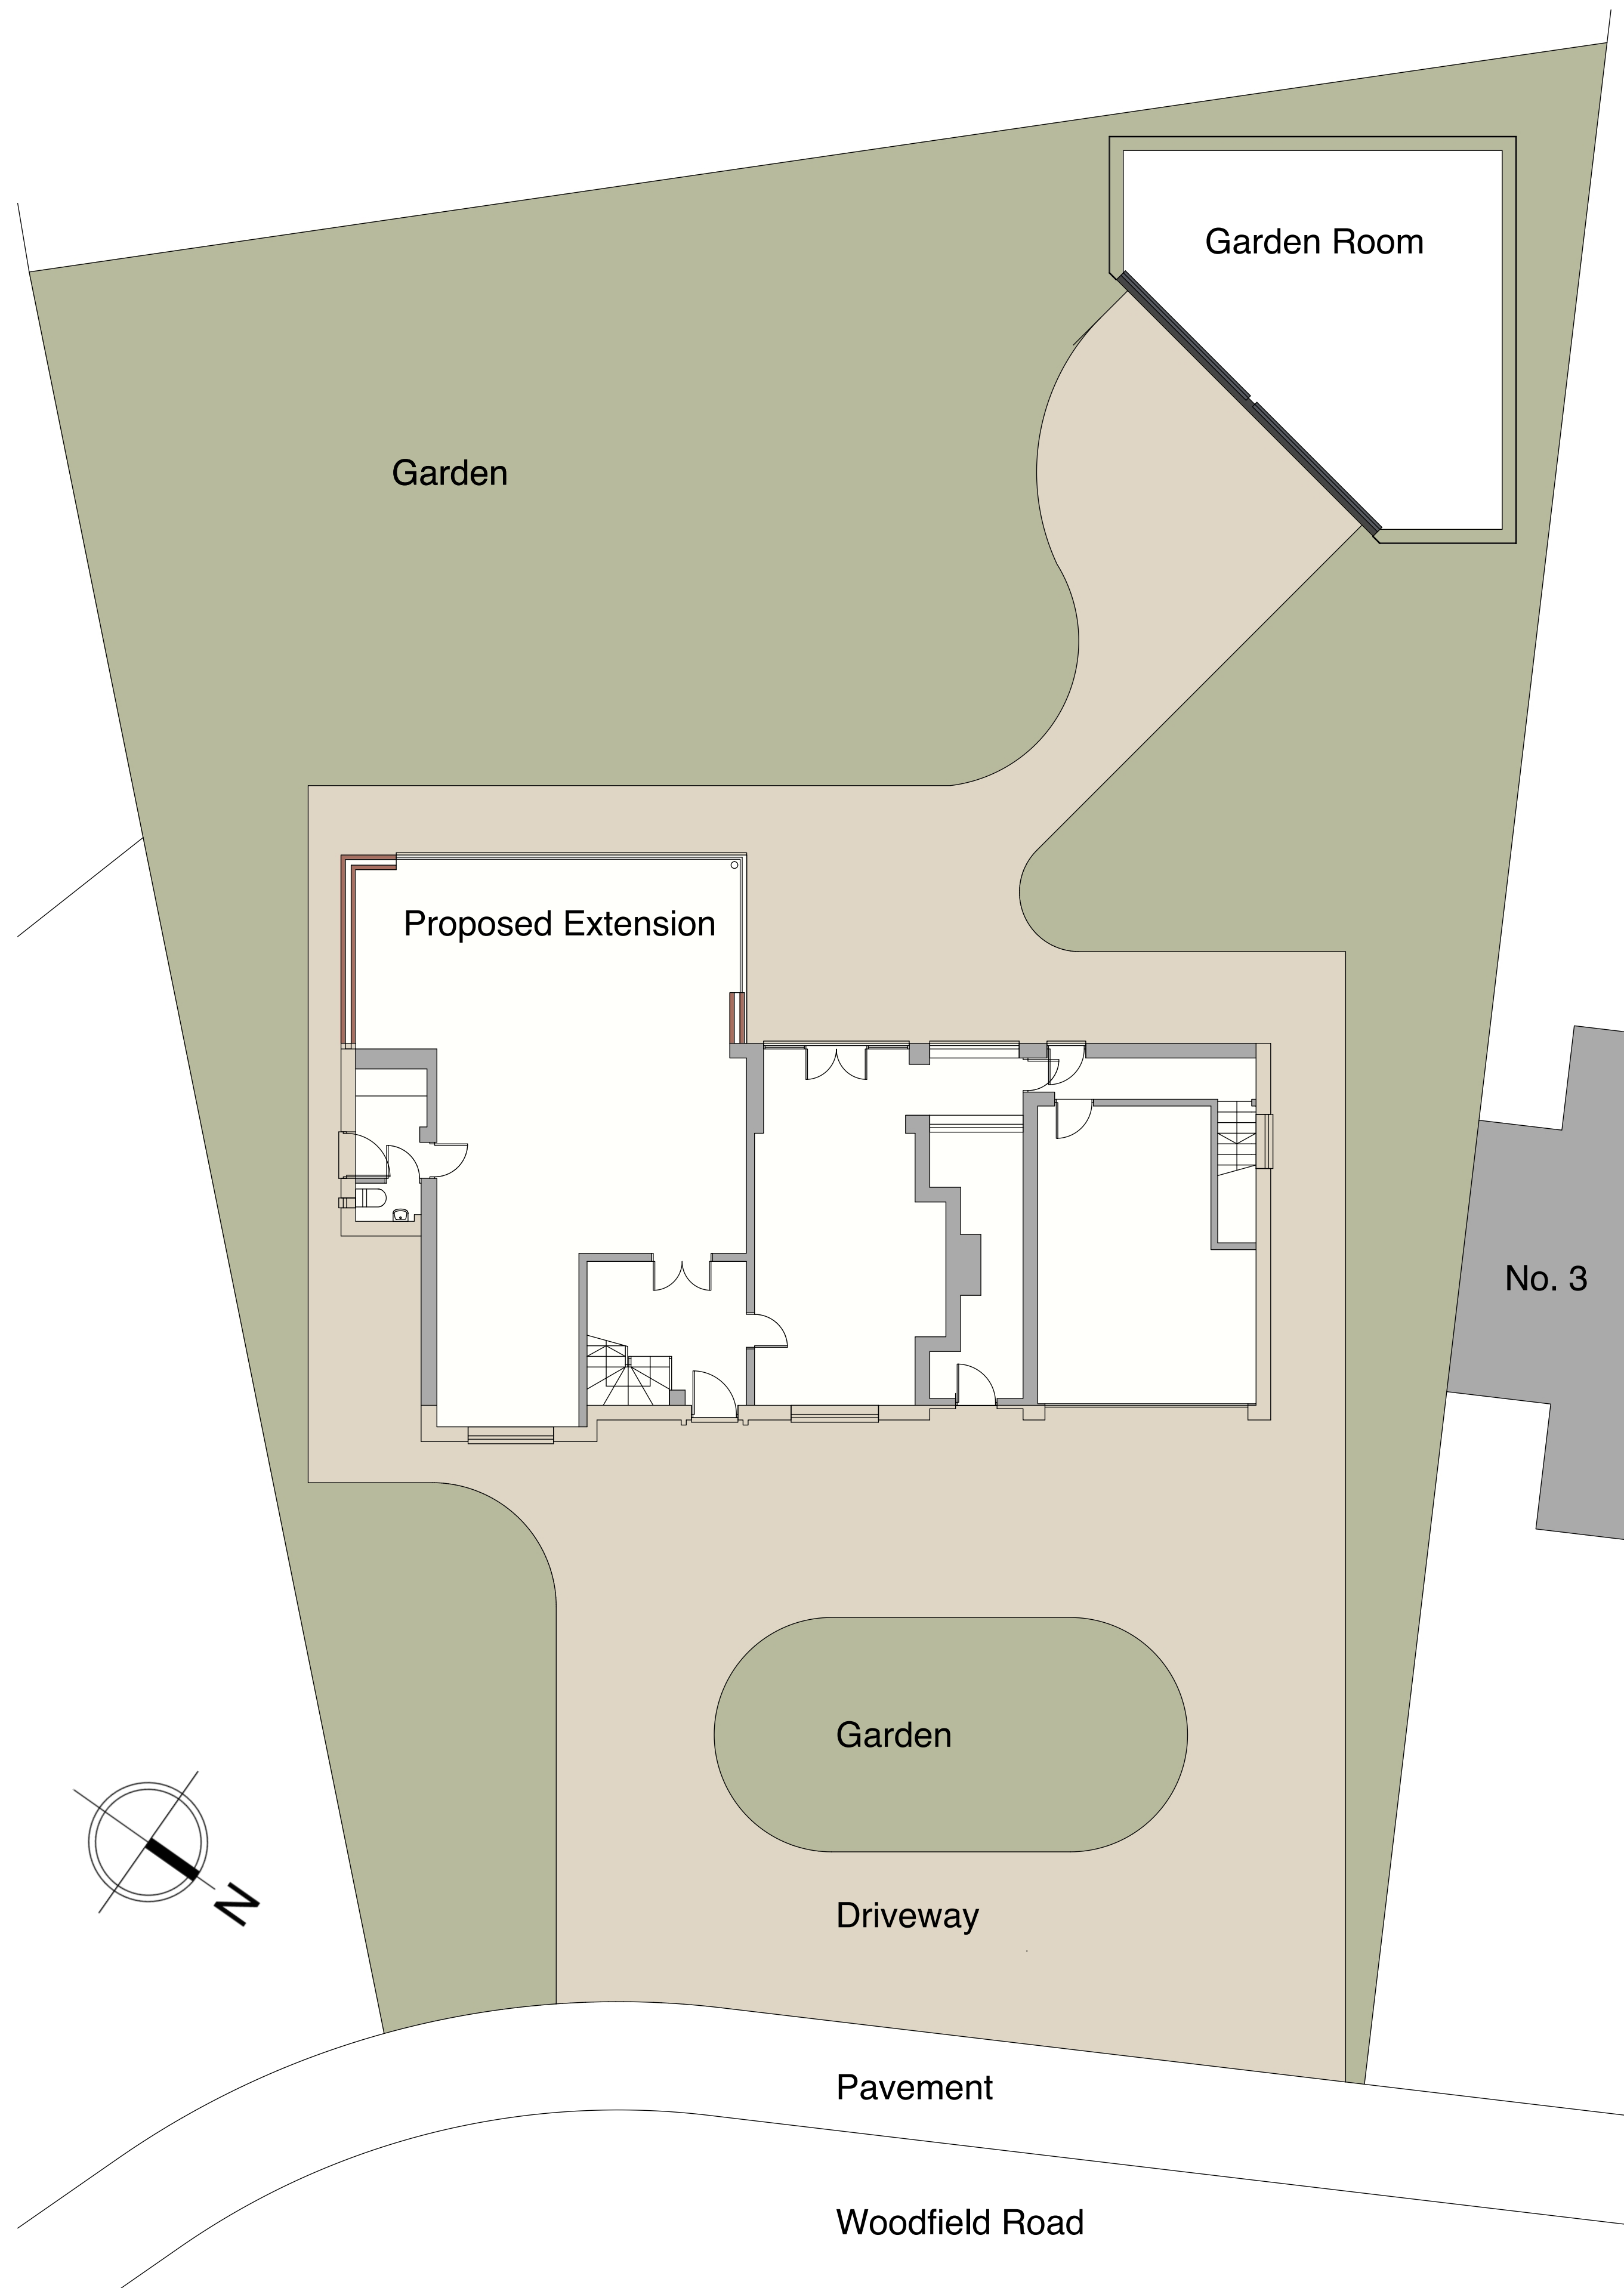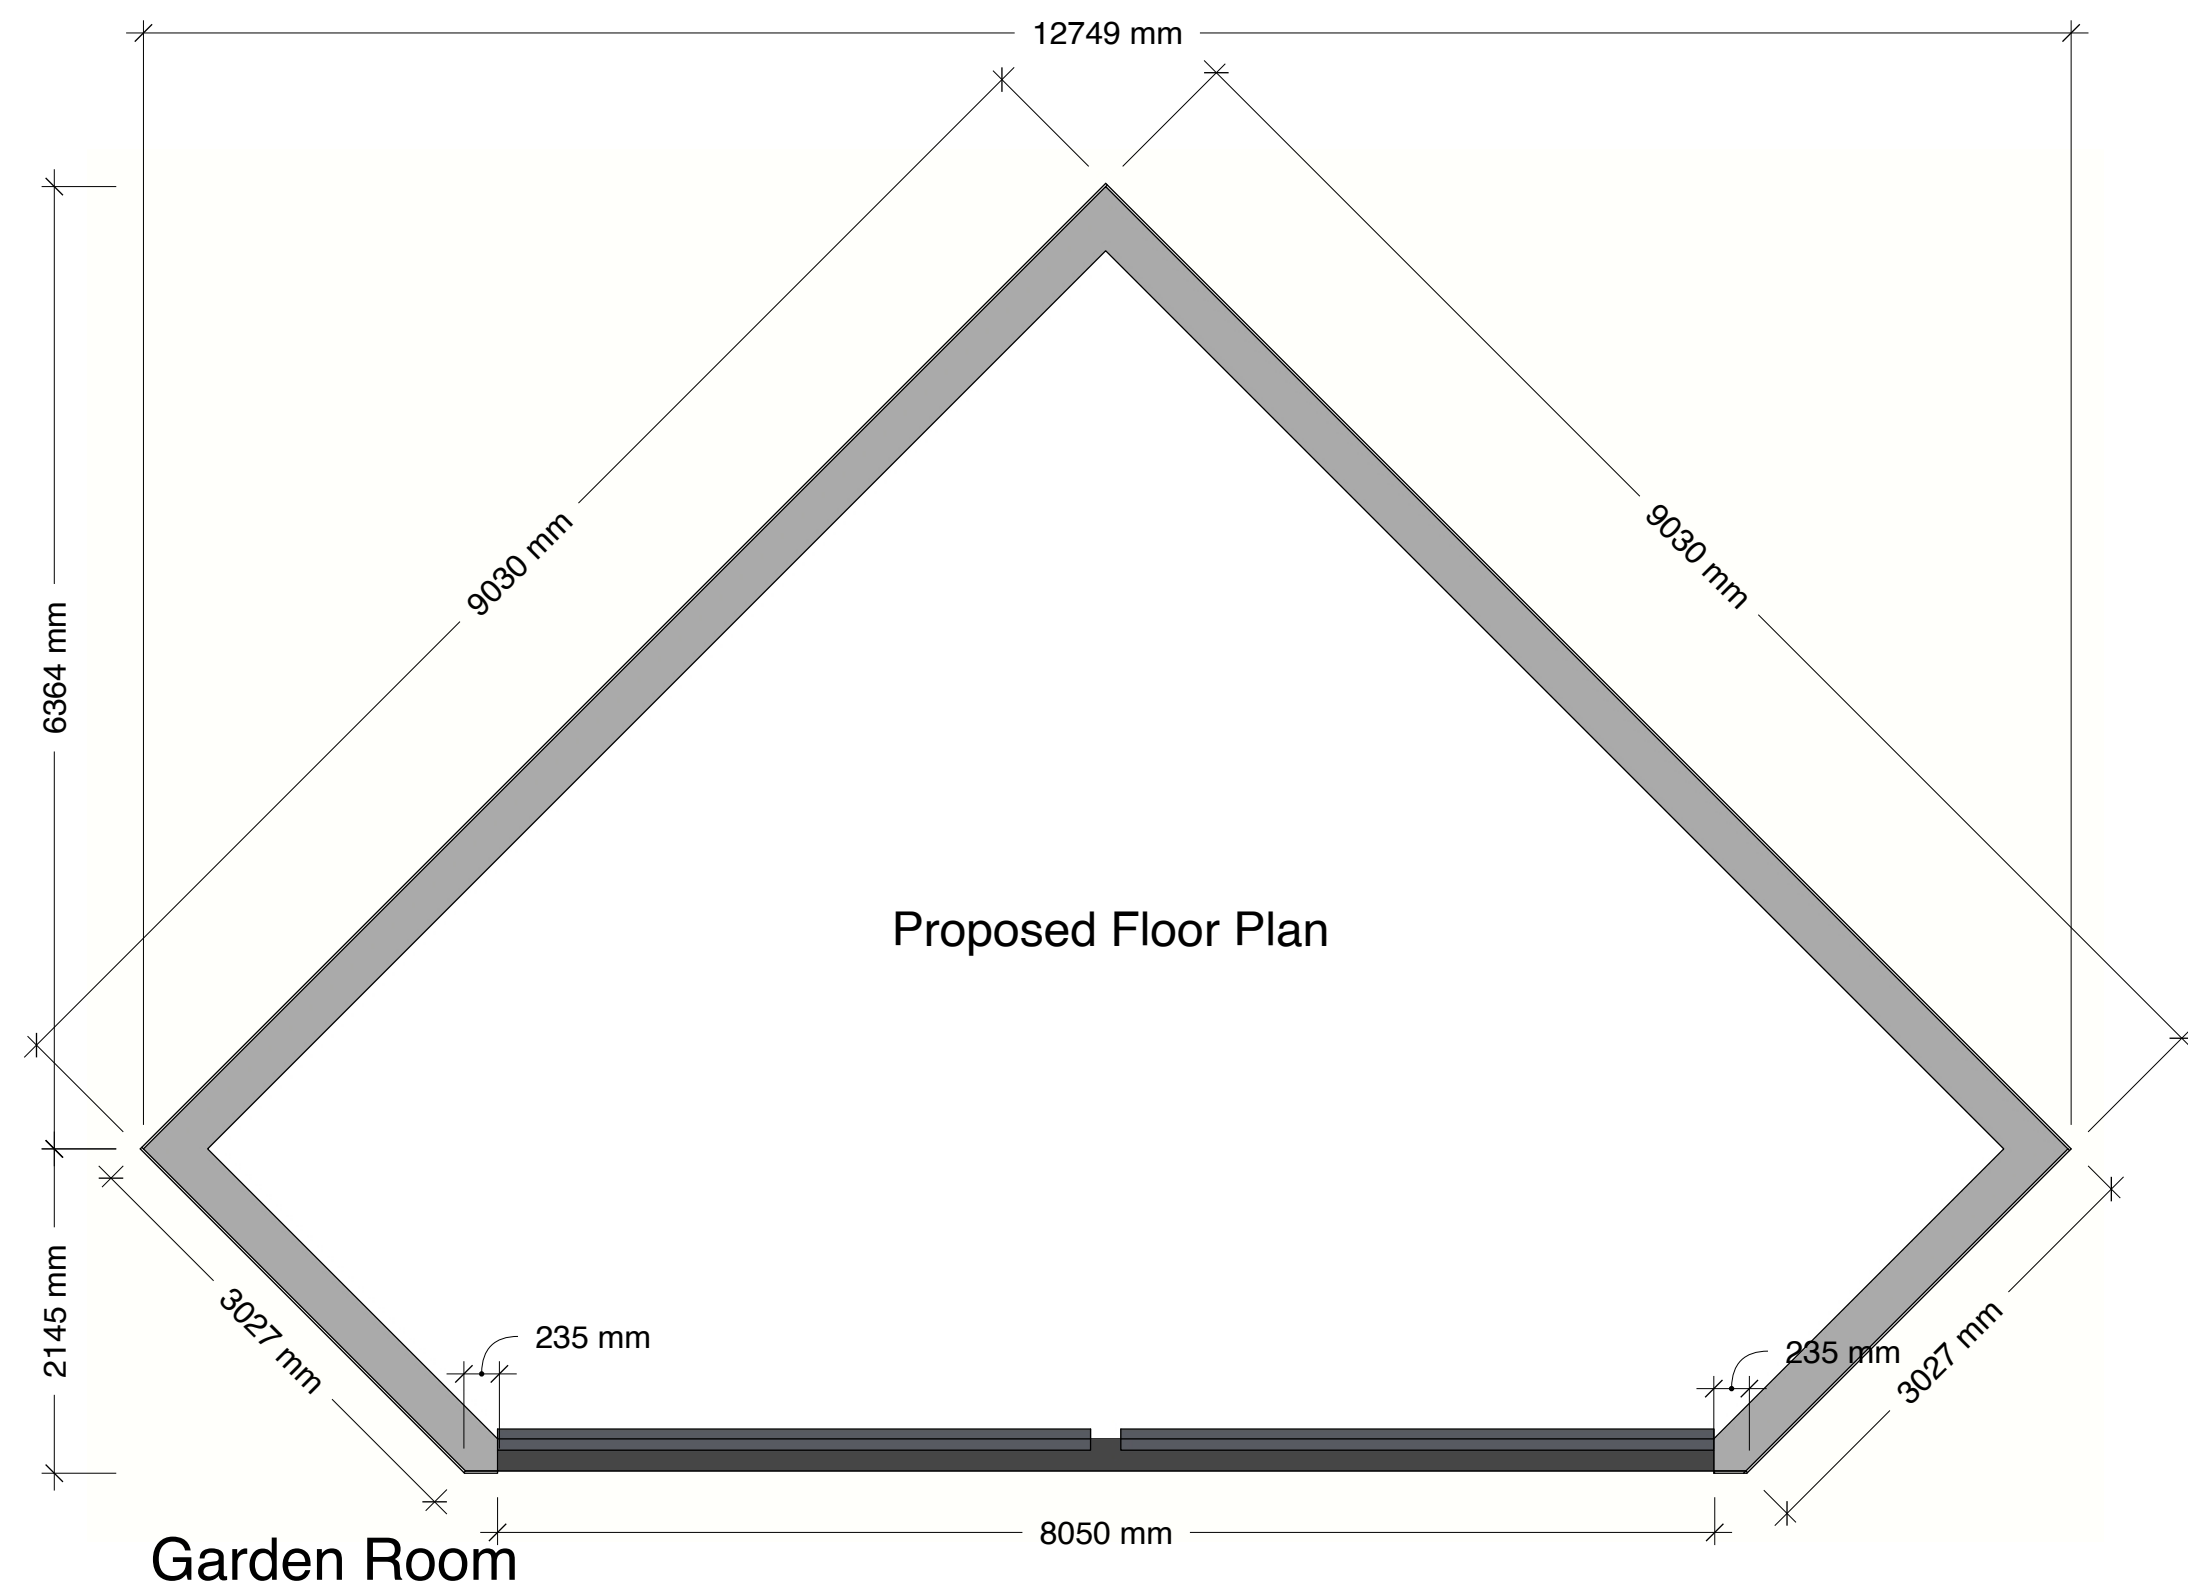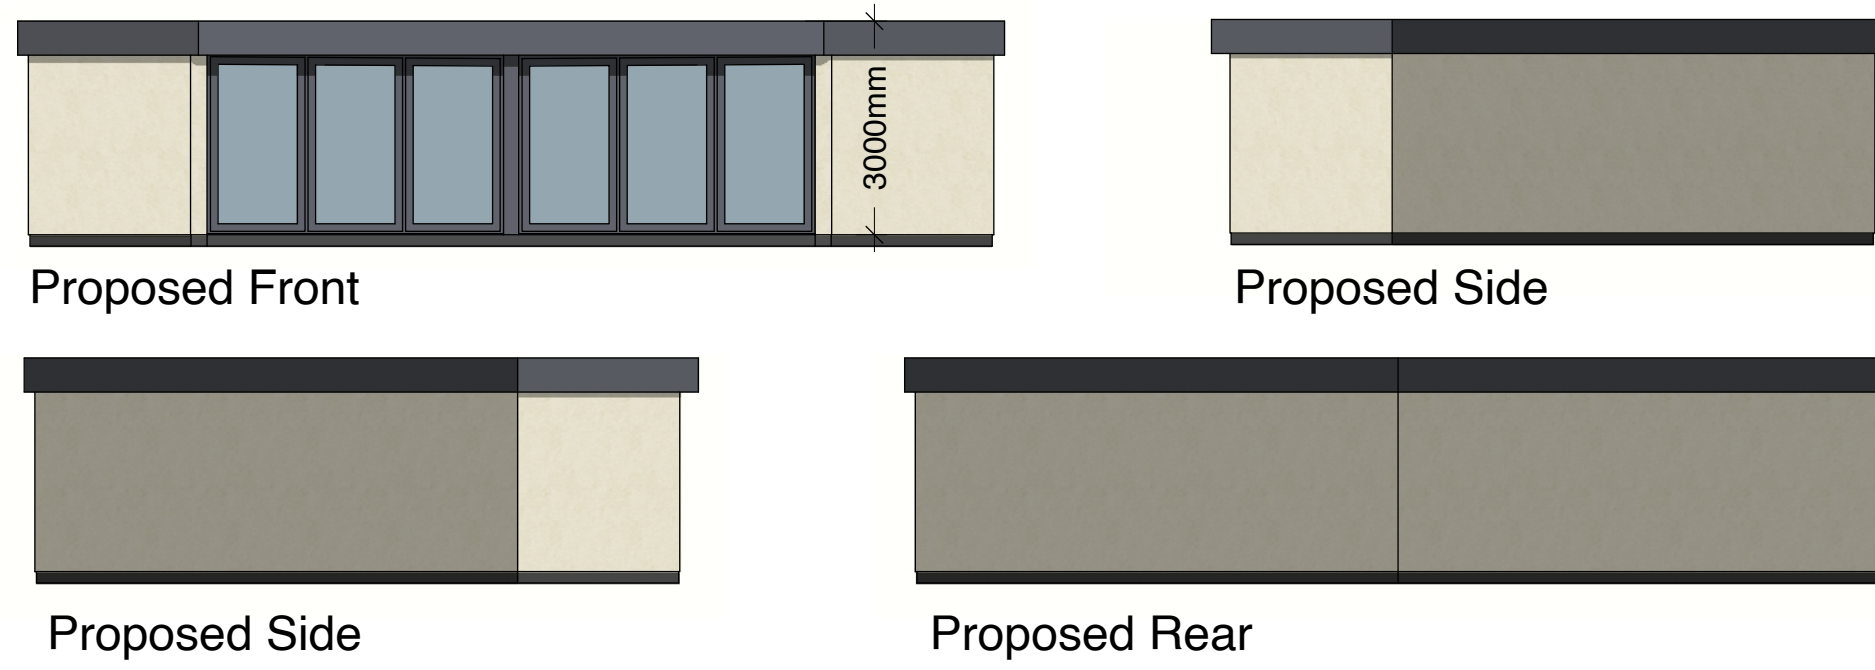

Plan Produced for: watergrove CGI
 Date Produced: 18 Oct 2022
 Plan Reference Number: TQRQM22291192531213

1 Woodfield Road, Middleton, M24 1NF
 Proposed Extension & Garden Room

SCHEMATIC PROPOSALS
 Garden Room Layout

Scale: 1:10, 1:50, 1:100, 1:1250 @ A1
 Date: October 2022 Dwg Ref: 6383_3

watergrove CGI
 07904 971504
 3d@watergrove.co.uk
 www.watergrove.co.uk