

COPYRIGHT © ALL RIGHTS RESERVED BY VIKAS
ALYAS LTD. DO NOT SCALE FROM DRAWING.
DRAWING INDICATES DESIGN INTENT ONLY. REPORT
ANY DISCREPANCIES TO CLIENT / VA LTD. NOT TO BE
USED FOR CONSTRUCTION UNLESS STATED SO. TO
BE READ IN CONJUNCTION WITH OTHER DRAWINGS.
OR SPECIFICATION WHERE PROVIDED.

ARCHITEK
BUILDING DESIGN CONSULTANCY

0161 511 8479
vikas@architek.uk
916 Stockport Road, Levenshulme,
Manchester, M19 3AB

Issued by	Description	Date
P1	Issue to Planning	20.09.2023

CLIENT

Mr Addnan Sadiq

PURPOSE OF ISSUE

Issue to Planning

Rochdale MB Council

ADDRESS

Land lying to the North of Blair St Rochdale


PROJECT

Erection of Two-Bedroom Bungalow on land lying to the North of Blair St Rochdale

TITLE

Location and Existing Site Plan

DRAWN BY VA	CHECKED BY VA	DATE 10.10.2023
SCALE (@ A1) As indicated		PROJECT NUMBER -
DRAWING NUMBER A101		REV P1

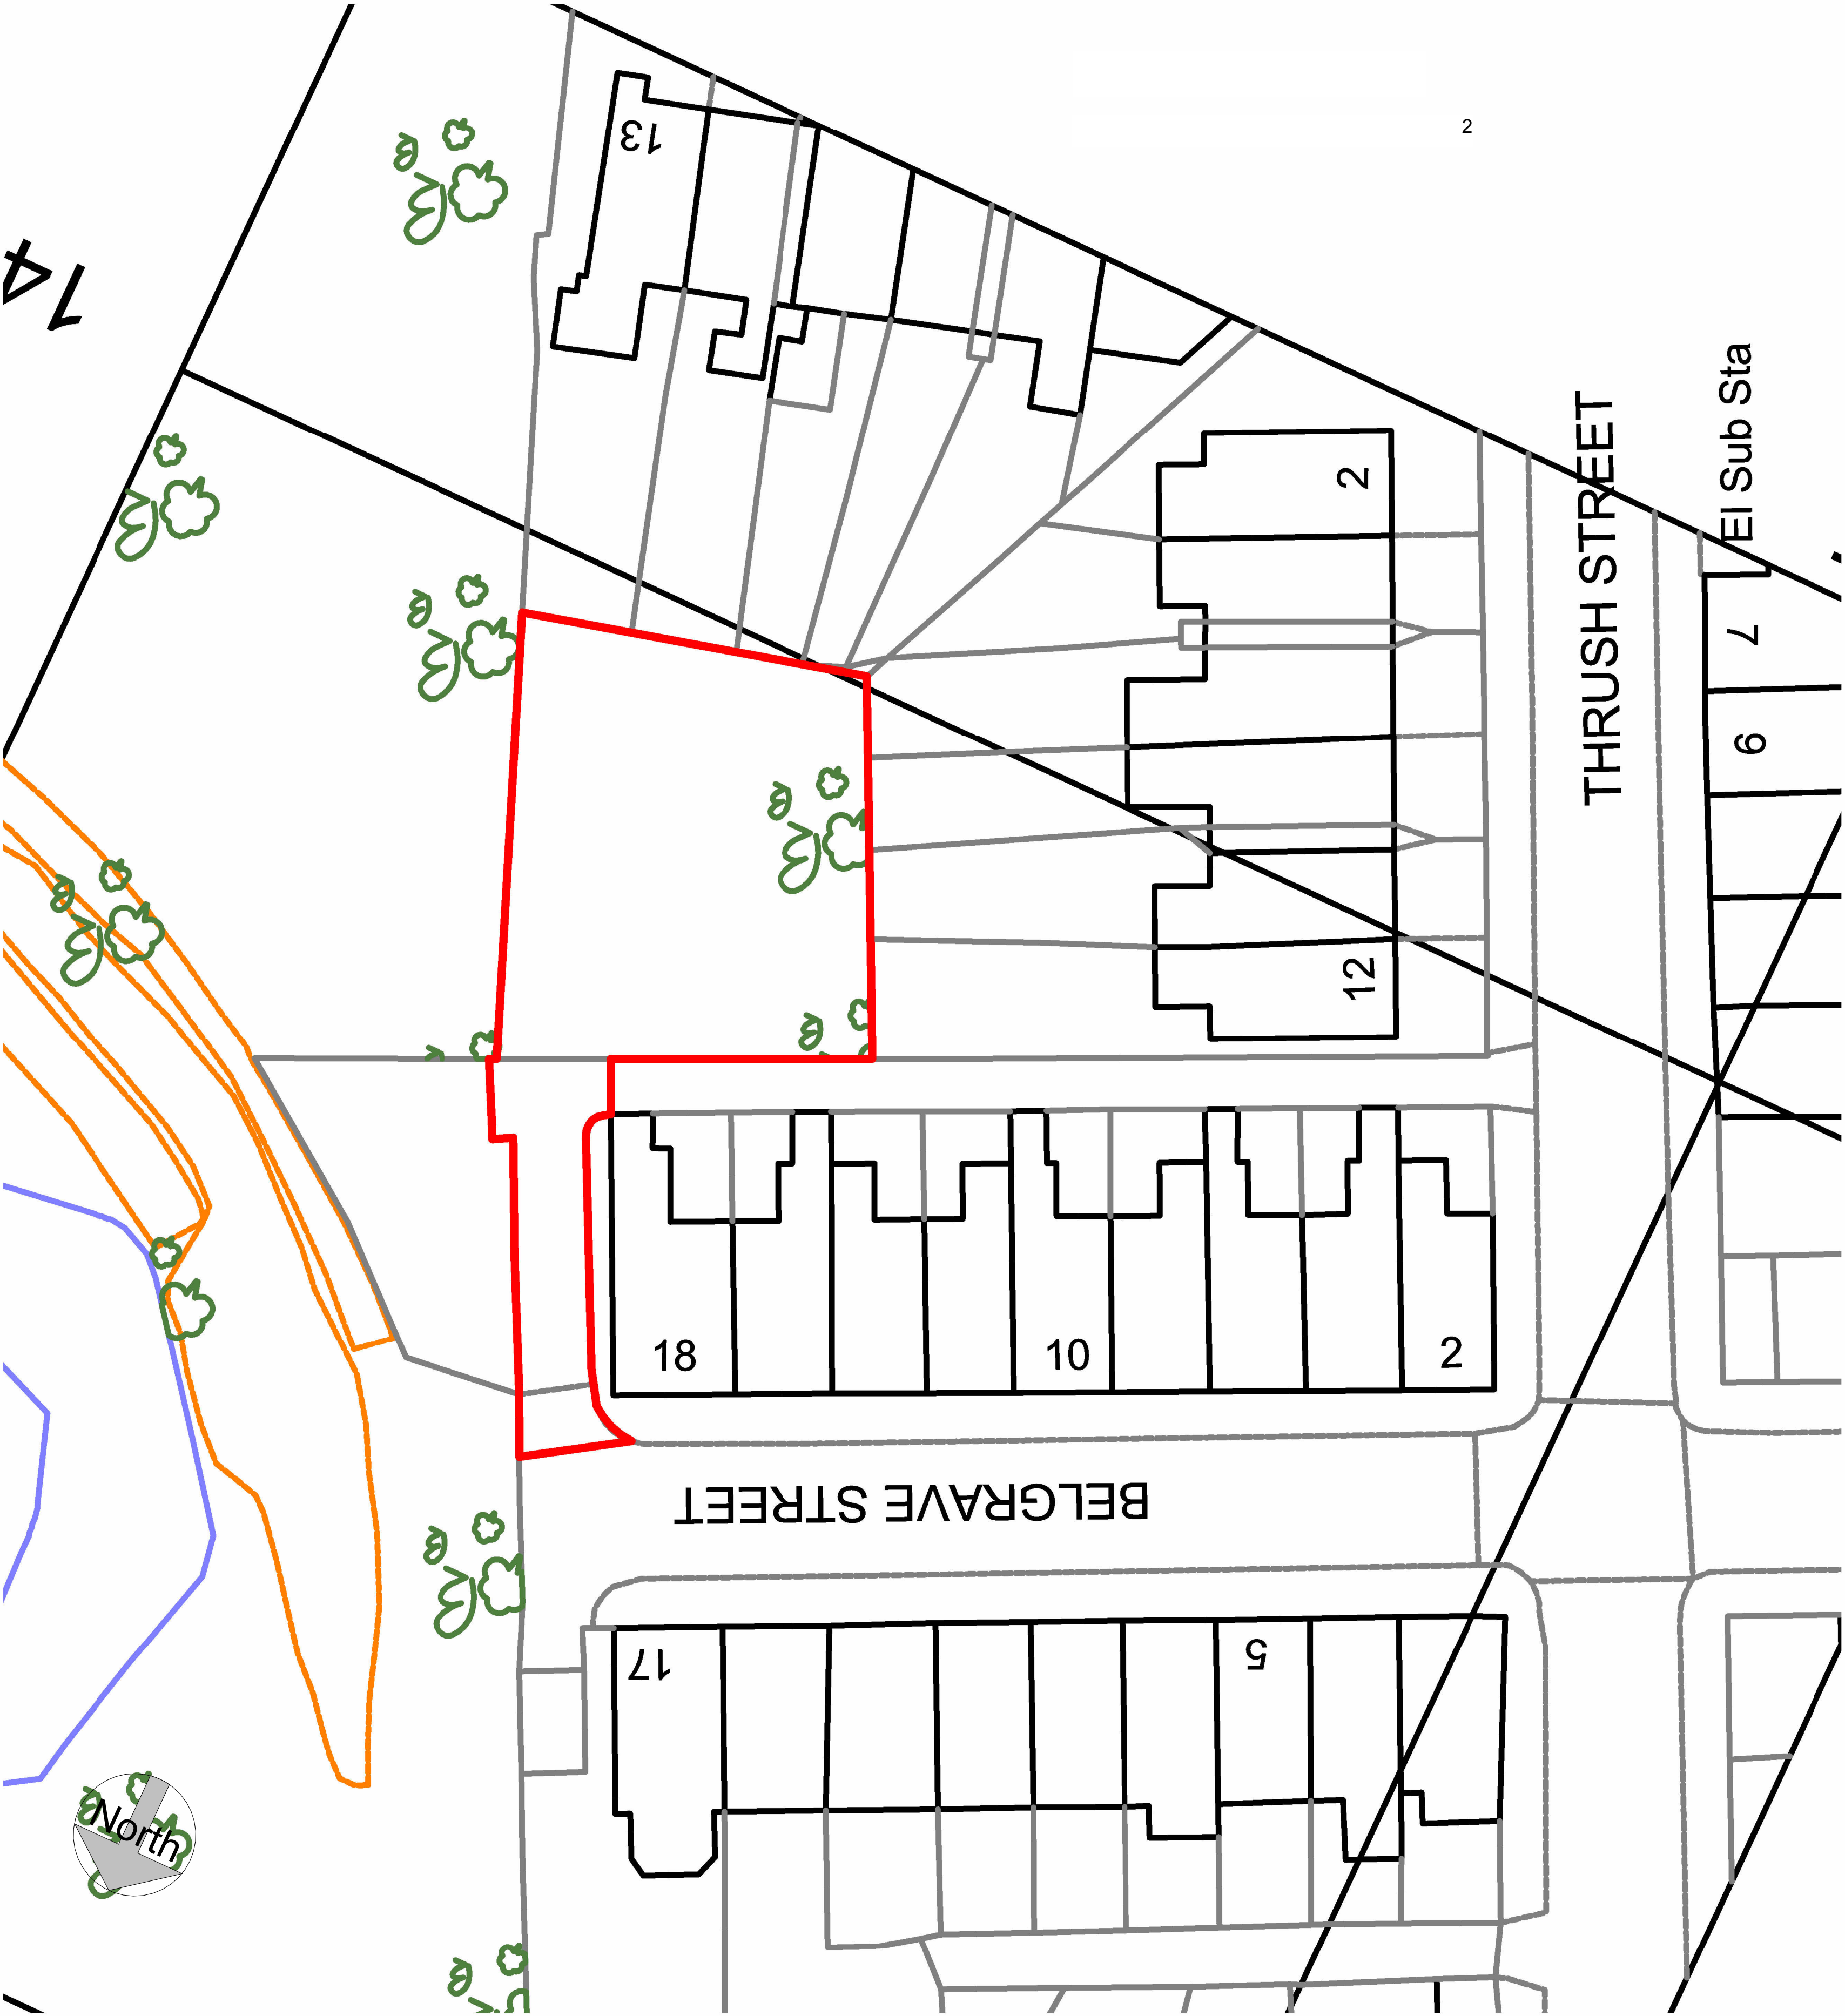

E-Site Plan
1 : 200



Location Plan
1 : 1250