
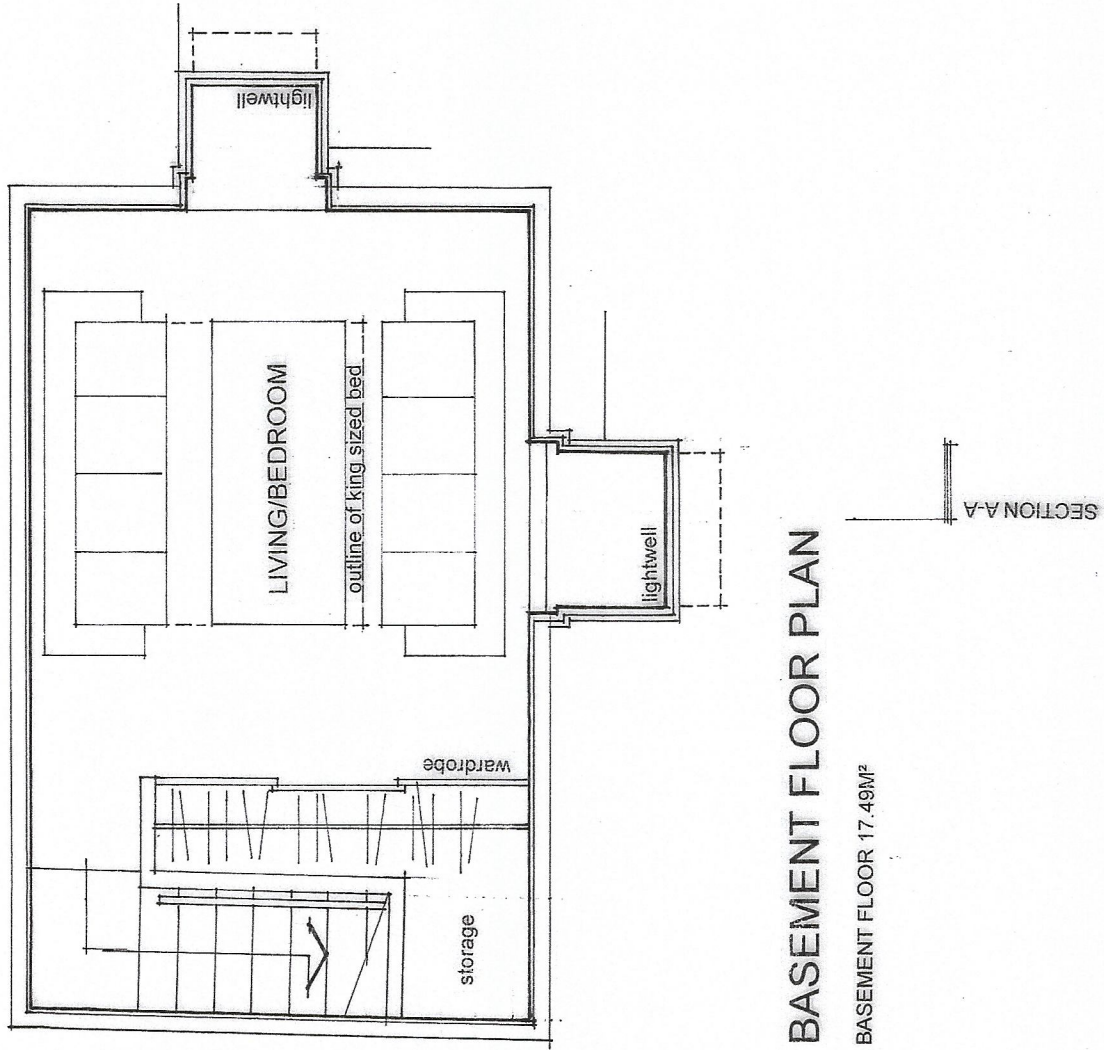
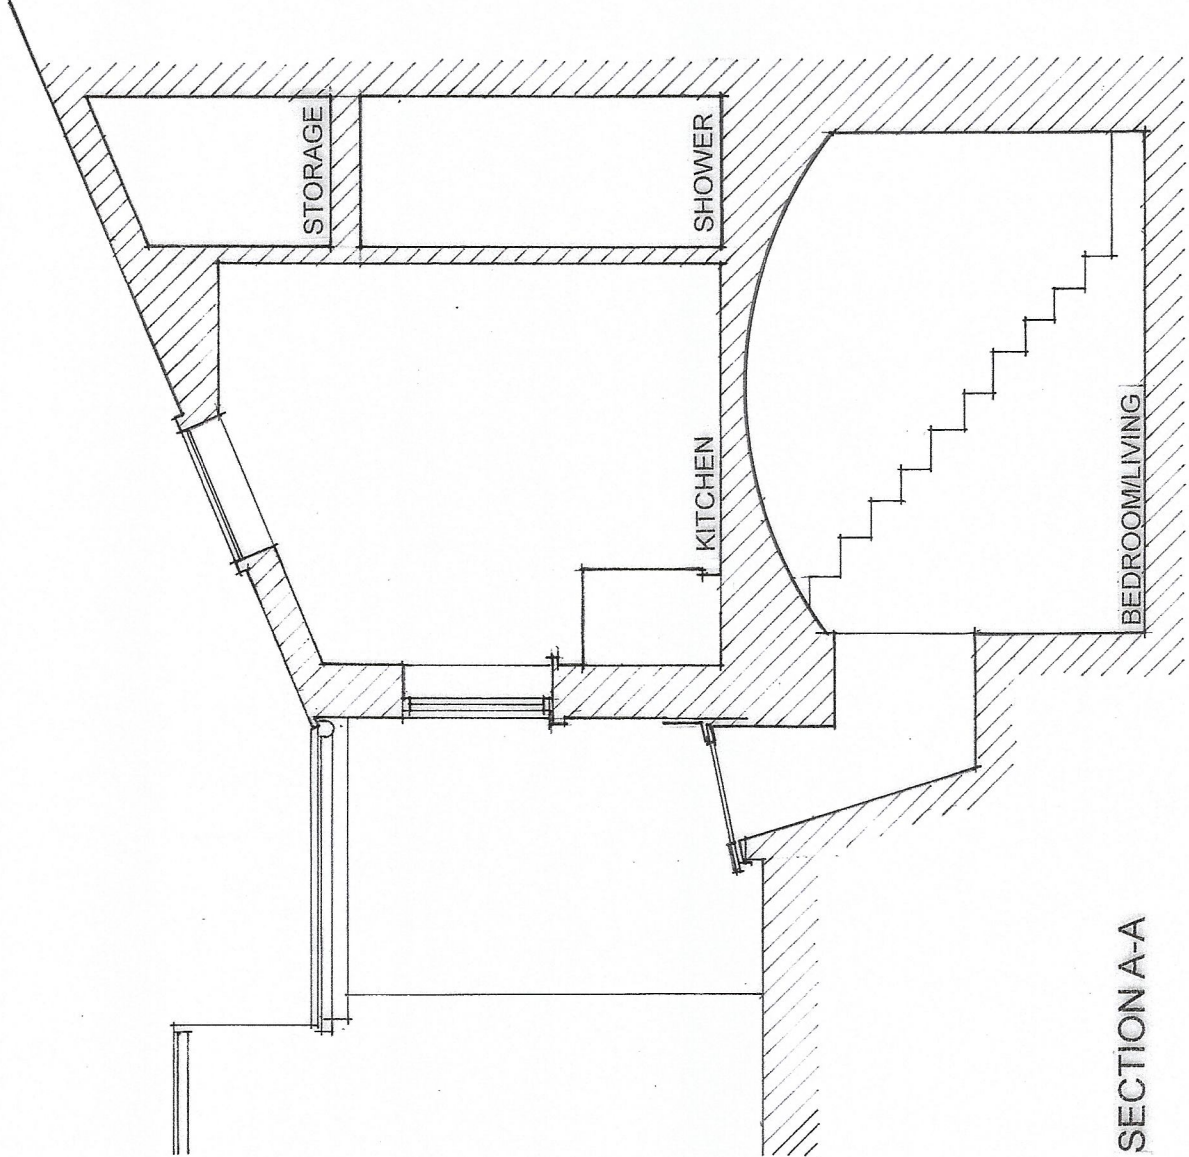


NOTES

- This drawing is copyright. No unauthorised copying or drawing without the express permission of the architect.
- Do not scale from prints. Use figure dimensions only.
- Contractors to check all dimensions on site prior to commencement of works.
- All works to be carried out in accordance with current statutory Health and Safety Regulations.
- This drawing is to be read in conjunction with all relevant consultants' and / or specialist drawings / documents and any discrepancies or variations are to be notified to the architect before affected work commences.

REV.	AMENDMENTS	DATE
A.	DIMENSIONS ADDED	23.08.23
B.	AMENITY SPACE INDICATED	13.05.24
C.	LIGHTWELLS SIZES INCREASED, CROSS SECTION & BASEMENT FURNITURE LAYOUT ADDED	10.06.24

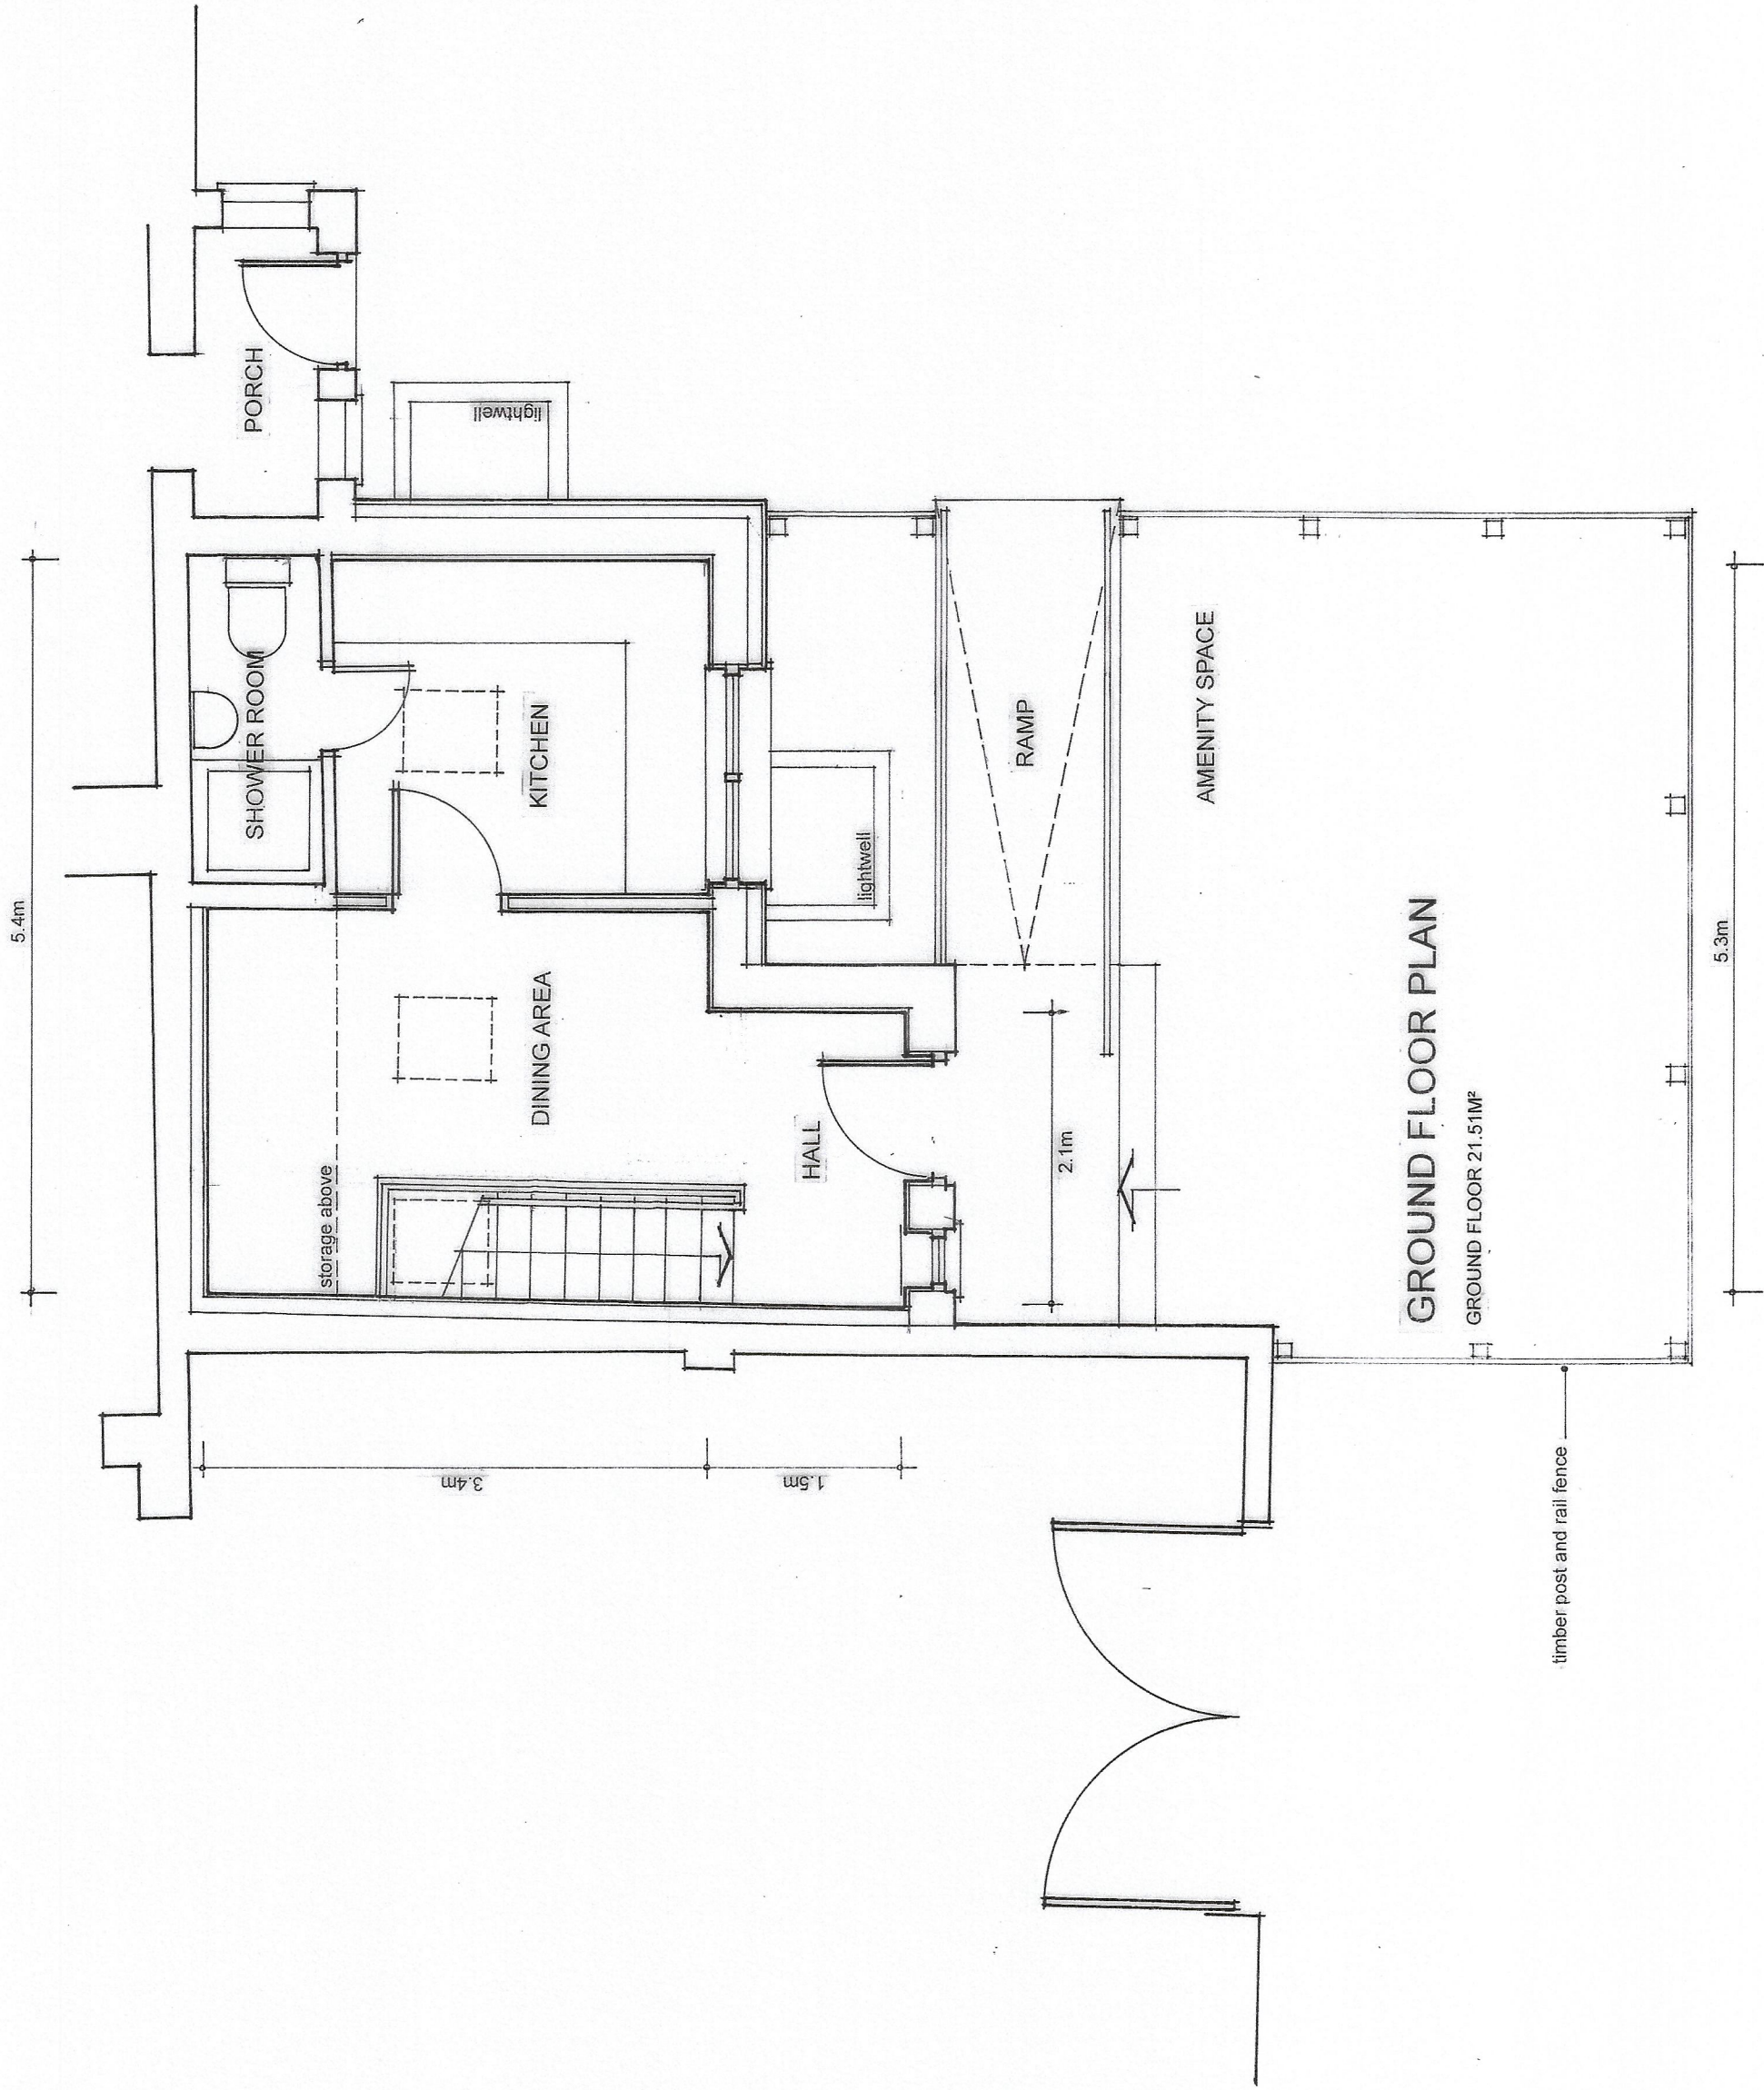

Project	DAIRY CONVERSION, LEY FARM, HOPWOOD
Drawing	PROPOSED FLOOR PLANS
Client	MR & MRS D HOLCOMBE
Drawn By	WJH
Scale	1:50 @ A1
Dwg. No.	22.633.07 C
Dwg. Size	A1
Date	JULY 2023

JOHN HOLT ARCHITECTS LTD.

3 MANCHESTER ROAD BURY LANCASHIRE BL101R
TELEPHONE 0161 764 6314 FACSIMILE 0161 764 6886
EMAIL info@johnholtarchitects.co.uk
DO NOT SCALE DRAWING