



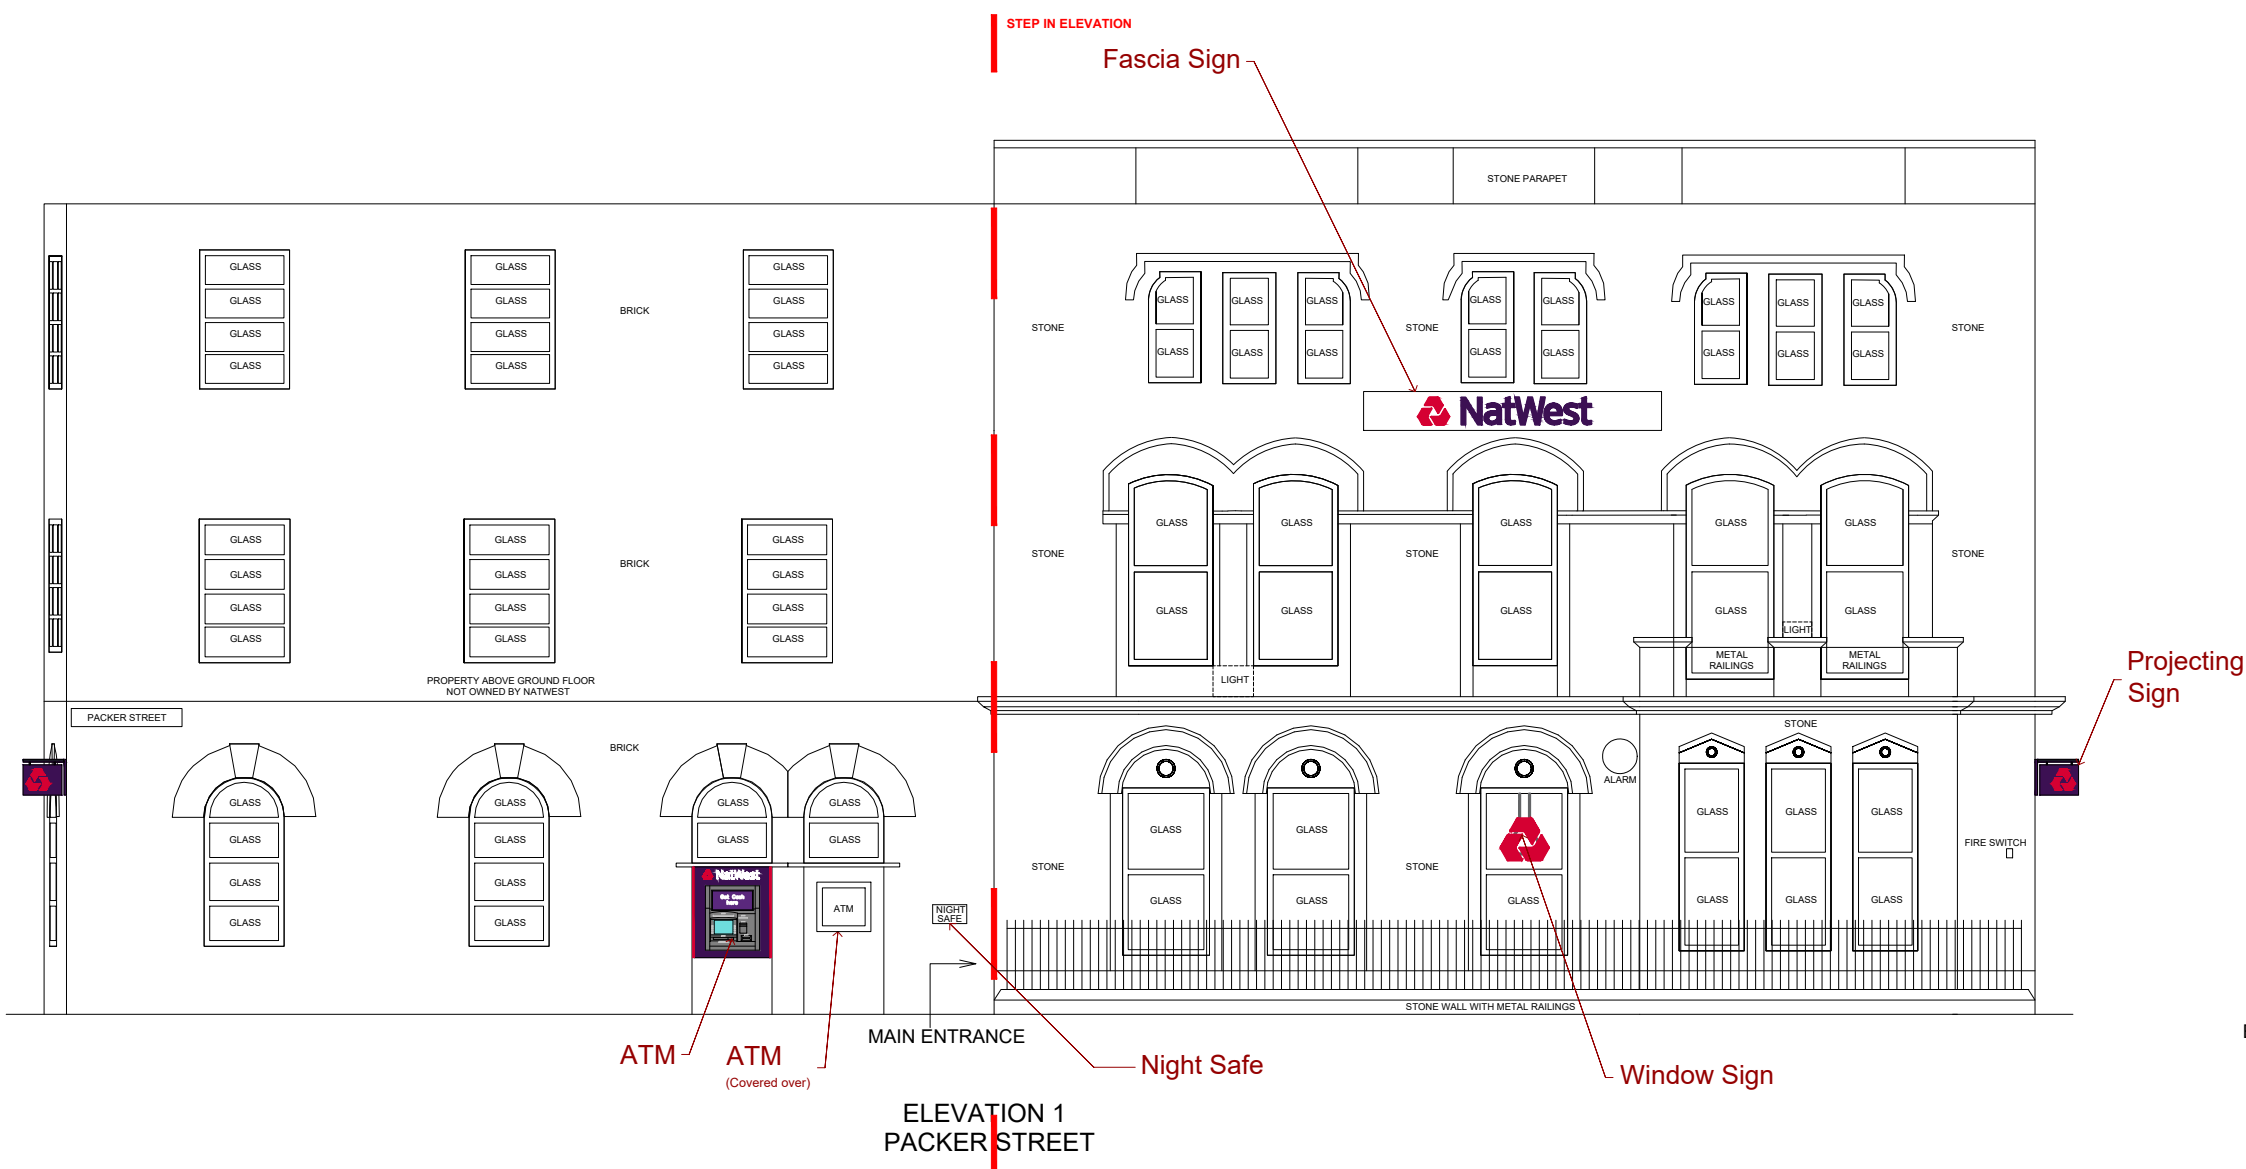

EXISTING SOUTH ELEVATION
1:100

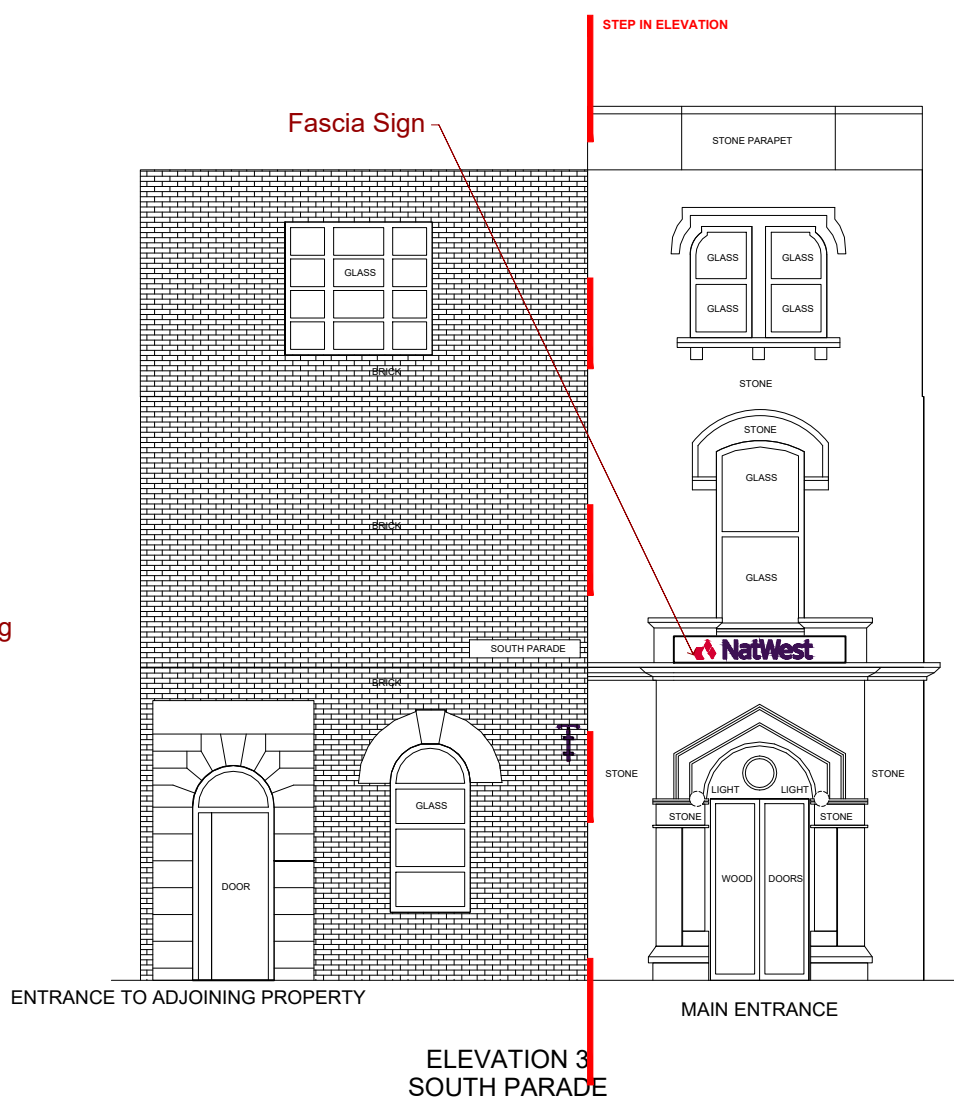

EXISTING NORTH ELEVATION
1:100



EXISTING WEST ELEVATION
1:100

-	-	-	-	-
-	-	-	-	-
-	-	-	-	-
-	-	-	-	-

rev	date	description	drawn	checked
-----	------	-------------	-------	---------



NatWest Group

address

NatWest Rochdale
Town Hall Square,
Rochdale
OL16 1LL

ref no.

sortcode

description

Natwest Aspen Programme

Elevations as Existing

status

PLANNING

IPMS1

sqm

IPMS2

sqm

IPMS3

sqm

scale

1:100

paper size

A1

brand



drm

date

Mar 25

chk

date

Mar 25

drawing number

1206-18_19 D-03

rev.