




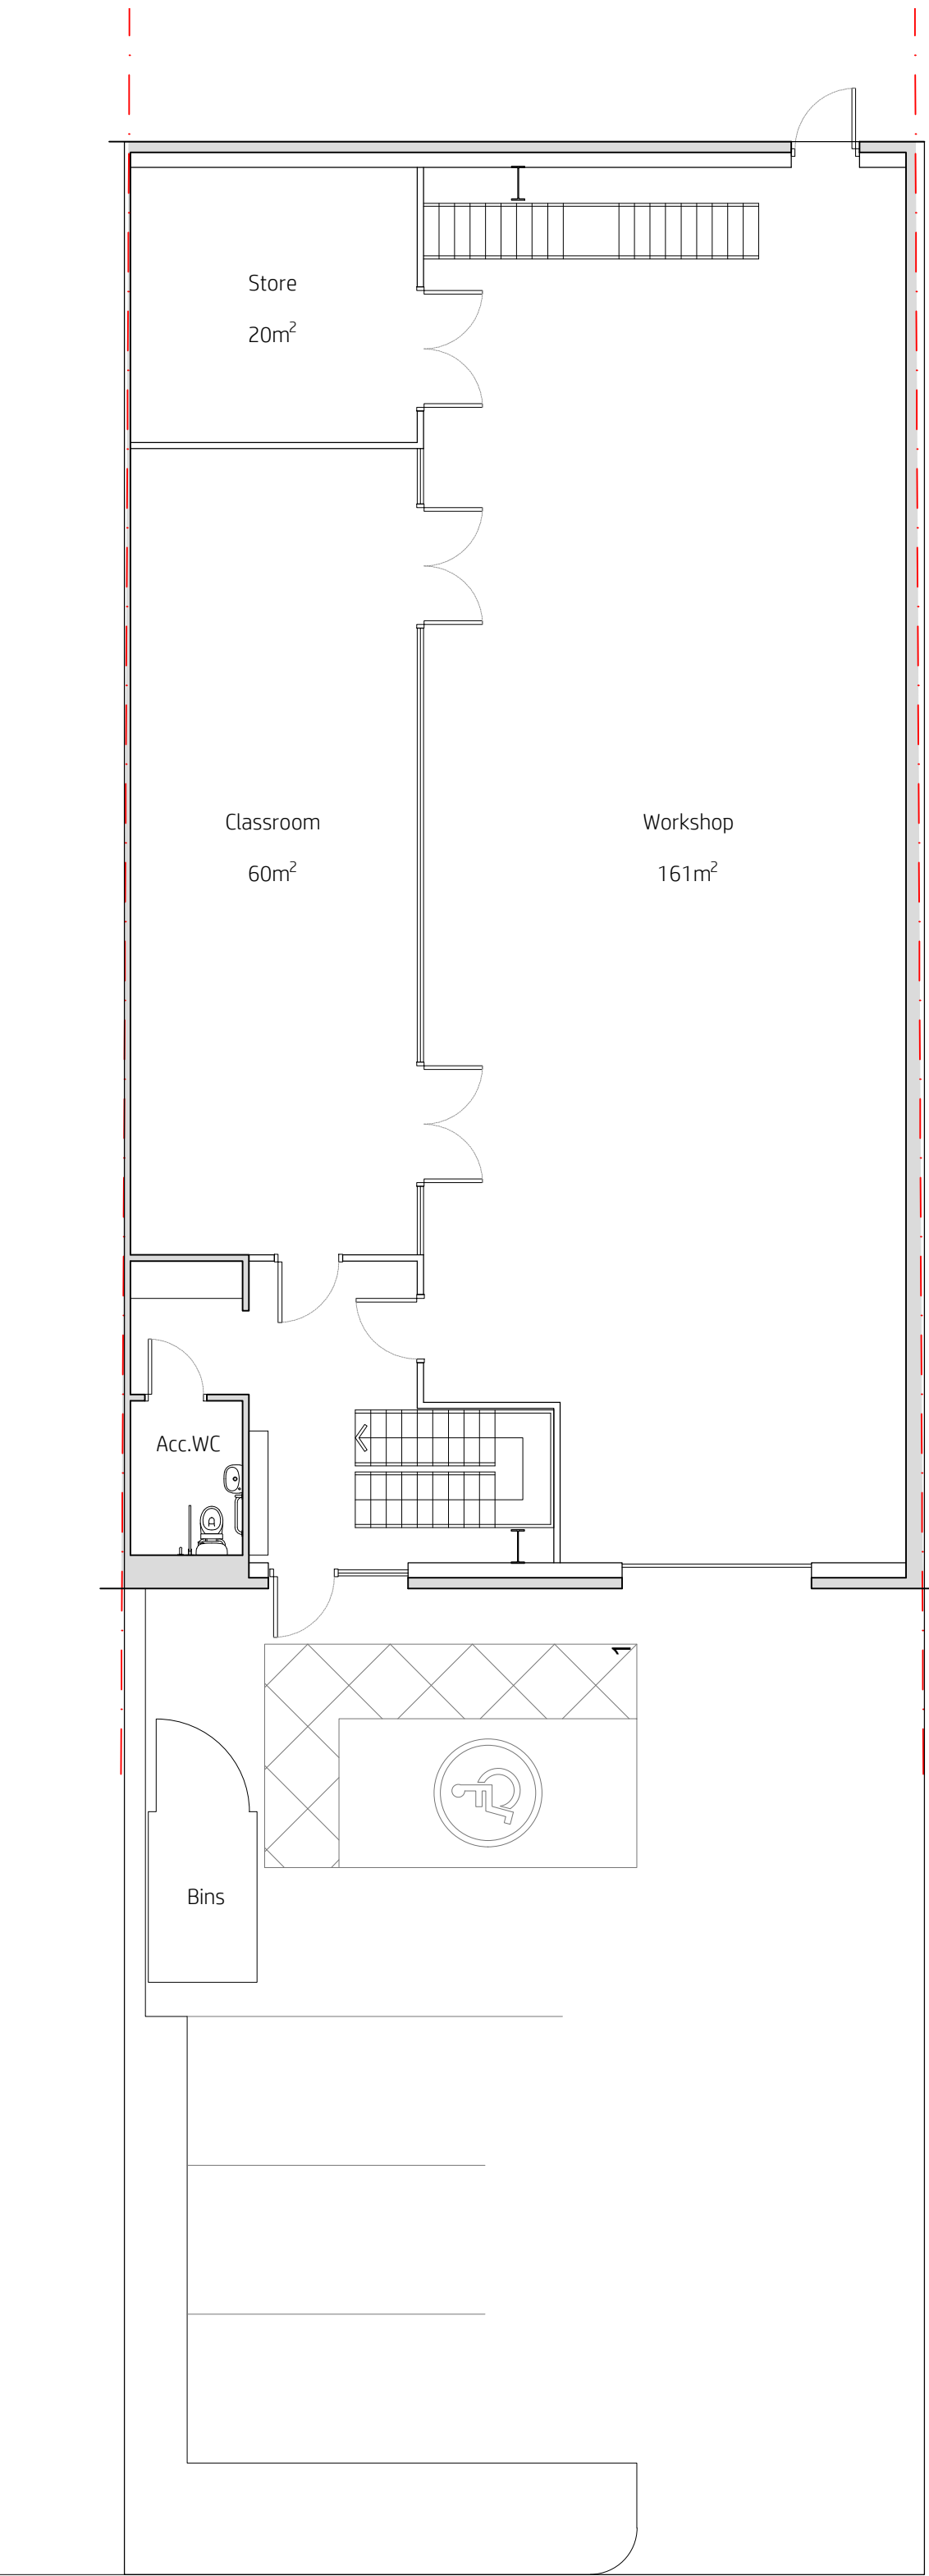


Proposed Ground Floor

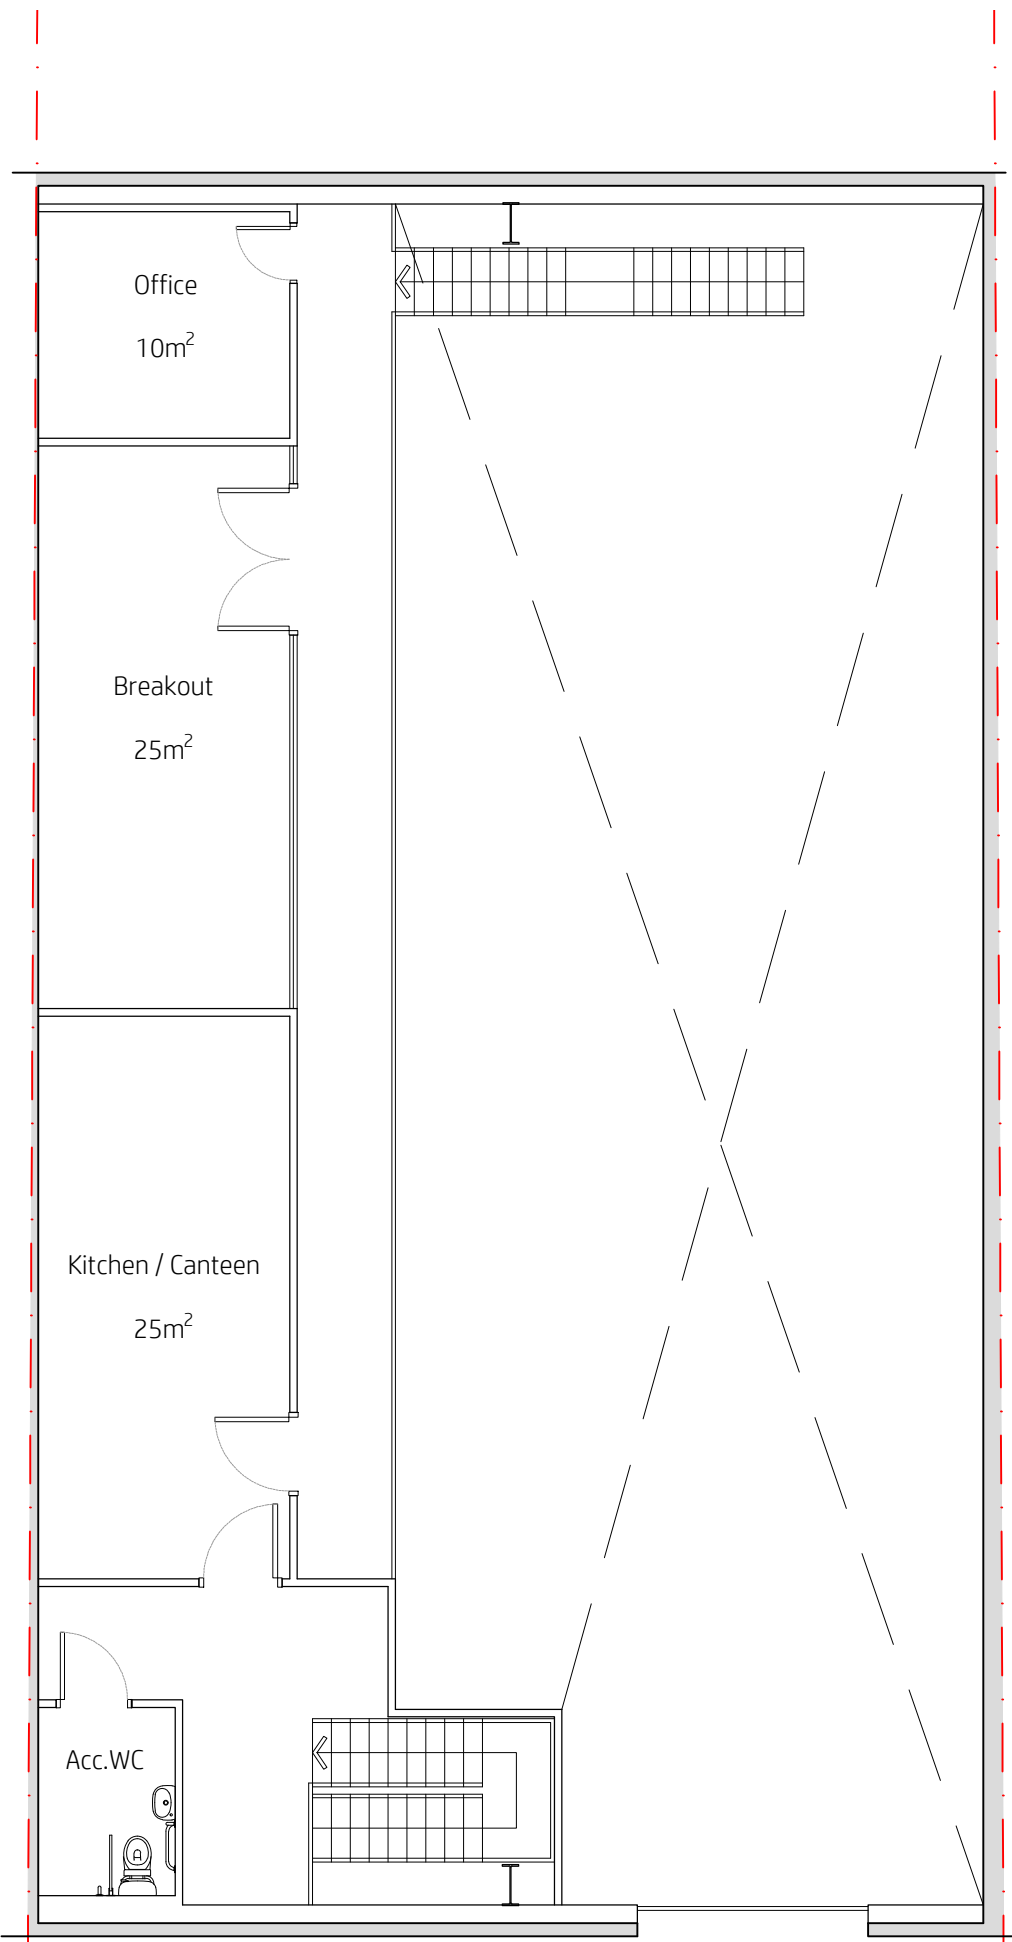



Existing Site Plan
Proposed Mezzanine Level

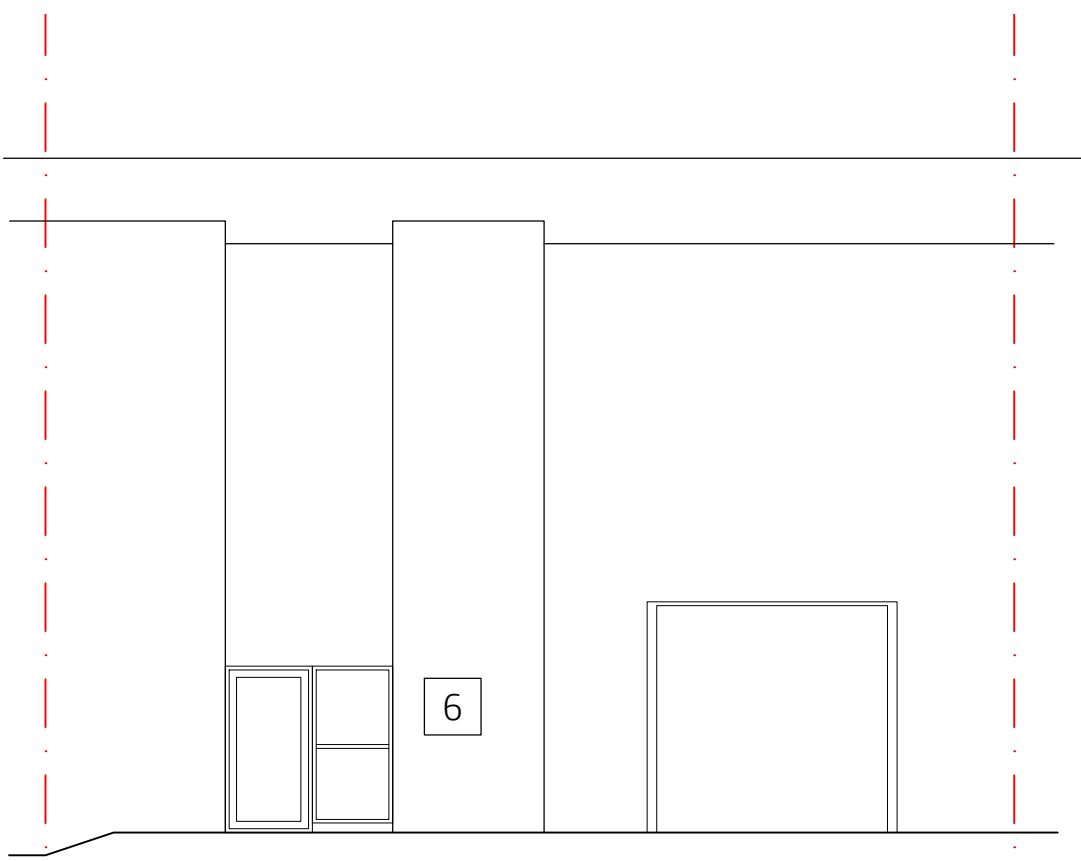

Proposed Front Elevation

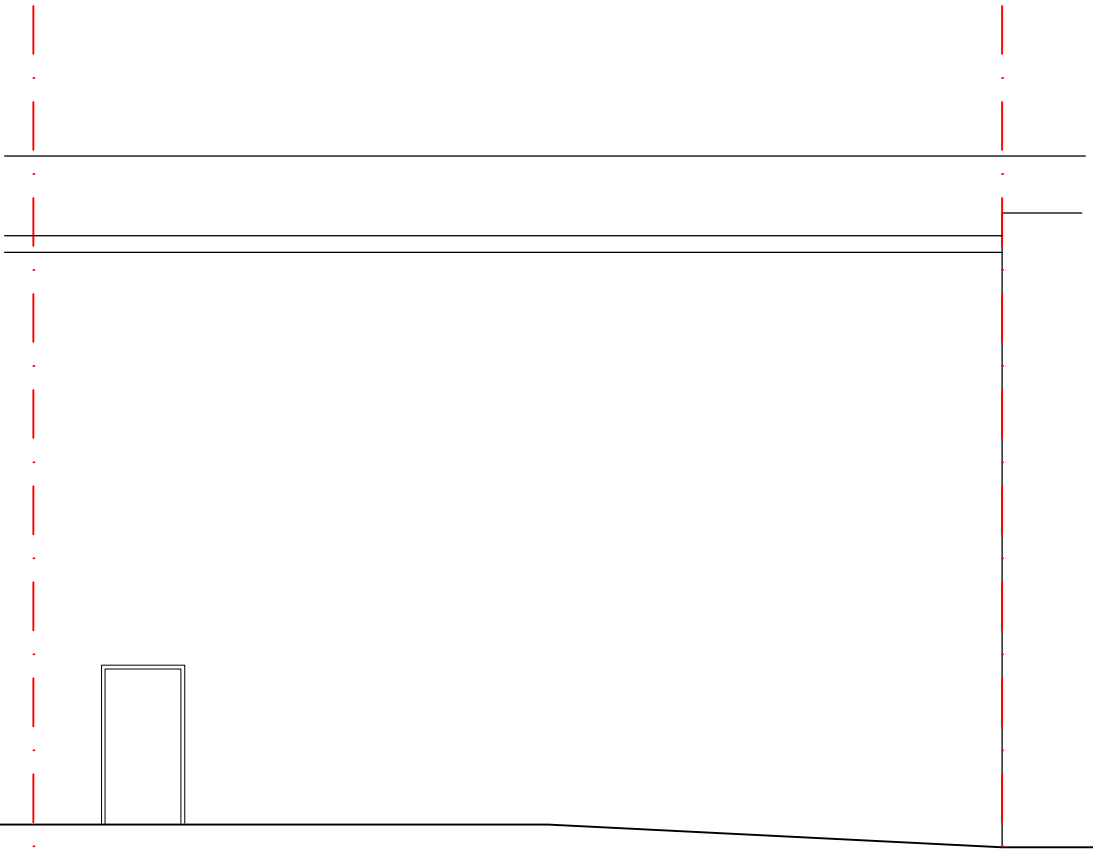

Proposed Rear Elevation

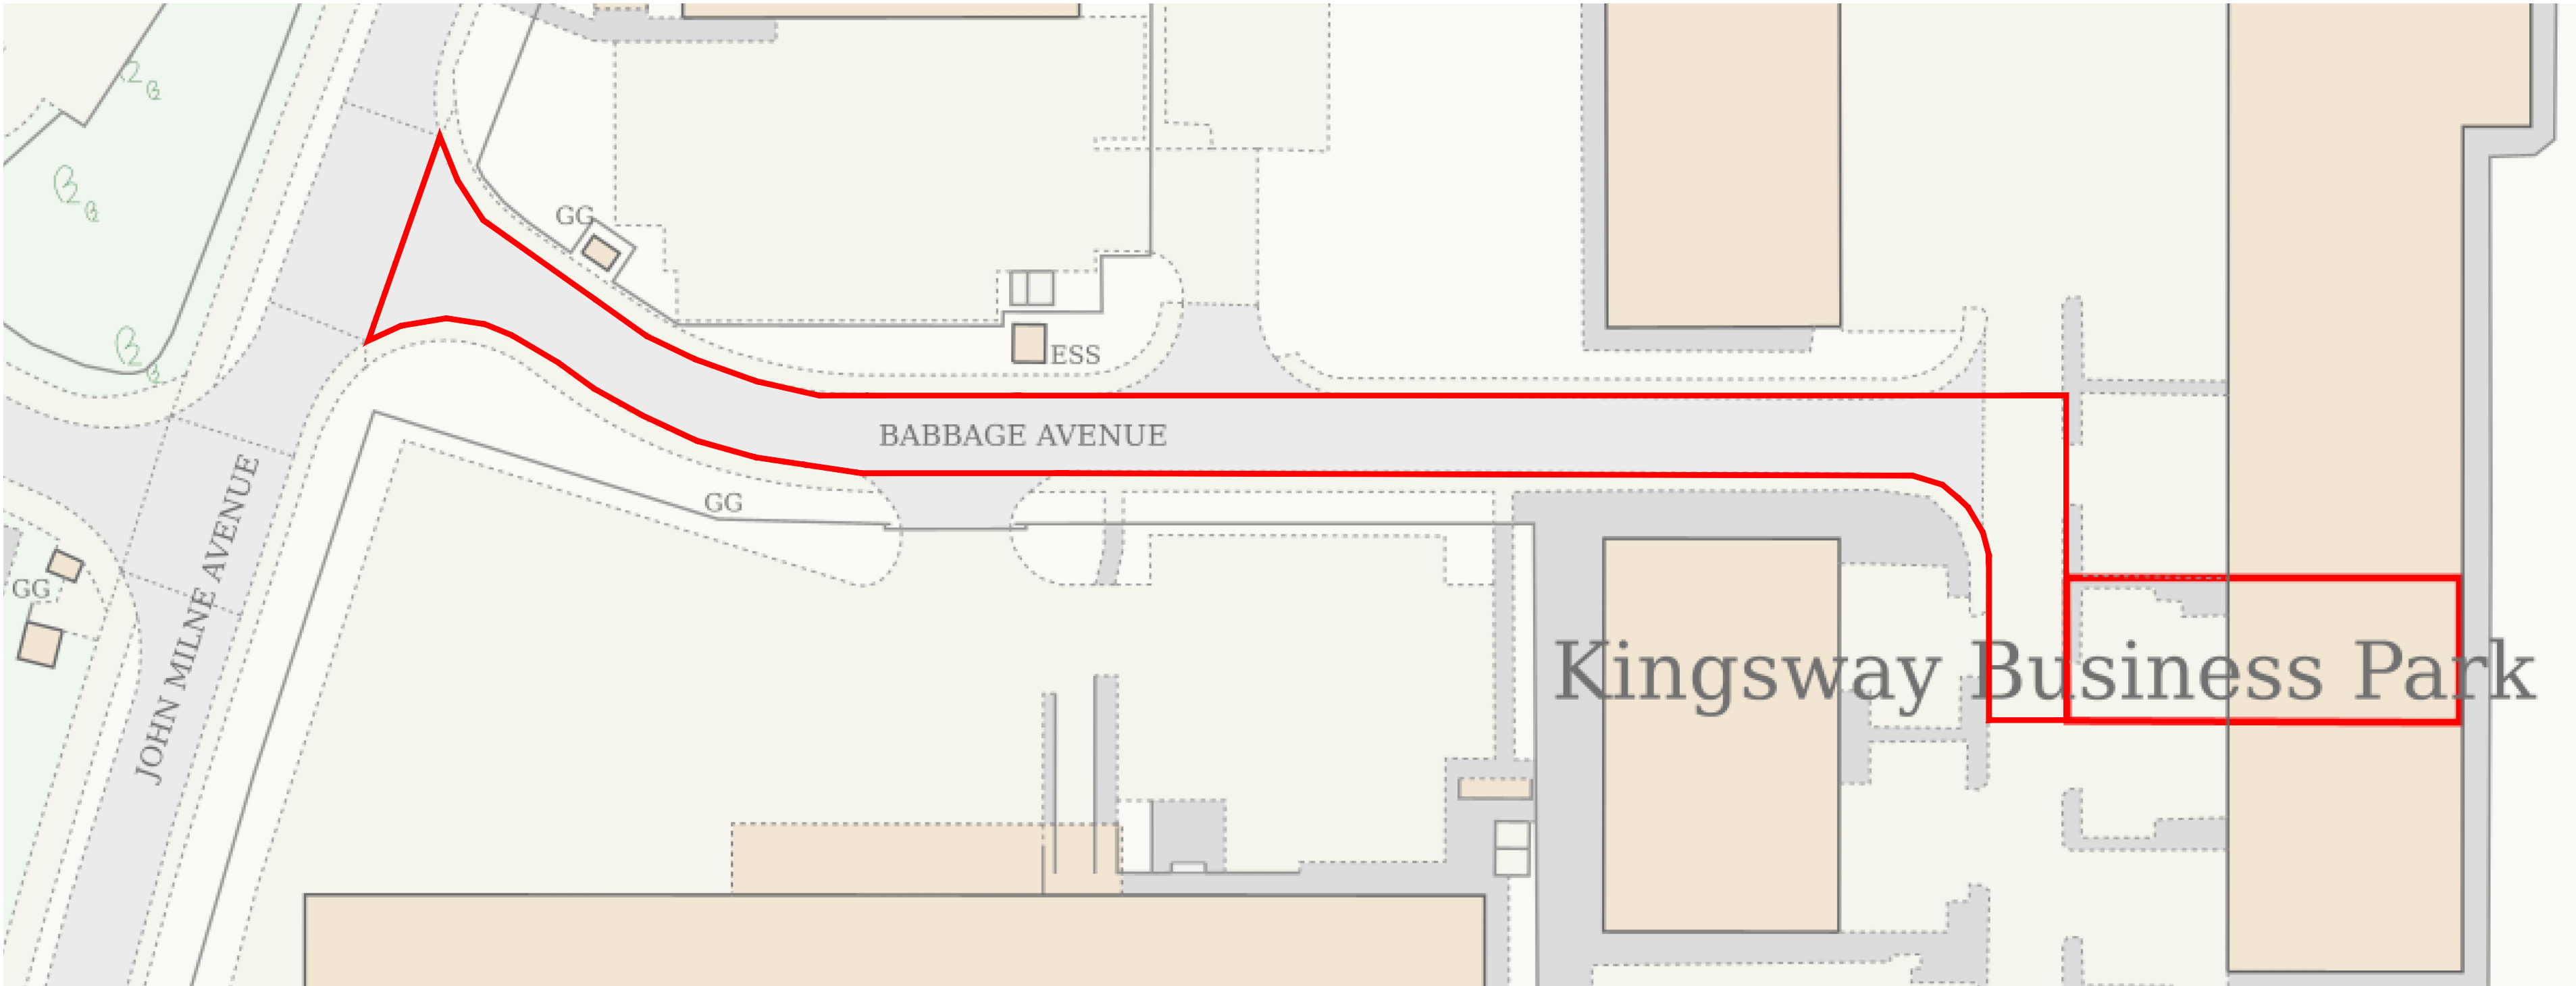 

Proposed Site Plan



project
Unit 6
Kingsway Business Park
Charles Babbage Avenue
Rochdale
OL16 4NW

scale
1:100/500@A1
1:200/1000@A3

drawn by
klh

drawing number
KH1070-101

revision	description	date
-	-	10.03.2025
A	as per planning validation comments	09.04.2025

Proposed Plans

kieranhibbsarchitecture
27 Pioneer Road
Macclesfield
SK11 7ZB

kieranhibbs@gmail.com
Mobile: 07584049322

kieranhibbsarchitecture