




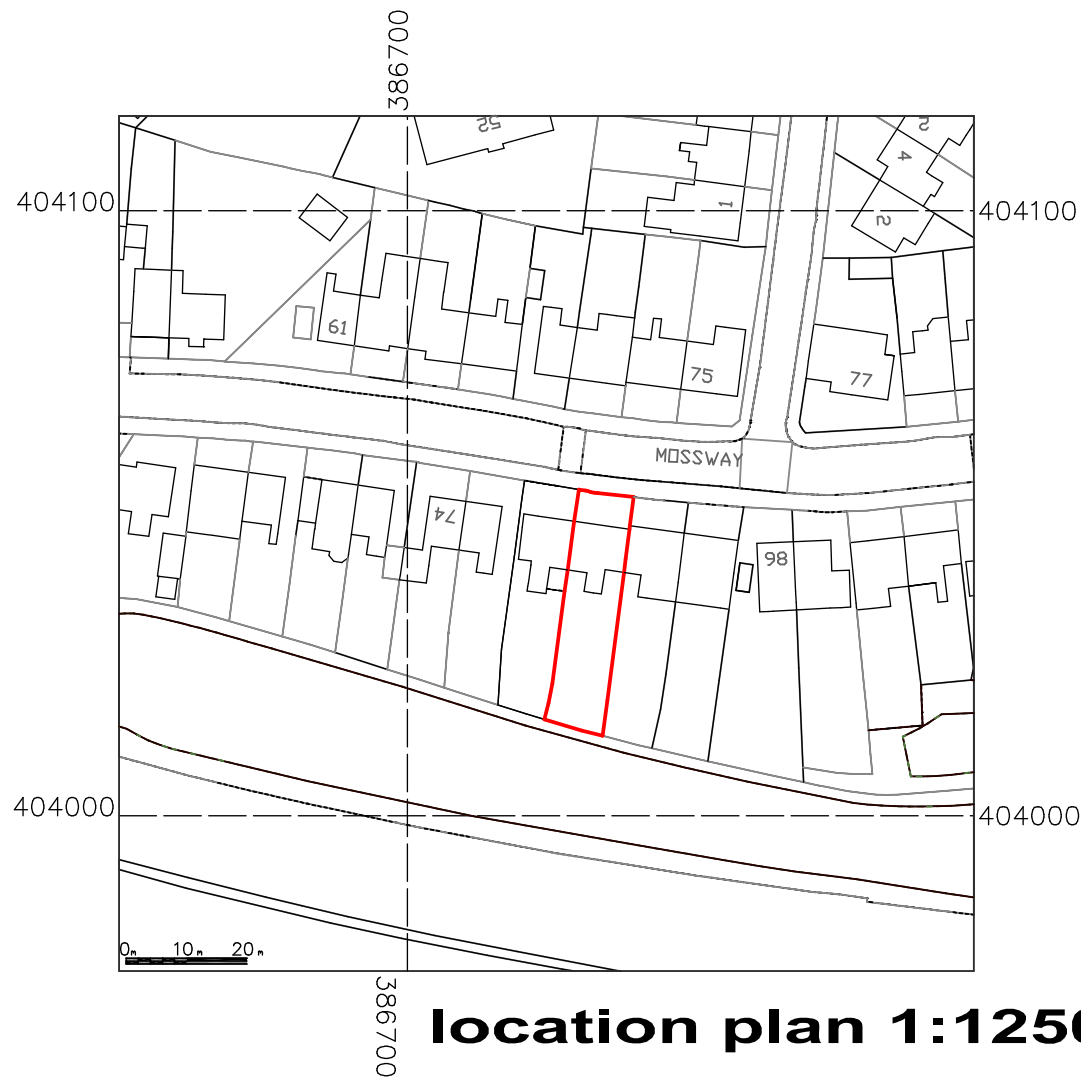


**location plan 1:1250**

 


scale 1:500

 


scale 1:200

 


scale 1:100

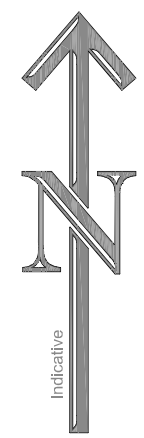


All of the proposed structures including foundations and any overhangs to the roof and rainwater goods are to fall within the legal boundary of the development property.

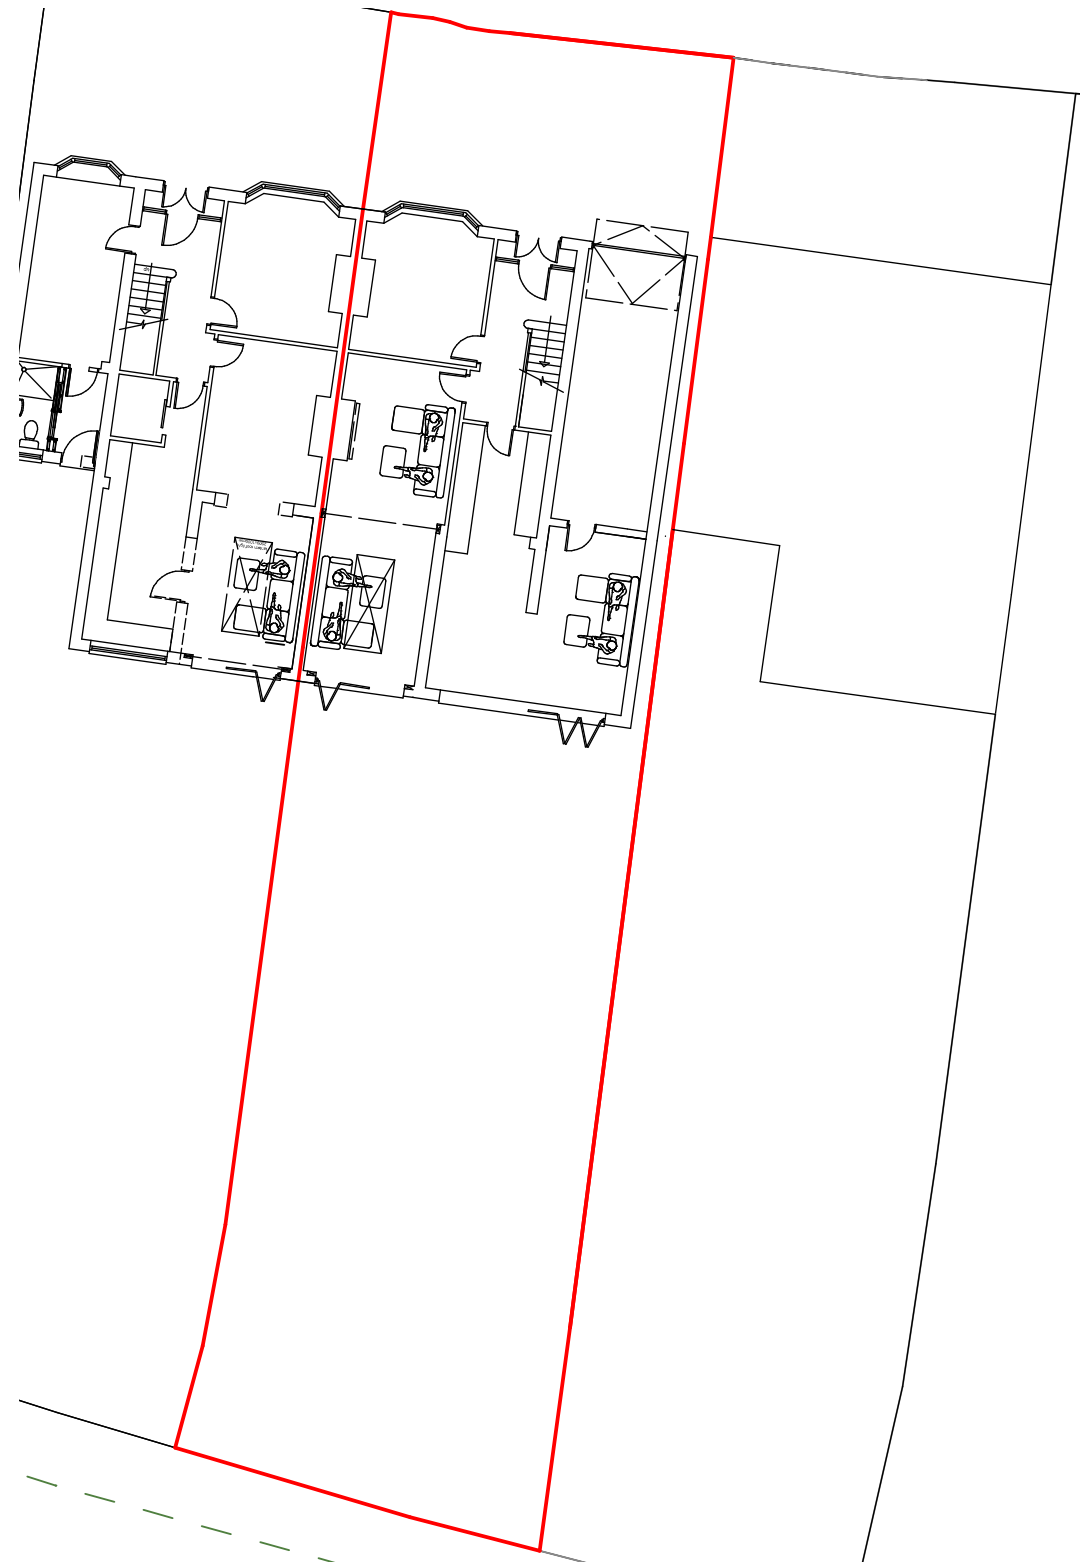

**site plan 1:200**

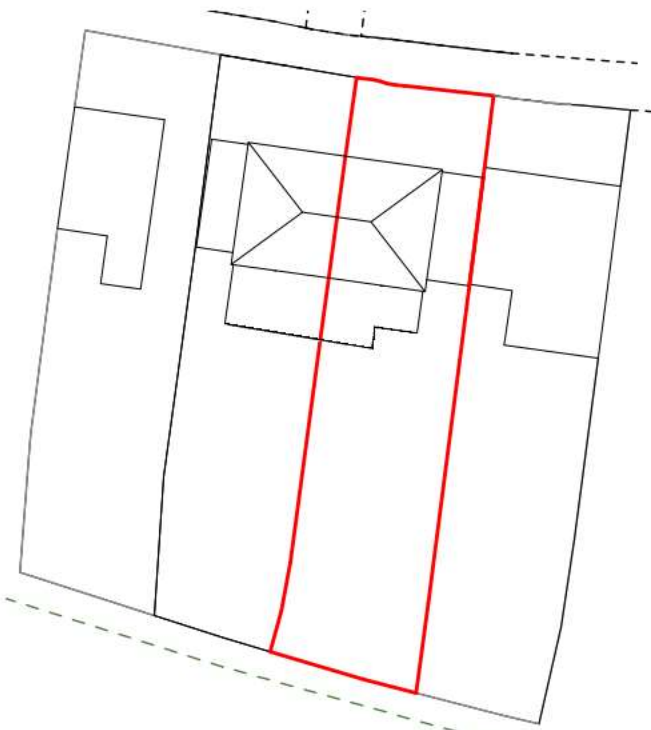

**existing block plan 1:500**

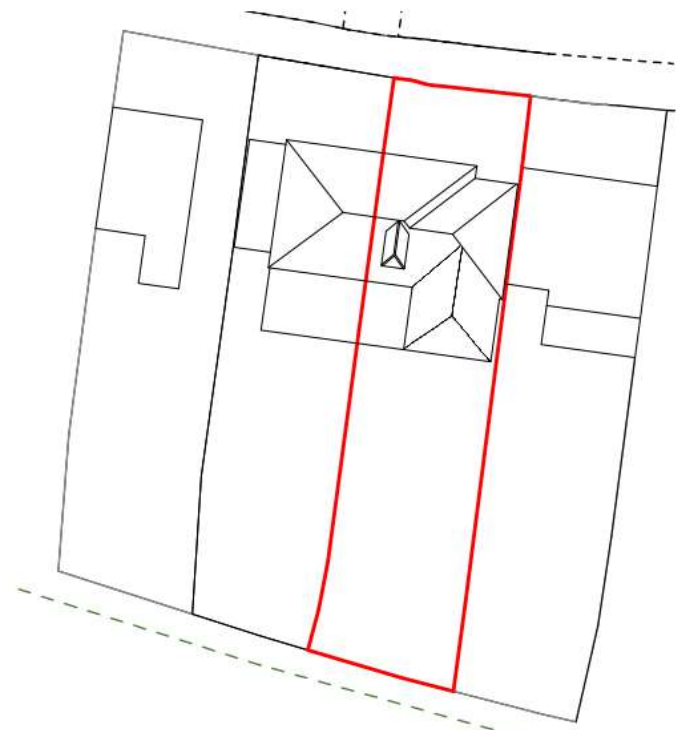

**proposed block plan 1:500**

| Revision | Date | Details |
|----------|------|---------|
|          |      |         |
|          |      |         |
|          |      |         |
|          |      |         |