






Proposed Front
1 : 100

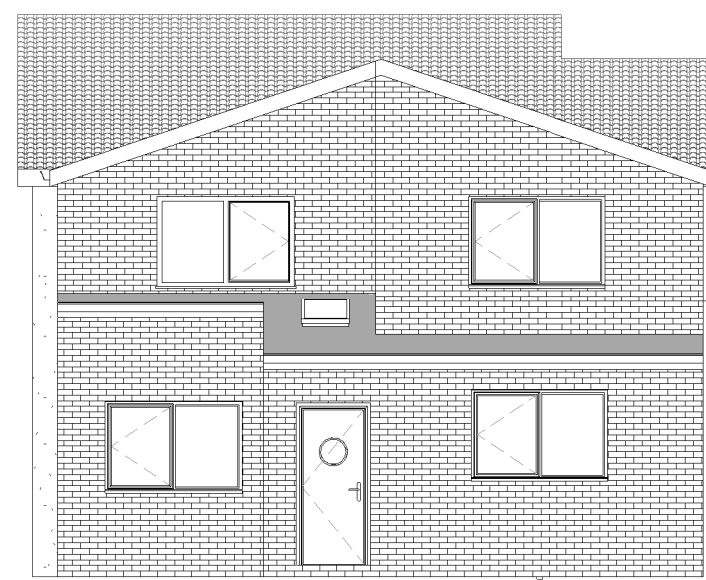


Proposed Rear
1 : 100

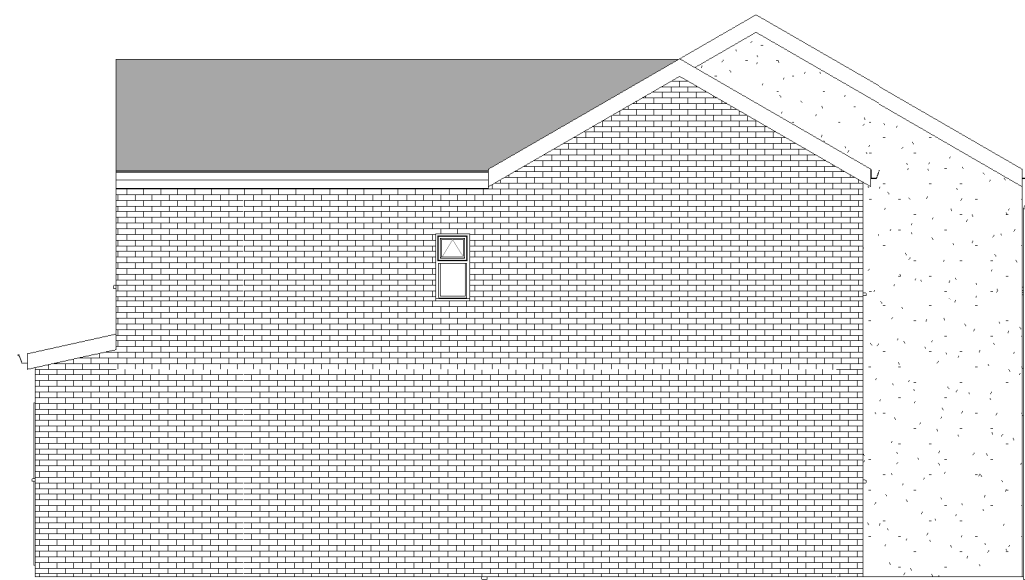

Proposed Side
1 : 100

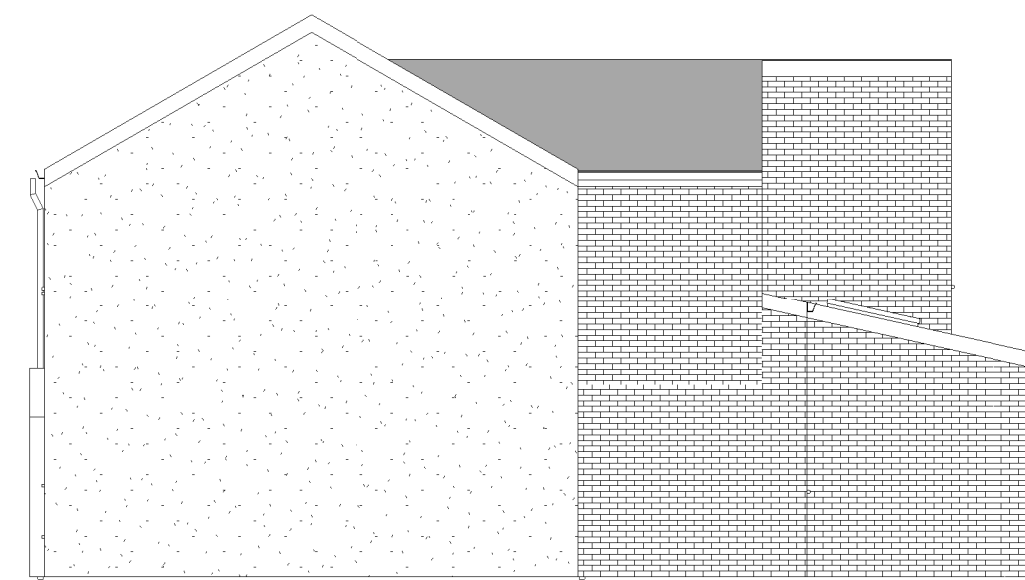


Proposed Side (2)
1 : 100

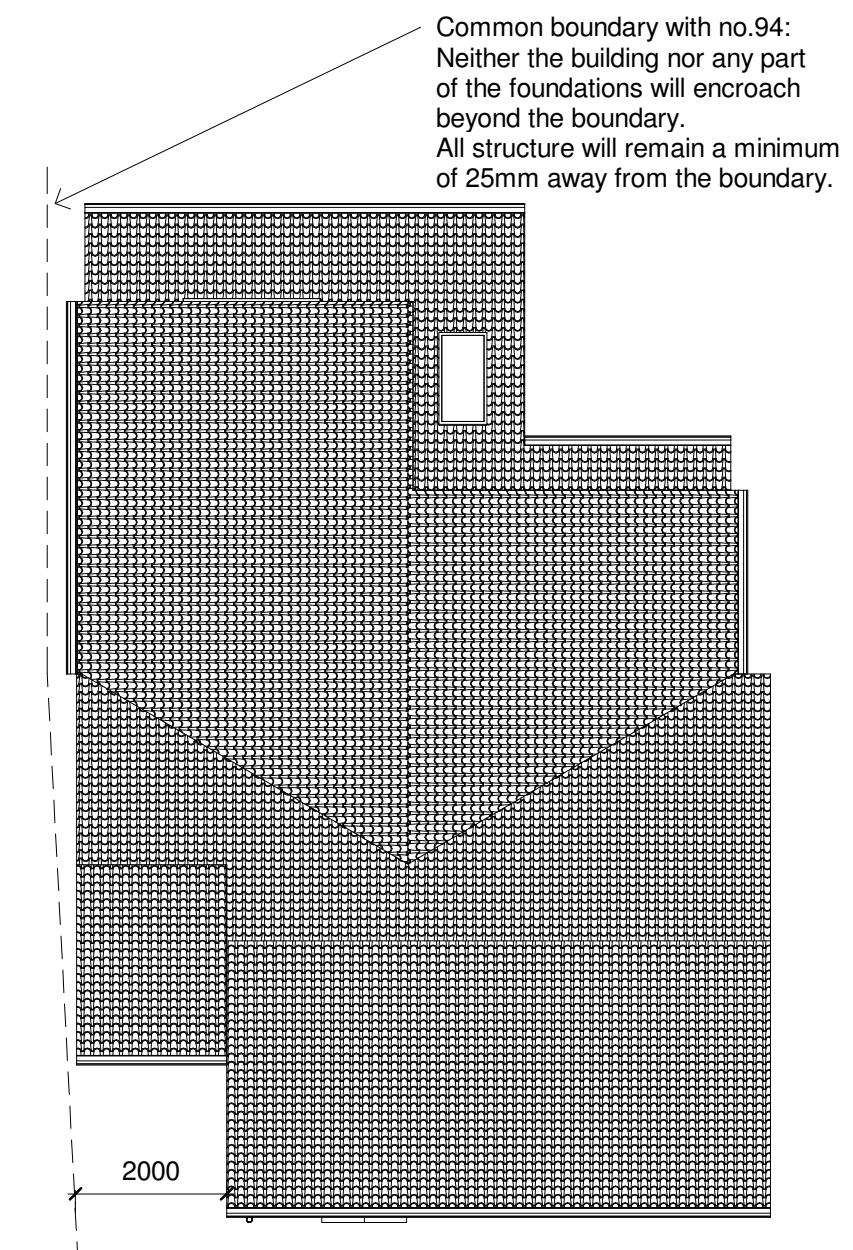


Proposed Roof Plan
1 : 100

Scale: @ A1.
Do NOT scale from this drawing.
If in doubt, ask.
Dimensions must be checked by contractor before work is commenced.

This drawing remains the property of Belal Rashid Technical Architecture and should not be reproduced in full or in part without prior consent from Belal Rashid Technical Architecture.

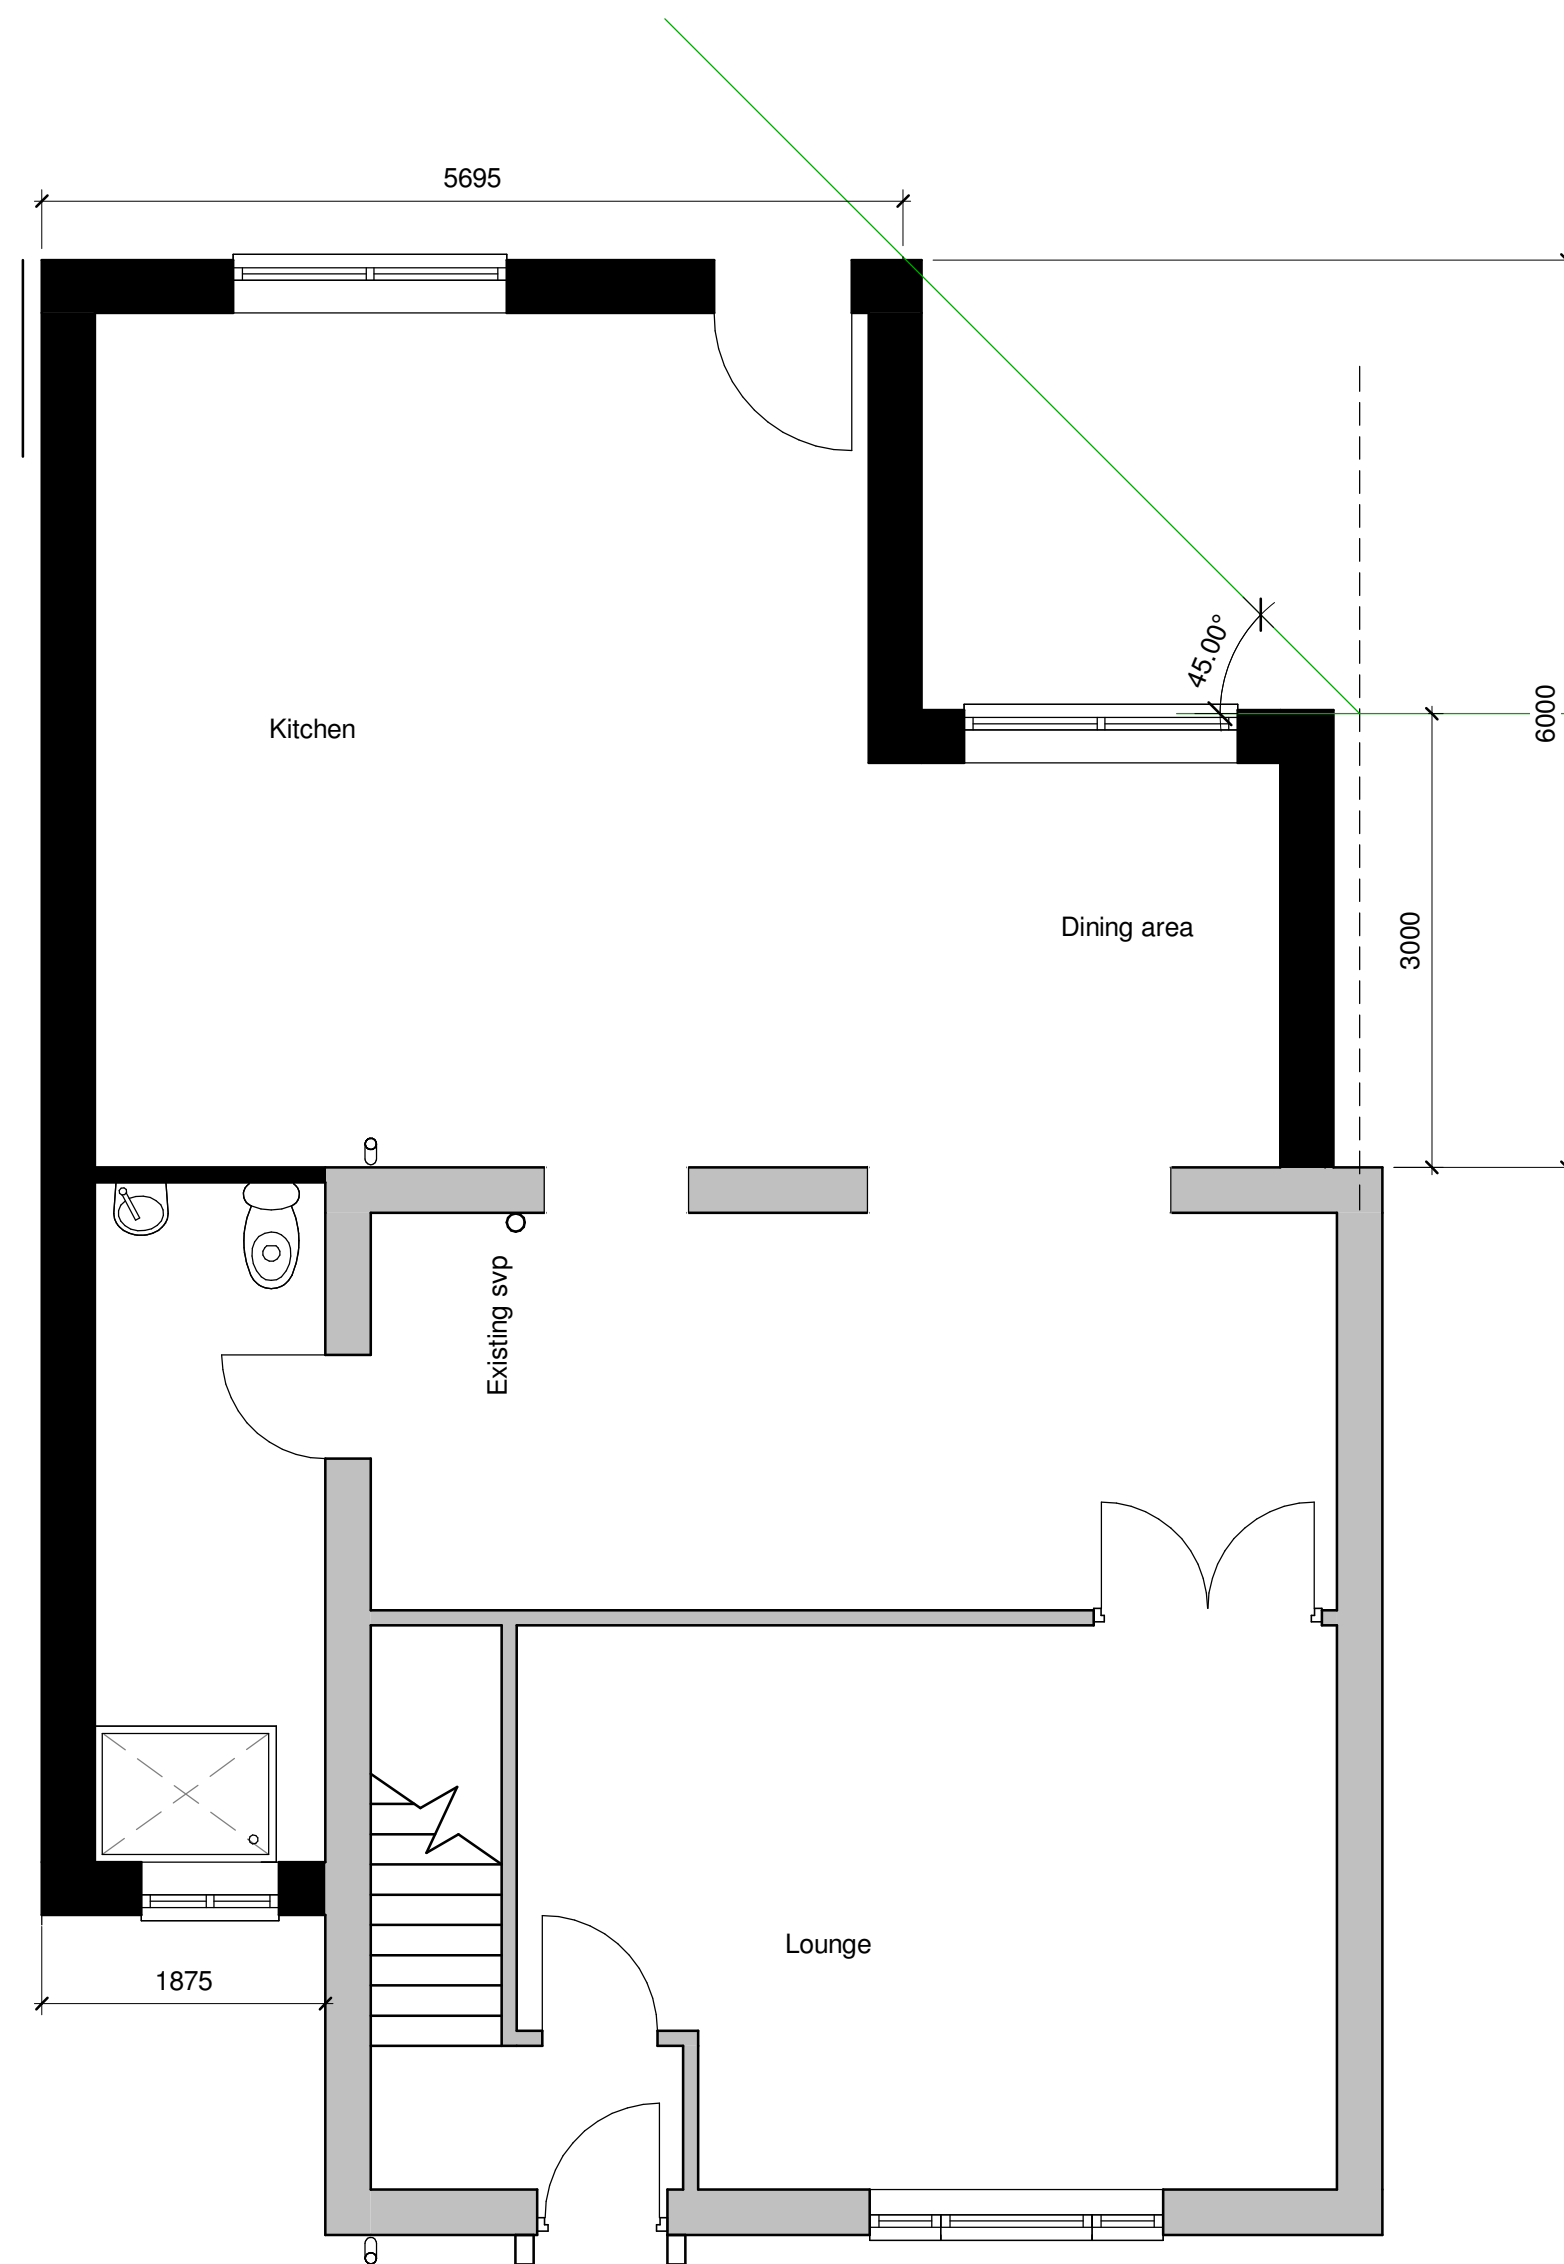

Proposed Ground Floor
1 : 50

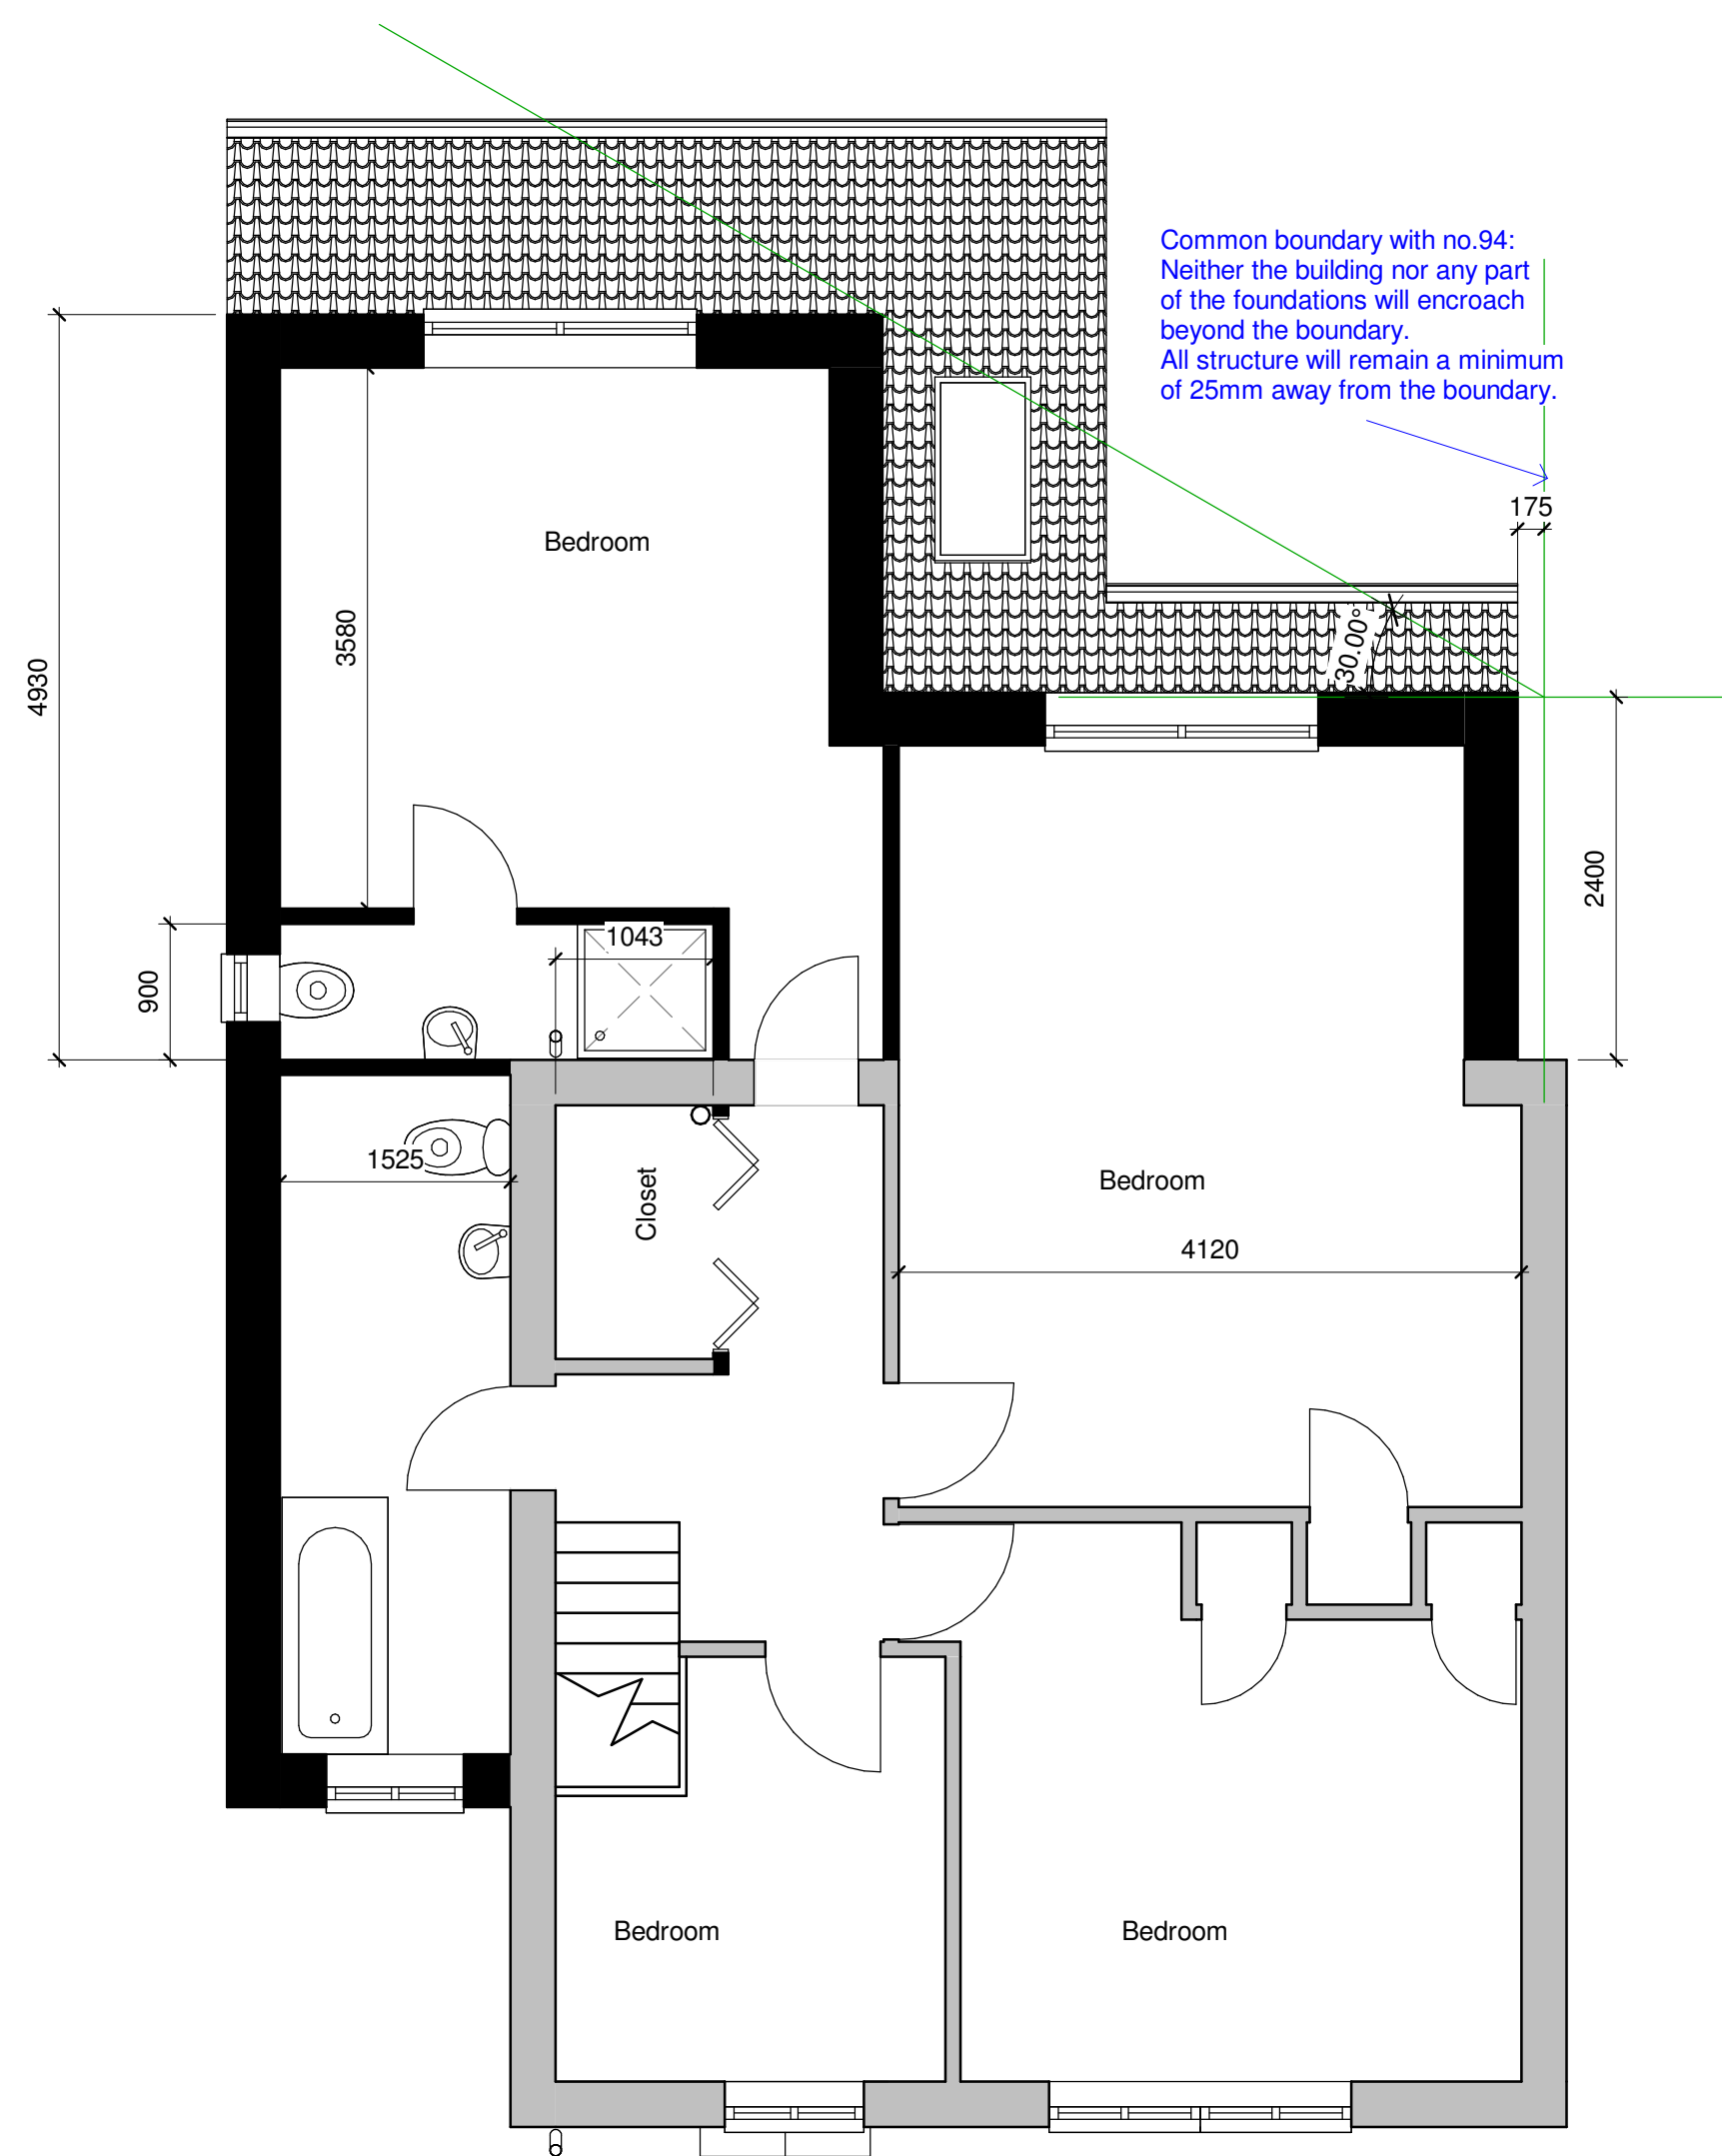

Proposed First Floor
1 : 50



Client:
Parveen Bibi

Project:
Extension
Project Address:
96 Waithlands Road
Rochdale
Greater Manchester
OL16 5EX

Drawing Name: Proposed
Drawing Number: A102.E
Drawing Date: 30/08/23
Author: N.Shah. B.Rashid

Belal Rashid Technical Architecture
Office 12
Falcon Business Centre
Victoria Street
Oldham
OL9 OHB

Email: belal.brta@outlook.com
Mobile: 07794529361

