






1 FRONT ELEVATION
1 : 100

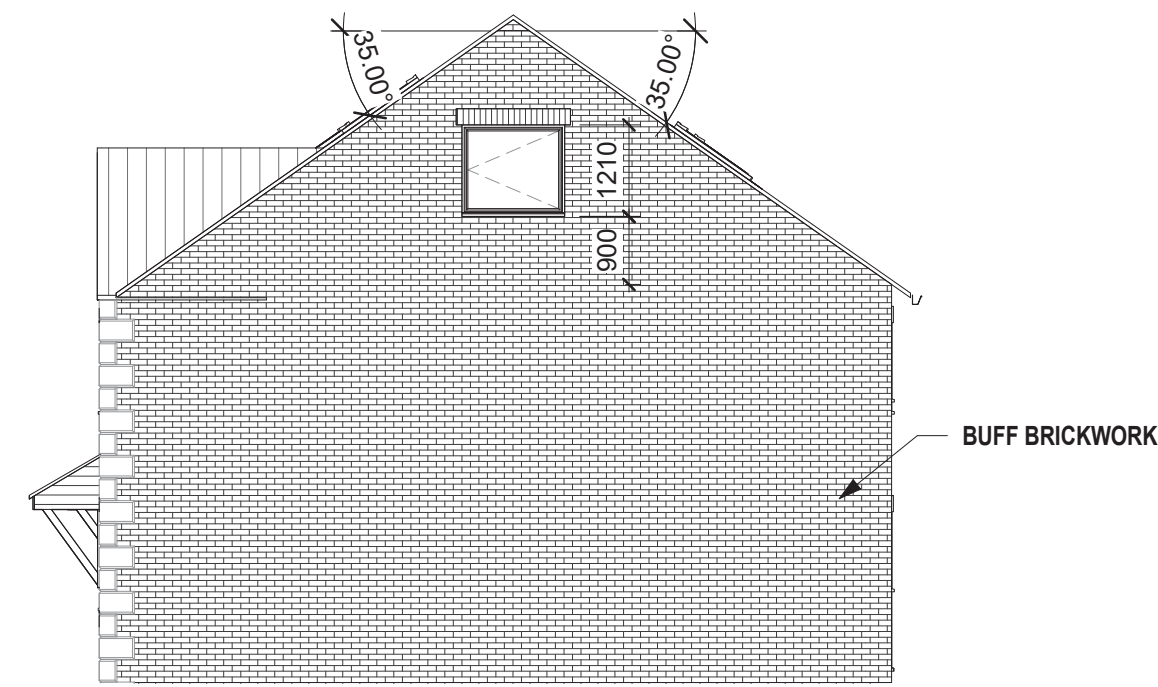


2 GABLE ELEVATION
1 : 100

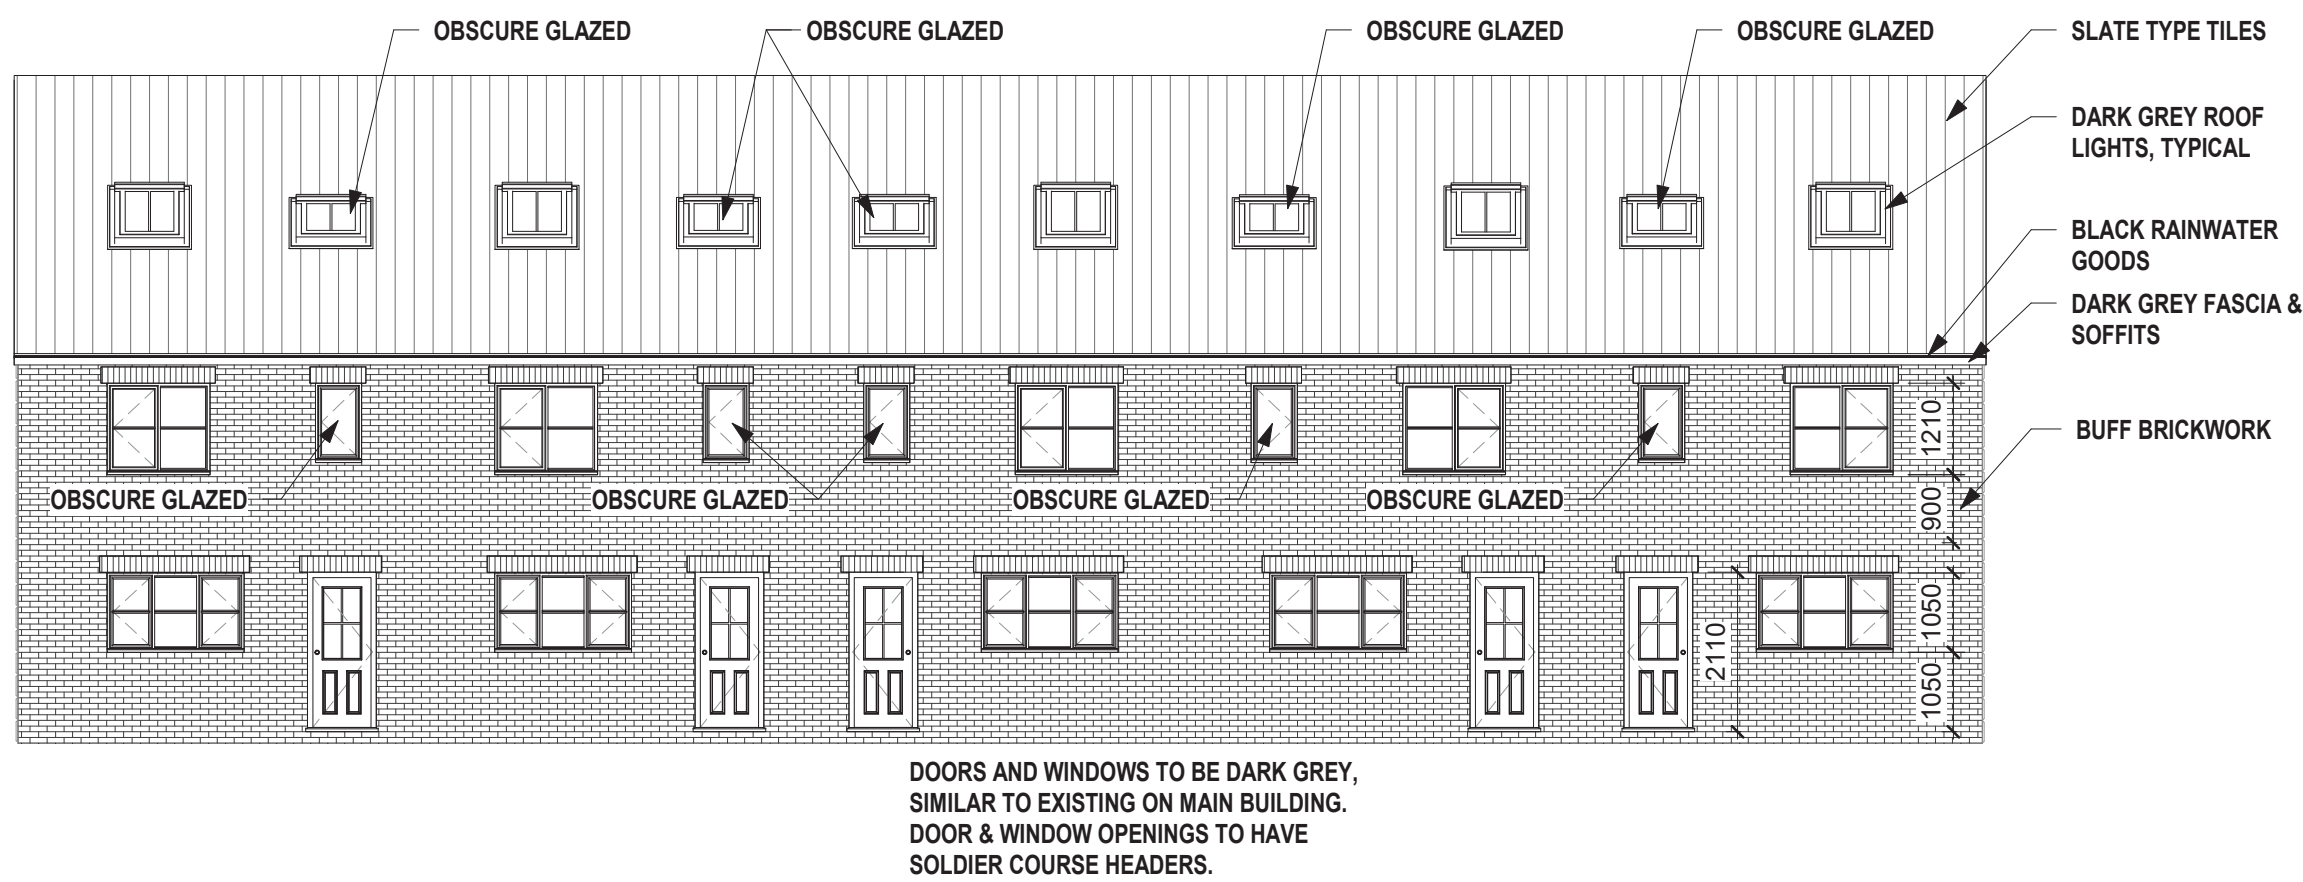

3 REAR ELEVATION
1 : 100

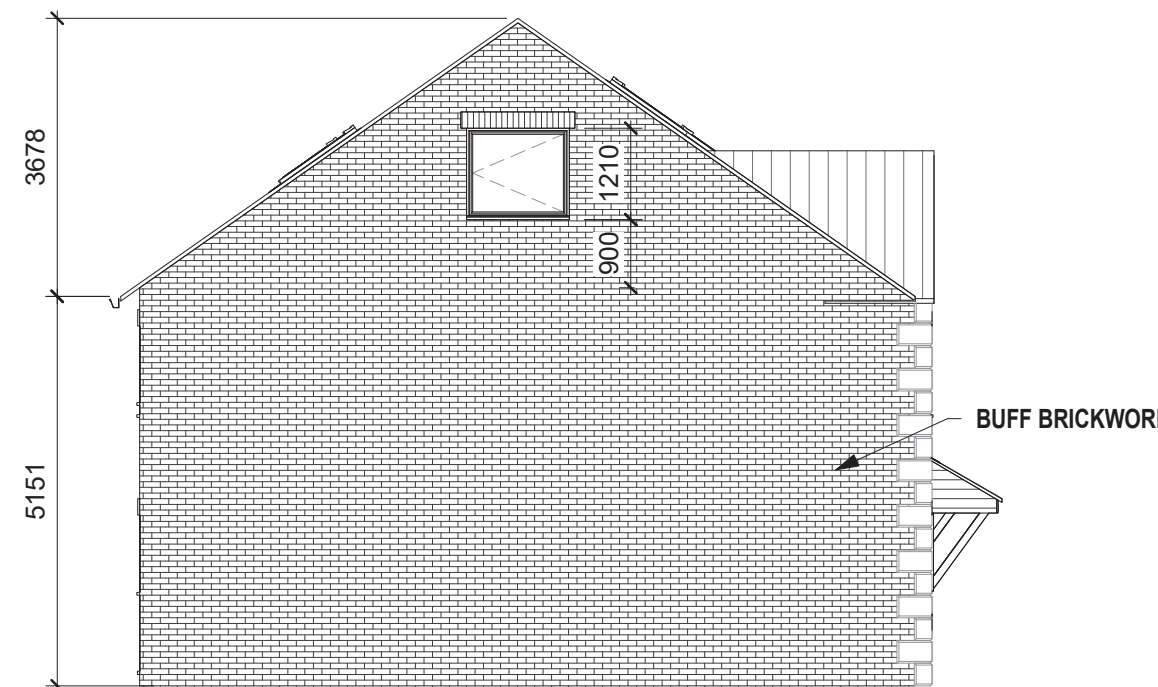

4 GABLE ELEVATION
1 : 100

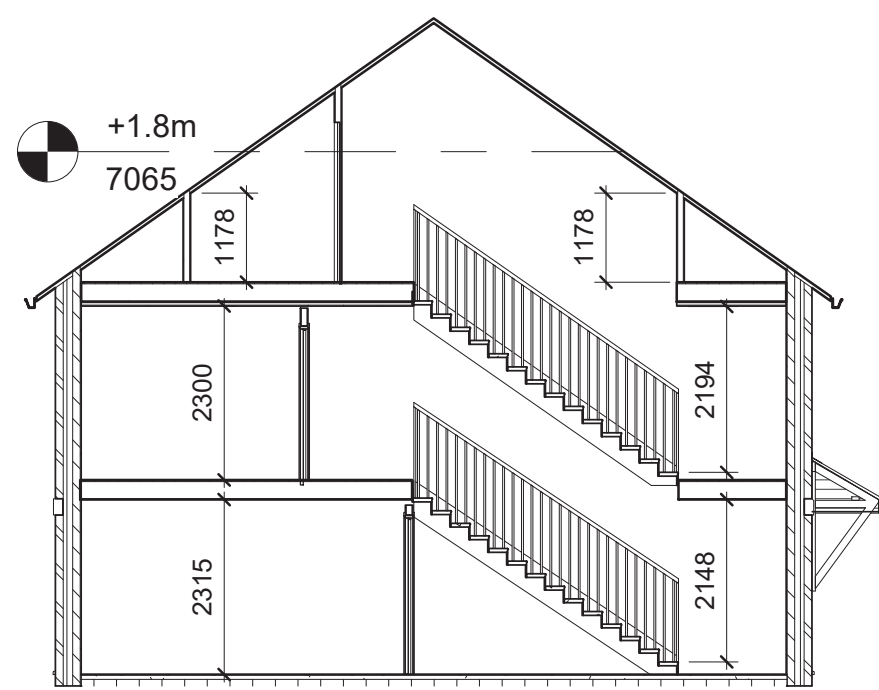

5 SECTION @ STAIRS
1 : 100



6 GENERAL SECTION
1 : 100

GENERAL NOTES

ALL WORKMANSHIP AND MATERIALS TO COMPLY WITH BUILDING REGULATIONS, BRITISH STANDARDS AND CODES OF PRACTICE.

ALL MATERIALS TO BE STORED, MIXED AND FIXED IN ACCORDANCE WITH MANUFACTURERS INSTRUCTIONS AND RECOMMENDATIONS.

ALL PROVISIONS FOR TEMPORARY MEANS OF SUPPORT AND REGULATIONS FOR HEALTH AND SAFETY AT WORK TO BE APPLIED.

ALL WORKS TO BE CARRIED OUT TO THE COMPLETE SATISFACTION OF THE BUILDING CONTROL OFFICER.

ALL WORKS TO BE CARRIED OUT IN ACCORDANCE WITH HSE GUIDANCE AND CDM REGULATIONS.

DO NOT SCALE. THE CONTRACTOR IS TO VERIFY ALL DIMENSIONS PRIOR TO COMMENCING SHOP DRAWINGS OR WORKS ON SITE.

MAIN CONTRACTOR IS TO BE RESPONSIBLE FOR ENSURING THE SITE IS KEPT CLEAN AND SAFE AT ALL TIMES. THE MAIN CONTRACTOR IS ALSO RESPONSIBLE FOR THE PROGRAMMING OF WORKS TO ENSURE A SAFE ENVIRONMENT IS MAINTAINED.

REV.	DATE	BY	REASON
PROJECT			
PROPOSED RESIDENTIAL DEVELOPMENT, DALE ST. MILNROW			
CLIENT			
HOWERIGOUT			
DRAWING			
DALE ST. DEVELOPMENT PROPOSED MEWS HOUSES			
DRAWING NUMBER		REV.	
23-23071 - 008			
SCALE	DRAWN	CHECKED	DATE
1 : 100	DG		11.23
STRUCTURAL DESIGN & DRAUGHTING			
159, NEWMARKET ROAD ASHTON - UNDER - LYNE LANCASHIRE OL7 9JD			
TELEPHONE 07527952646 e-mail davidgarforth2@sky.com			