


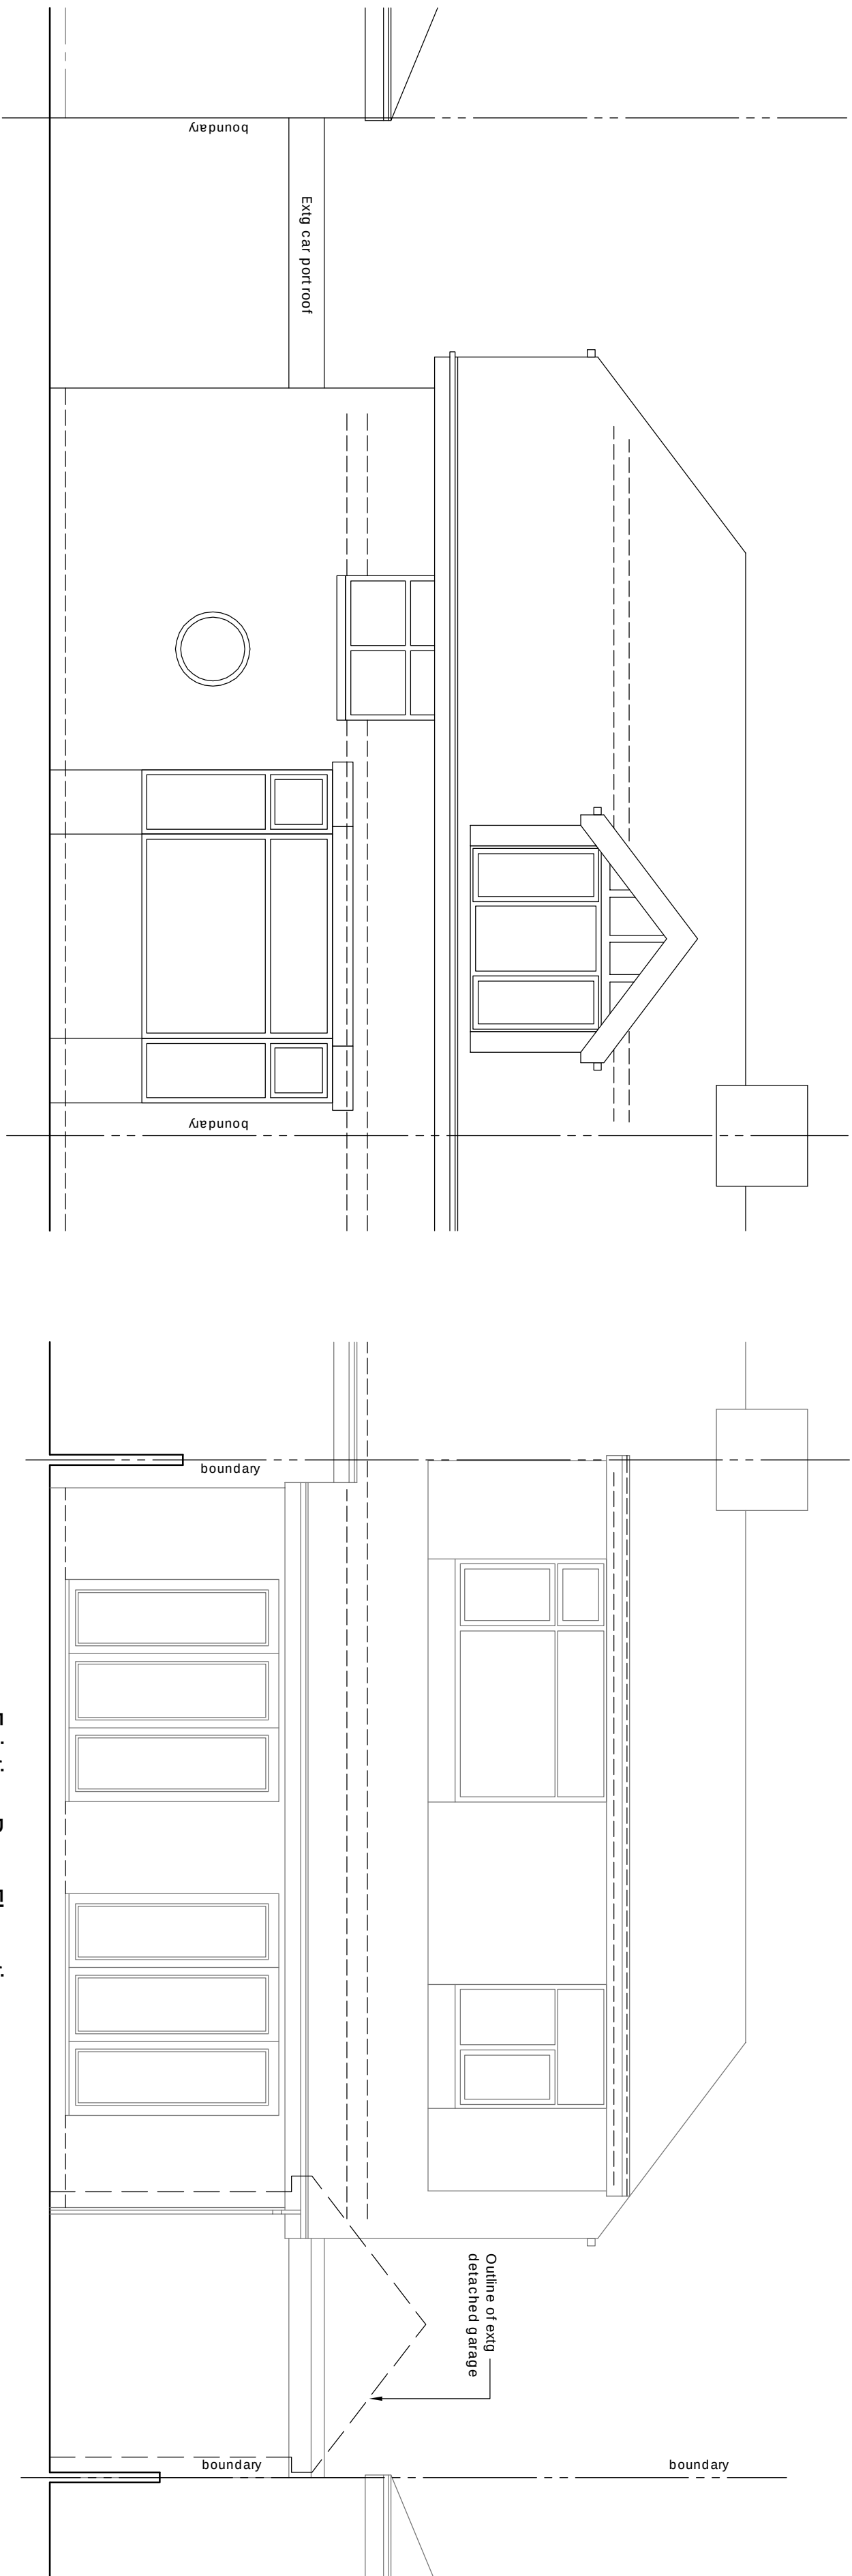


Existing Front Elevation
(1:50)

Existing Rear Elevation
(1:50)



Existing Ground Floor Plan
(1:50)

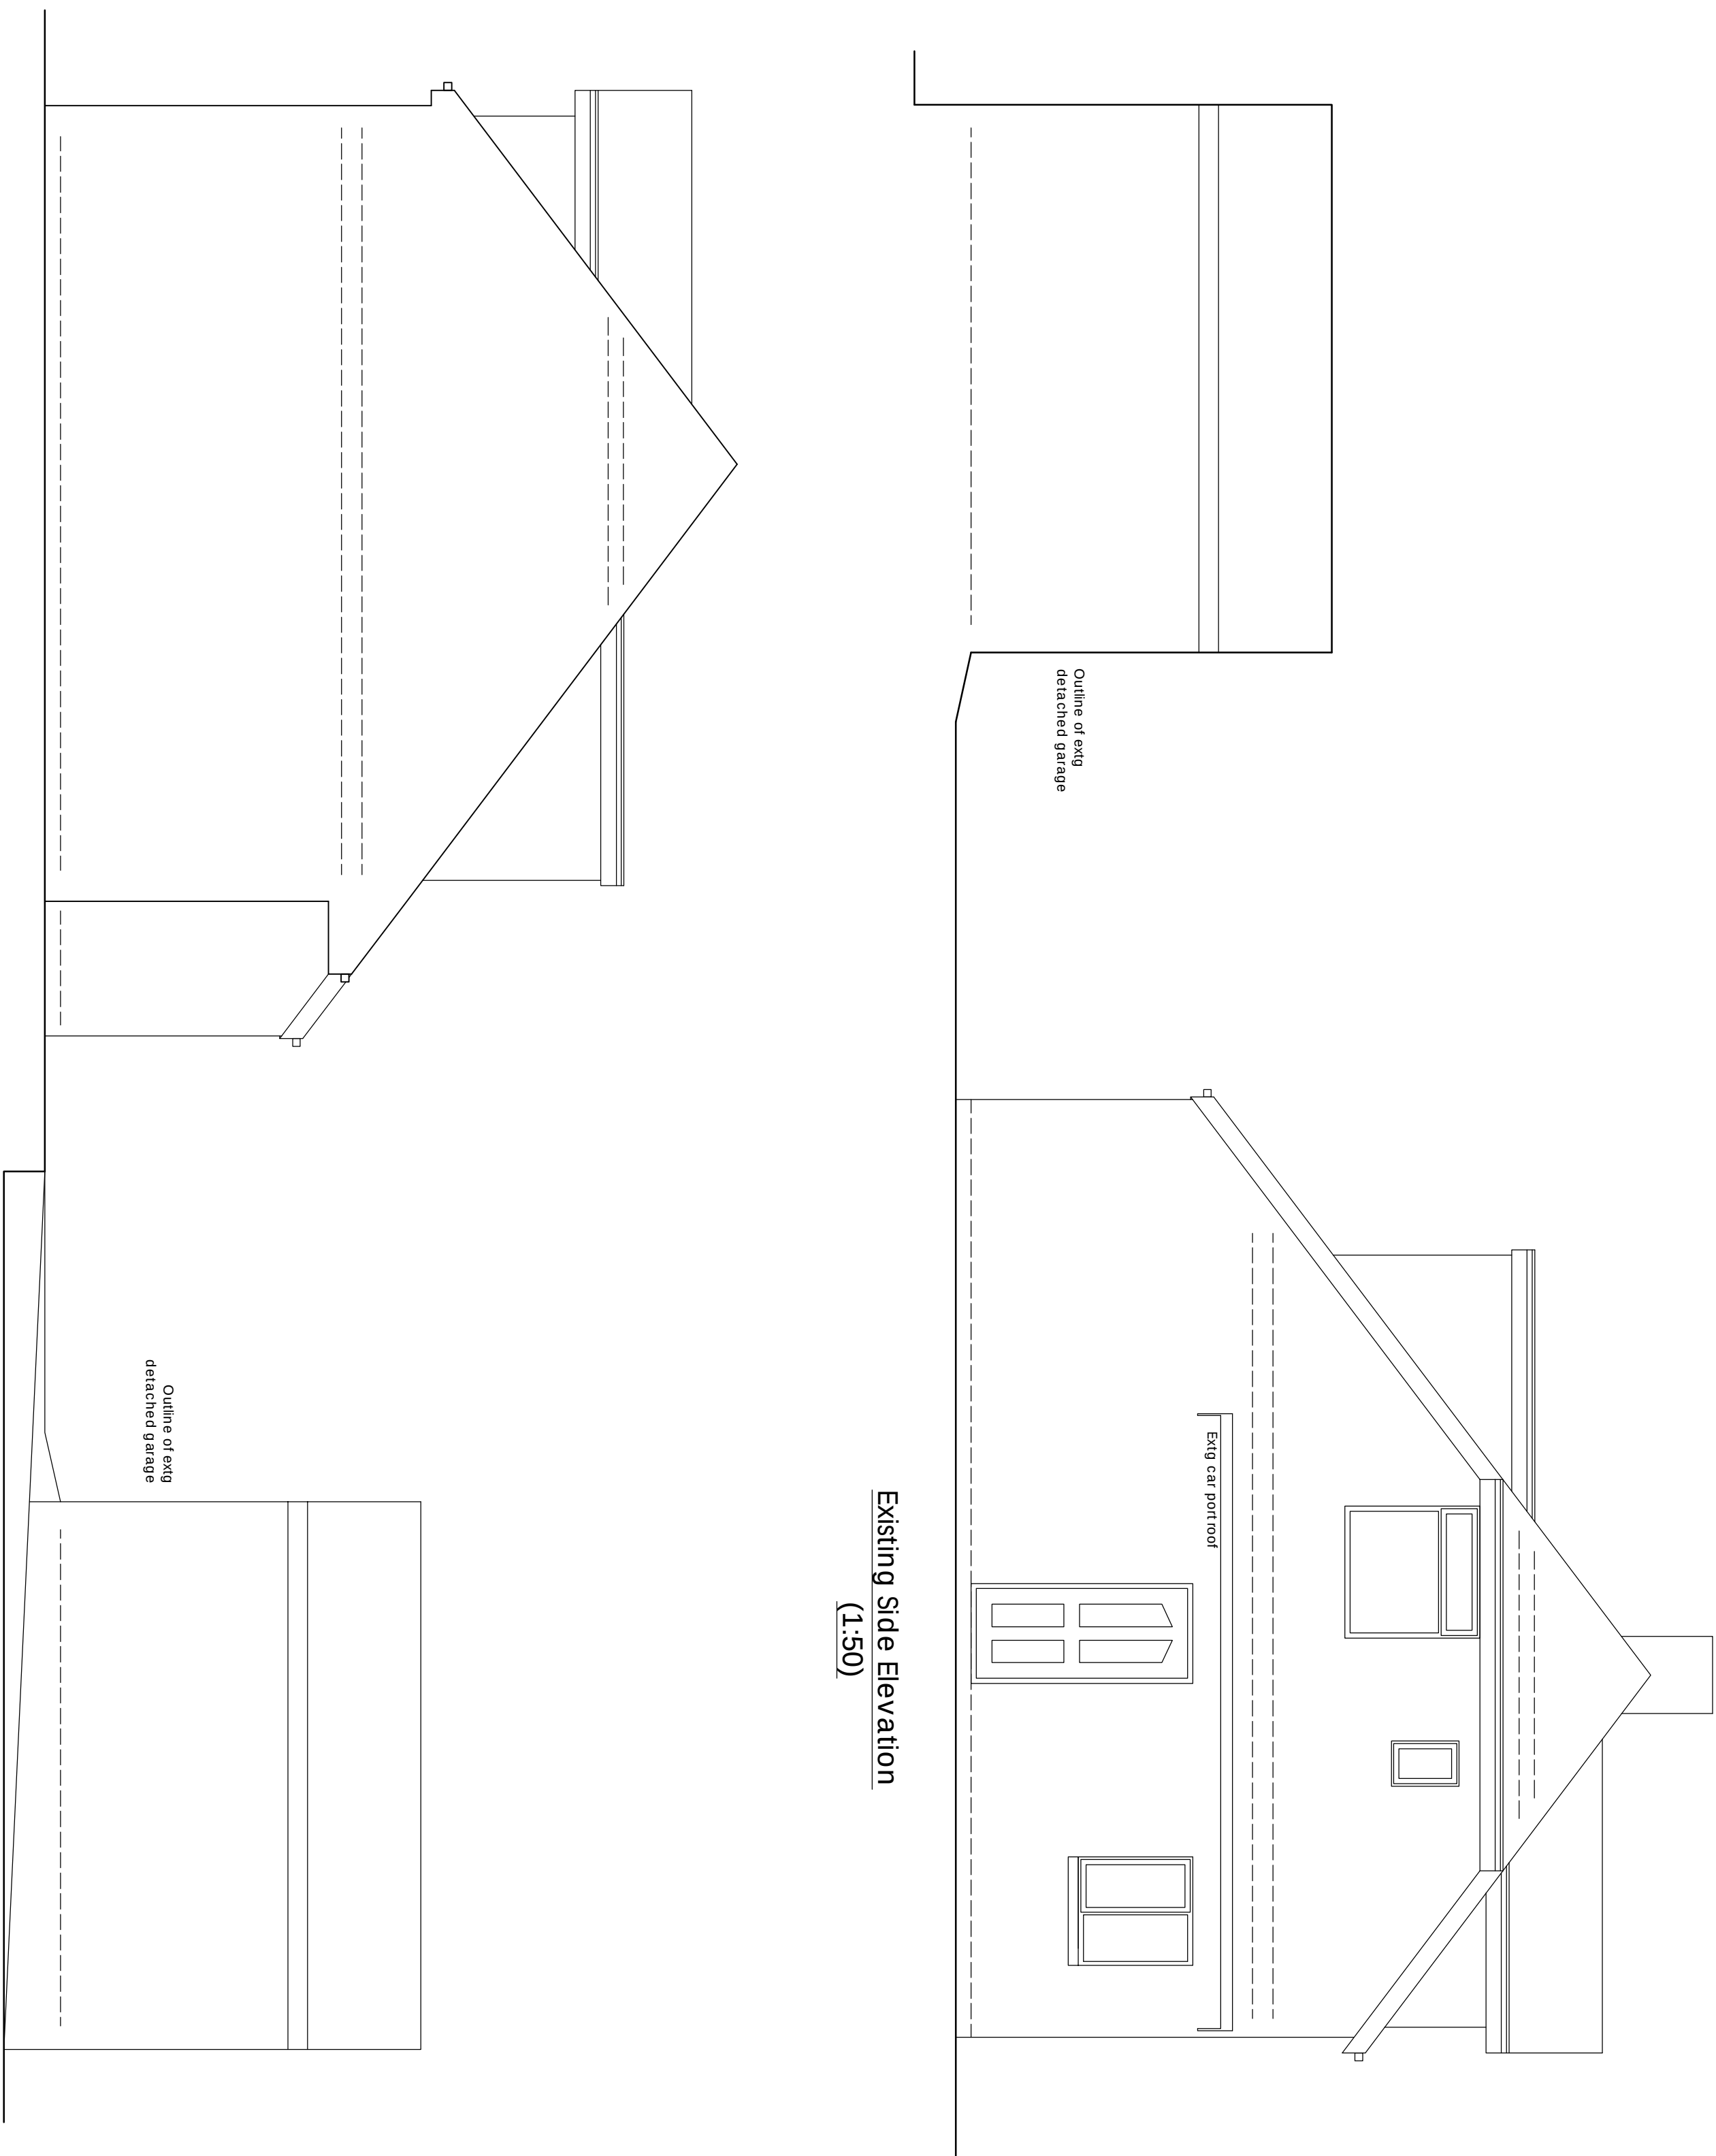

Existing Side Elevation
(1:50)

Existing Party Wall Side
Elevation (1:50)

DO NOT SCALE FROM THIS DRAWING			
Revision	Date	Description	
Issued for : PLANNING PERMISSION			

Mr & Mrs Stevenson
896 Oldham Road
Rochdale OL11 2BN

Drawing Title
Proposed Front Elevation Dormer
& Rear Single Storey Extension

Drawing No.	Date	February 25
Existing Plan & Elevations 01	Scale	Noted
	Drawn	
	Checked	

A1 size drawing sheet