

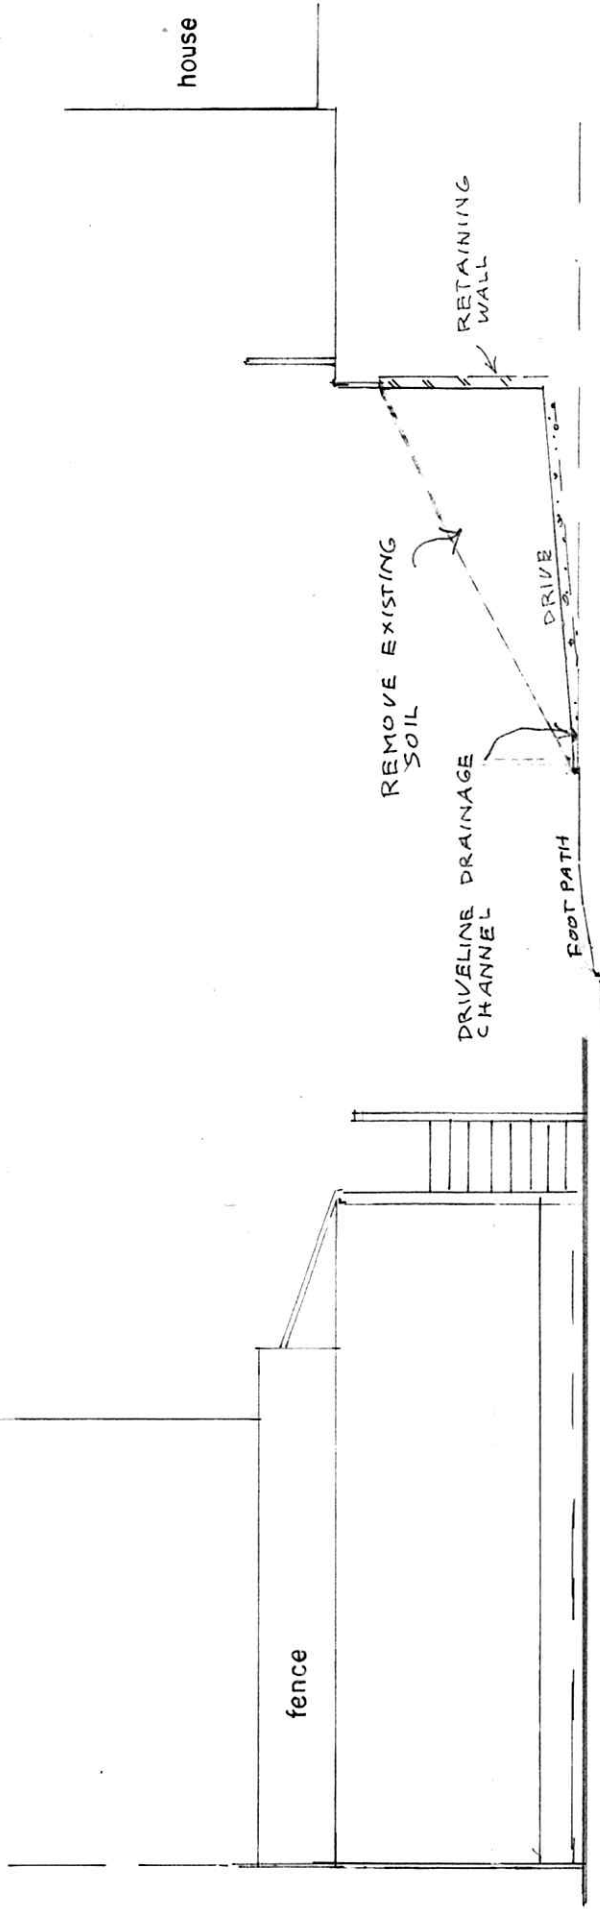


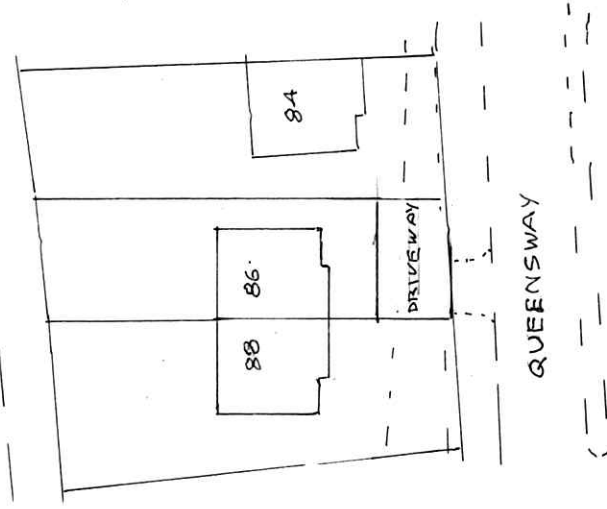


FRONT ELEVATION
(PROPOSED)

SECTION A.A
(PROPOSED)

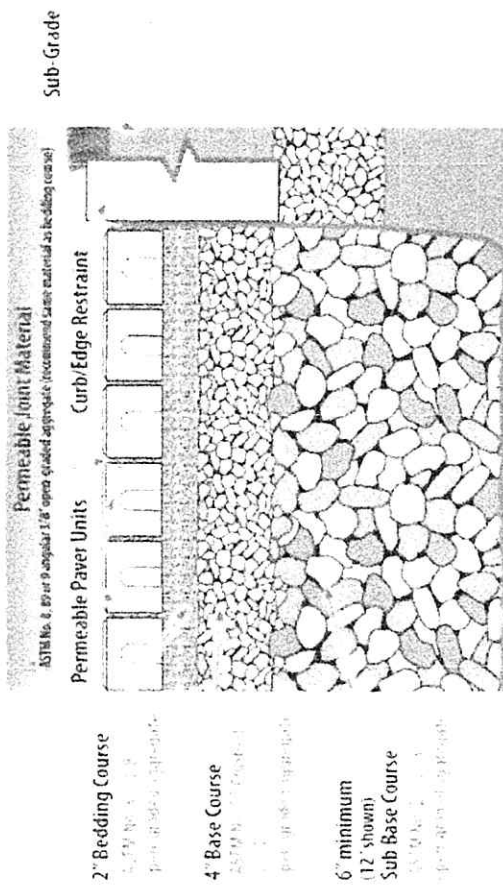

SITE PLAN SCALE 1:500
(PROPOSED)

PLAN
(PROPOSED)

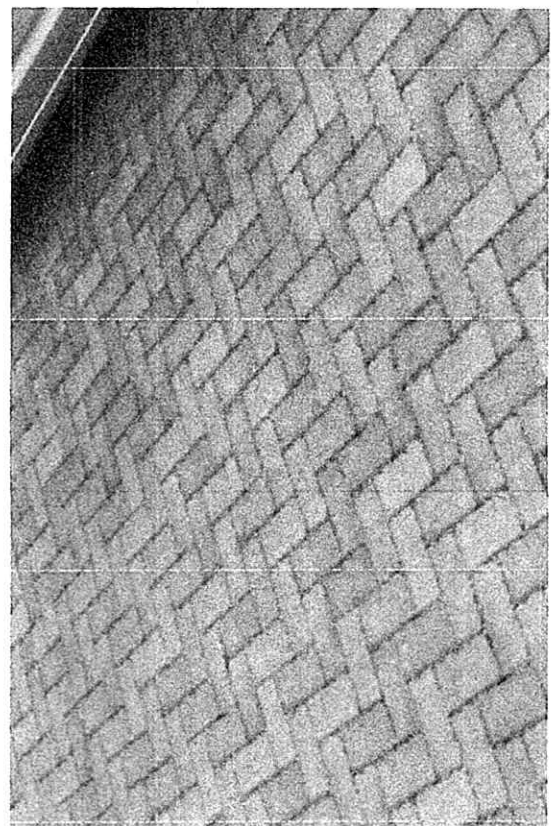

Driveline Priorat® is the affordable, low maintenance permeable driveway solution, Designed to manage driveway

BUILDING DESIGN SERVICES	
M. FAROOQ	
6 Stock Close, Shawclough, Rochdale OL12 6BB	
Tel: 01706 712231 Mob: 07967605763	
FORMATION NEW ACCESS AND DRIVEWAY TOGETHER WITH DROPPED KERB AT 86 QUEENSWAY ROCHDALE OL11 1TJ	
For: Mr IMRAN ALI	
Plan	Scale 1:100
Elevation	Scale 1:100
1999 /2	