




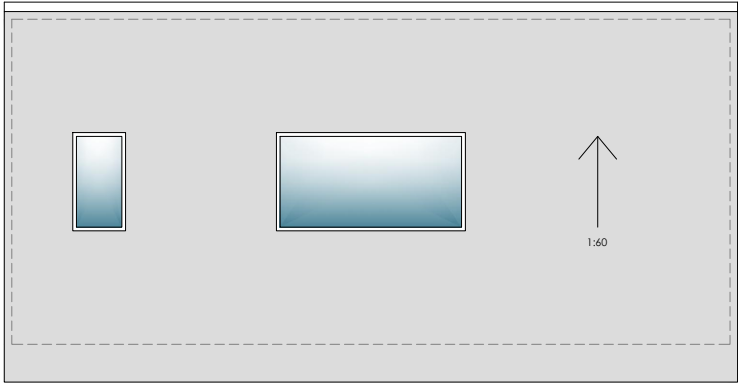


PROPOSED ROOF PLAN

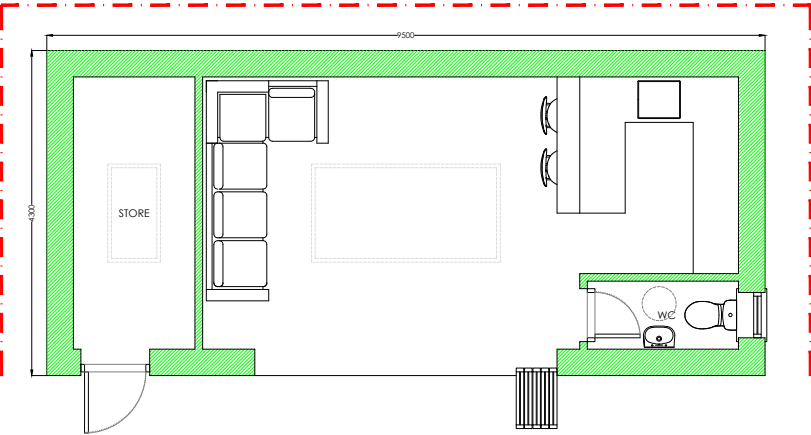


PROPOSED PLAN

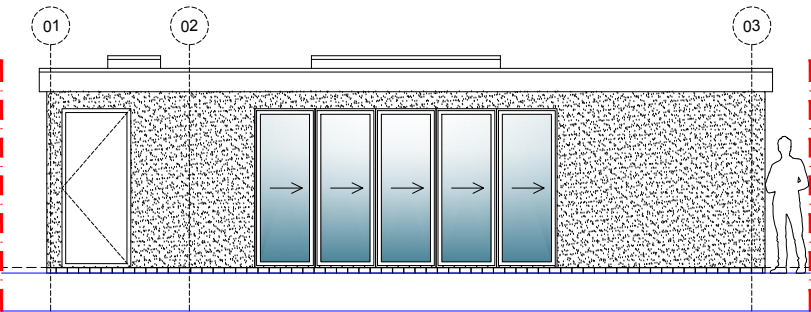


PROPOSED FRONT ELEVATION

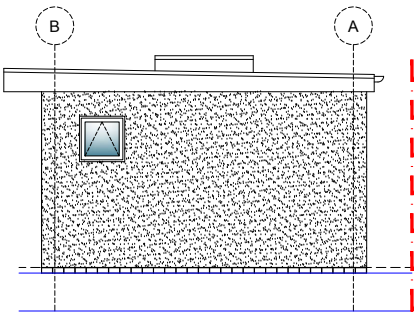

PROPOSED SIDE ELEVATION

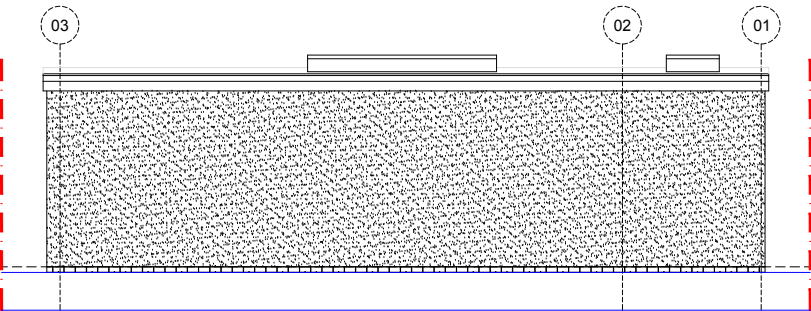

PROPOSED REAR ELEVATION

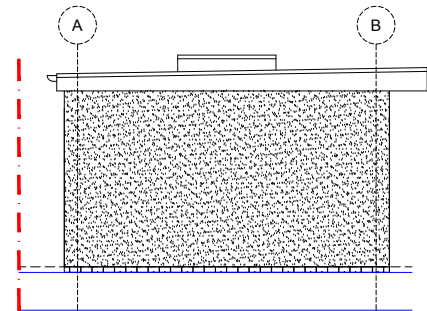

PROPOSED SIDE ELEVATION

MATERIALS KEY



RED BRICK



OFF WHITE RENDER

C	12-12-23	Rooflights added.		
B	11-12-23	Updated to flat roof.		
A	06-09-23	Materials updated in line with client comments.		
Rev	Date	Description	Rev By	CHK'd By
Drawing Title PROPOSED OUTBUILDING				
Job-Dwg No 044ROC-106C				
Project Title EXTENSIONS WITH INTERNAL REMODEL AND OUTBUILDING 56 GLOUCESTER AVENUE HEYWOOD ROCHDALE OL10 2PY				
Client MR. HANNON				
Status PLANNING				
Scale 1:100		Drawing Size A3		
Date 04/23				