



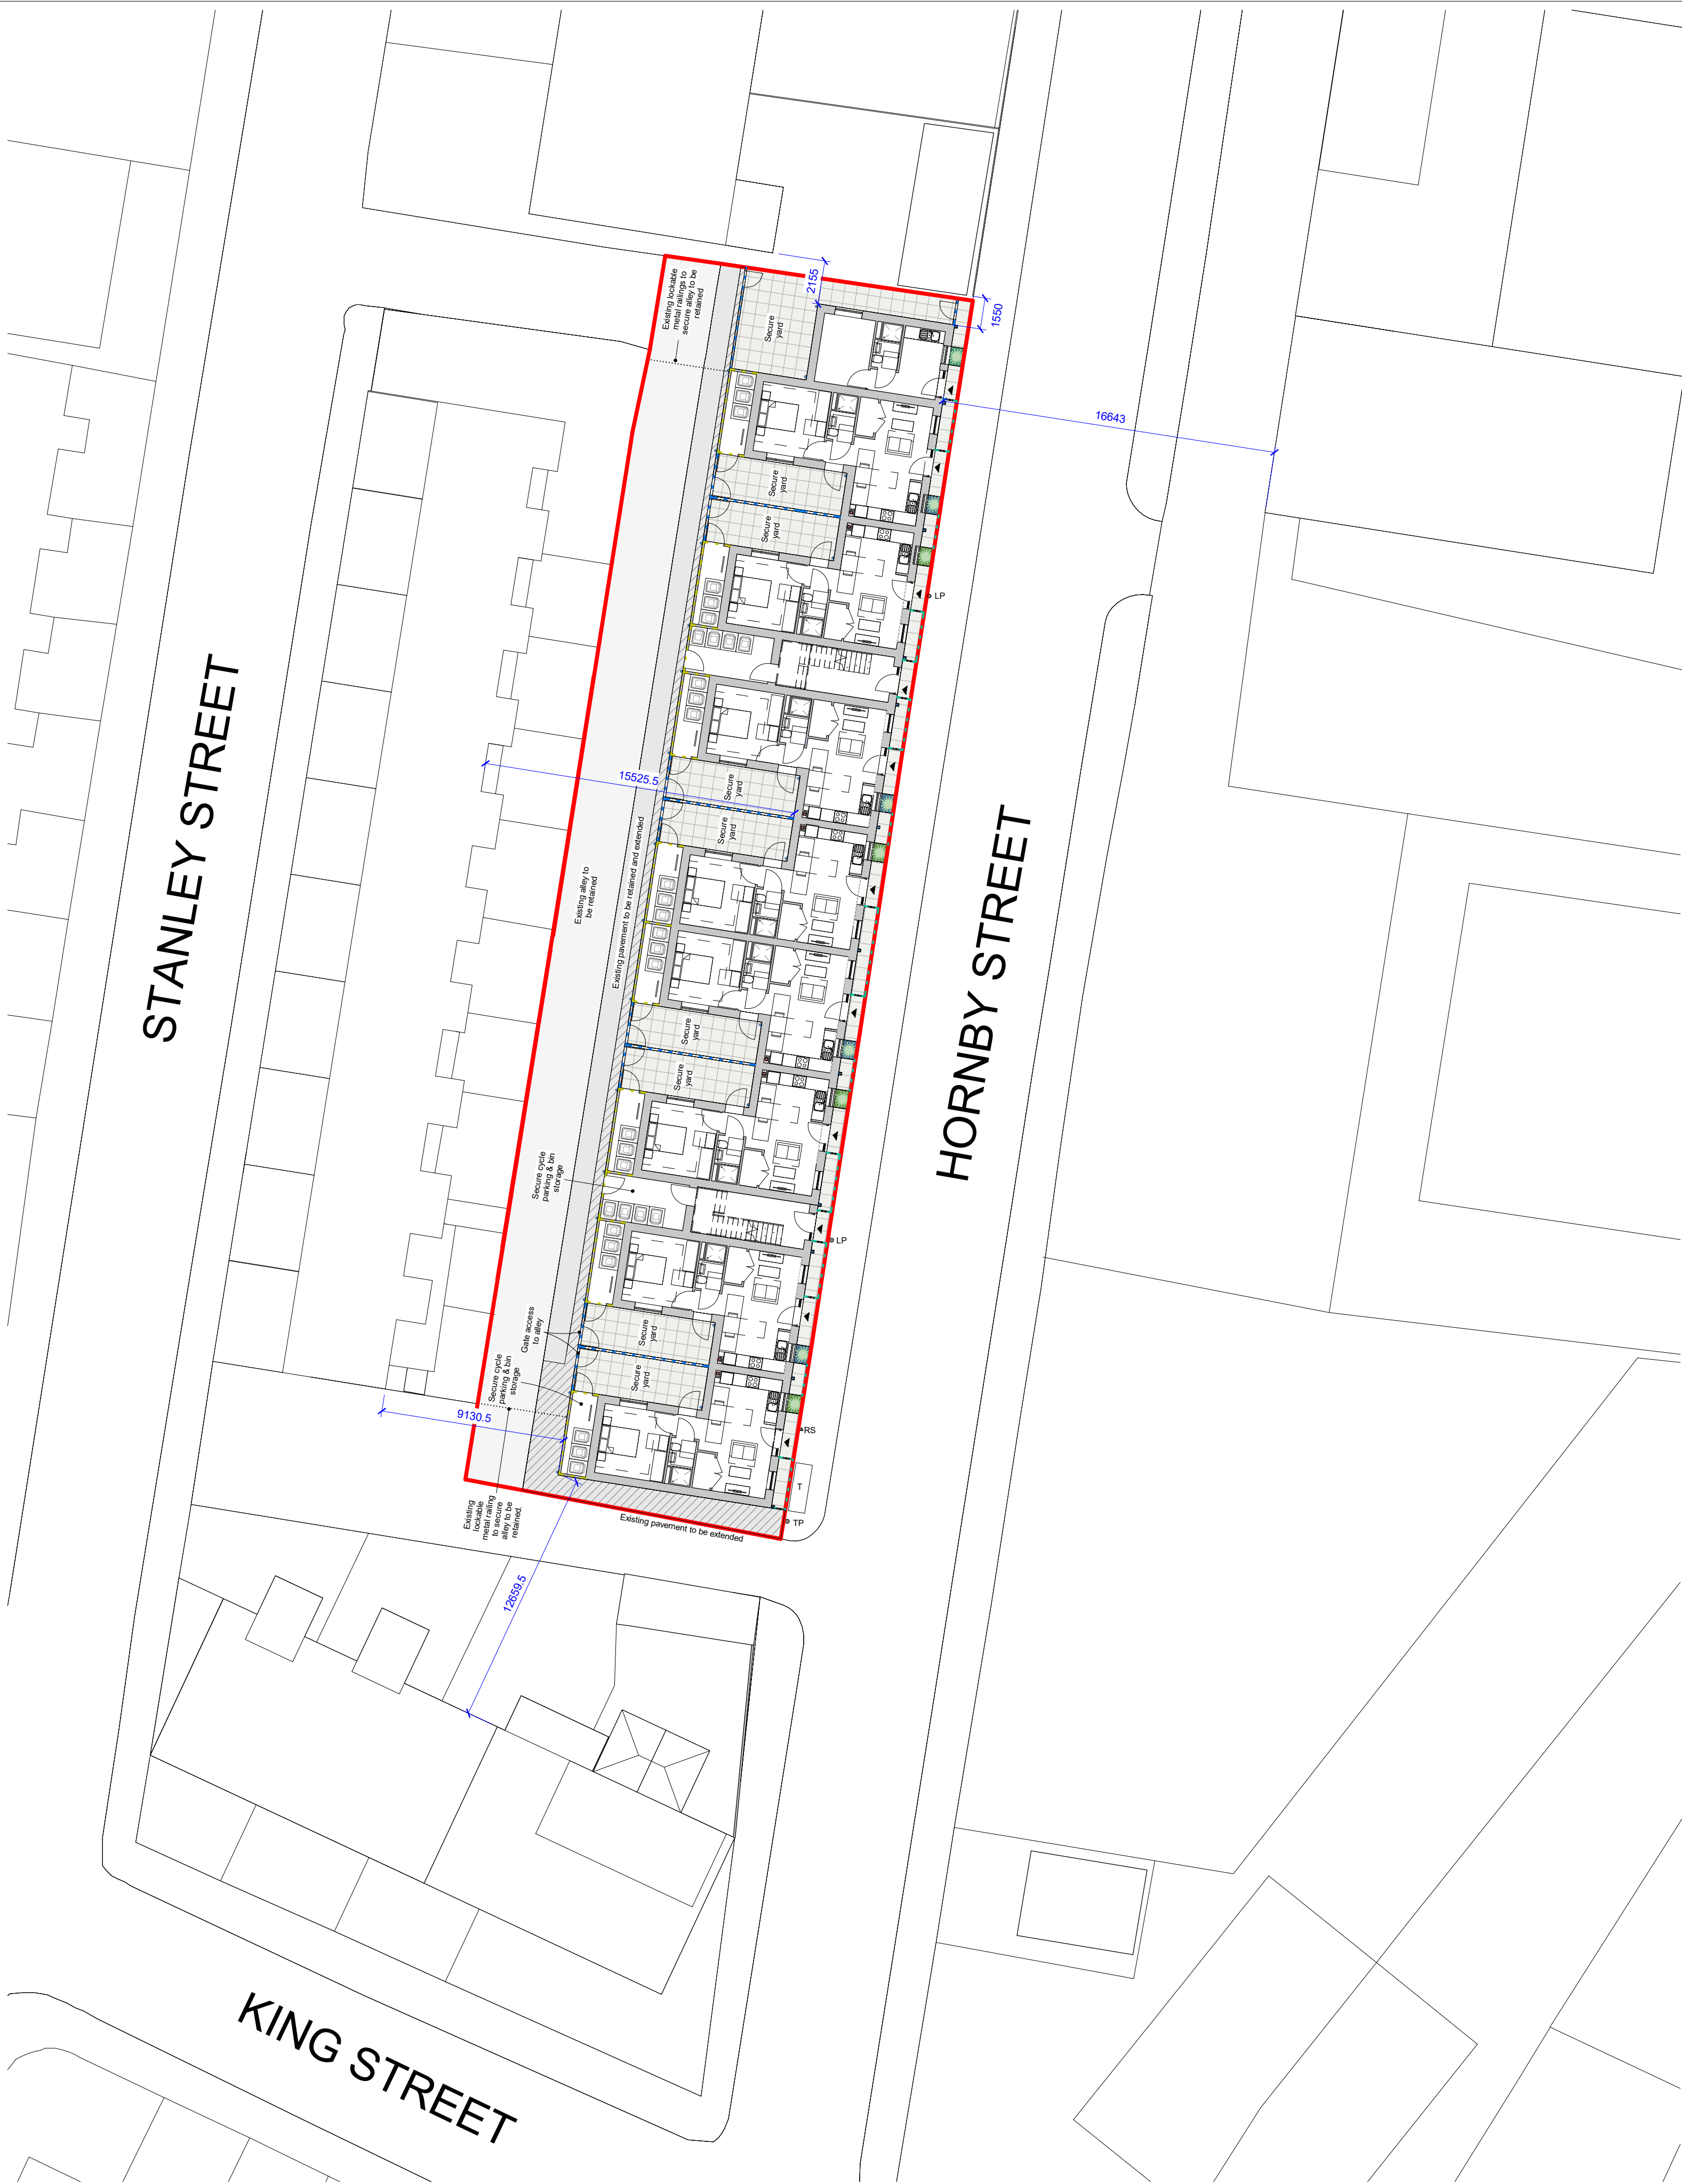

Proposed Site Plan
1 : 200

Site Plan Legend

- Planters to the front of dwellings
- Paving to front gardens and rear secure yards
- Existing pavement to be retained
- Extension to existing pavement
- Existing alley to be retained
- Maintenance strip
- Lampost / telegraph pole (lamposts to be re-located)
- Road Sign (to be re-located)
- Telecom Inspection Chamber
- Site boundary 0.1Ha
- Overlooking distances
- Full height close boarded timber fence
- Half height metal railings
- Single brick wall (to attach to roof)

 

© TRIANGLE ARCHITECTS LIMITED

THIS DRAWING IS THE SUBJECT OF COPYRIGHT WHICH VESTS IN TRIANGLE ARCHITECTS LIMITED. IT IS AN INFRINGEMENT OF COPYRIGHT TO REPRODUCE THIS DRAWING, BY WHATEVER MEANS, INCLUDING ELECTRONIC, WITHOUT THE EXPRESS WRITTEN CONSENT OF TRIANGLE ARCHITECTS LIMITED WHICH RESERVES ALL ITS RIGHTS.

TRIANGLE ARCHITECTS LIMITED ASSERTS ITS RIGHTS TO BE IDENTIFIED AS THE AUTHOR OF THIS DESIGN.

DRAWING NOT TO BE SCALED: FIGURE DIMENSIONS TO BE WORKED TO IN ALL CASES

THE CONTRACTOR IS RESPONSIBLE FOR CHECKING DIMENSIONS, TOLERANCES & REFERENCES.

ANY DISCREPANCY TO BE VERIFIED WITH THE ARCHITECT BEFORE PROCEEDING WITH THE WORKS

REPORT ERRORS & OMISSIONS TO ARCHITECT.

WHERE AN ITEM IS COVERED BY DRAWINGS OF DIFFERENT SCALE, THE LARGER SCALE DRAWING TO BE WORKED TO. DO NOT SCALE FROM THE DRAWING. FIGURED DIMENSIONS TO BE WORKED TO IN ALL CASES.

CHECK ALL DIMENSIONS ON SITE.

DRAWING TO BE READ IN CONJUNCTION WITH THE HEALTH & SAFETY PLAN, AND ALL RELEVANT RISK ASSESSMENTS AND THE FOLLOWING DRAWINGS:

B 15.02.23 Amended in line with planning comments.
A 20.12.23 Submitted for full planning application.

Rev Date By Remarks

Client: Cornerstone Place

Project Name: Hornby Street, Heywood

Drawing Name: Proposed Site Plan

Drawing Purpose: PLANNING

Project Number:	Drawing Number:	Revision
23-031	02	B

Project	Origin	Vol/Sys	Level	Type	Role	Number

Status	Scale @ A1	Drawn	Checked	Date
As indicated	JH	AJD	Dec 2023	



Tel: 0161 272 3500
E-mail: studio@trianglearchitects.co.uk
Web: www.trianglearchitects.co.uk
Twitter: @TriangleArch

Lower Ground Floor,
4 Jordan Street,
Manchester,
M15 4PY