


Notes:
This drawing is copyright. Figured dimensions are to be followed in preference to scaled dimensions and particulars are to be taken from the actual work where possible. Any discrepancy must be reported to the architect immediately and before proceeding. If in doubt, ask.


Elevation Materials Legend

- 1 Buff Stone
2 Off White Render
3 Dark Grey Zinc Horizontal Cladding
4 Stainless Steel Framed Glass Balustrade
5 Black Entrance Door
6 Light Grey Framed Windows and Doors
7 Dark Grey Concrete Roof Tiles
8 Buff Cast Stone Gill
9 Dark Grey Framed Windows

Black soffits, fascias, gutters and rainwater pipes

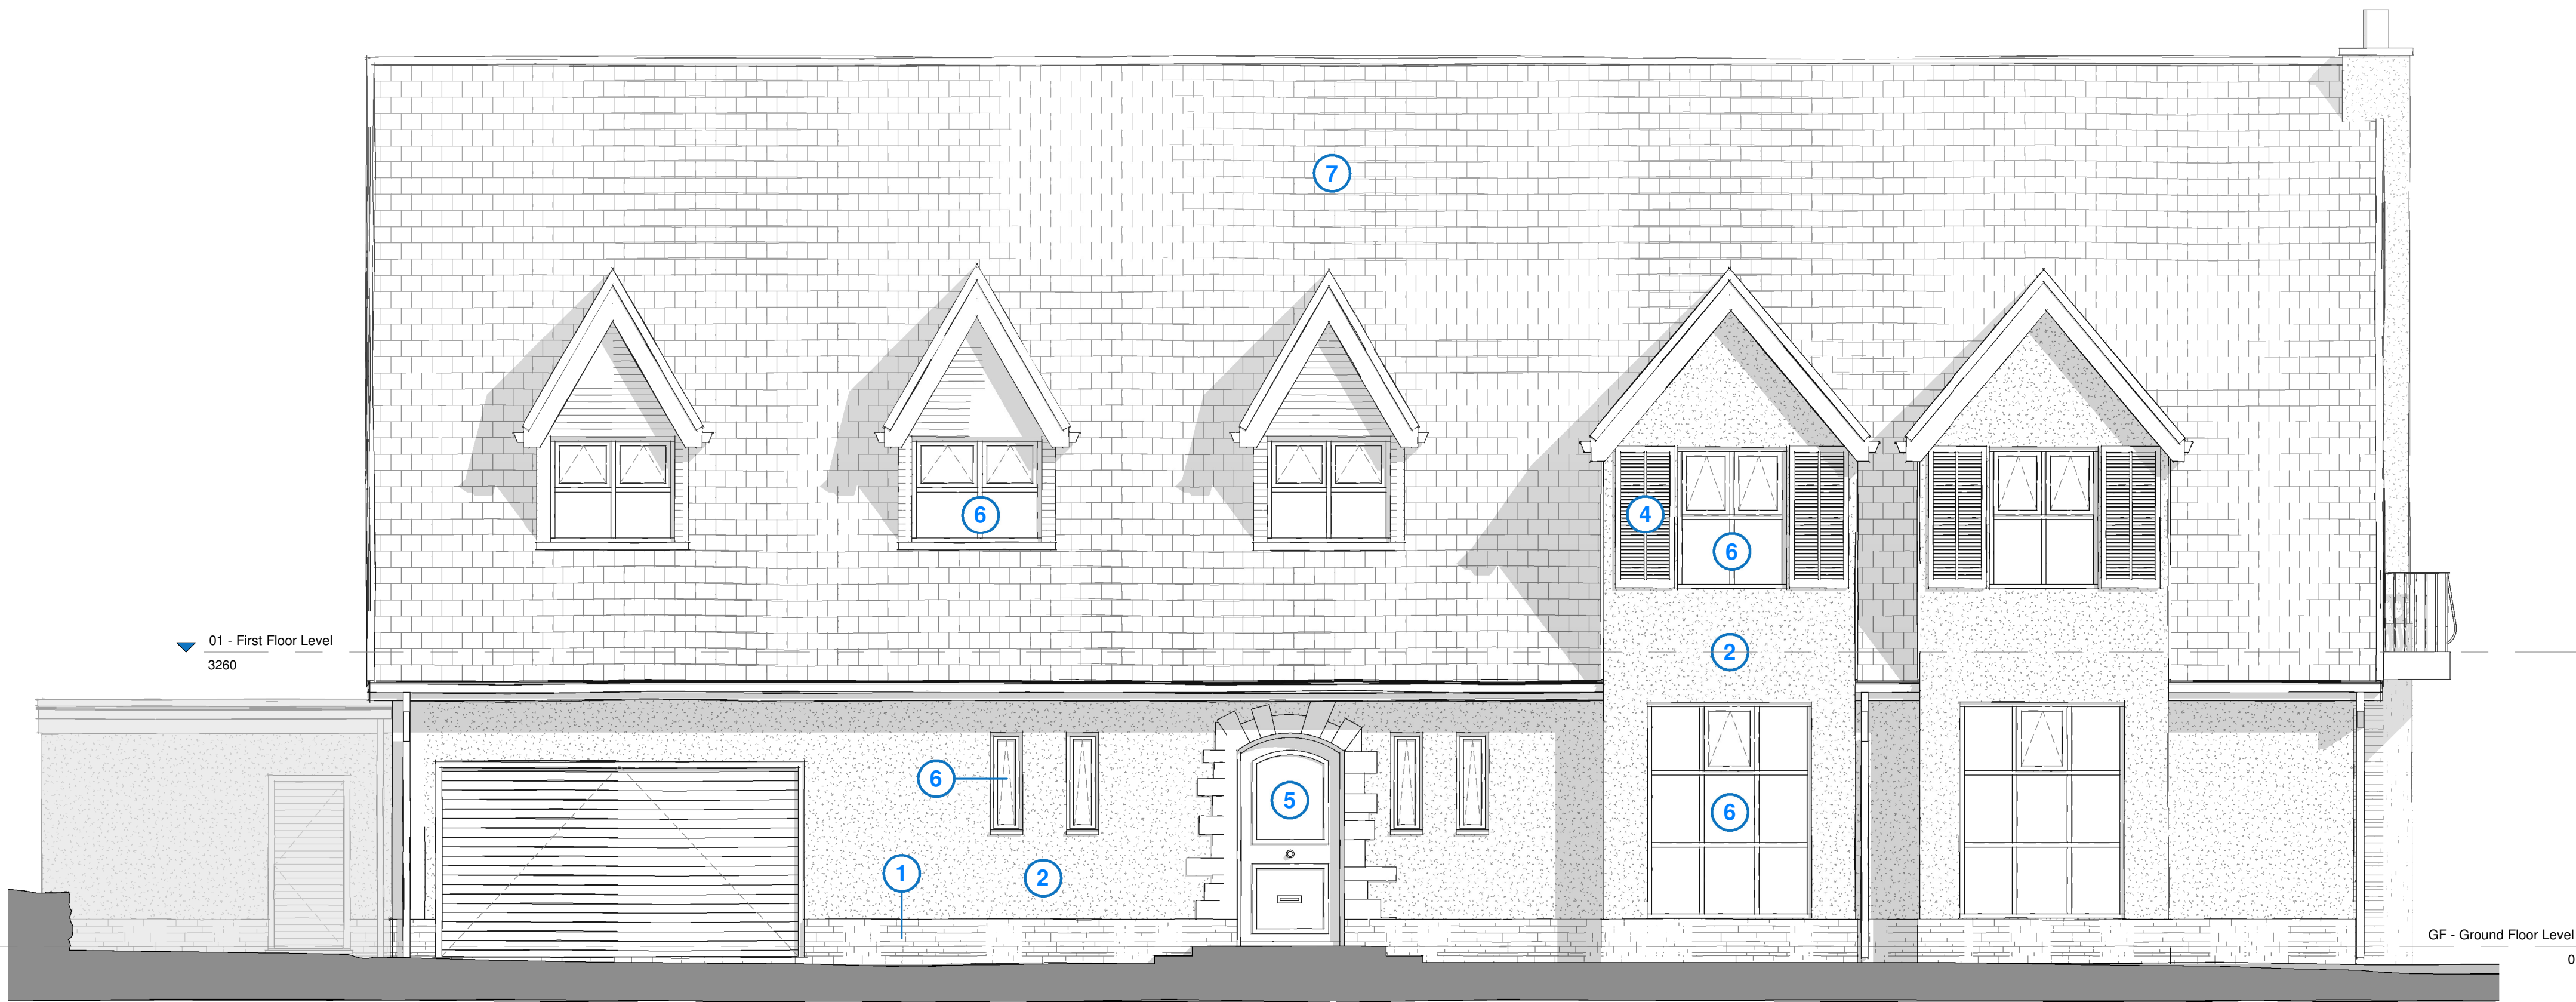


E1 Existing Front Elevation
1 : 50

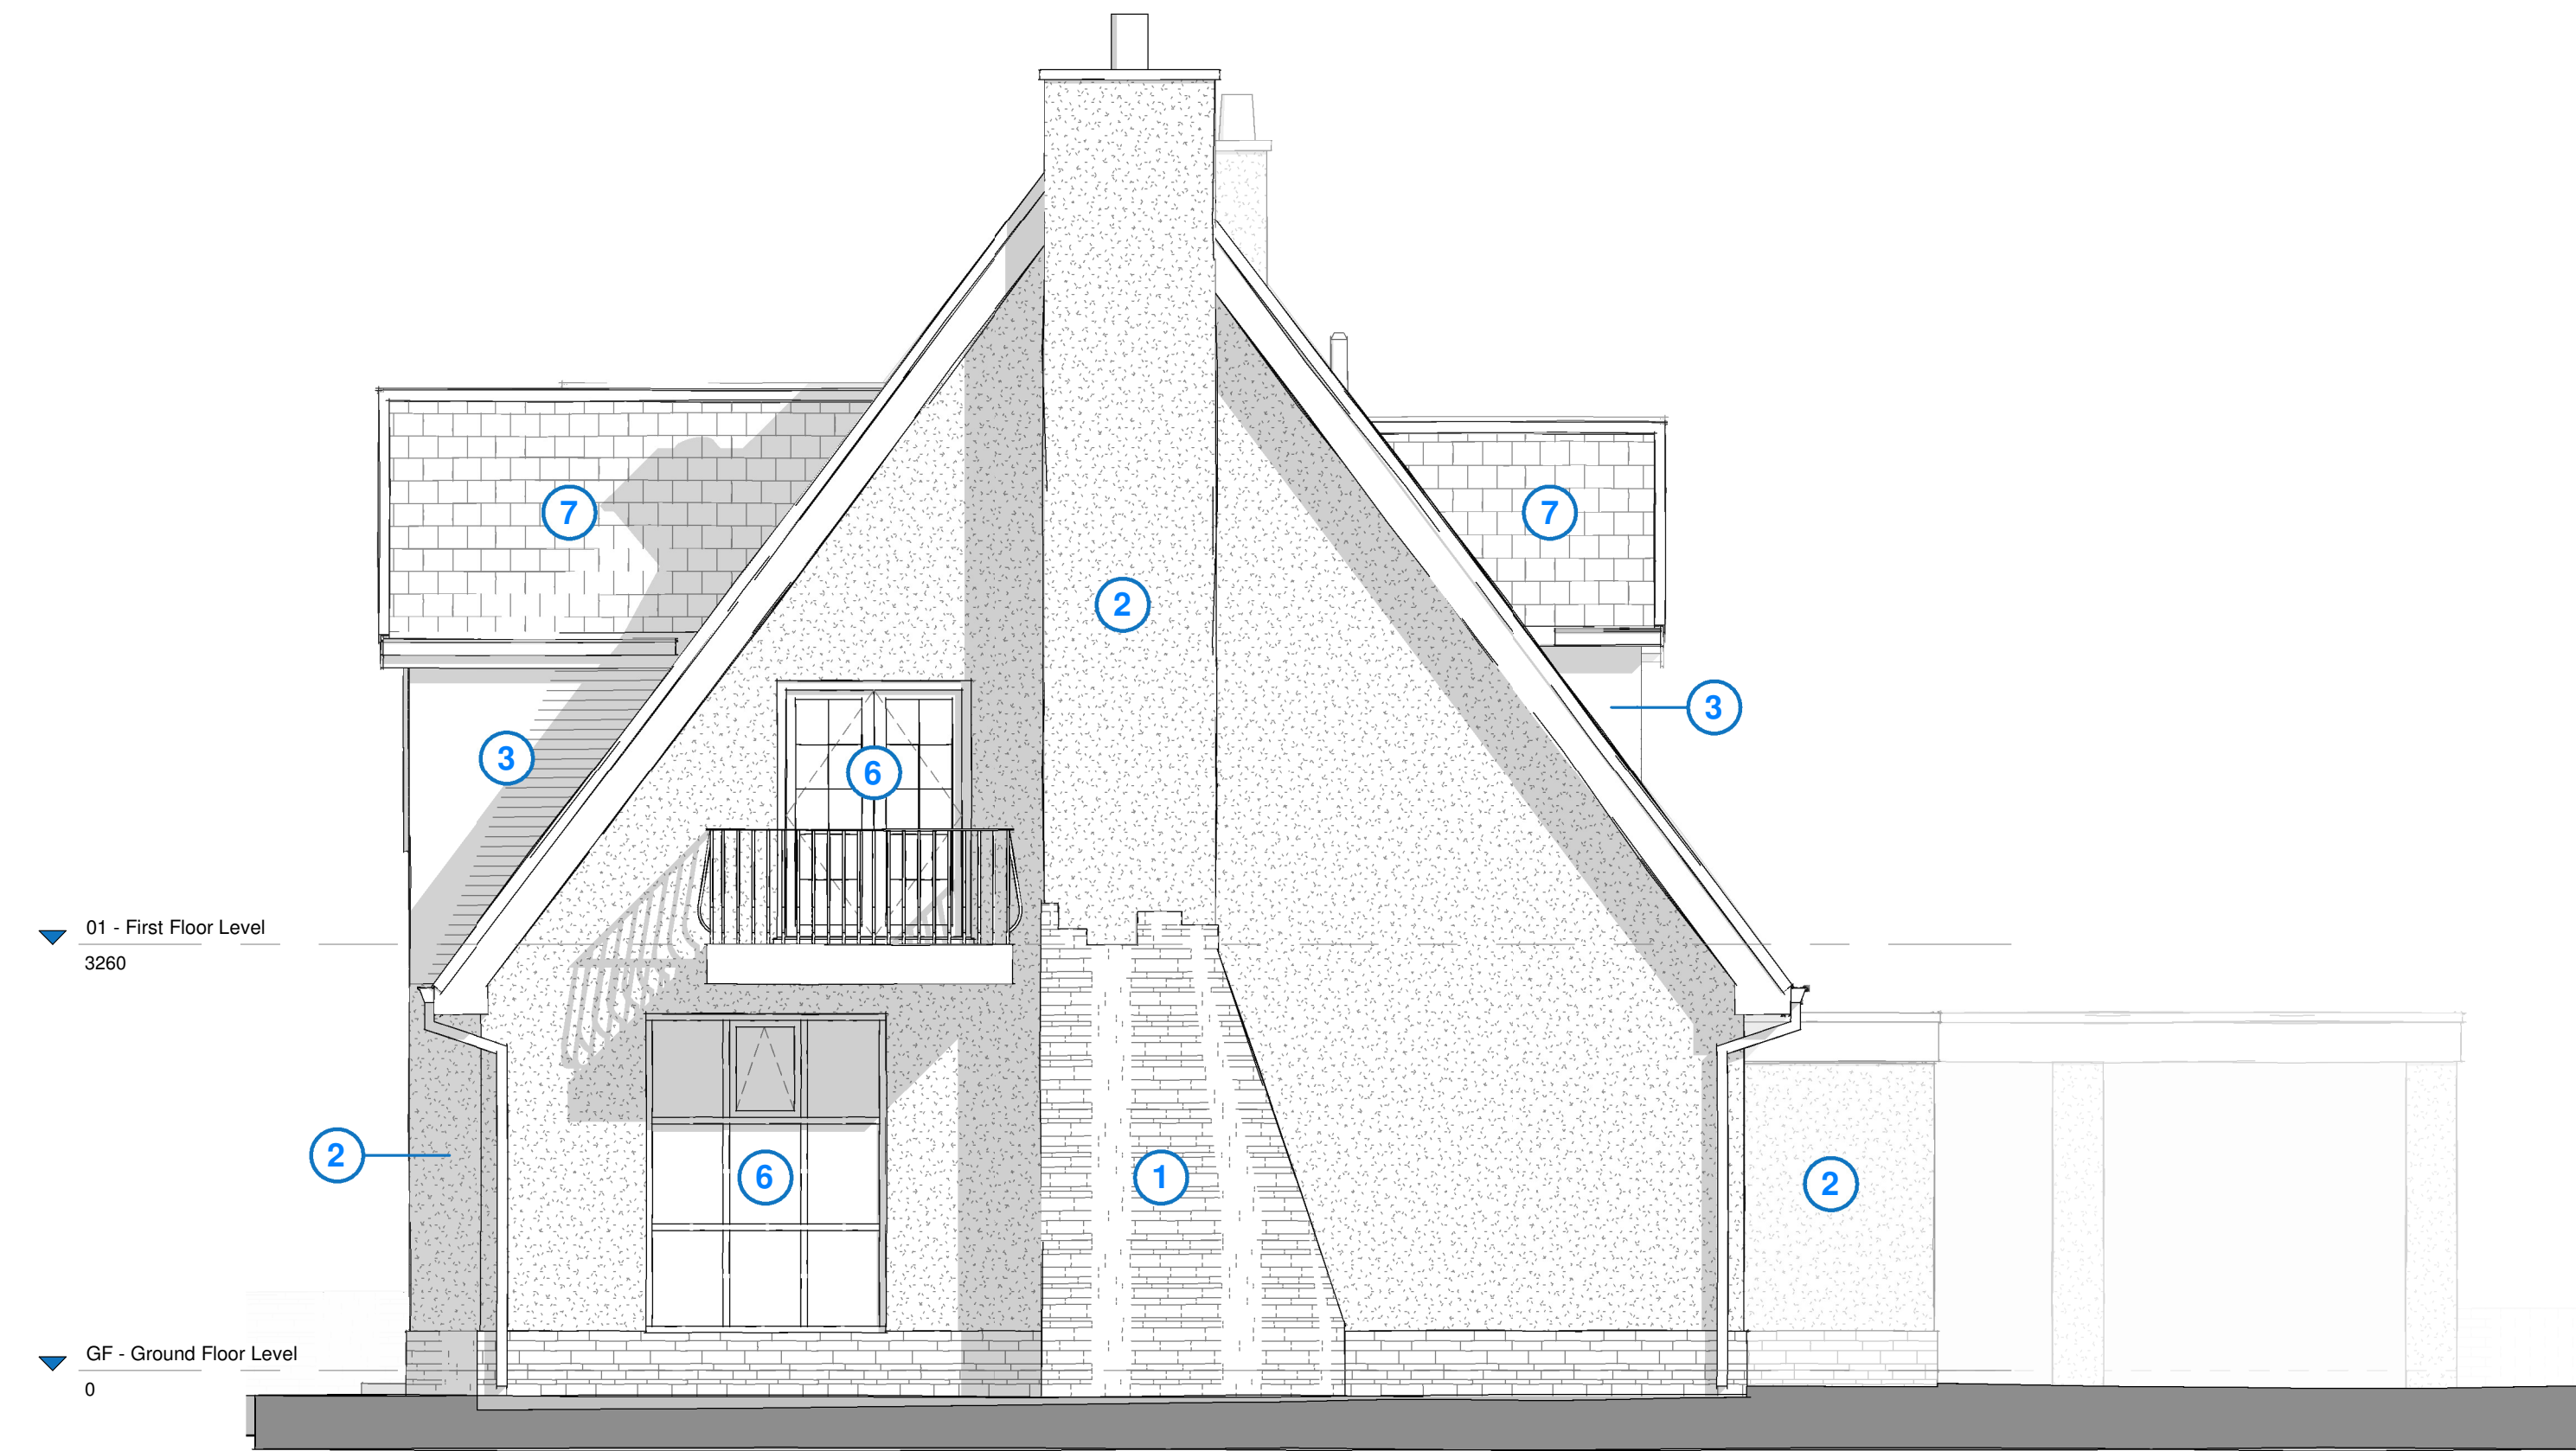

E2 Existing Side Elevation (1)
1 : 50



E3 Existing Rear Elevation
1 : 50

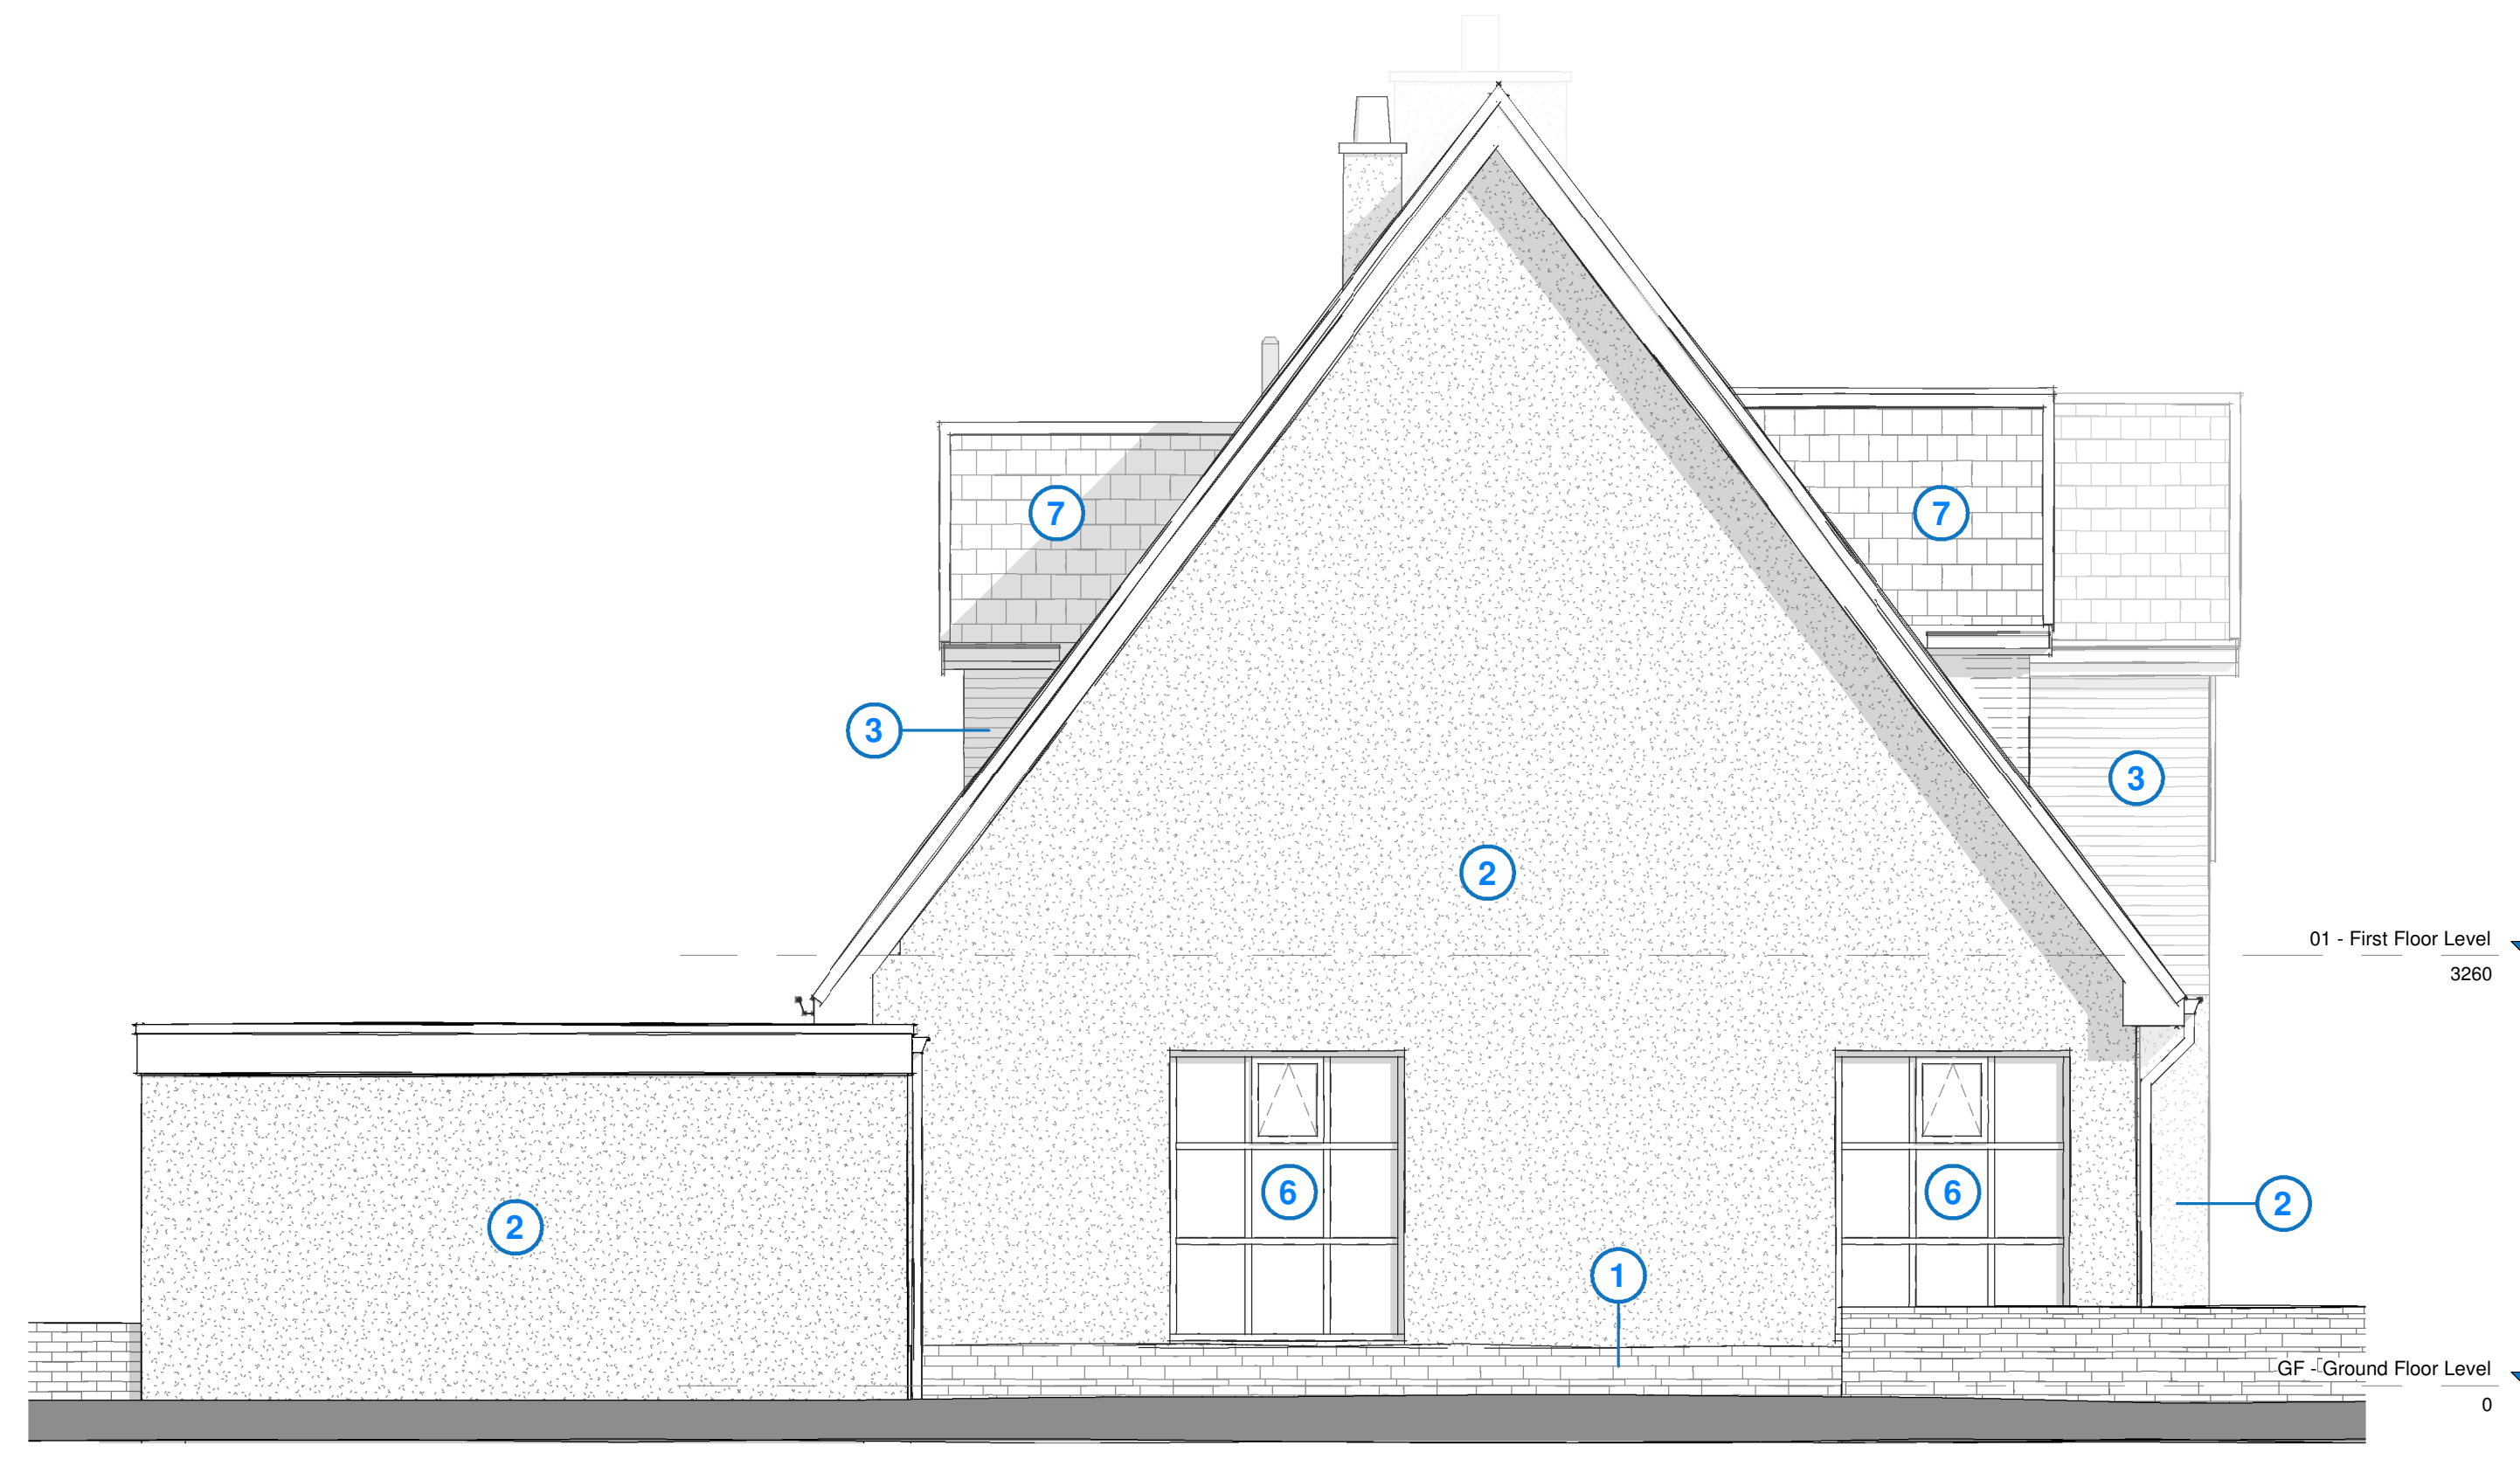

E4 Existing Side Elevation (2)
1 : 50

Rev	Description	Date
Revised Schedule		
Rev No:		
Drawn by:	DW	
Project No:	DWA-2421	
Project:	4 Norford Way, Rochdale, OL11 5GS	
Drawing Title:	Existing Elevations	
Drawing No:	DWA-2421-PL-04	
Date:	05/08/24	Scale: 1 : 50 @A0
Client:	Dr Sarwar	
Architect:	Dan Worden Architecture	
Tel:	07581 584180	
Email:	enquiries@danwordenarchitecture.co.uk	
Web:	danwordenarchitecture.co.uk	