

IMPORTANT

- © This drawing is copyright and remains the property of this practice
- All dimensions to be checked on site
- Positions of existing services to be confirmed prior to proceeding


REVISION STATUS

S Information issued for feasibility or scheme design
T Information issued for tender purposes only
C Information issued for Construction
NB: Only those drawings containing a C revision to be used for construction

NOTES




NORTH WEST ELEVATION
SCALE 1:100

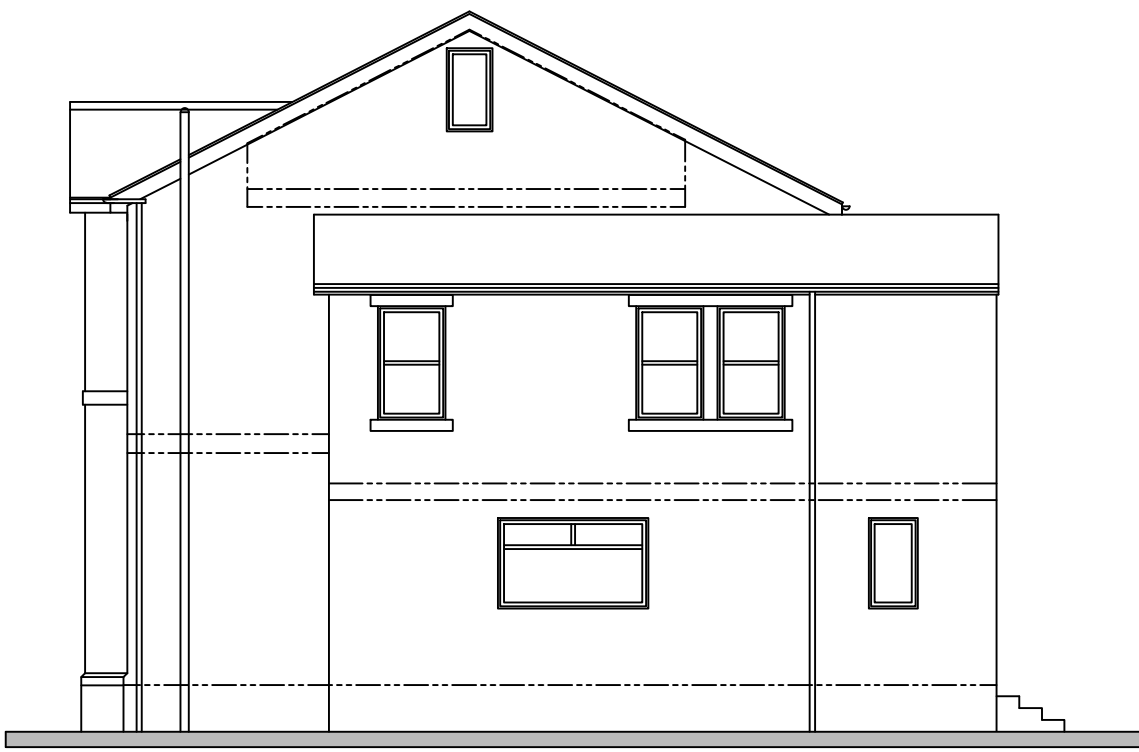


SOUTH WEST ELEVATION




SOUTH EAST ELEVATION

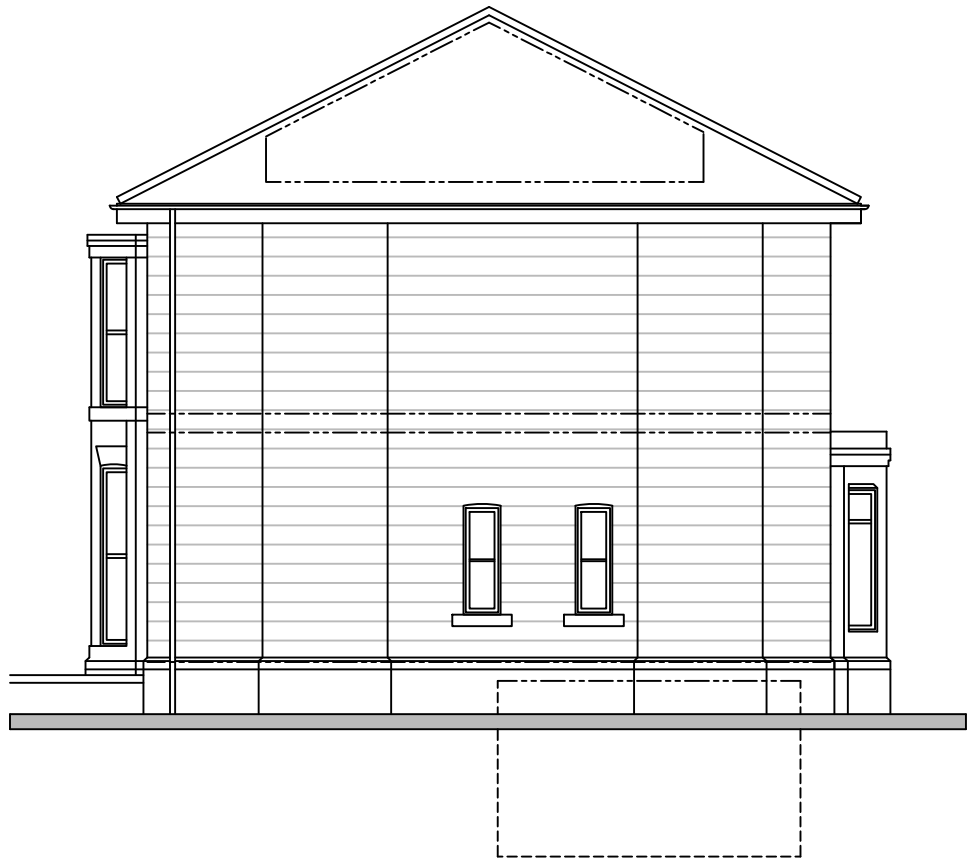


NORTH EAST ELEVATION

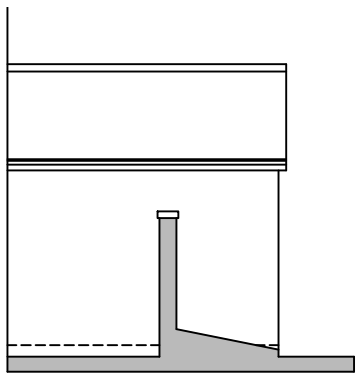

SOUTH EAST ANNEXE

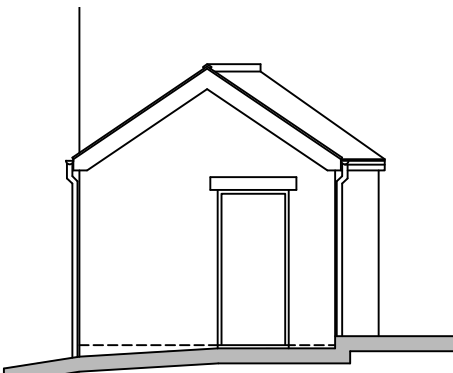


NORTH EAST

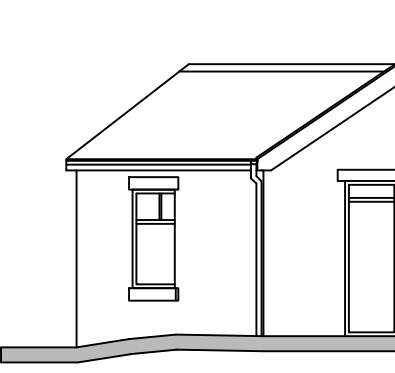


SOUTH WEST




LOCATION PLAN
SCALE 1:1250

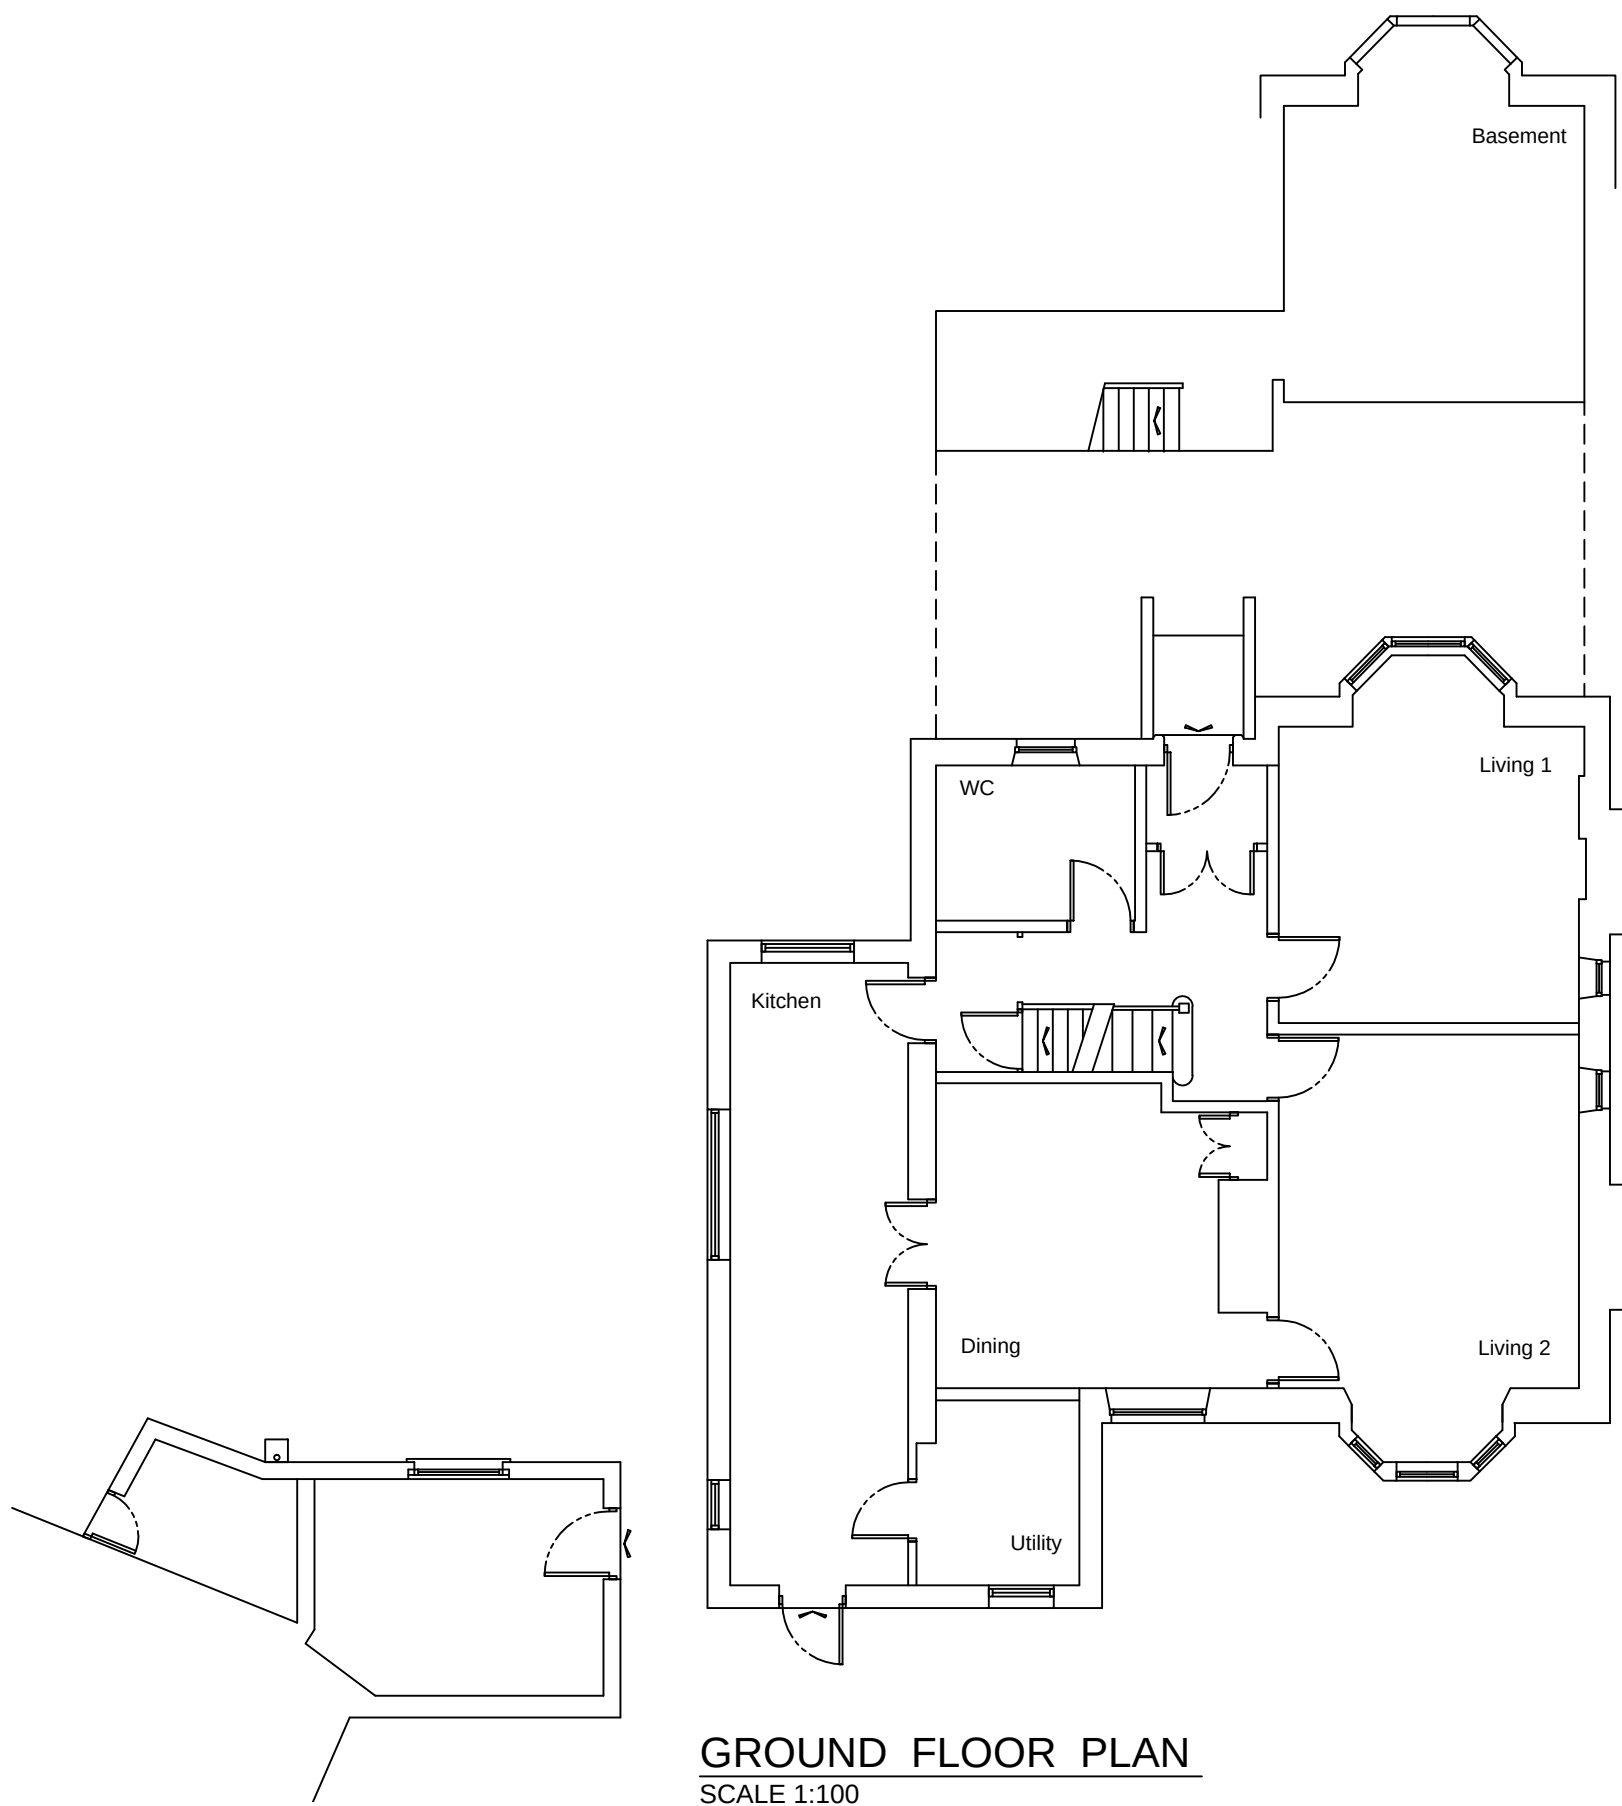

GROUND FLOOR PLAN
SCALE 1:100

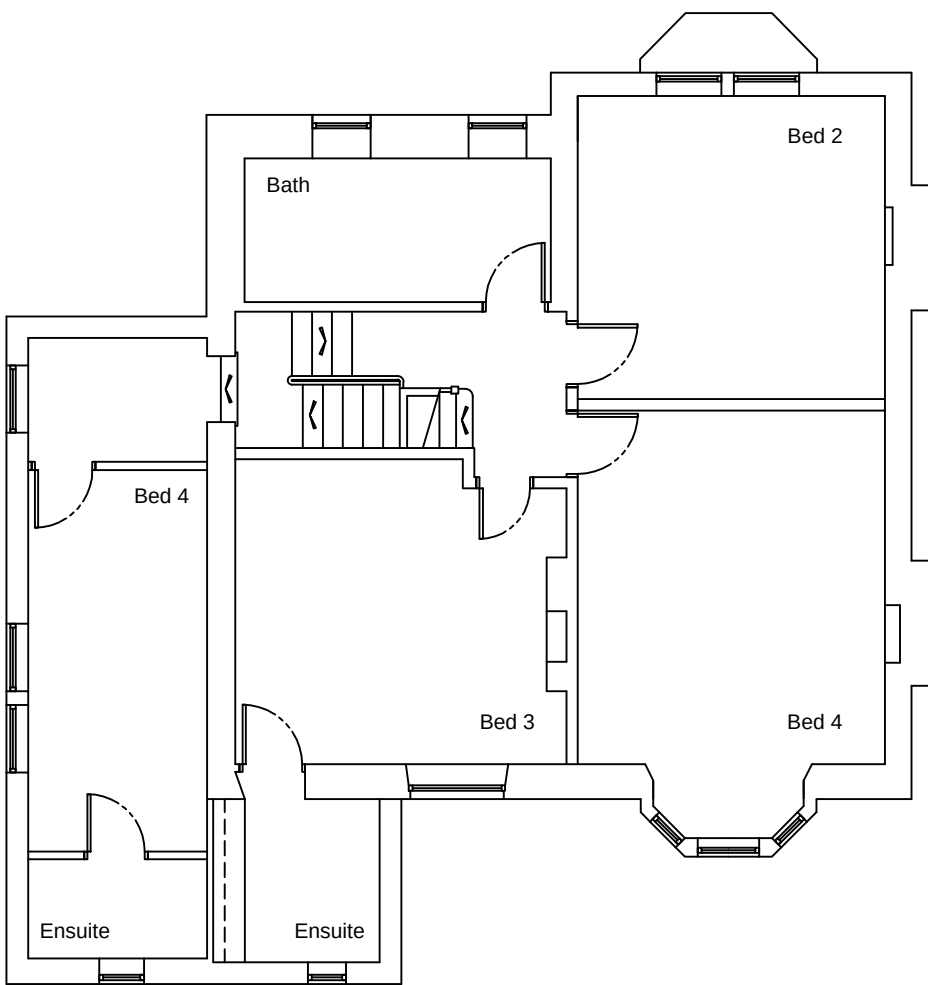

FIRST FLOOR PLAN

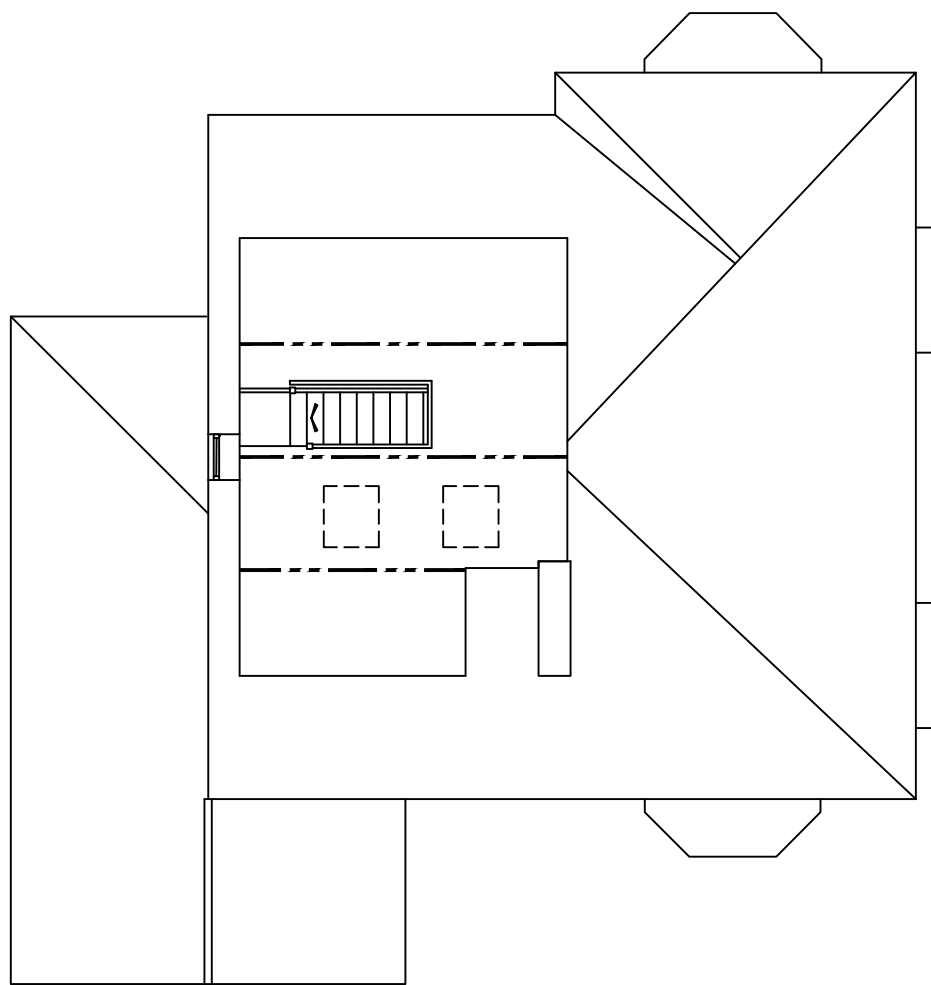

SECOND FLOOR PLAN

REVISION	DATE	DESCRIPTION
CLIENT Mr & Mrs Abdullahi		
PROJECT 225, 'Moor House' Manchester Road, Heywood, Manchester. OL10 2NN		
DRAWING TITLE Floor Plan & Elevations as EXISTING		
SCALE Shown@A1	DATE Nov'24	DRAWN DT
DRG NO. 11462-01	CHECKED REVISION	