


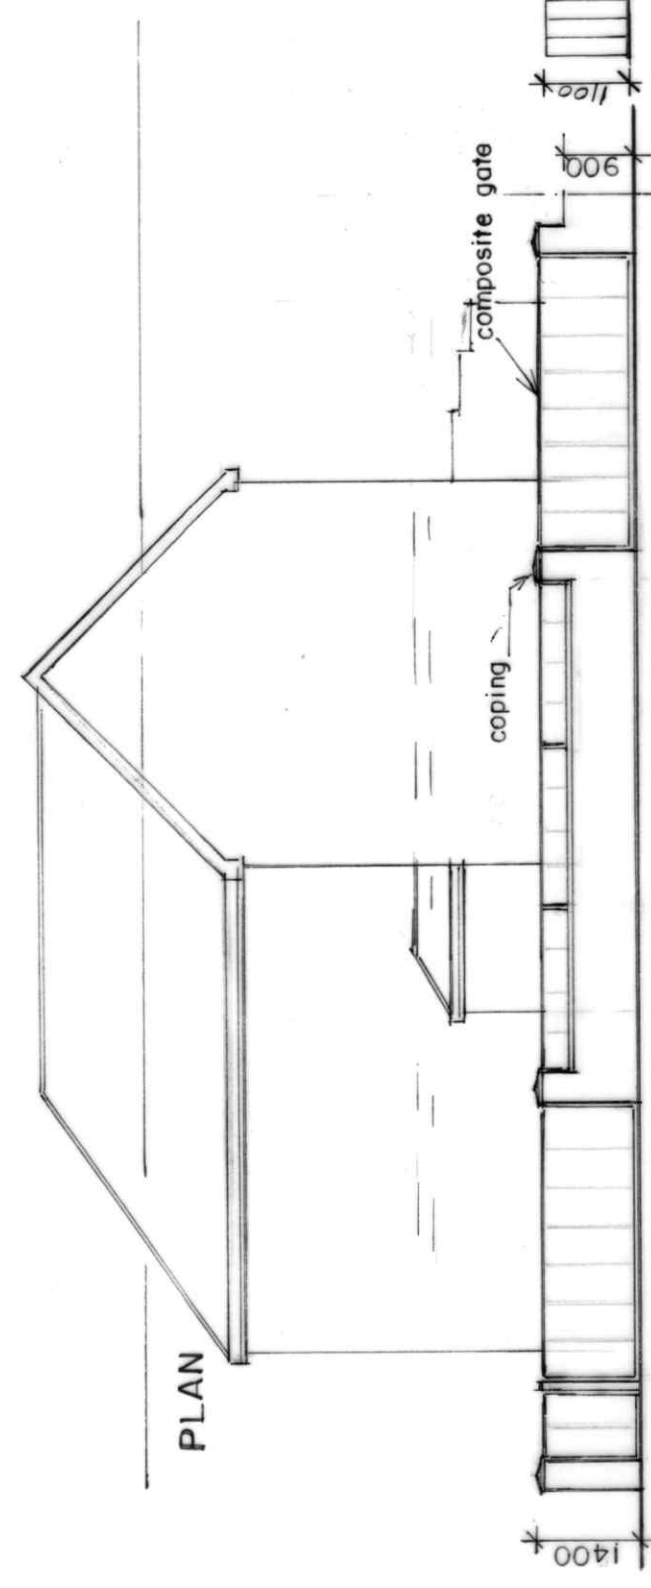


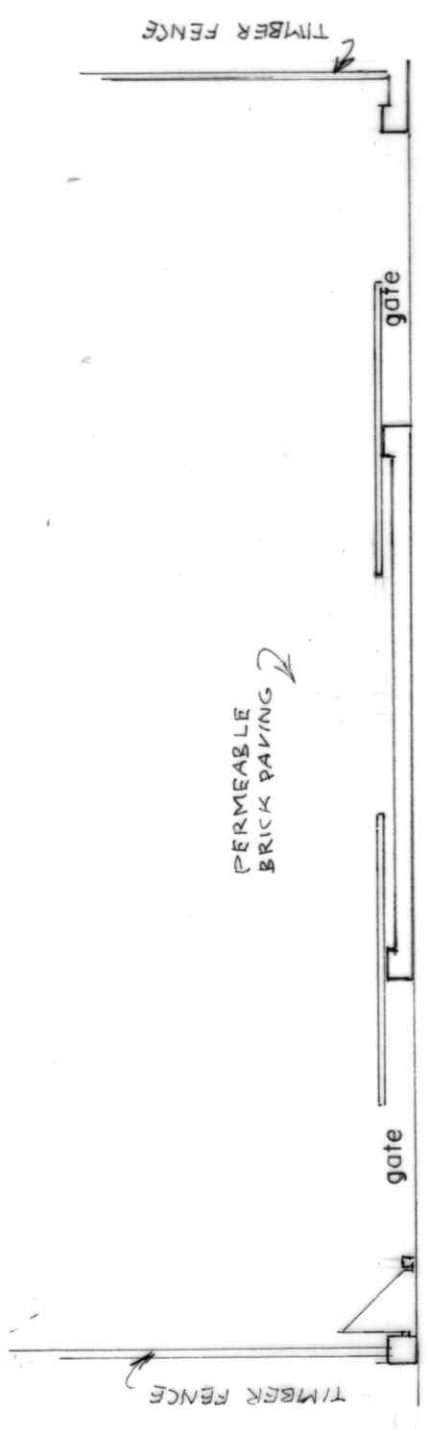


ELEVATION

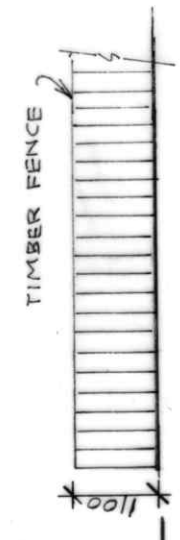

SIDE ELEVATION

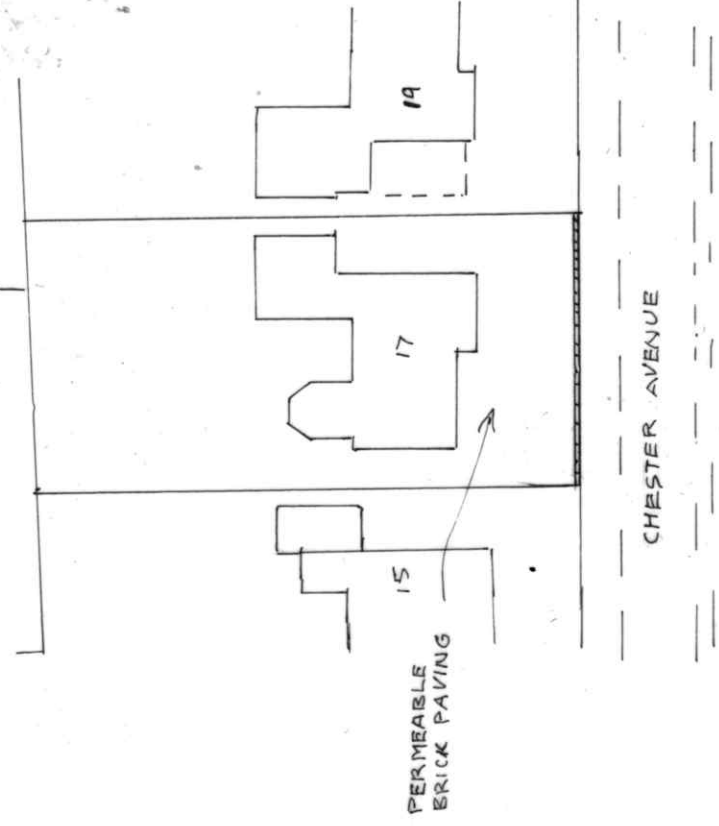

SITE PLAN SCALE 1:500 (AFTER)

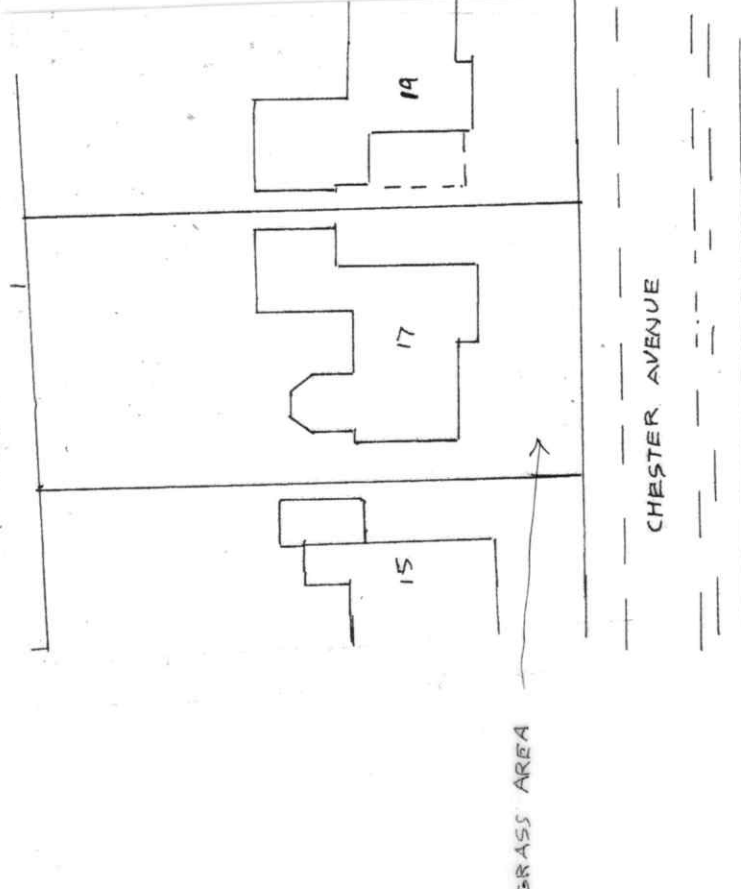

SITE PLAN SCALE 1:500 EXISTING

BUILDING DESIGN SERVICES		
M. FAROOQ		
418 Bury Road Rochdale OL11 5EU.		
Tel: 01706 712231 Mob: 07967605763		
RETROSPECTIVE APPLICATION FOR THE ERECTION OF THE FRONT BOUNDARY WALL AND GATES AT 17 CHESTER AVENUE BAMFORD ROCHDALE OL11 5LY		
For: Mr NIDEM ANJUM		
Plan	Scale 1:100	2046/1
Elevation	Scale 1:100	