



horizontal section A-A

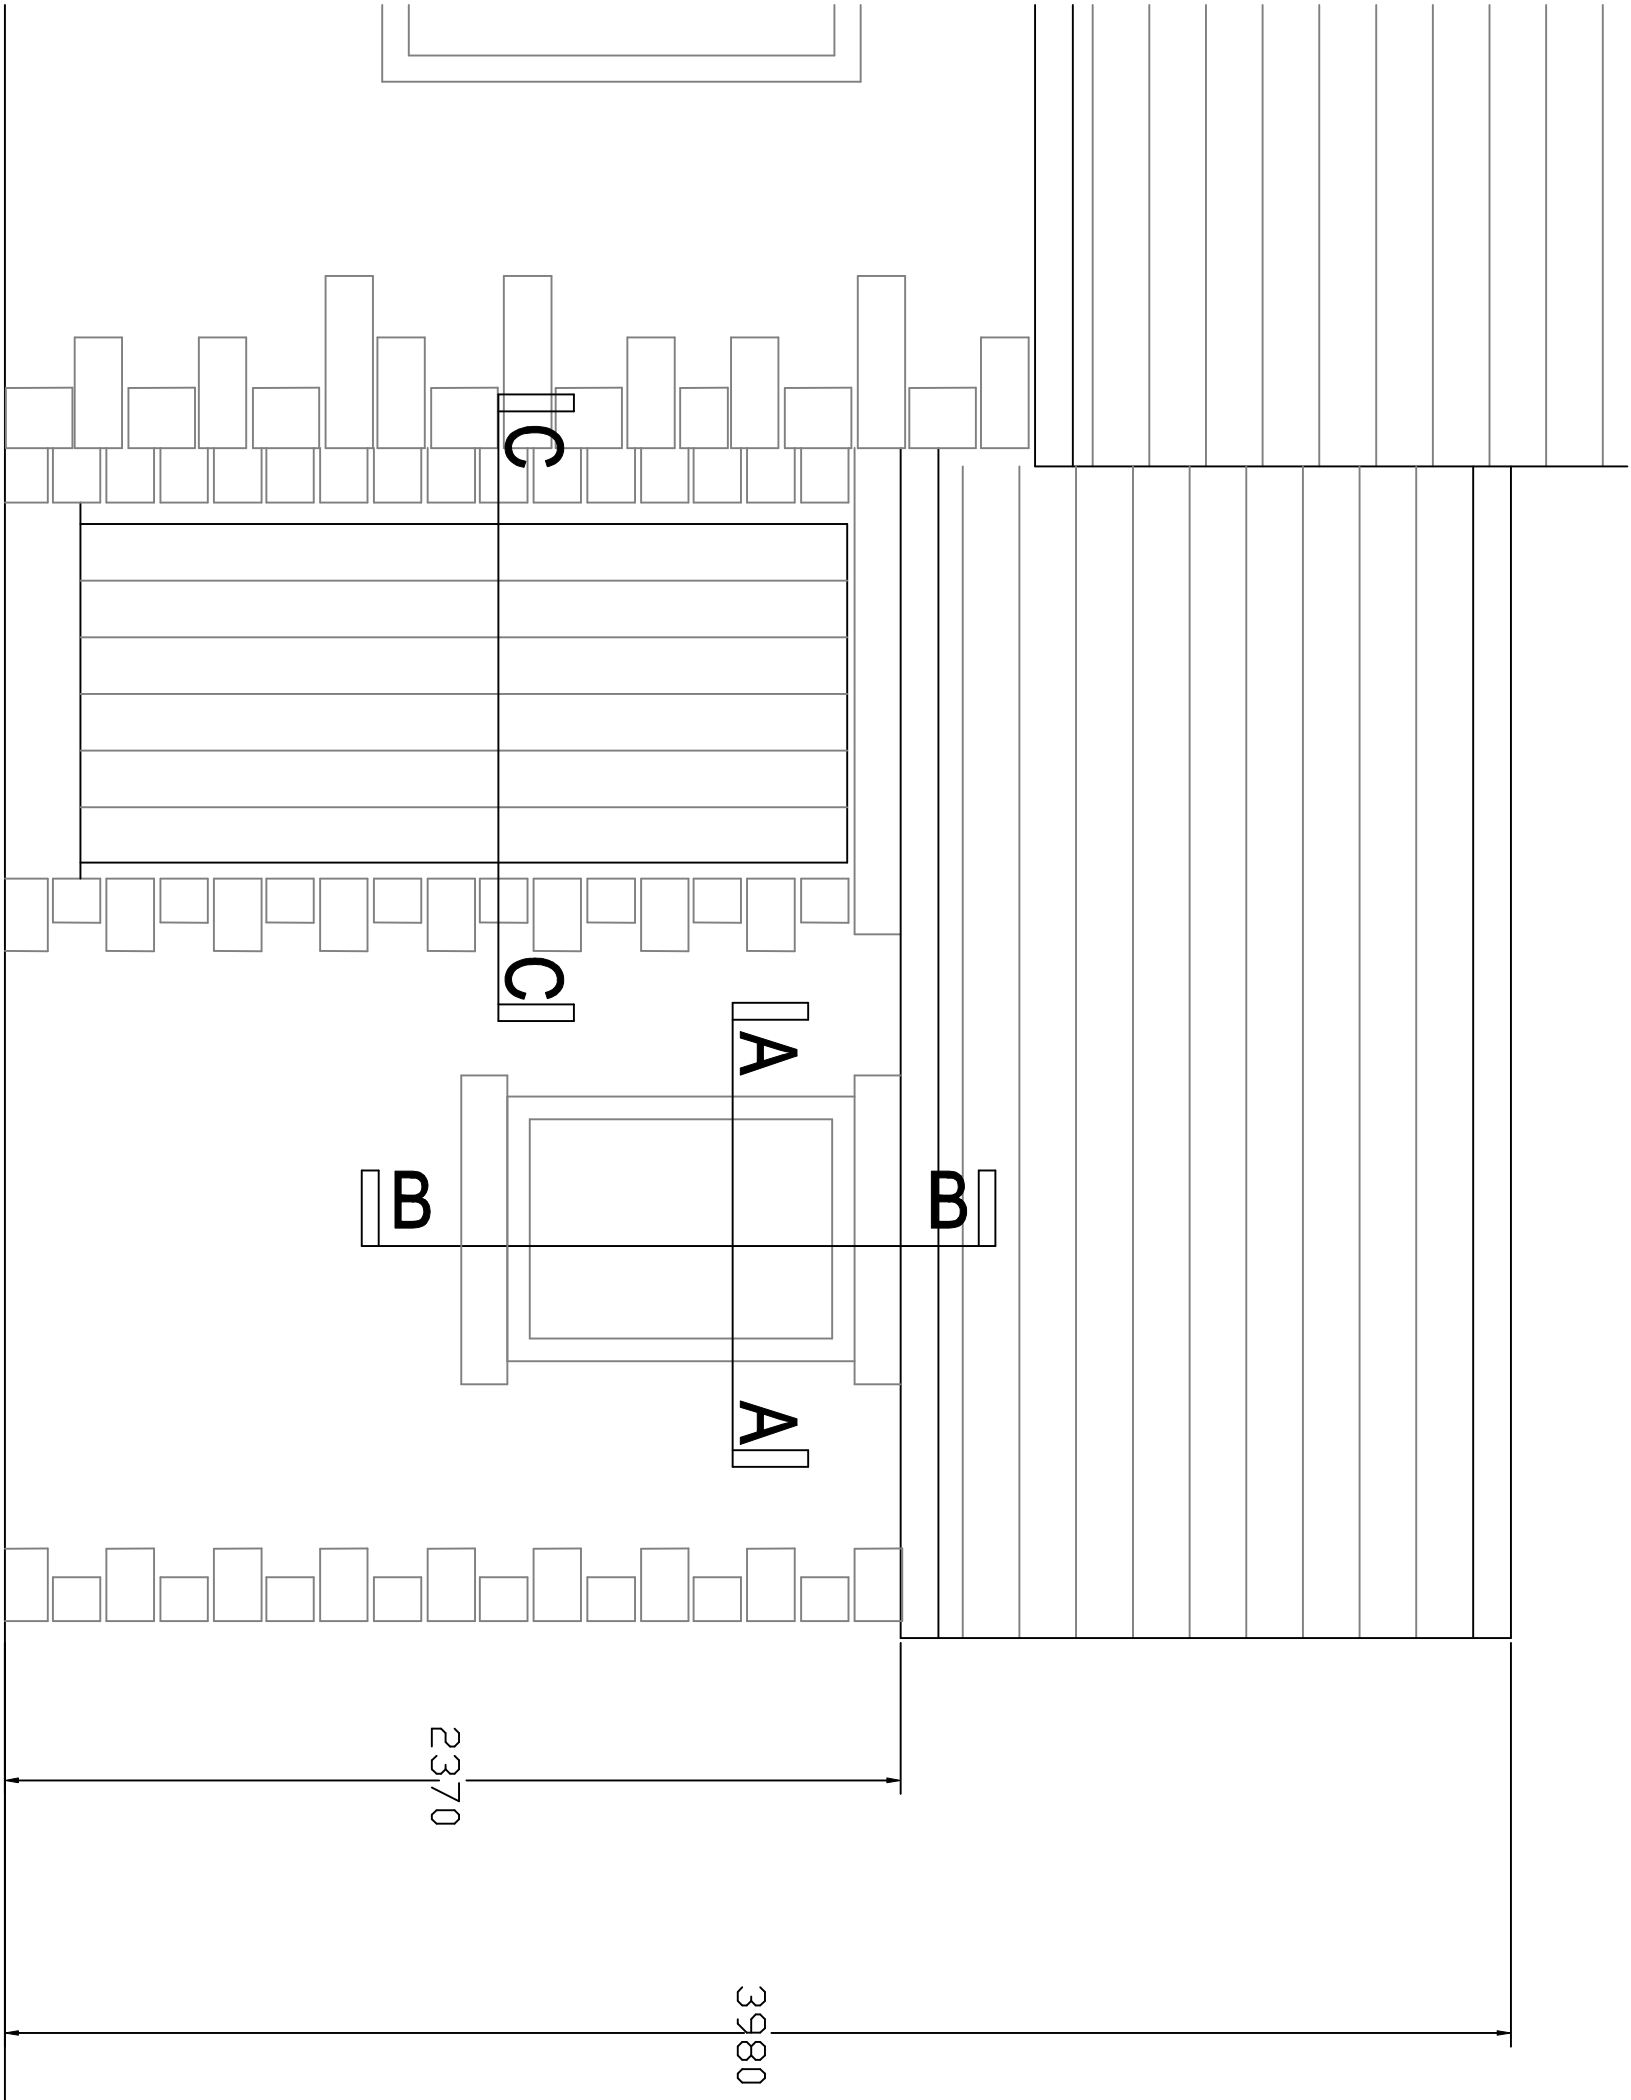

detail of front elevation of porch

detail section C–C available separately within planning statement

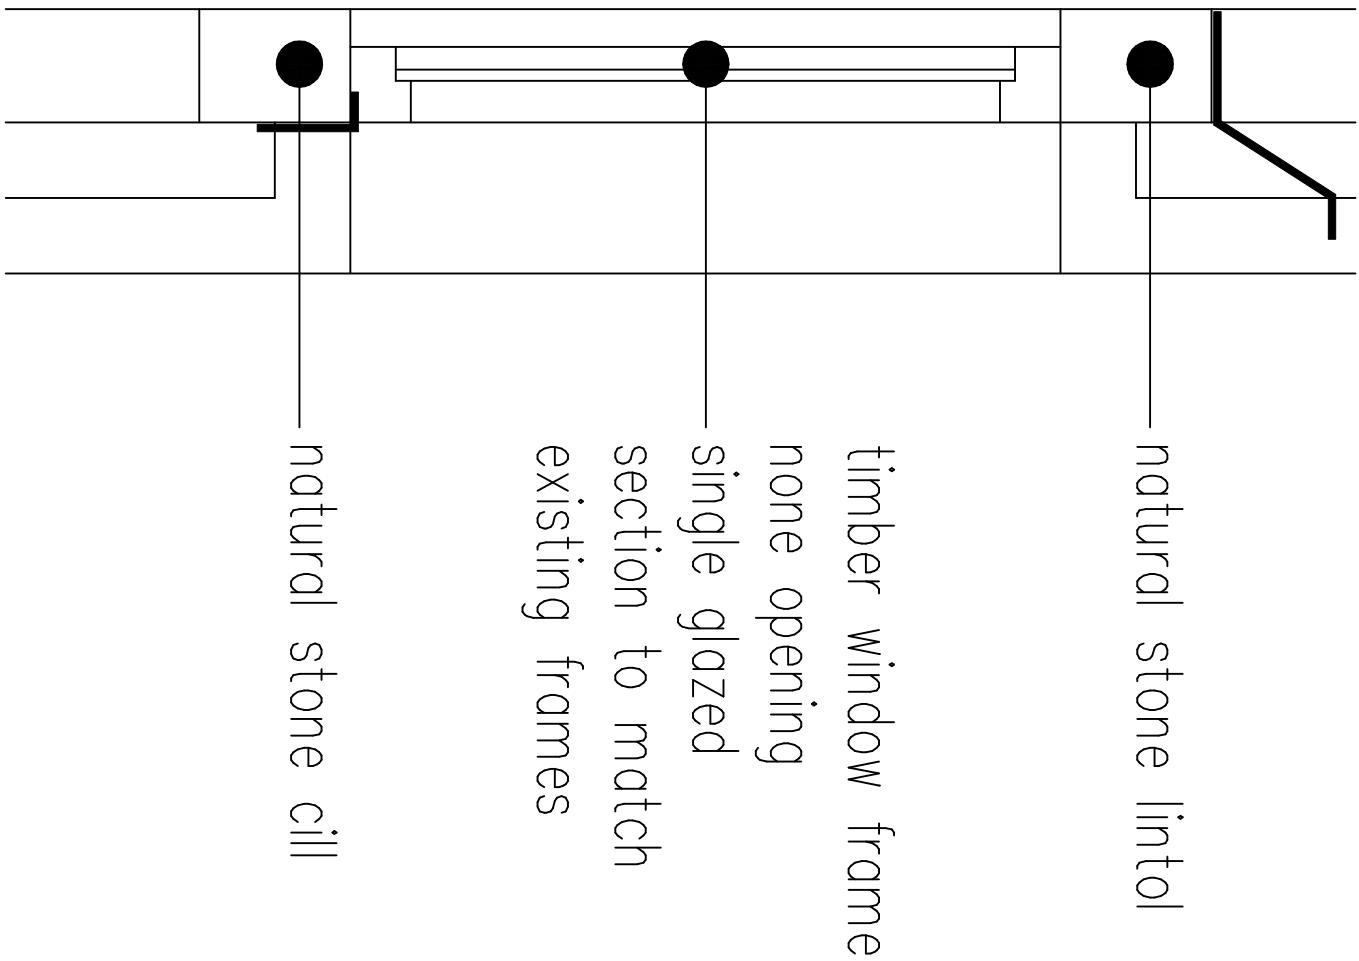

vertical section B-B
scale 1:10 @ A1

proposed demolition of existing
side porch and replacement with enlarged
porch incorporating shower room at

Duffins Cottage
Shawclough Road
Rochdale

scale 1:20 1:10 @ A1

drawing number DC-04-10-21-A

Rae Cornell Associates Building Design and Planning Consultants
214 Burnley Road Bacup Lancashire
01706 873000