




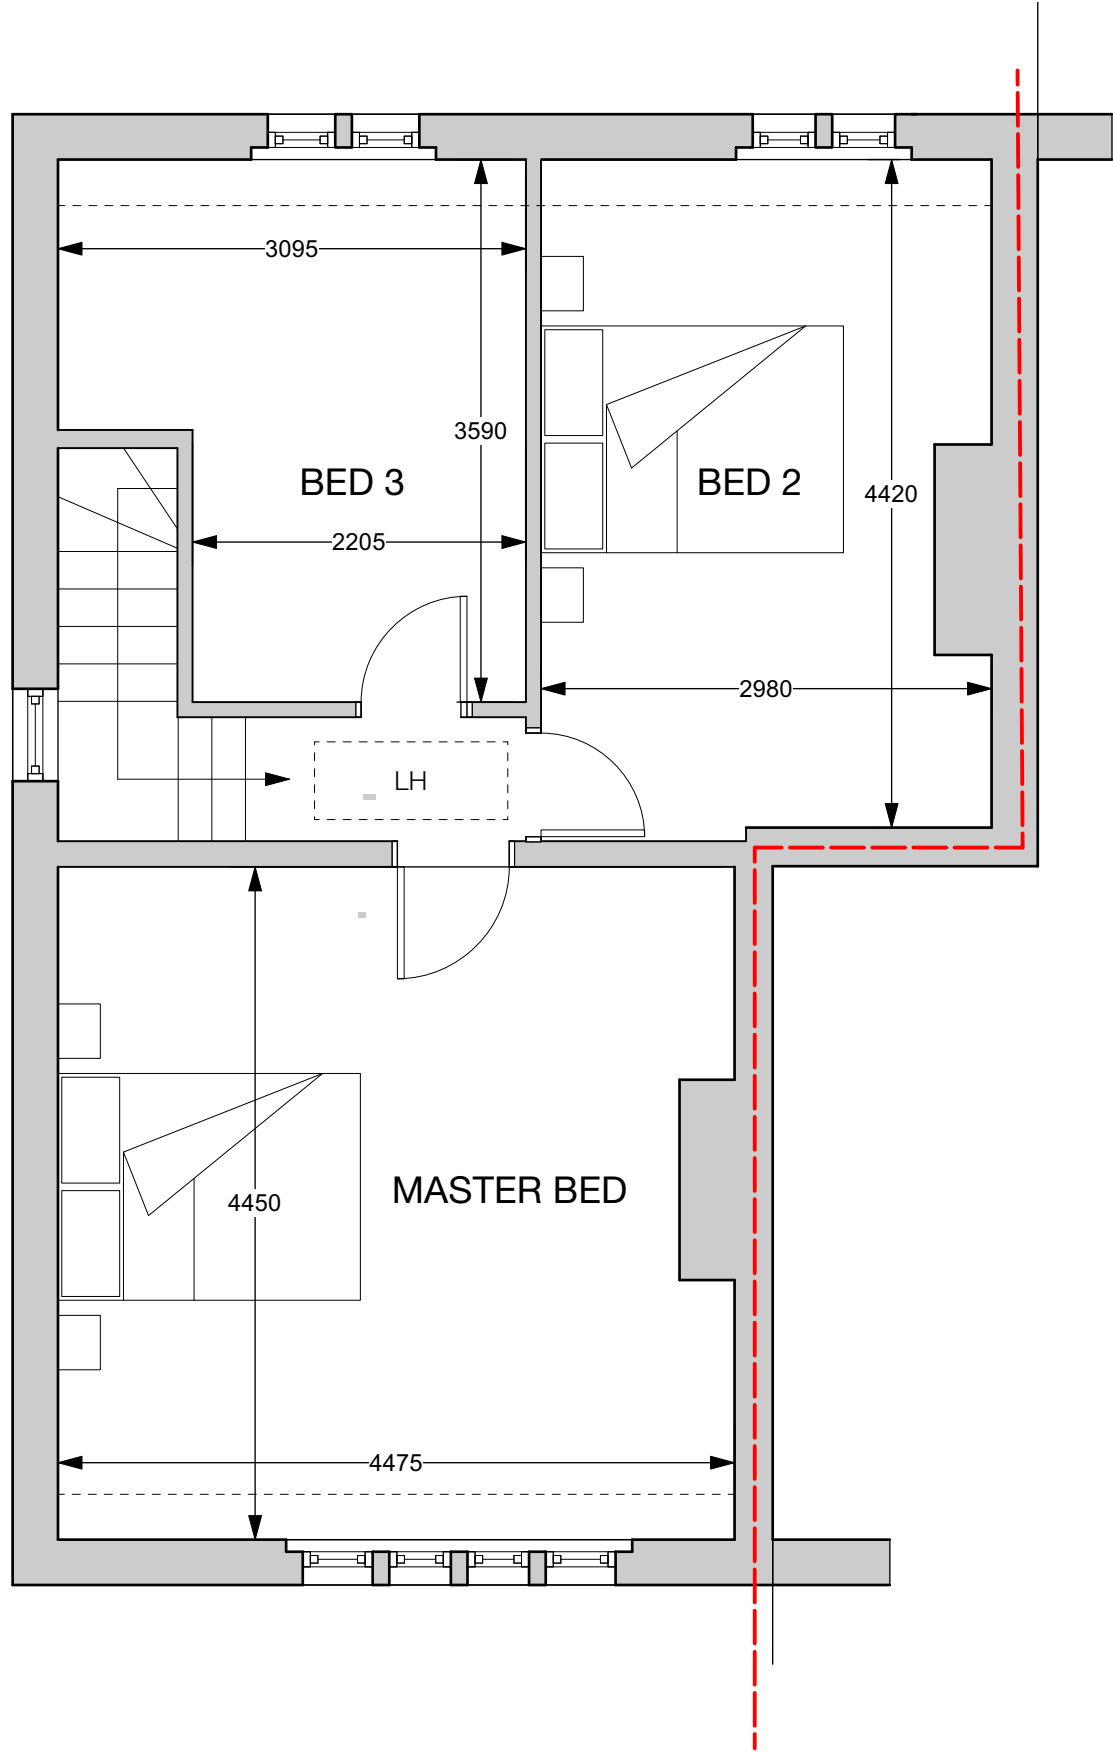


FIRST FLOOR PLAN

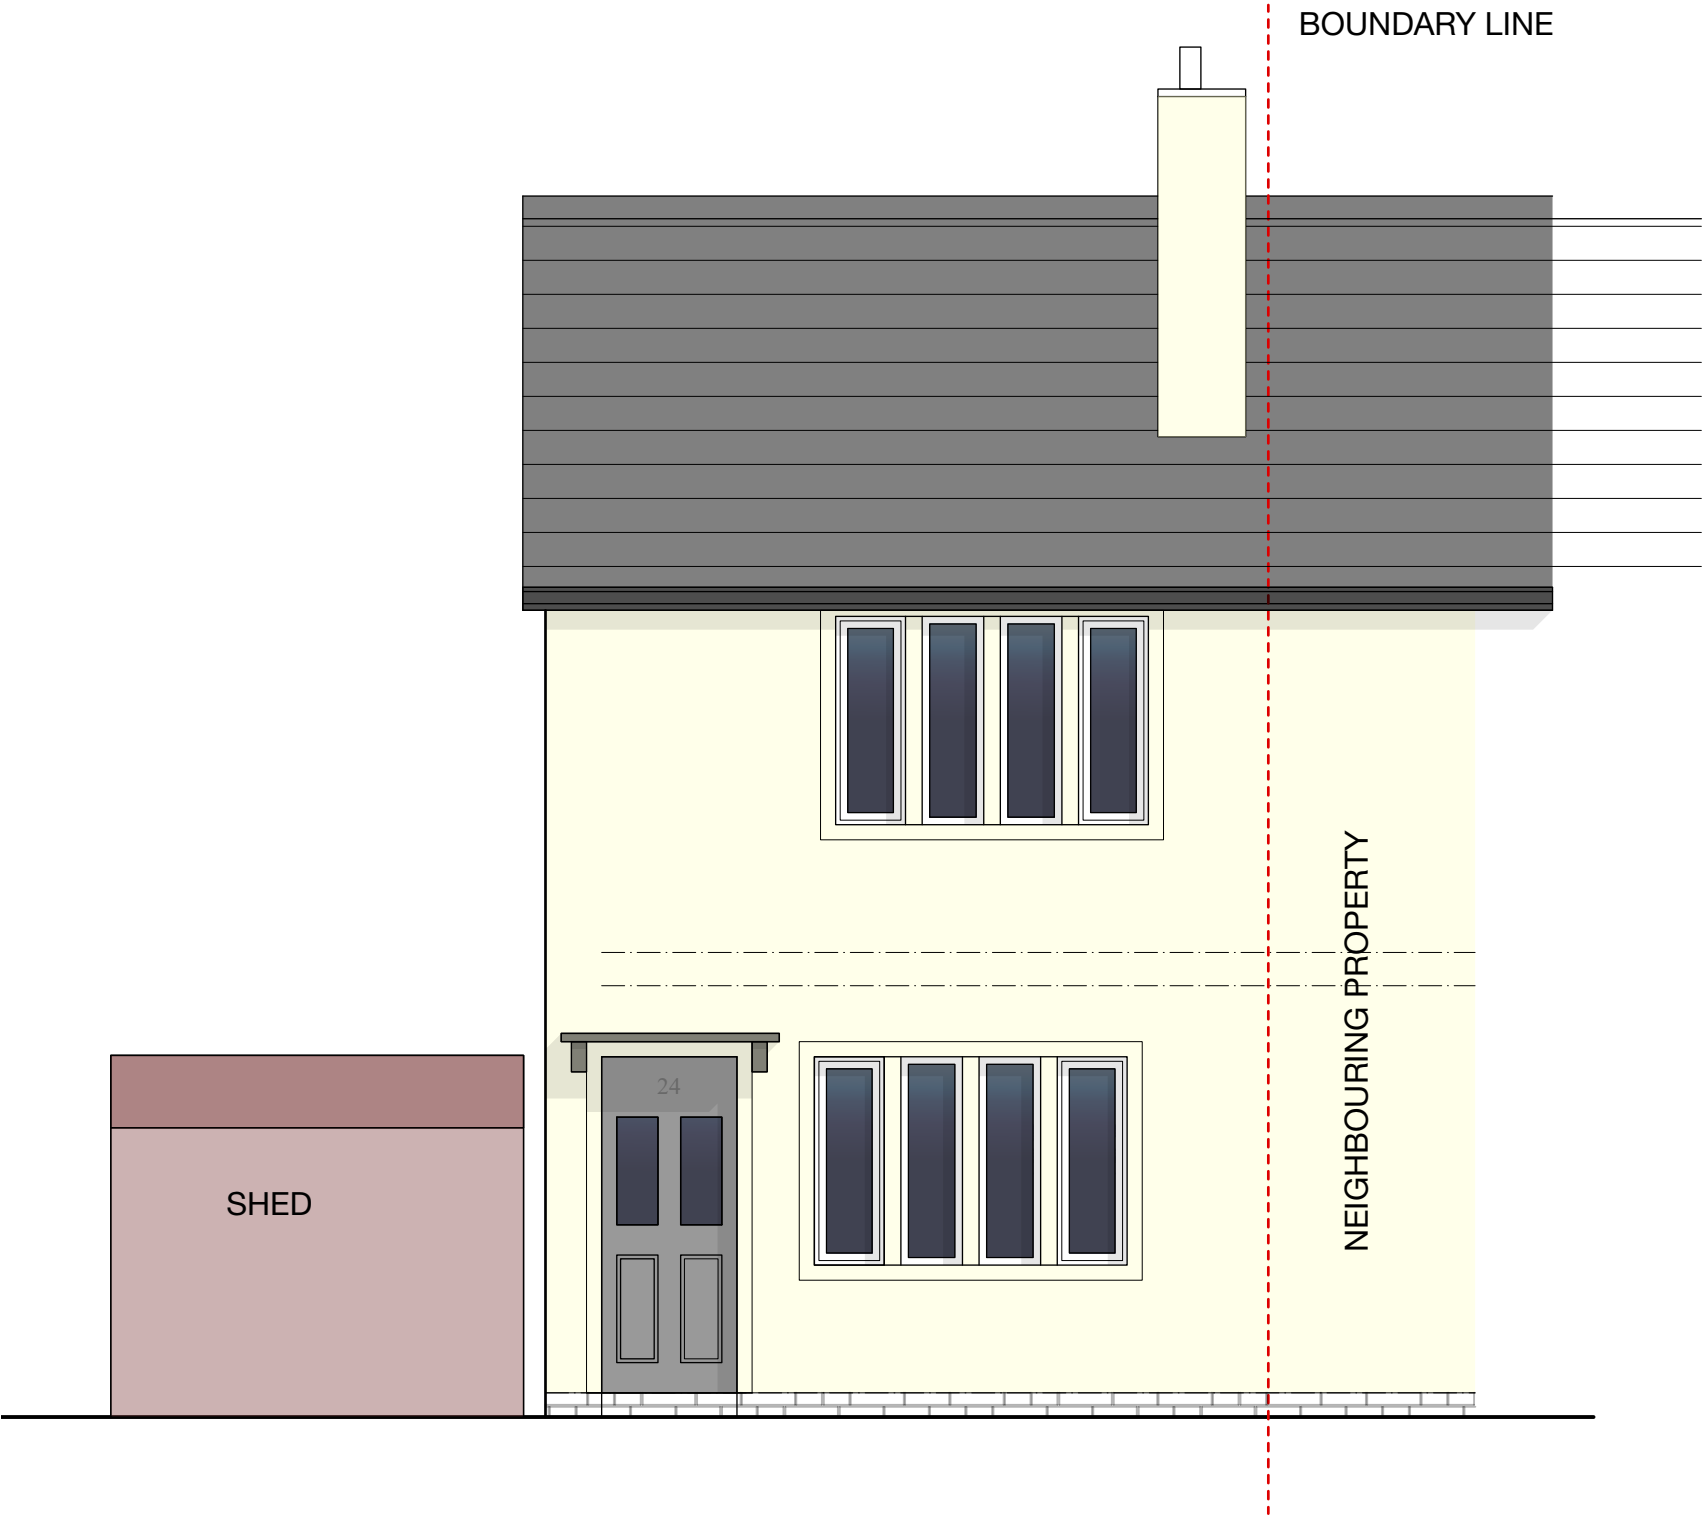


FRONT ELEVATION

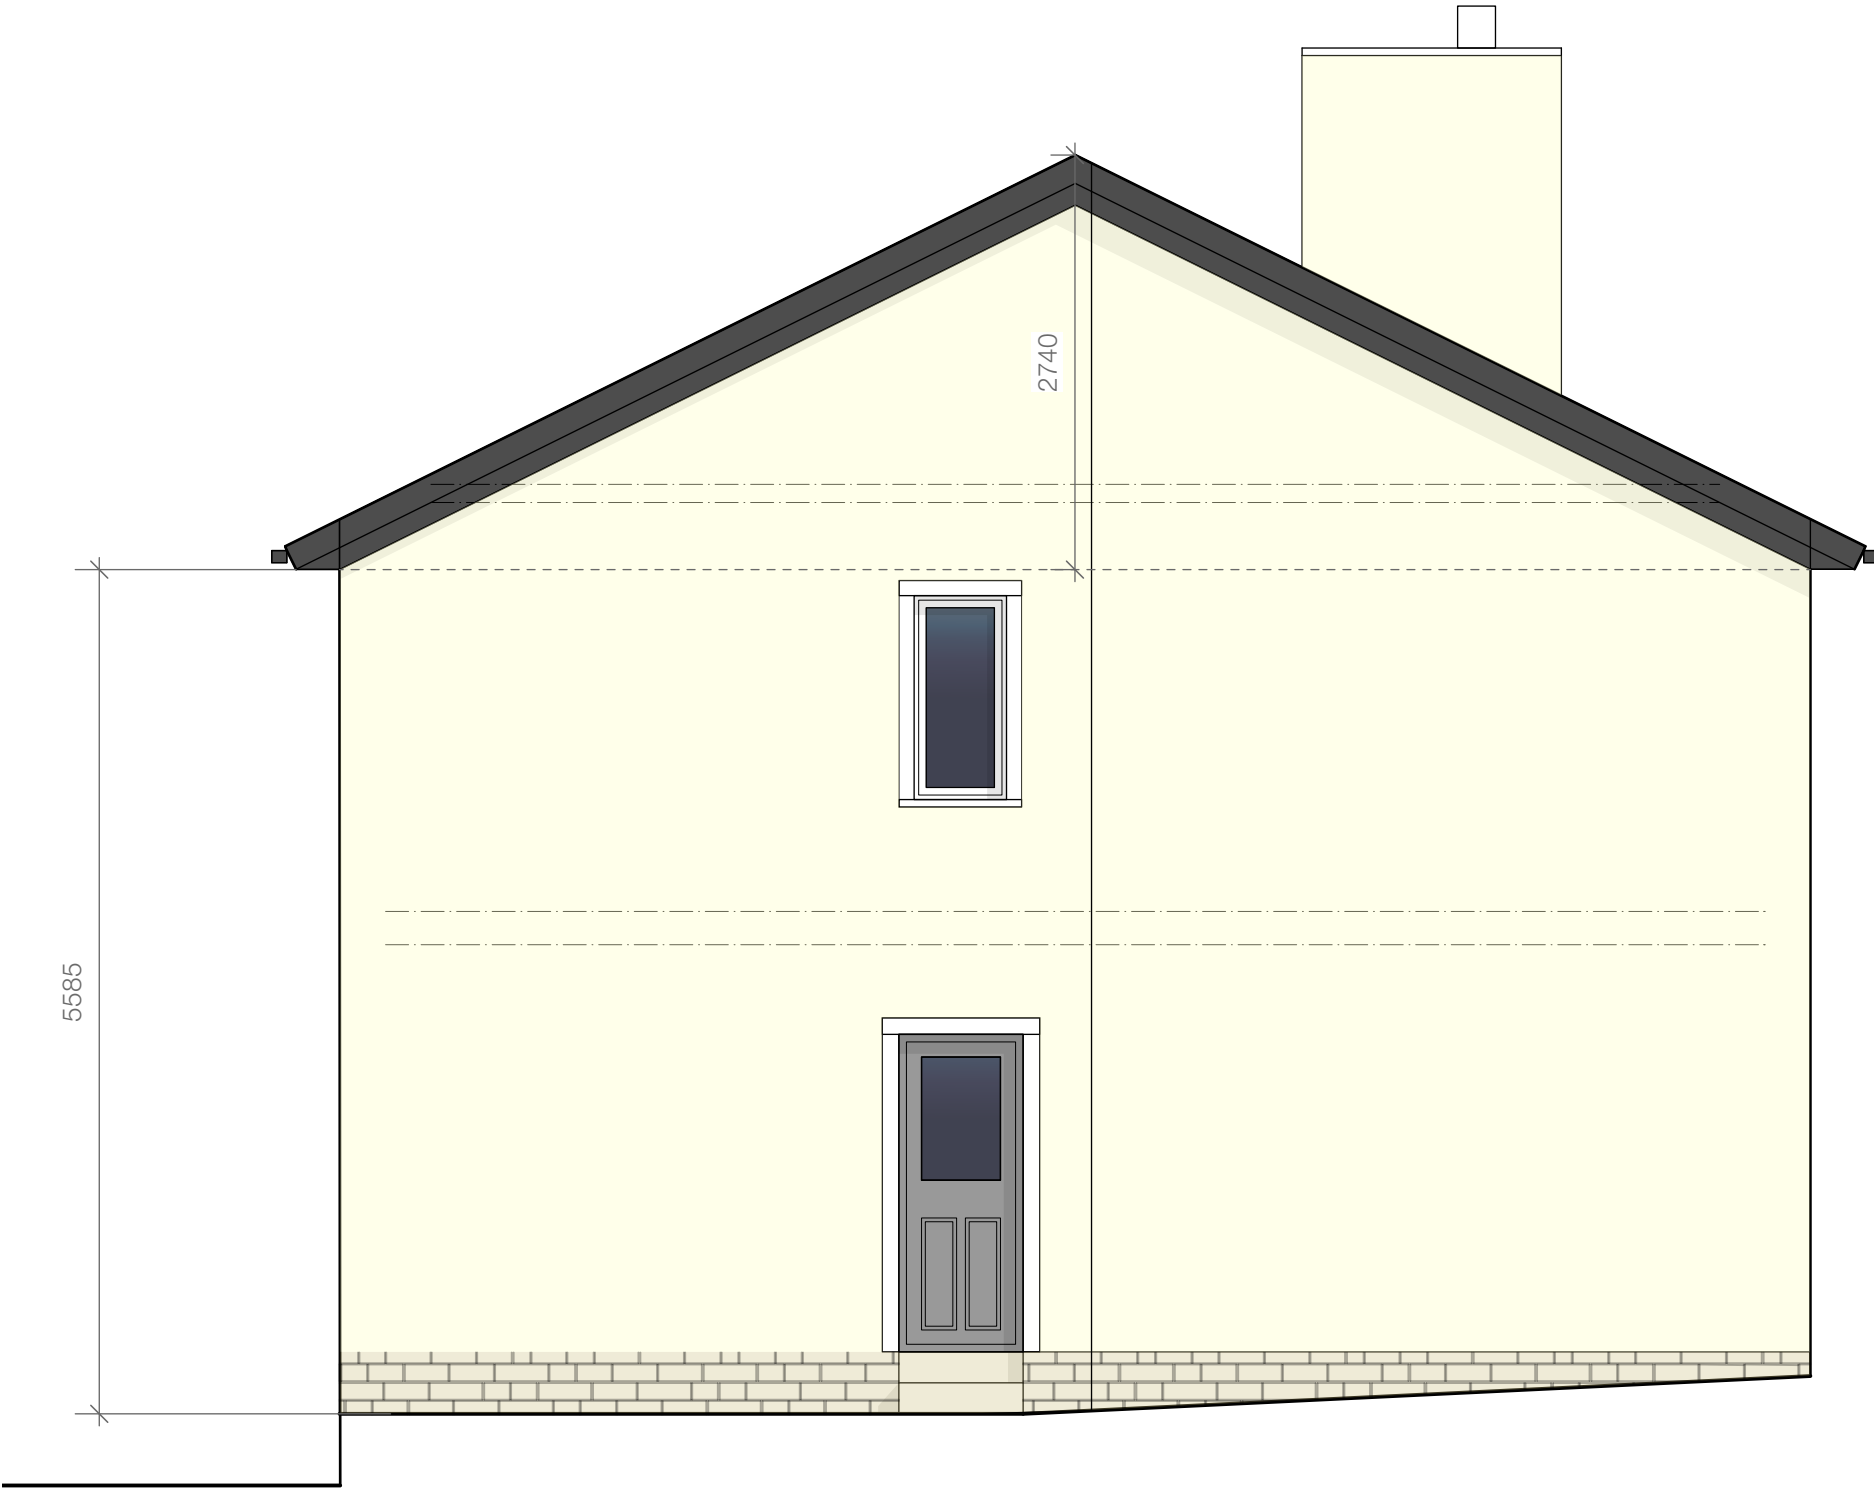


SIDE ELEVATION

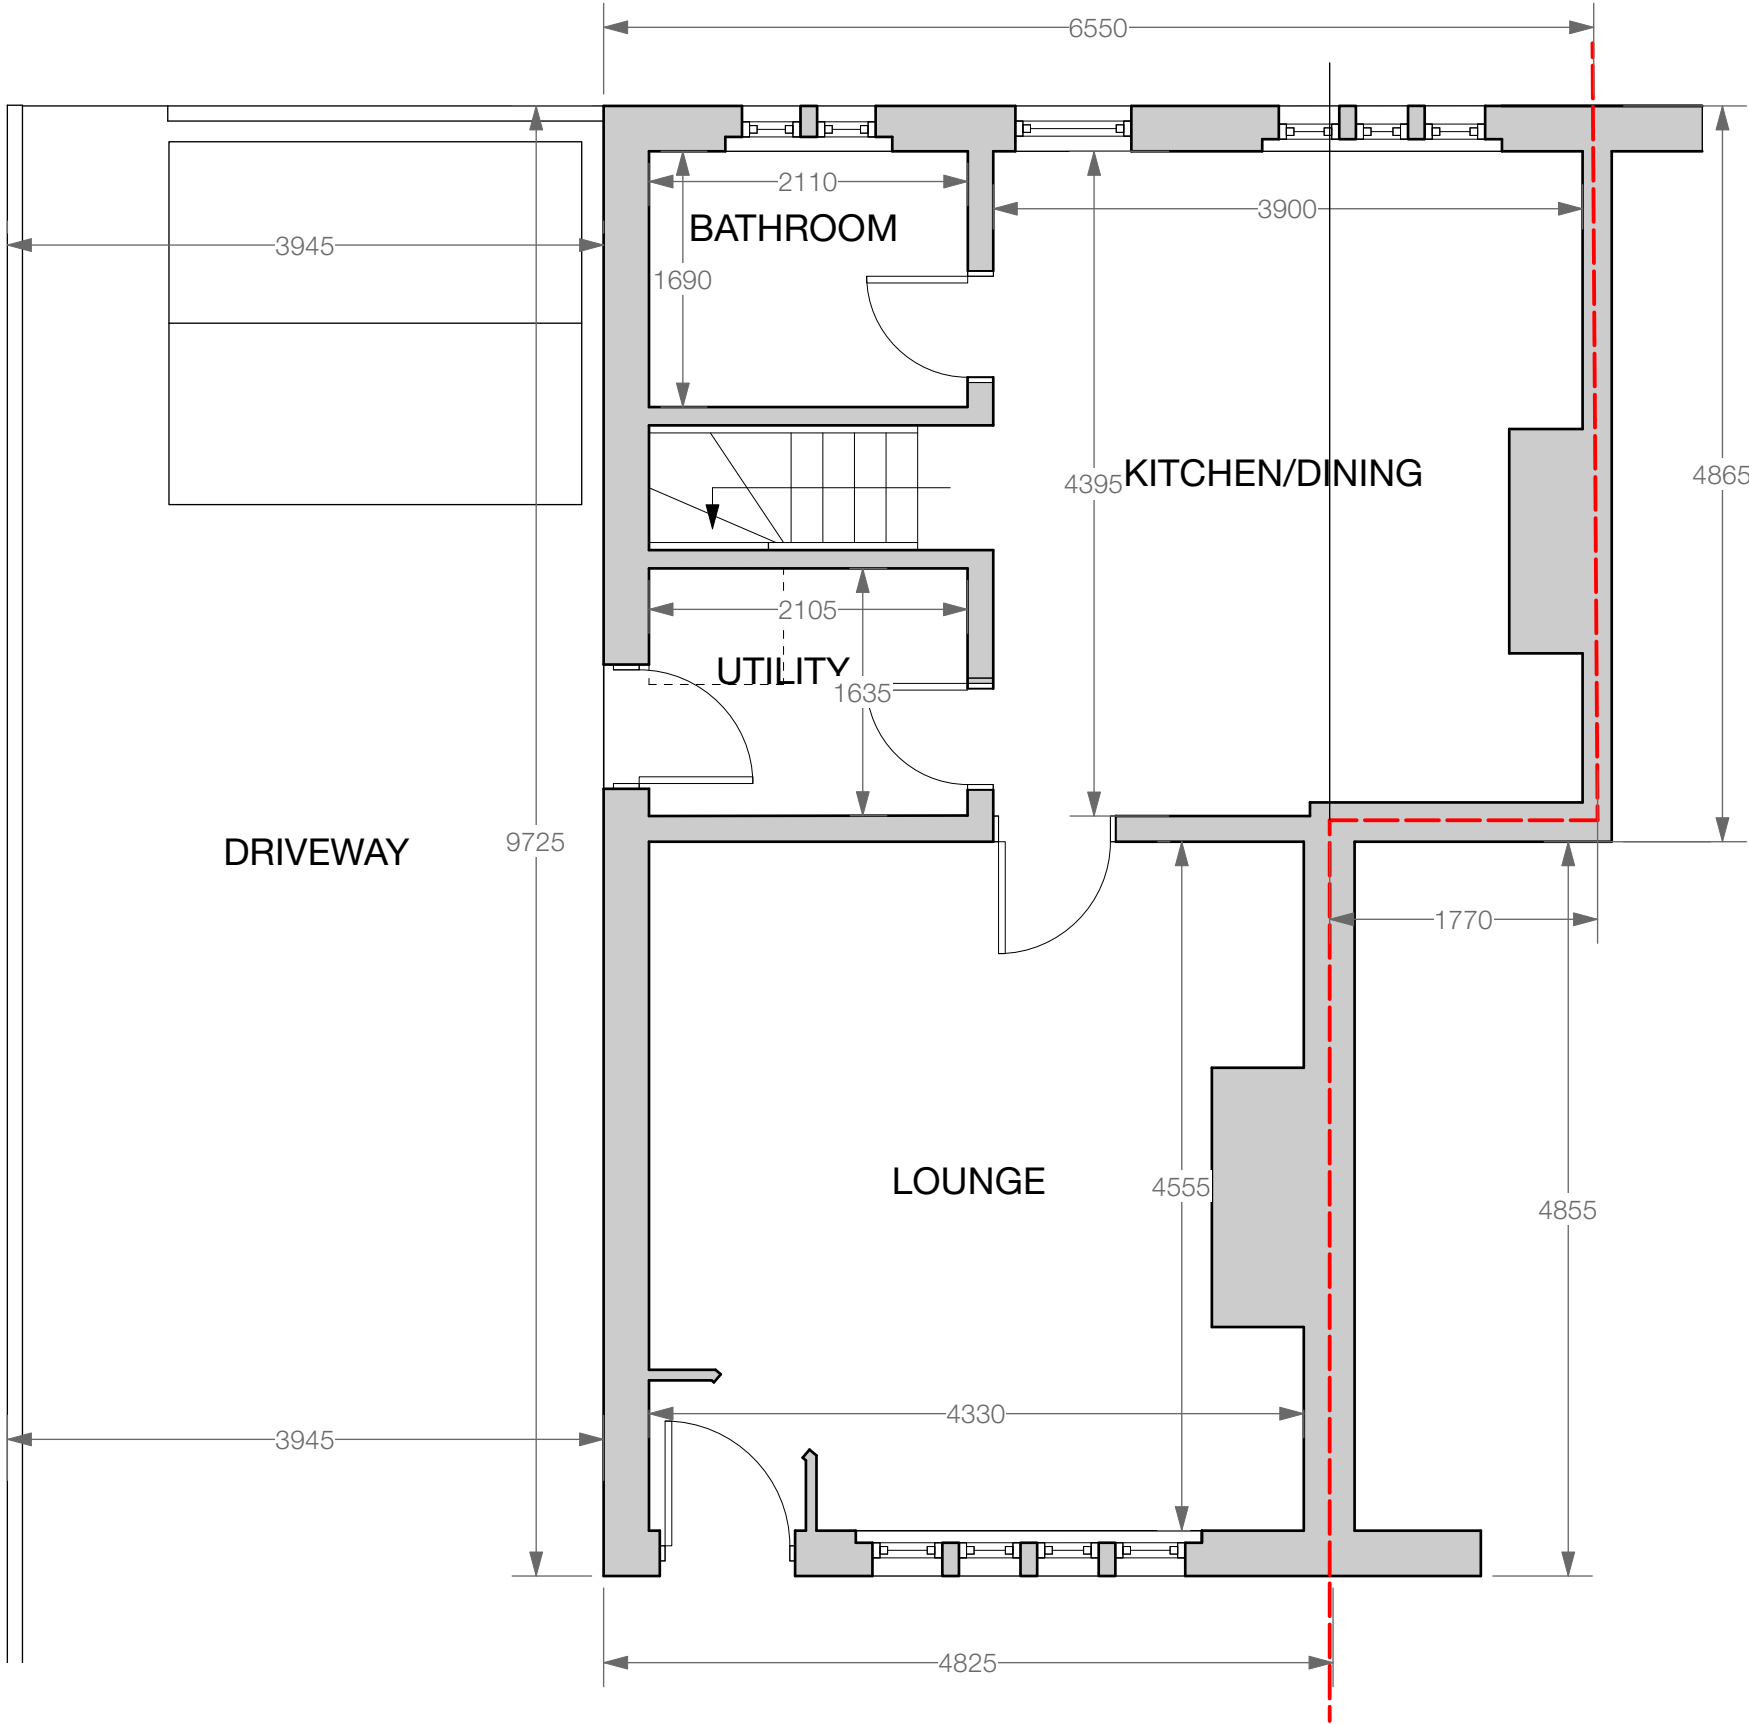

GROUND FLOOR PLAN

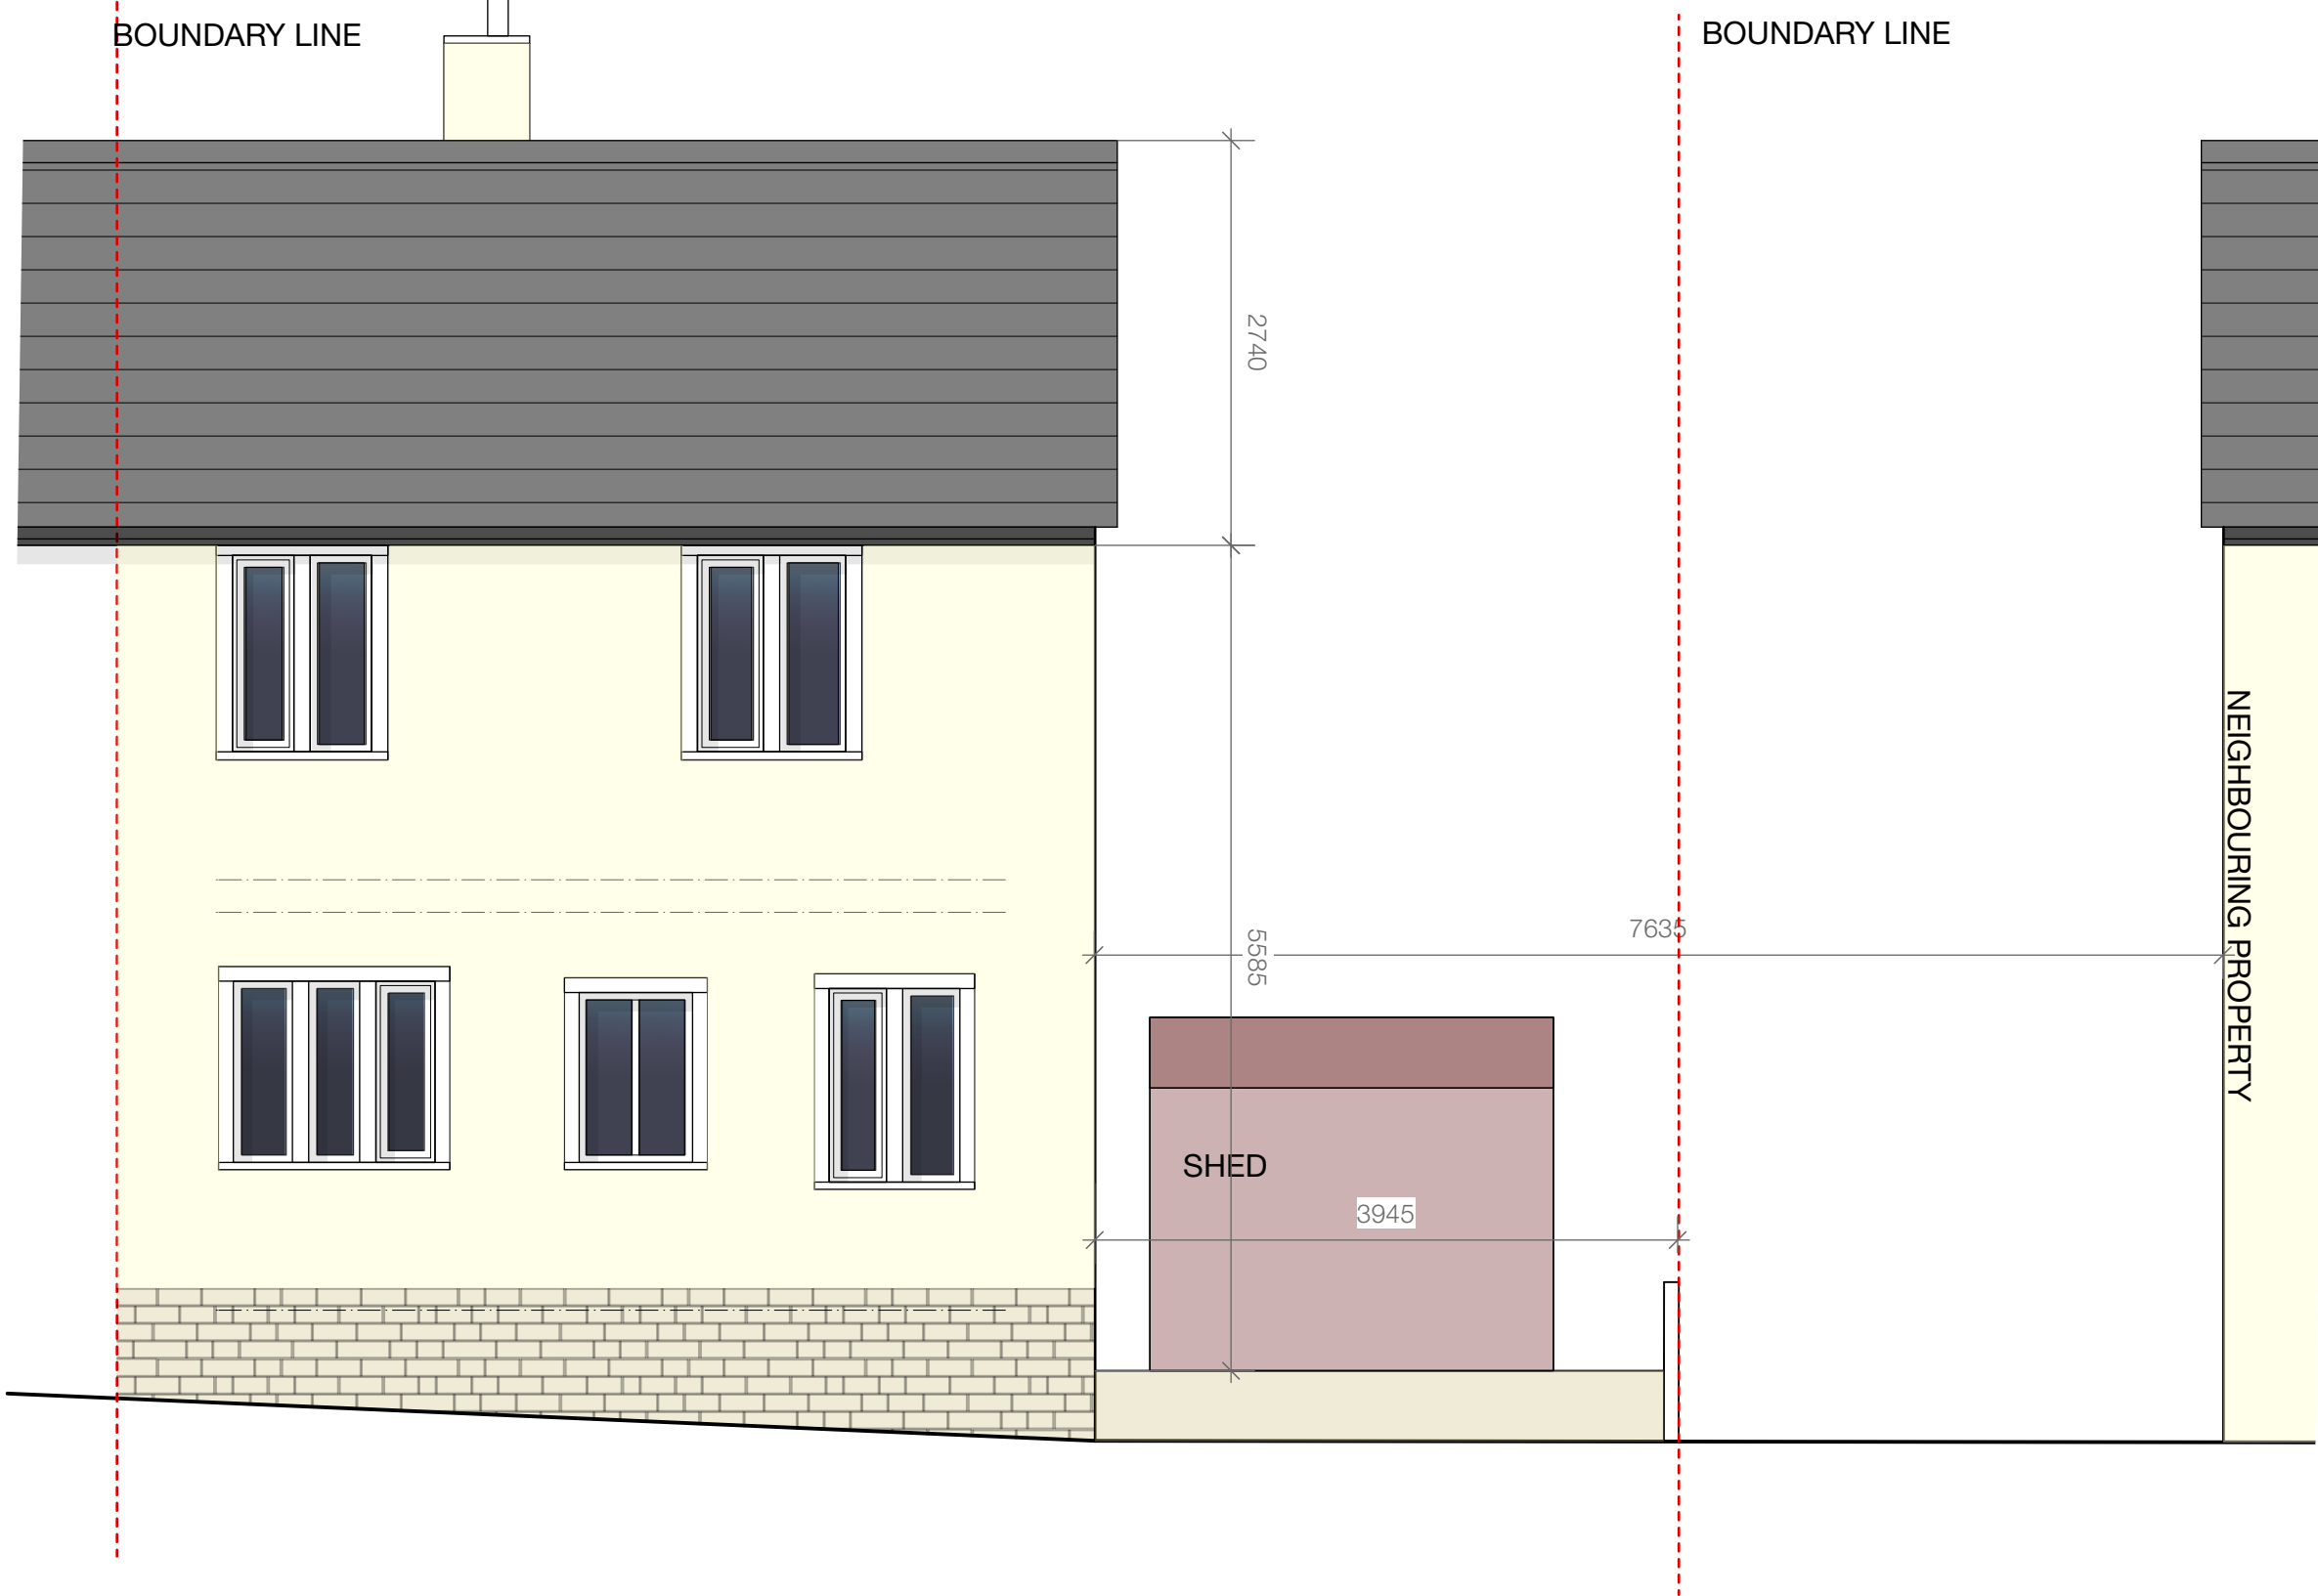

REAR ELEVATION

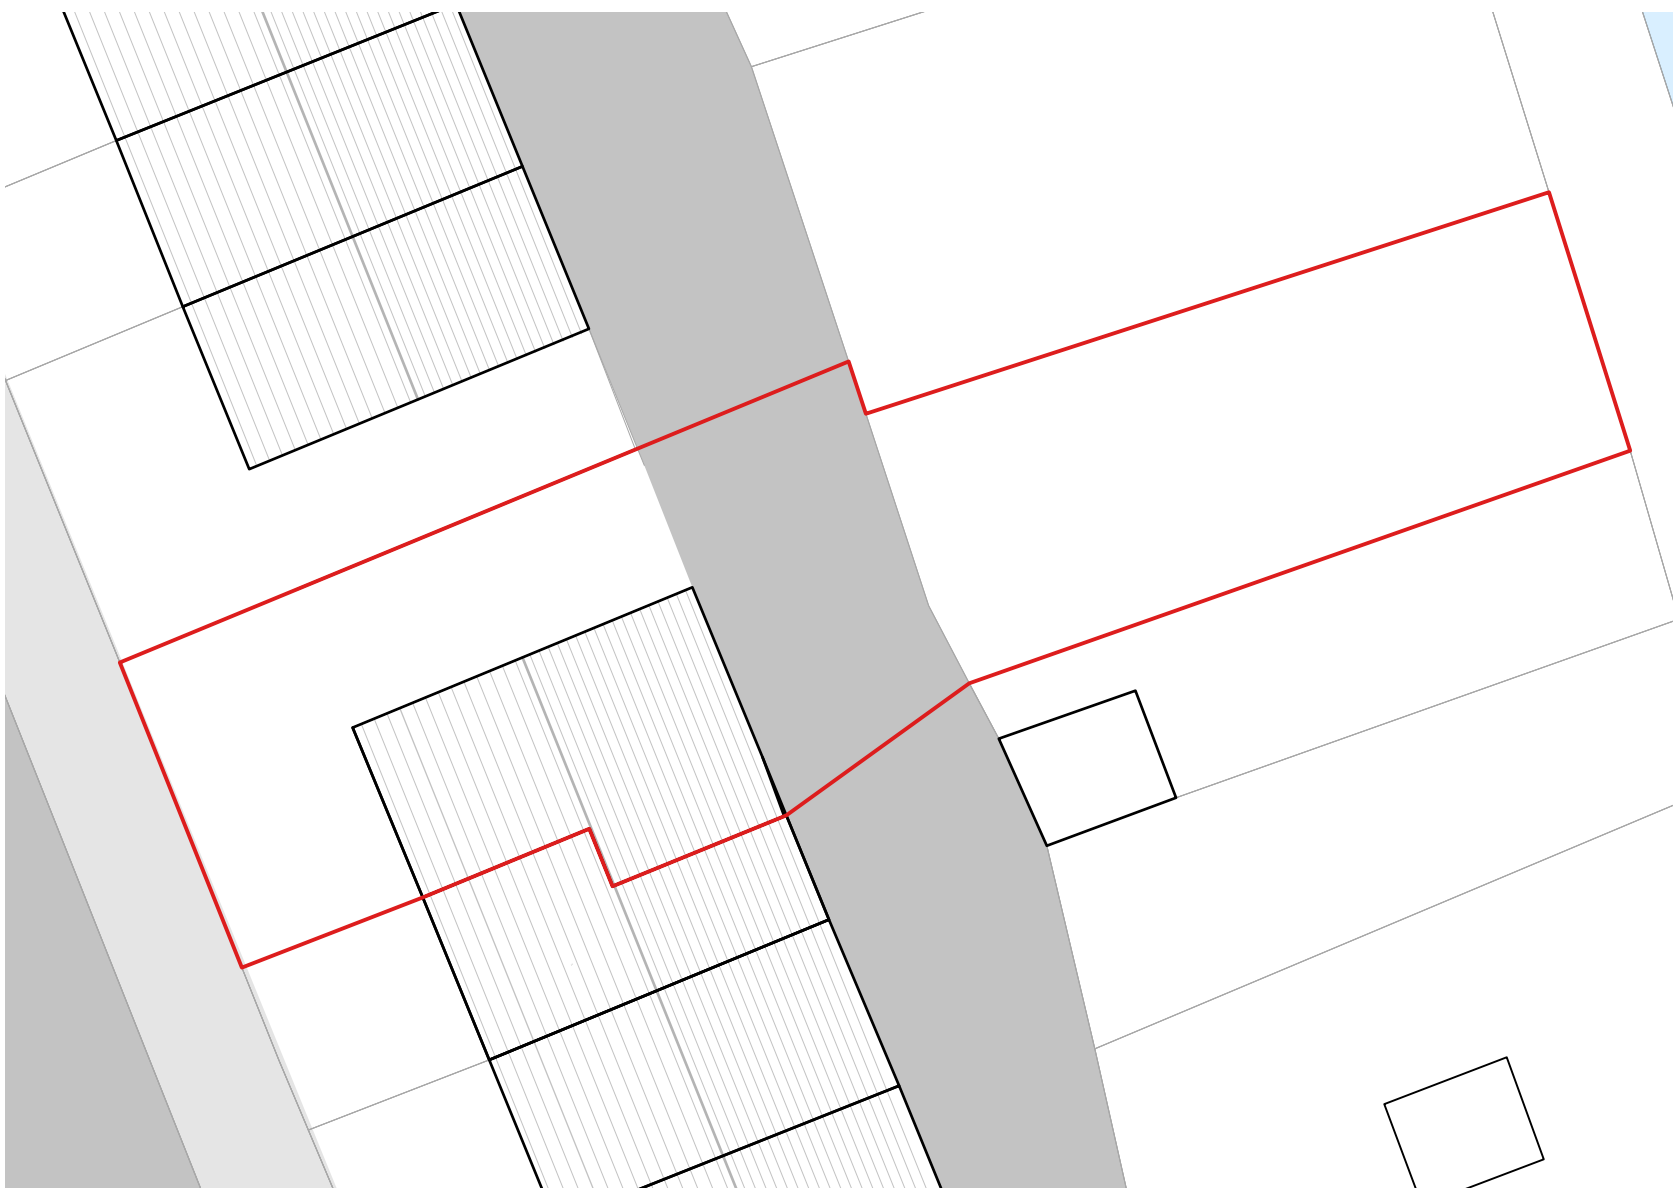

SITE PLAN


EXISTING (APPROX):	
VOLUME:	387.29m³
FOOTPRINT	55.45m²

Revision	A	18/03/24	LA	Amendments to annotation.
Project	Side and Rear Extension			
Address	24 Dean Head, Todmorden Rd, Littleborough, OL15 9LZ			
Client	Mr A Bassett			
Drawing	Plans and Elevations as Existing			



www.storah.com	mail@storah.com	01706 813214	
Scale	Sheet Size	Date	Drawn
1:50	ISO A1	Jan 23	LA


Drawing Number	Revision
22-084 - 010	A

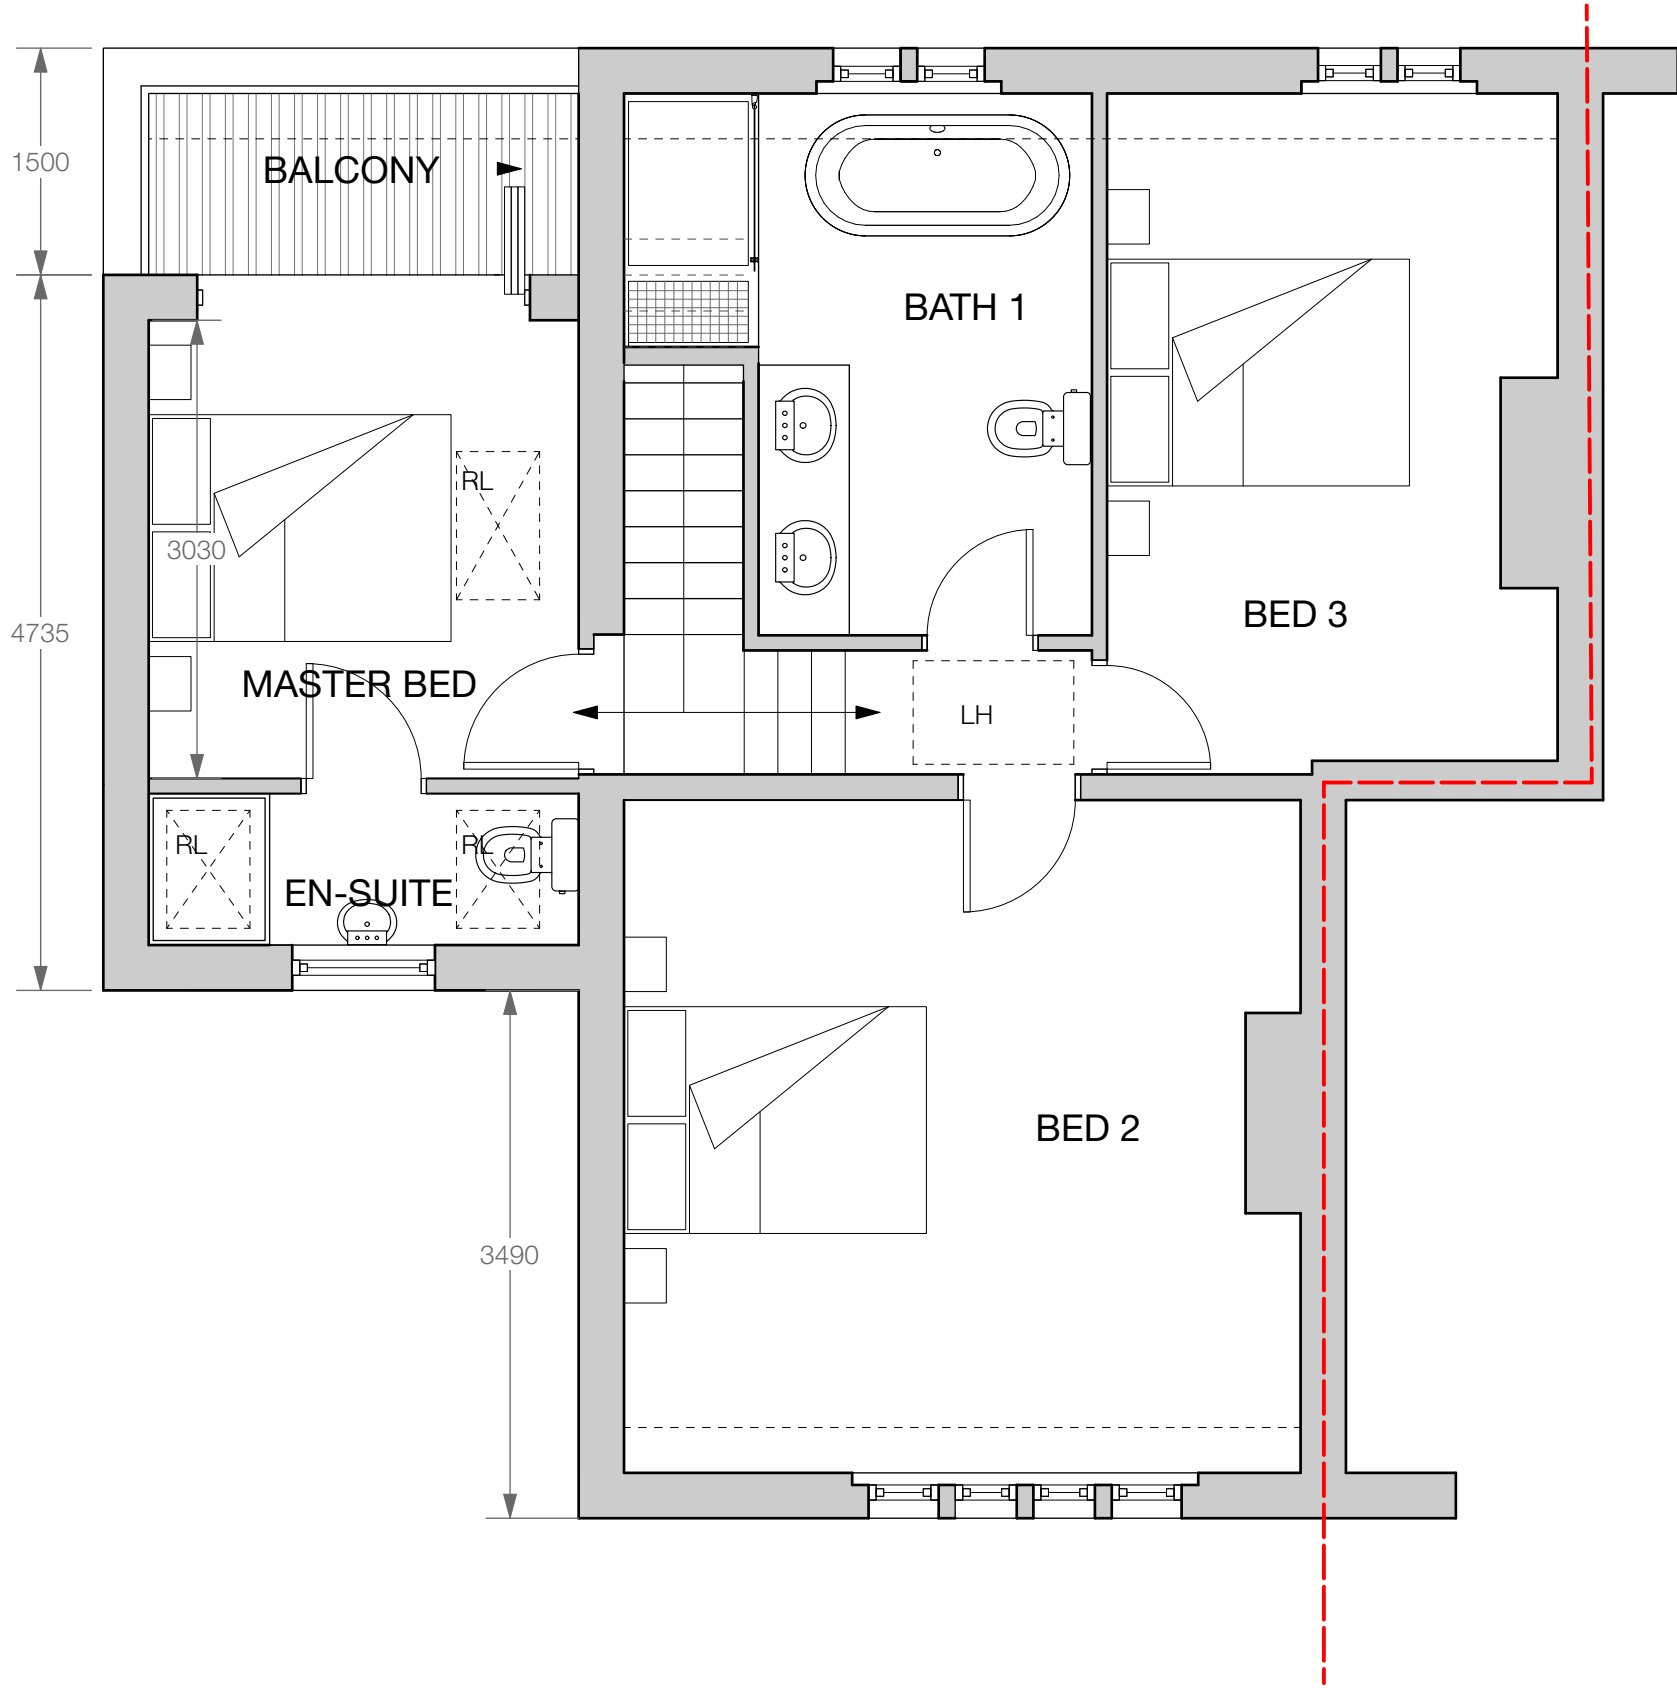


FIRST FLOOR PLAN



FRONT ELEVATION

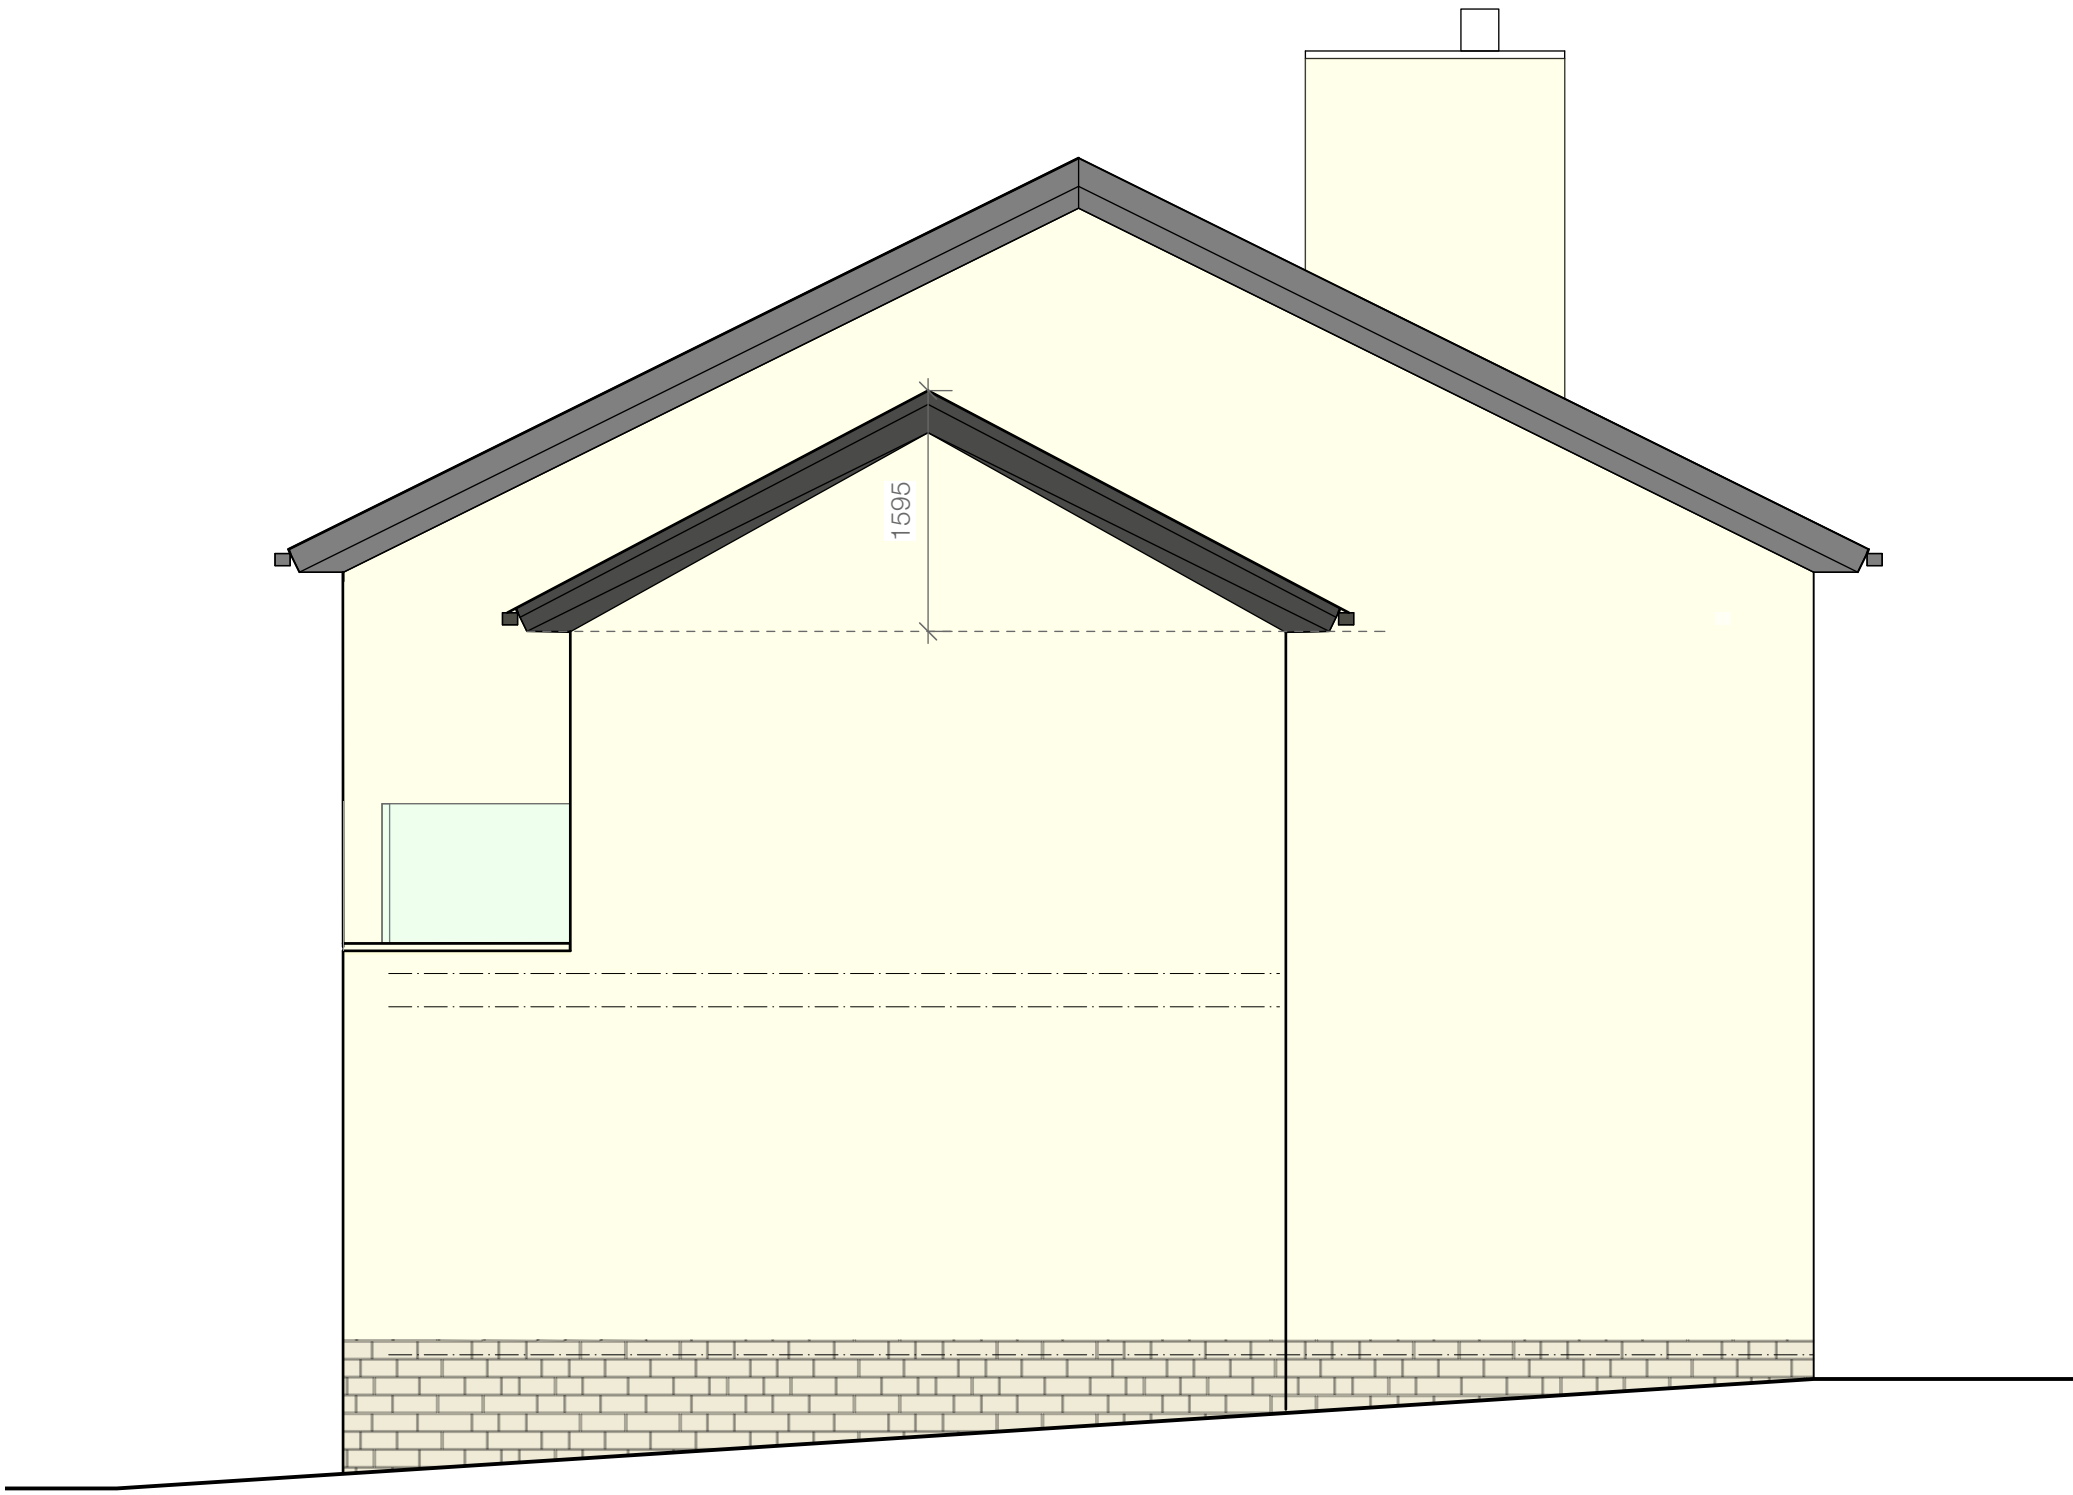

SIDE ELEVATION

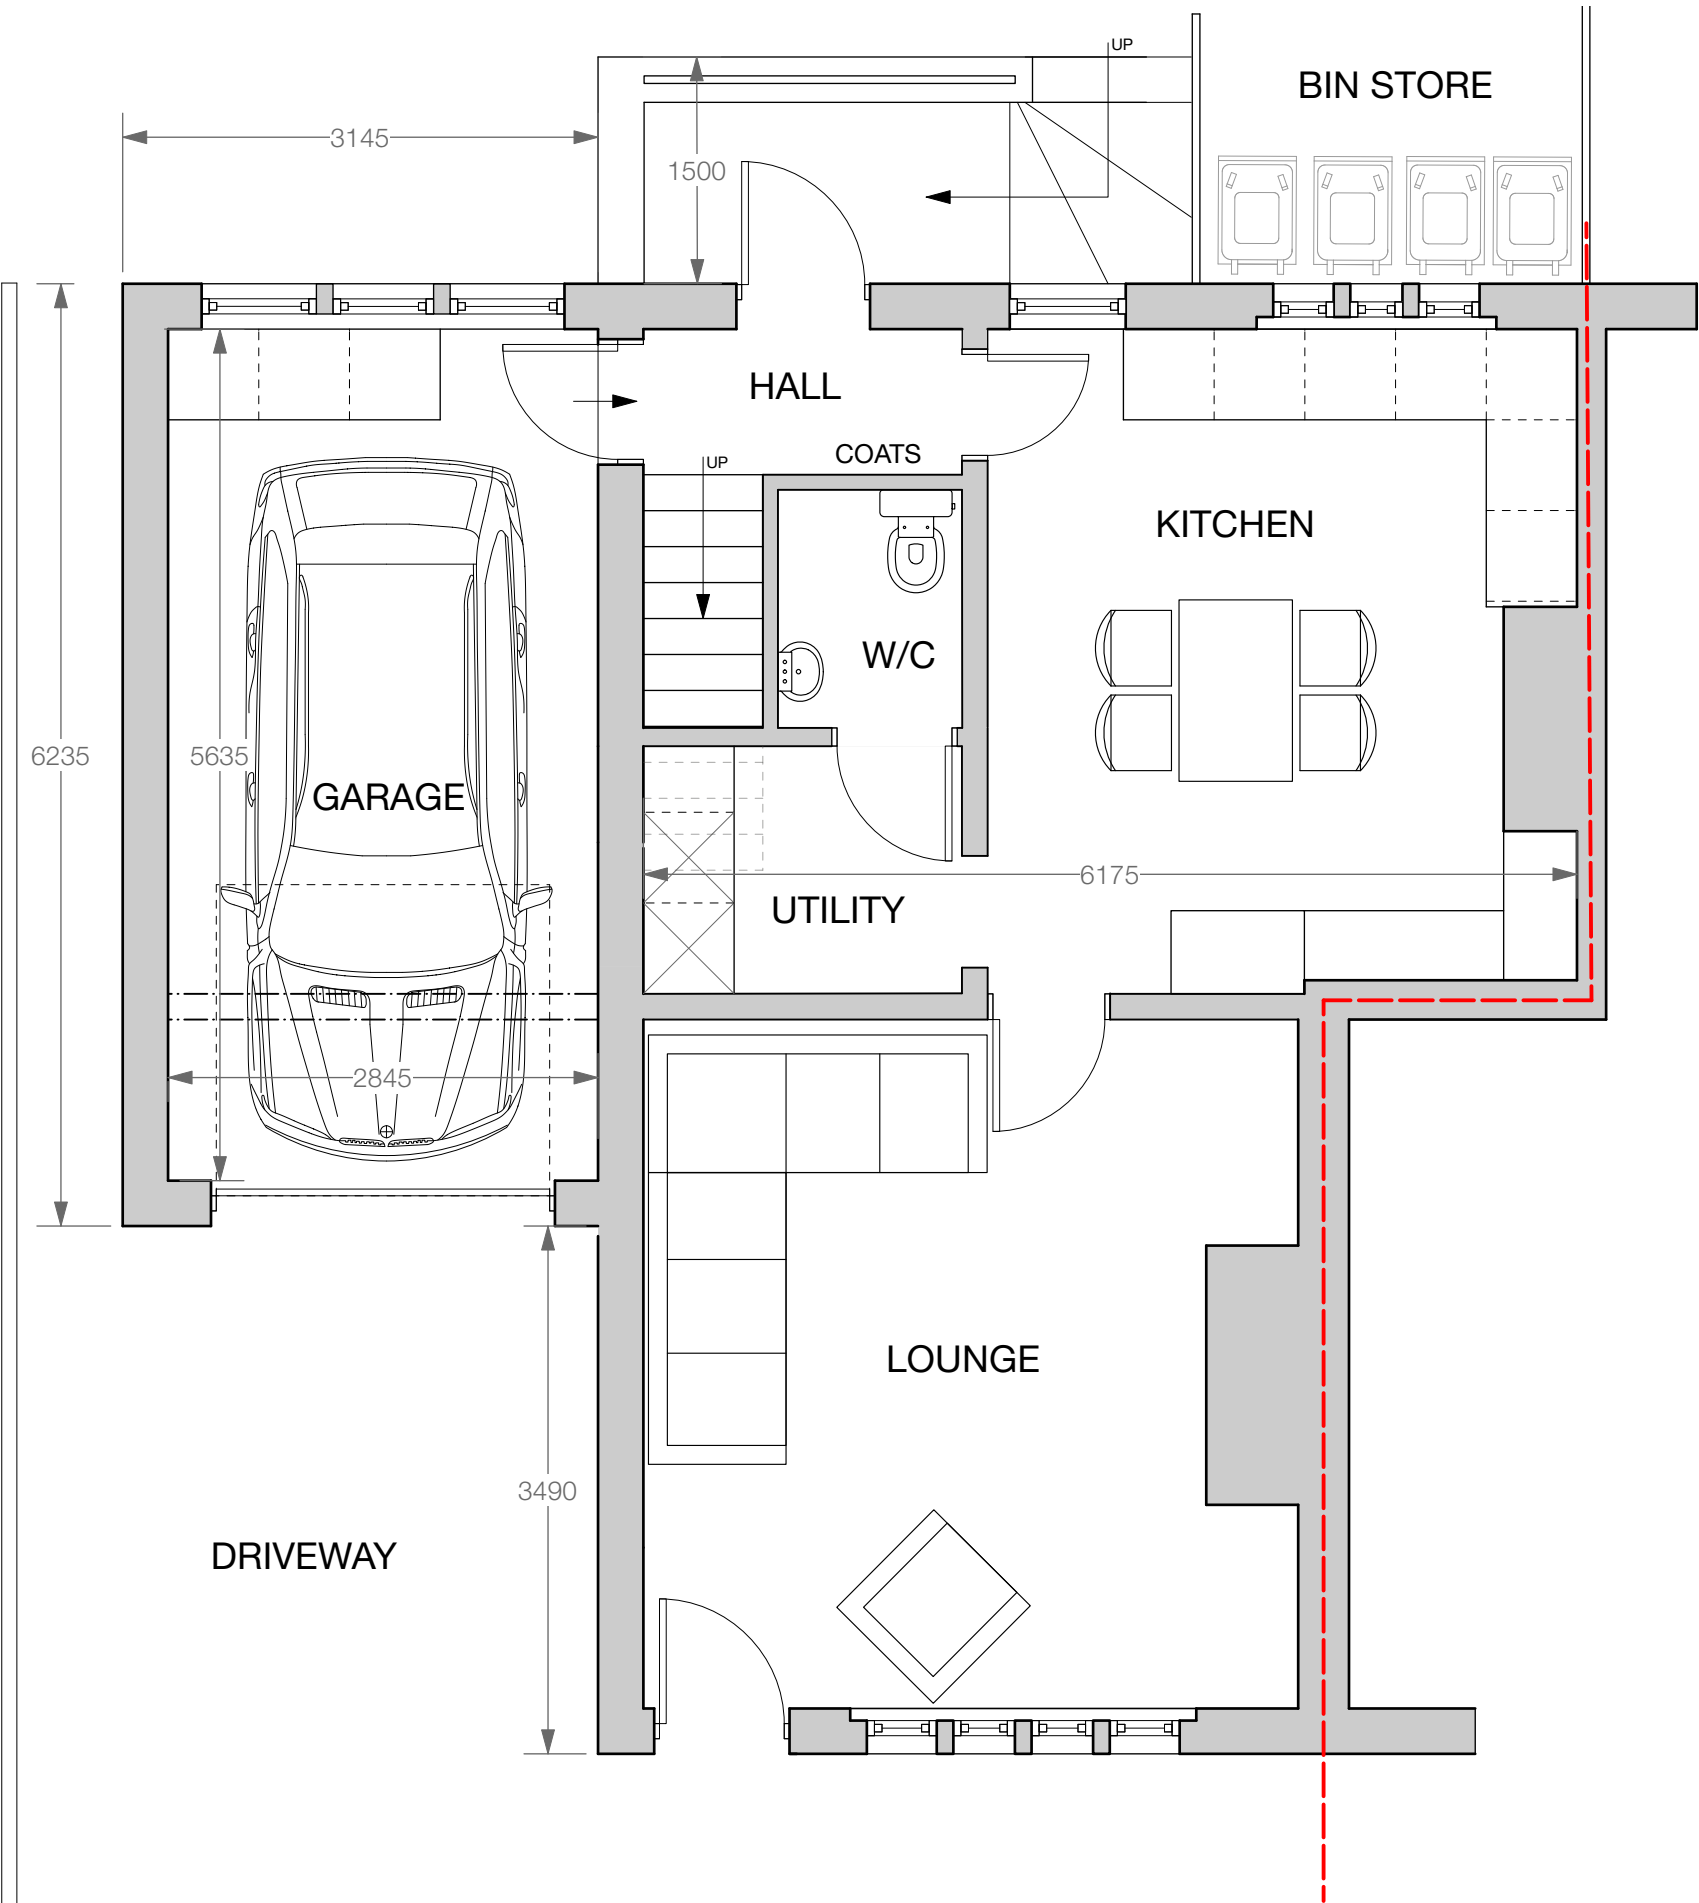

GROUND FLOOR PLAN



REAR ELEVATION



SITE PLAN

EXTENSION (APPROX):	
VOLUME:	112.98m ³
FOOTPRINT:	19.56m ²
PERCENTAGE INCREASE:	
VOLUME:	29%
FOOTPRINT:	35%

A 18/03/24 LA Extension size revised following Planning Officer comments.

Project
Side and Rear Extension

Address
24 Dean Head, Todmorden Rd,
Littleborough, OL15 9LZ

Client
Mr A Bassett

Drawing
Proposed

storaharchitecture
Chartered Architects
RIBA Chartered Practice

www.storah.com mail@storah.com 01706 813214
Scale Sheet Size Date Drawn
1:50 ISO A1 Feb 24 MB LA

Drawing Number Revision

22-084 - 202 A

