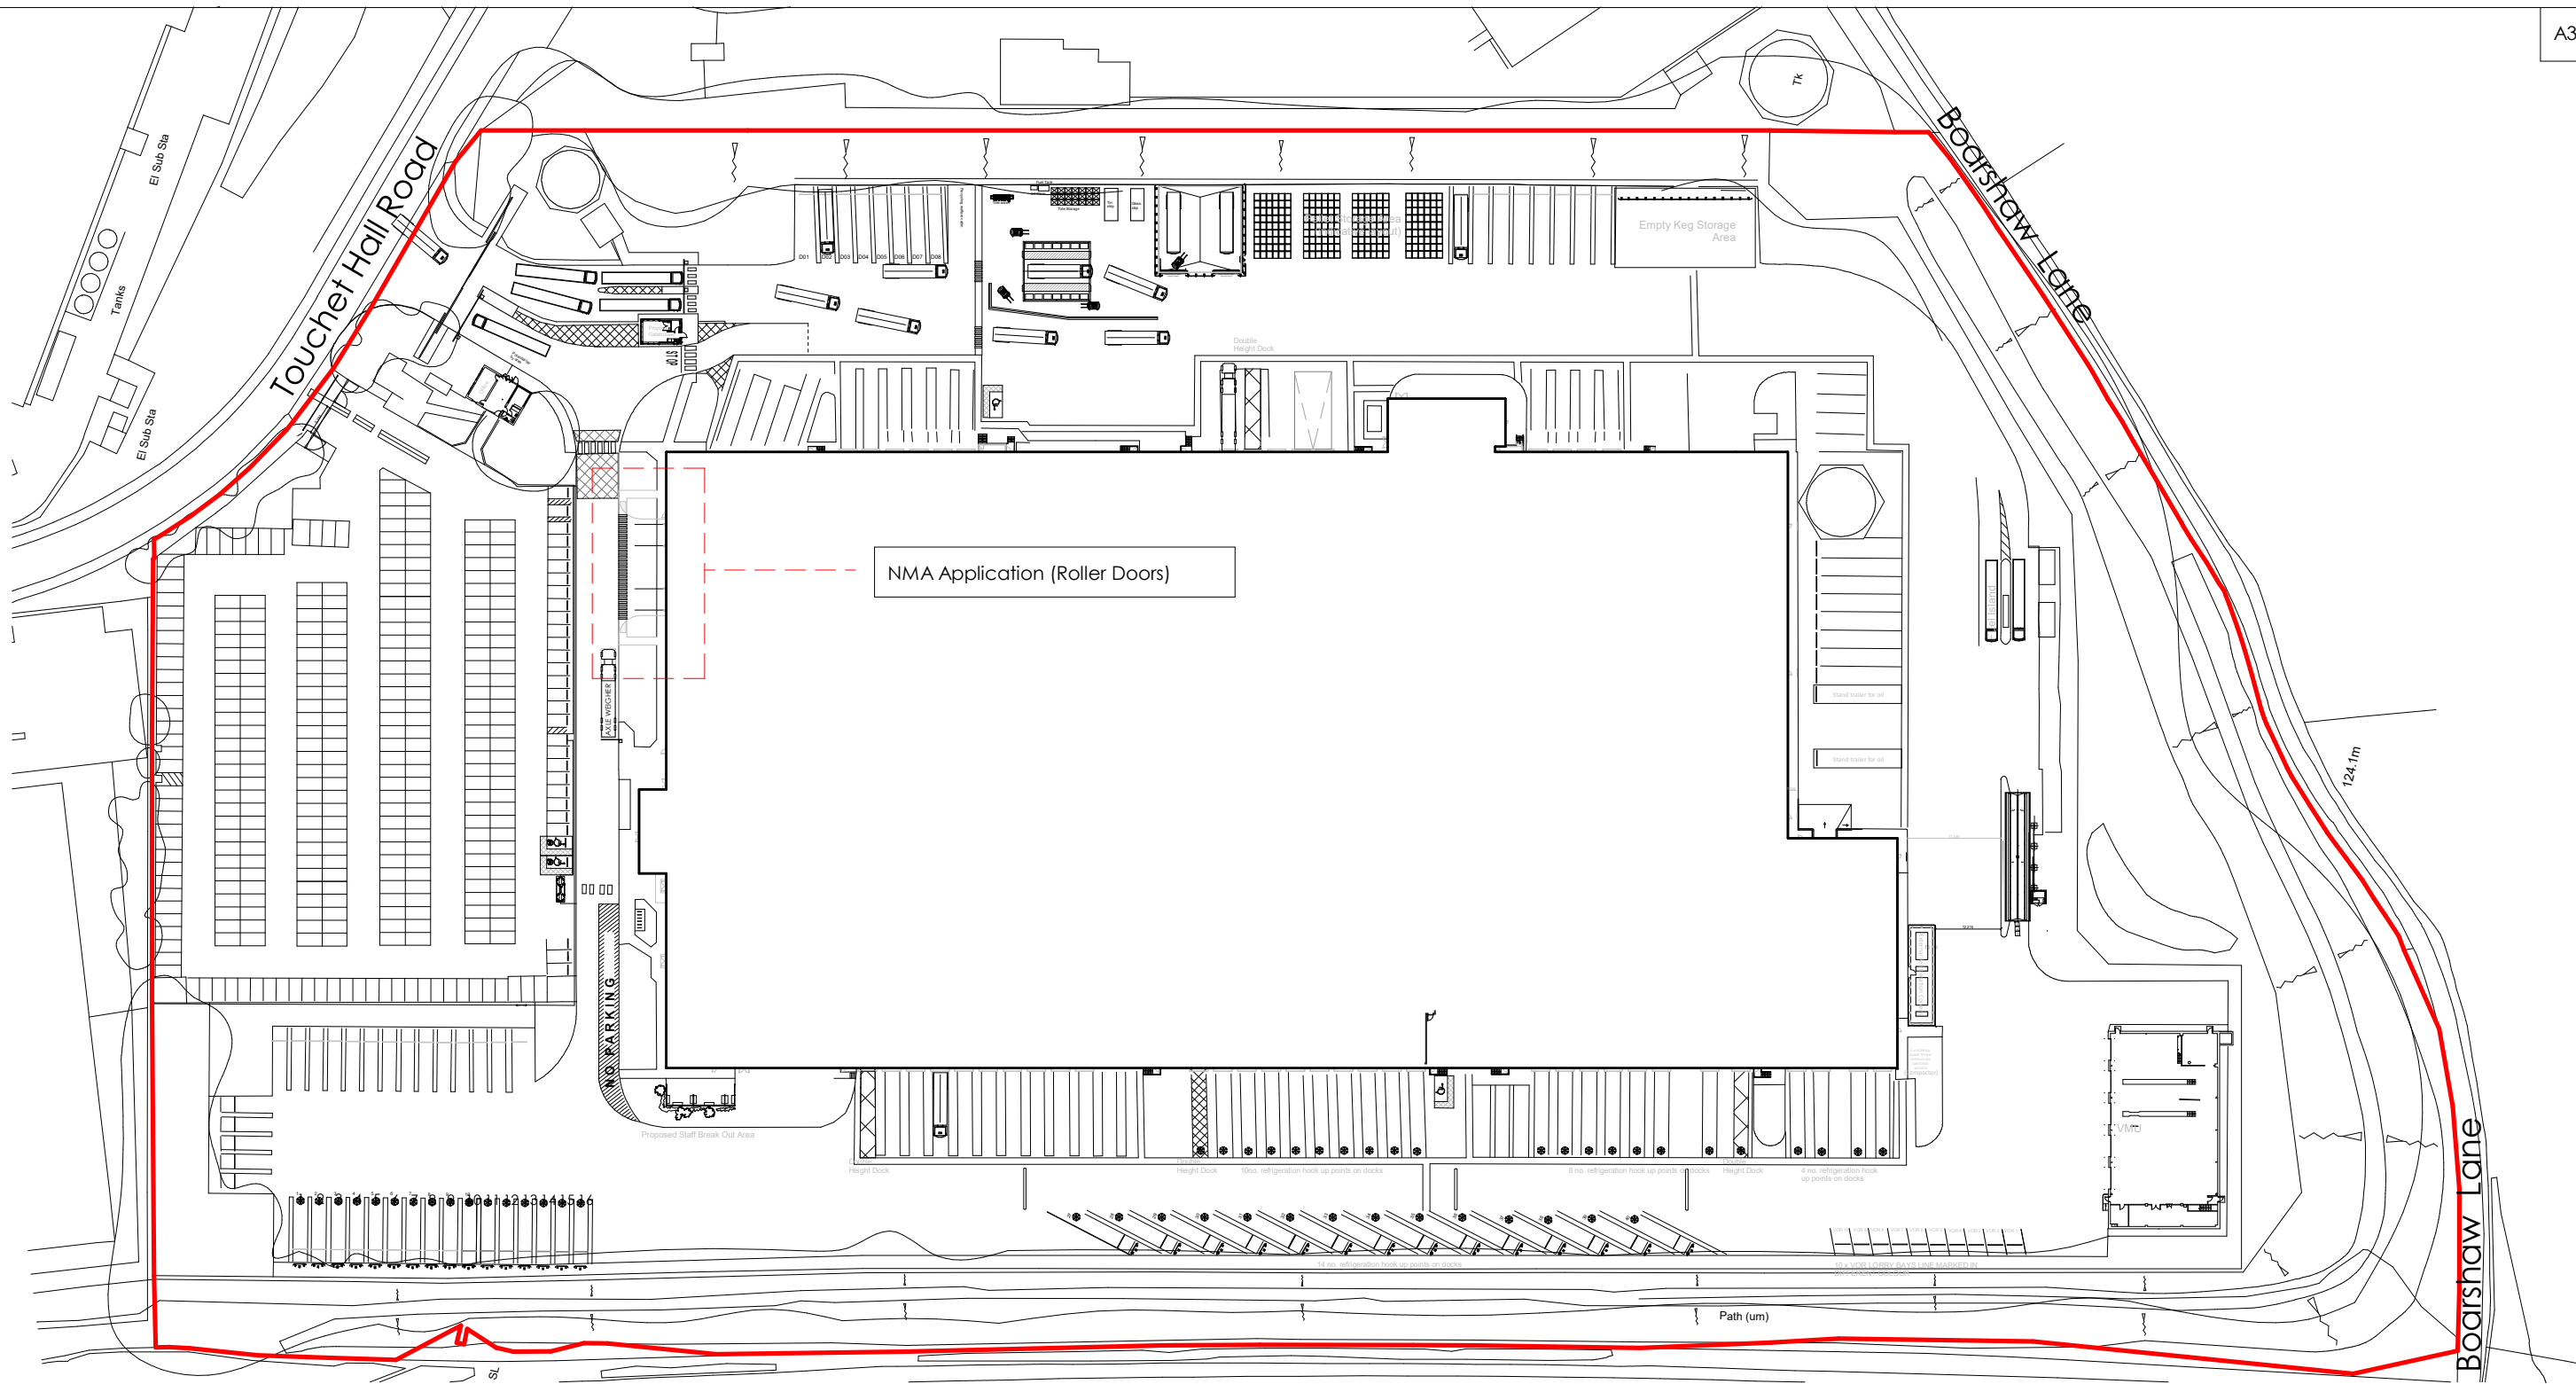
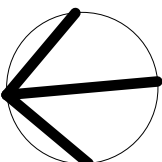
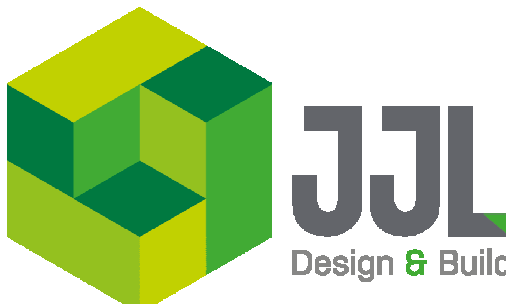


DO NOT SCALE - ALL DIMENSIONS TO BE VERIFIED ON SITE
DO NOT DERIVE DIMENSIONS FROM DIGITAL MEDIA

REV P01	DESCRIPTION Planning NMA Application	BY RG	CHECK BT	DATE 07/05/2025	North 	STATUS: PLANNING			JJL Design and Build Architectural Services Crag Mount, Leigh Lane, Bramshal, Uttoxeter, Staffordshire, ST14 5BQ Email: enquiries@jjldesign.co.uk Web: www.jjldesign.co.uk  ©
						JOB TITLE: GXO Middleton M24 2YX			
						DRAWING TITLE: Location Site Plan			
						DRAWN BY: SCALE DATE: RG 1 : 1250 MAY 25			
						PROJECT NO. DRAWING NO. REV. P1063 05_911 P01			