


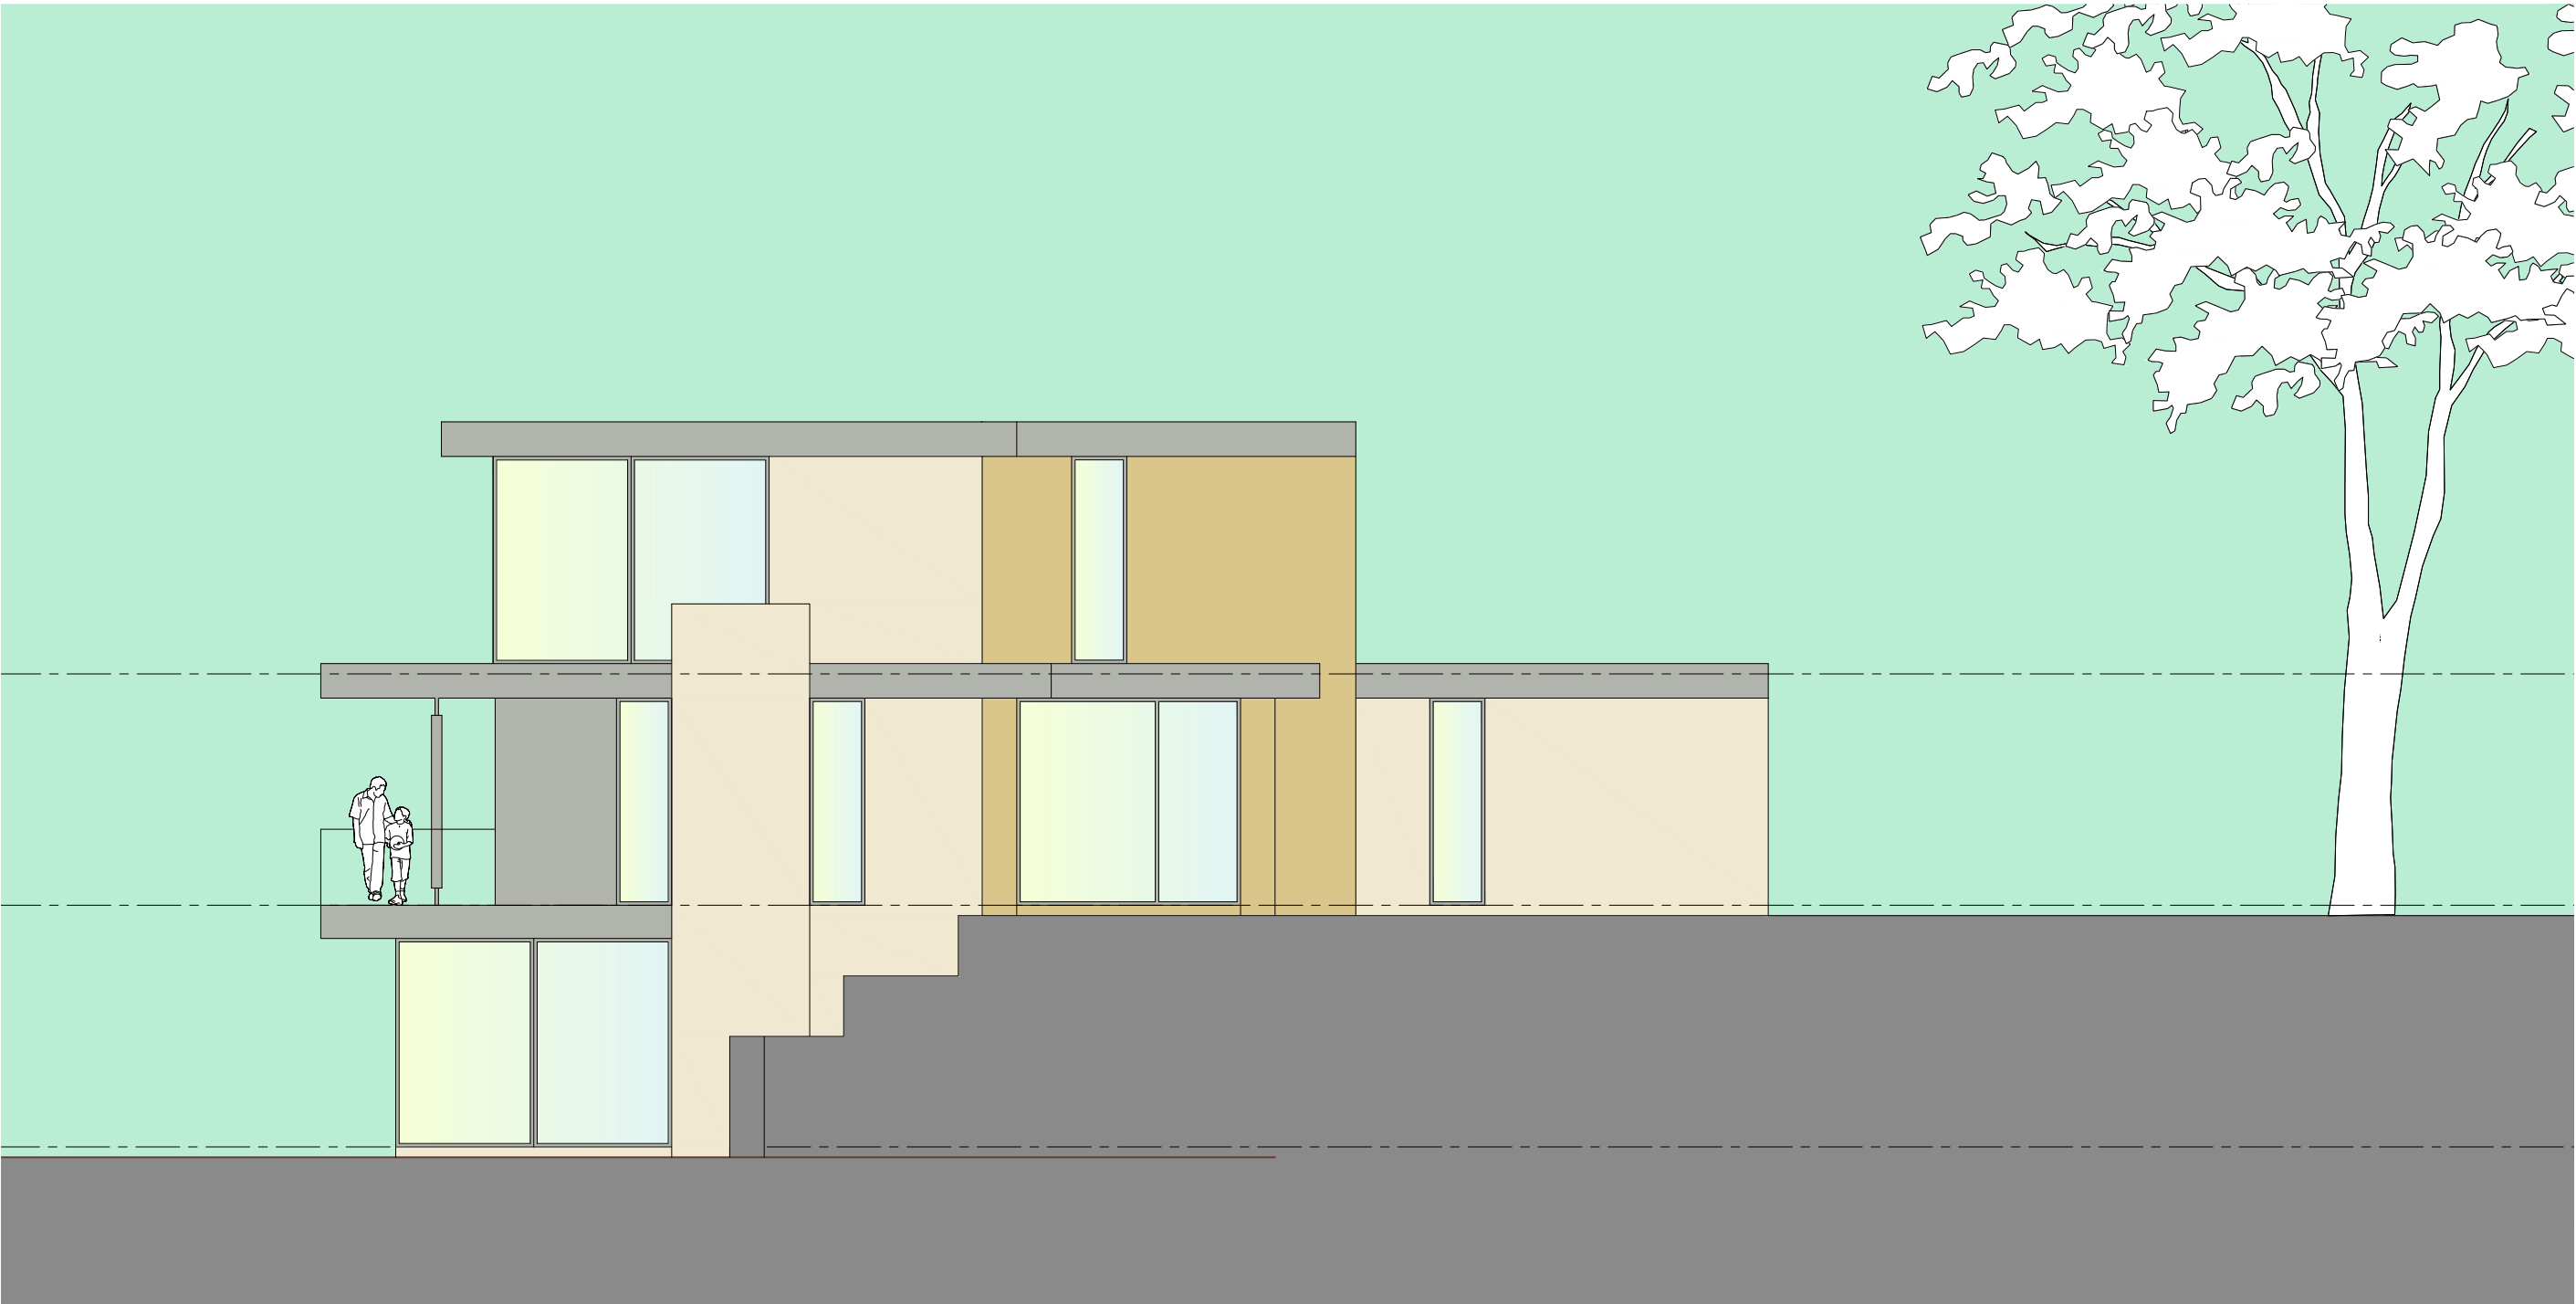

west elevation

Kieren and Jo McDonnell
Proposed Eco Home
Mill House Farm
Overtown Lane
Norden

North Elevation

work to figured dimensions

© CJ Partnership owns the copyright of this design / drawing which must not be reproduced in whole or in part without the written permission of CJ Partnership

contract no
3396
drawn by
PDC

drawing no
07
date
November 2015

revision

scale @ A3
1:100

Revisions:
A.

Blue Pit Mill Queensway
Castleton Rochdale OL11 2PG

+44 (0)1706 631347
info@cjpartnership.com
www.cjpartnership.com

CJPARTNERSHIP

ENVIRONMENTAL ARCHITECTS