




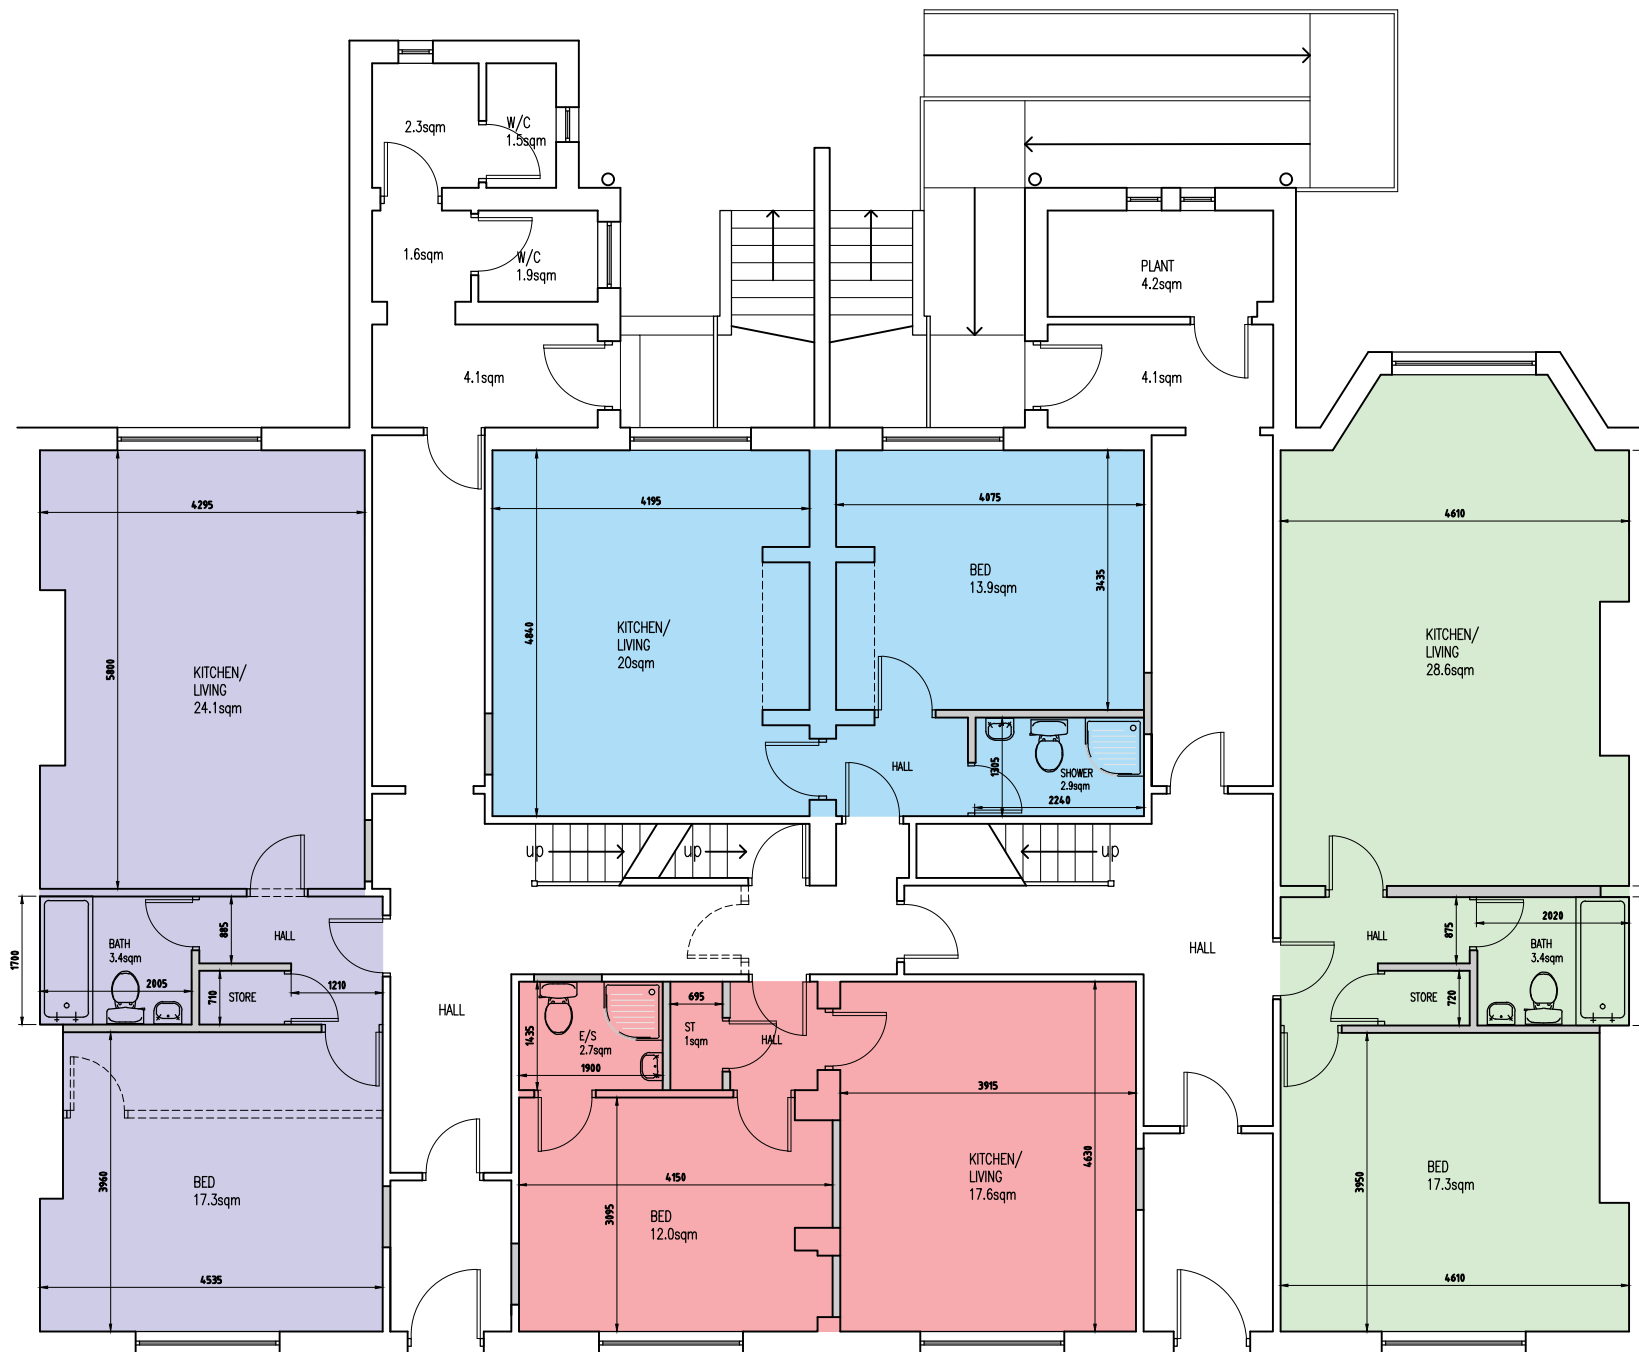


PROPOSED GROUND FLOOR PLAN
1:100 @ A3

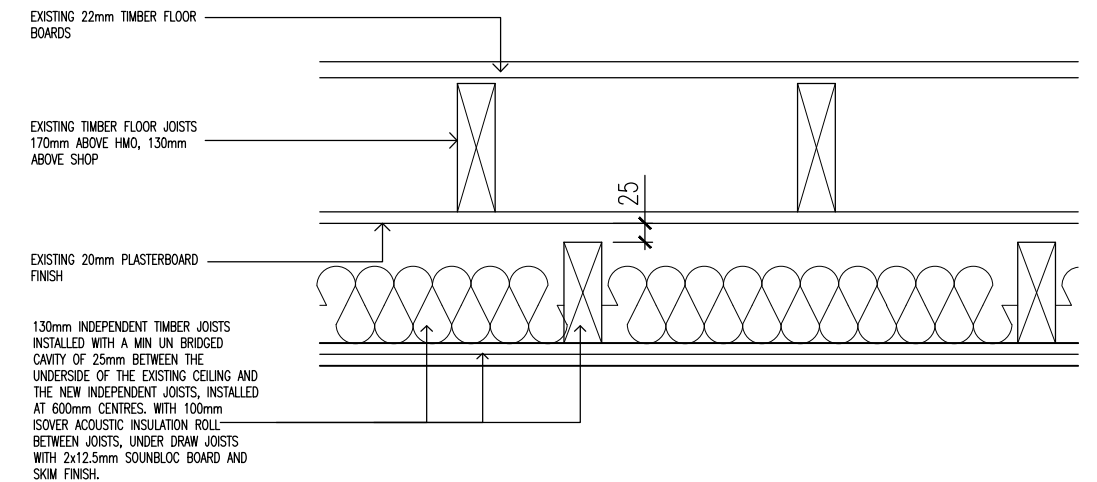

PROPOSED PARTY FLOOR DETAIL BETWEEN FLATS
1:100@A3

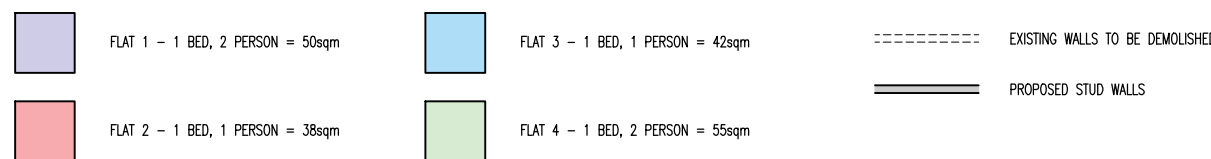

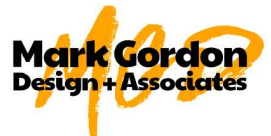Rev	Amendments	Date	Ints
			
Project			
193-195 DRAKE STREET, ROCHDALE, OL11 1GF			
Drawing Title			
PROPOSED PLAN LAYOUTS GROUND			
Drawn TW		Checked -	
Date DEC 2023		Scale@A3 1 : 100	
Drawing No. 193-195DS/207/PL		Rev.	