


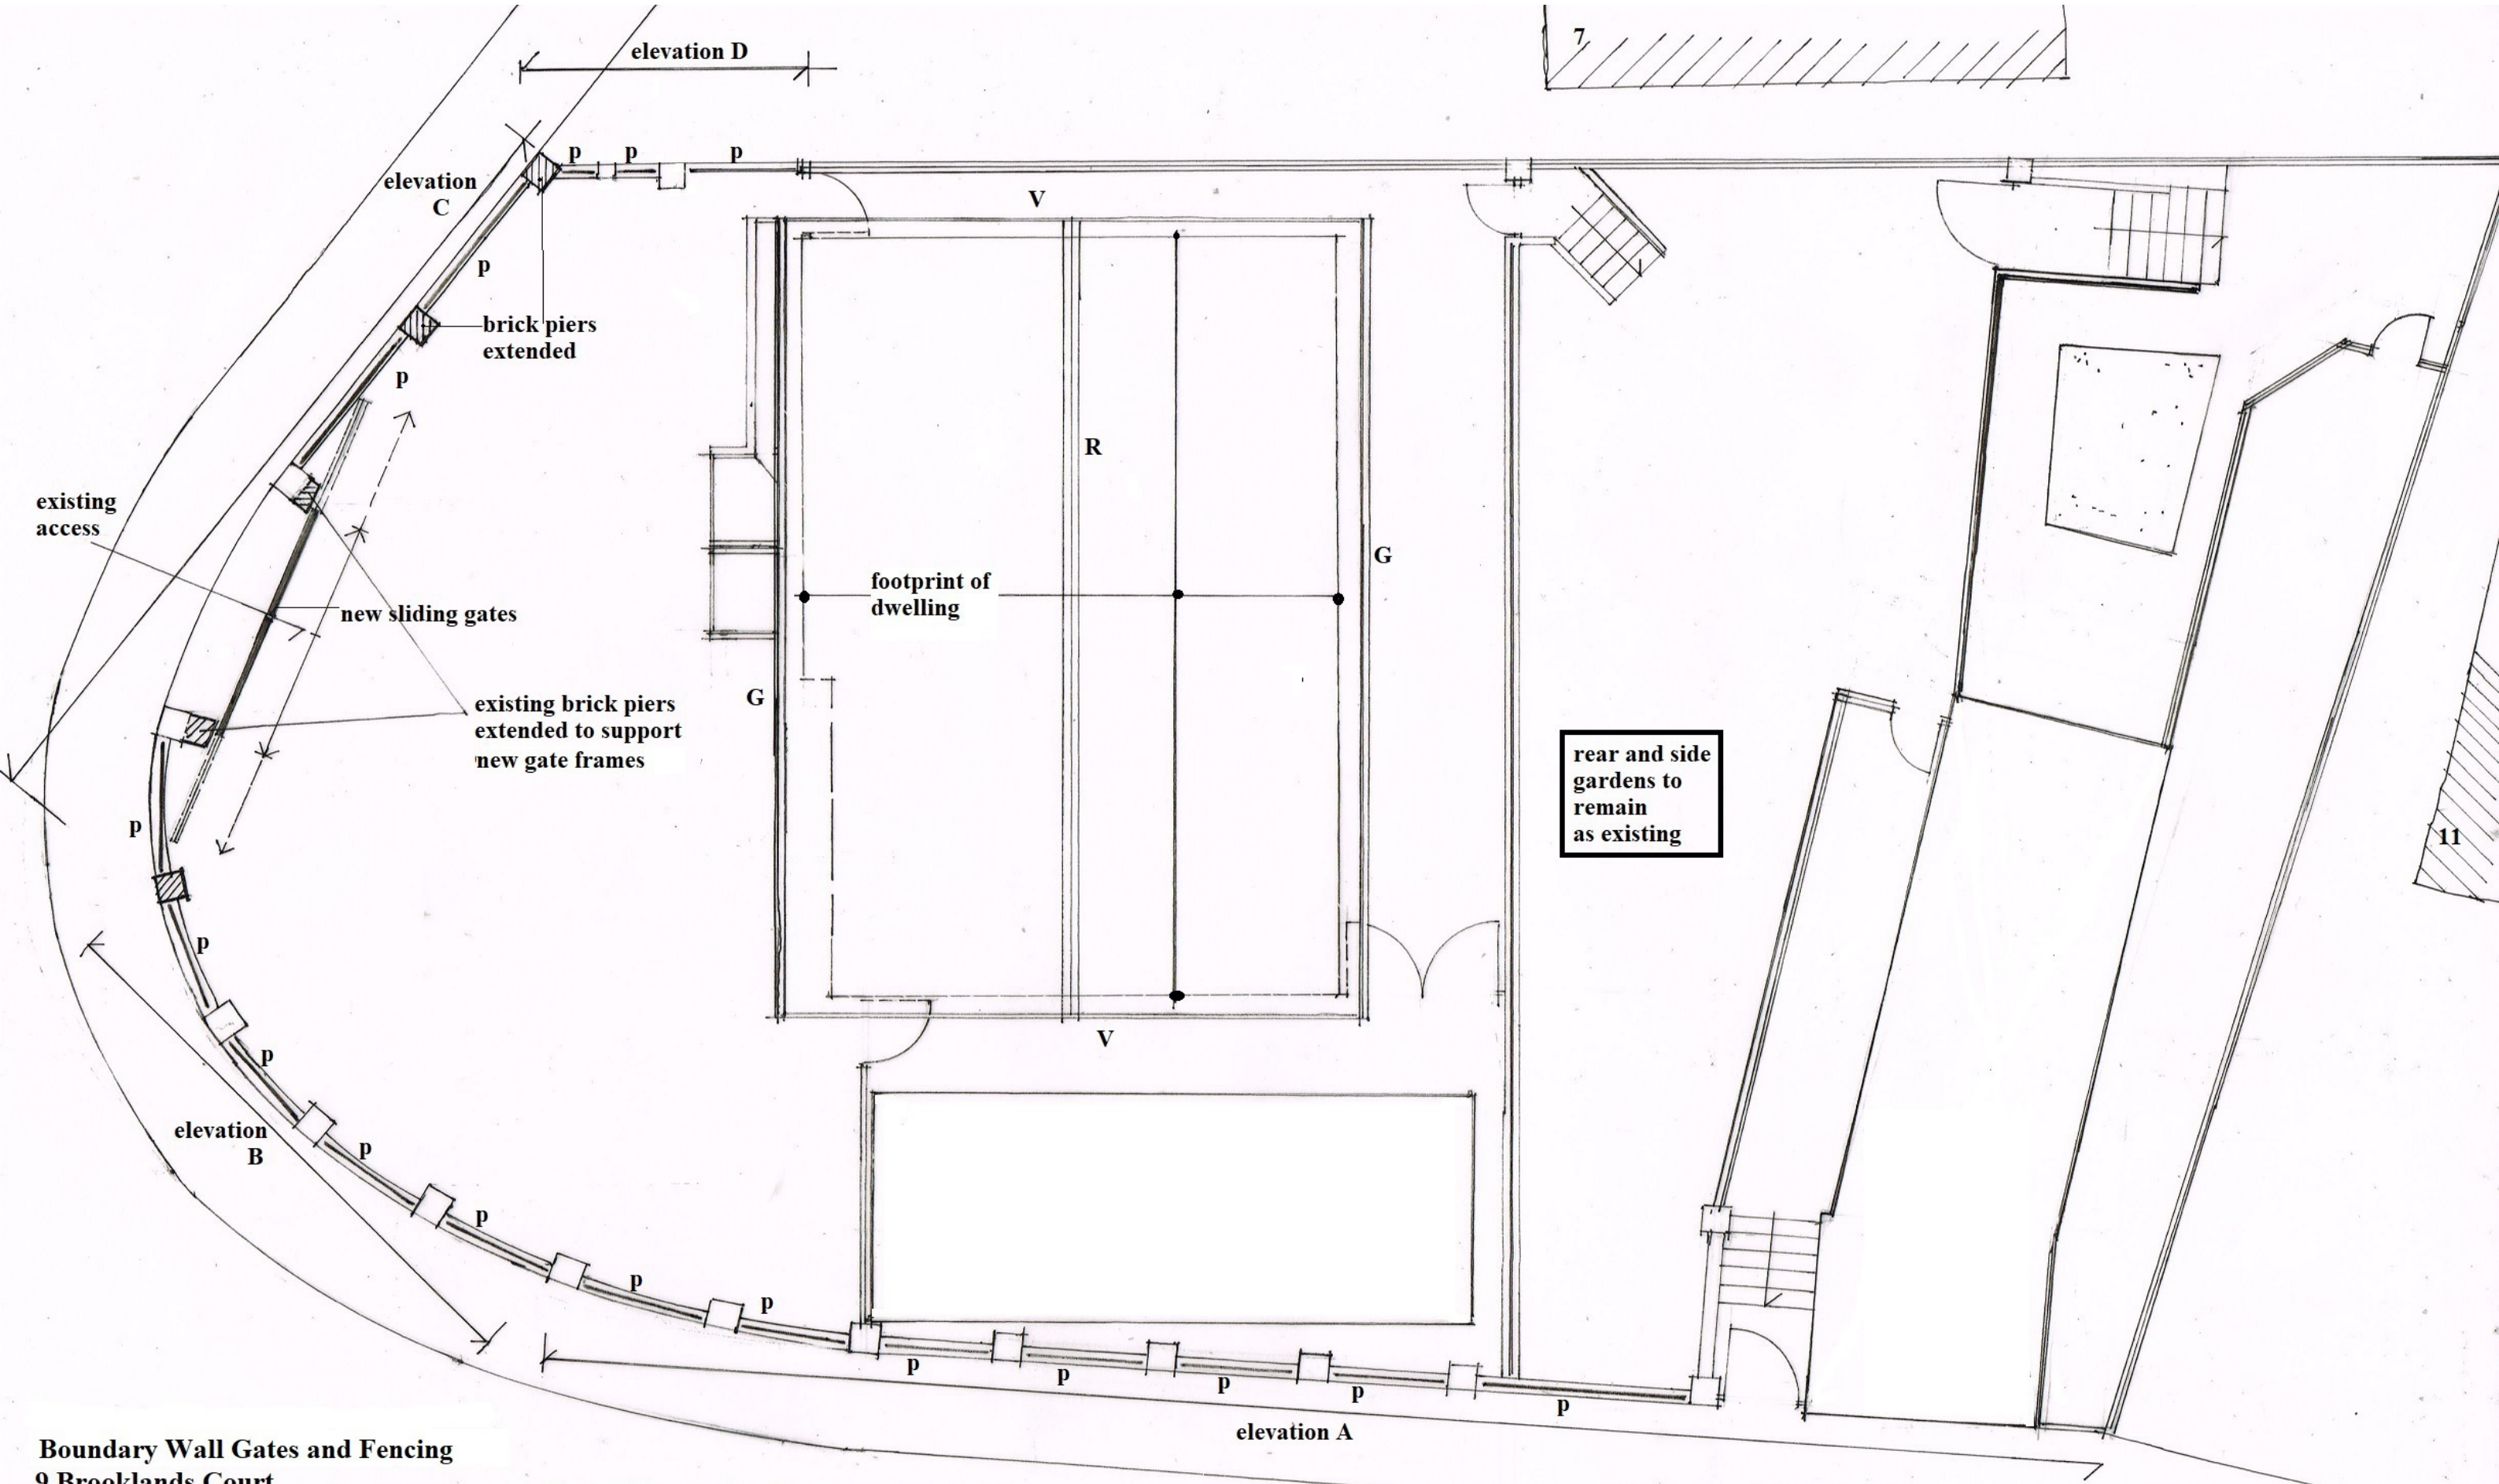

Boundary Wall Gates and Fencing
9 Brooklands Court
Rochdale
OL11 4EY

Existing Site Plan
Scale 1:100 @A3
Reference DD02/1022/05

P A Dust Chartered Architect
1 Spring Mill
Spring Street
Uppermill
Saddleworth
Lancashire OL3 6AJ
t+f : 01457 870382
m : 07713 636592
e : tony.dust@btinternet.com

p metal panel railing
with vertical steel
bars between existing piers

R ridge

G gutter

elevations noted refer to
drawing DD02/1022/06

Brooklands Court