




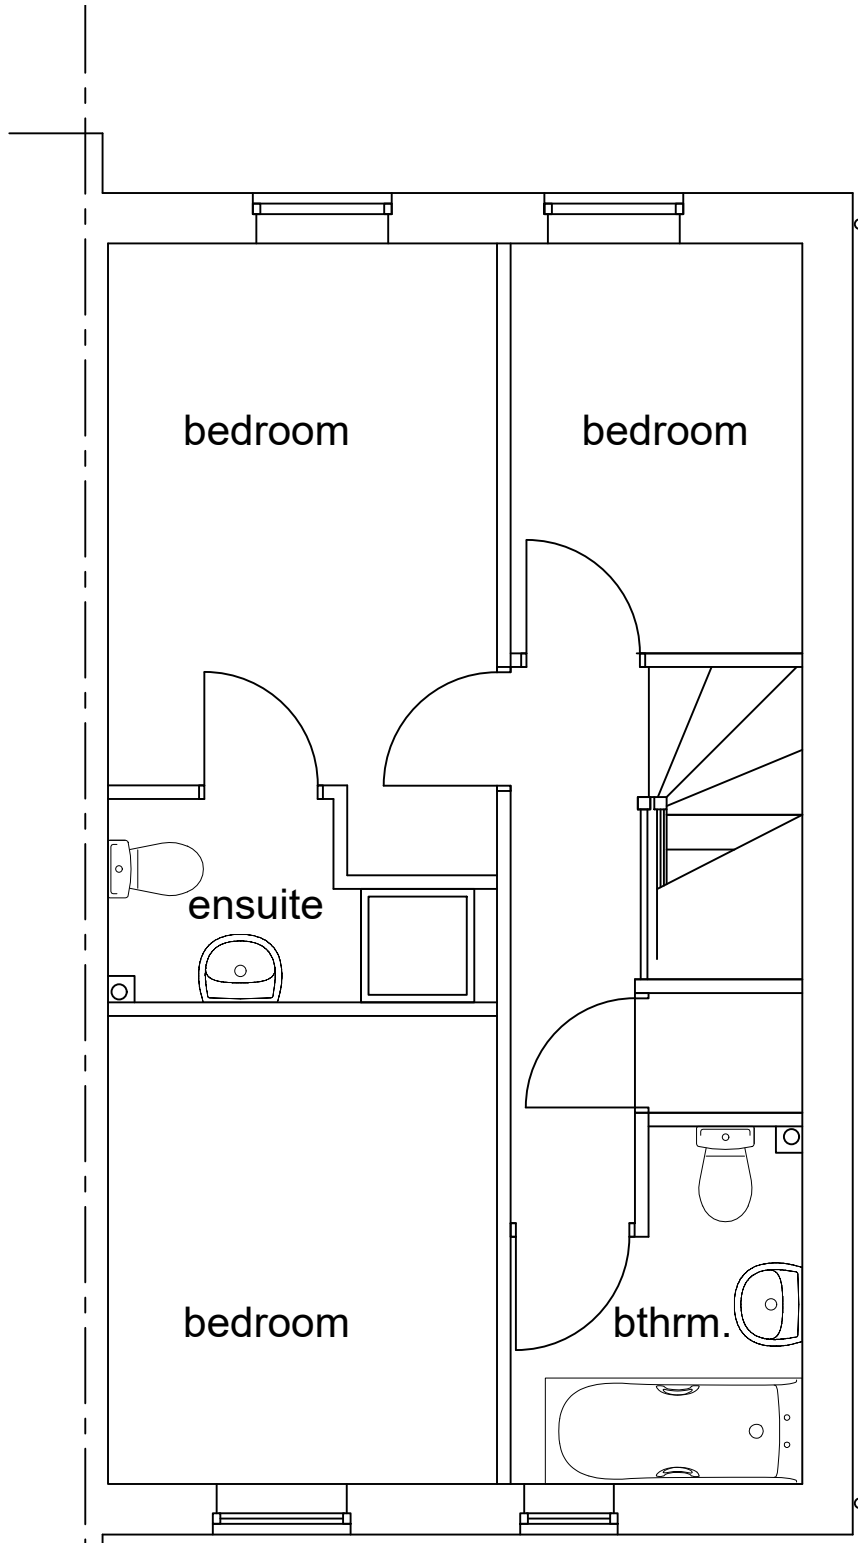


GROUND FLOOR PLAN
scale 1-50

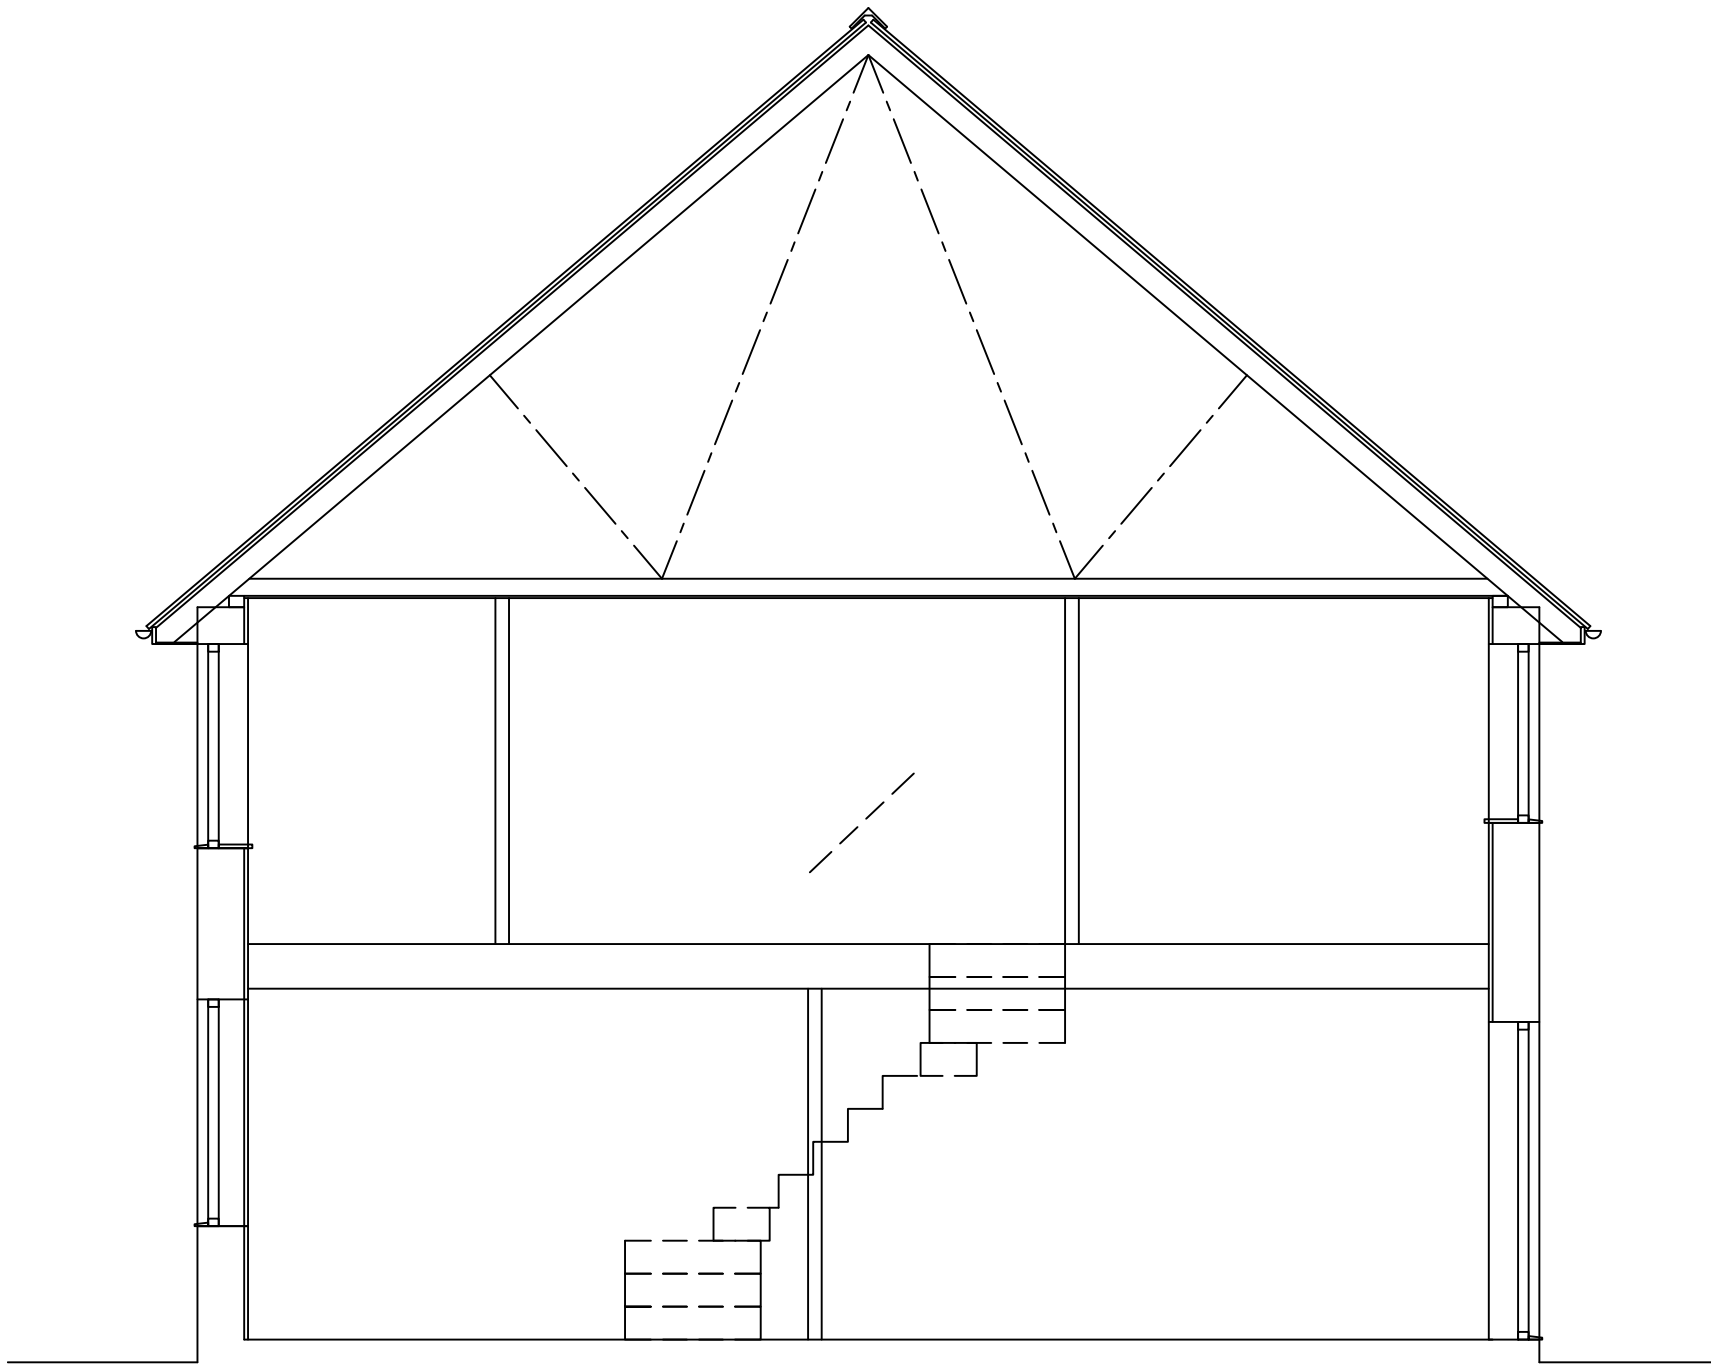

CROSS SECTION
scale 1-50

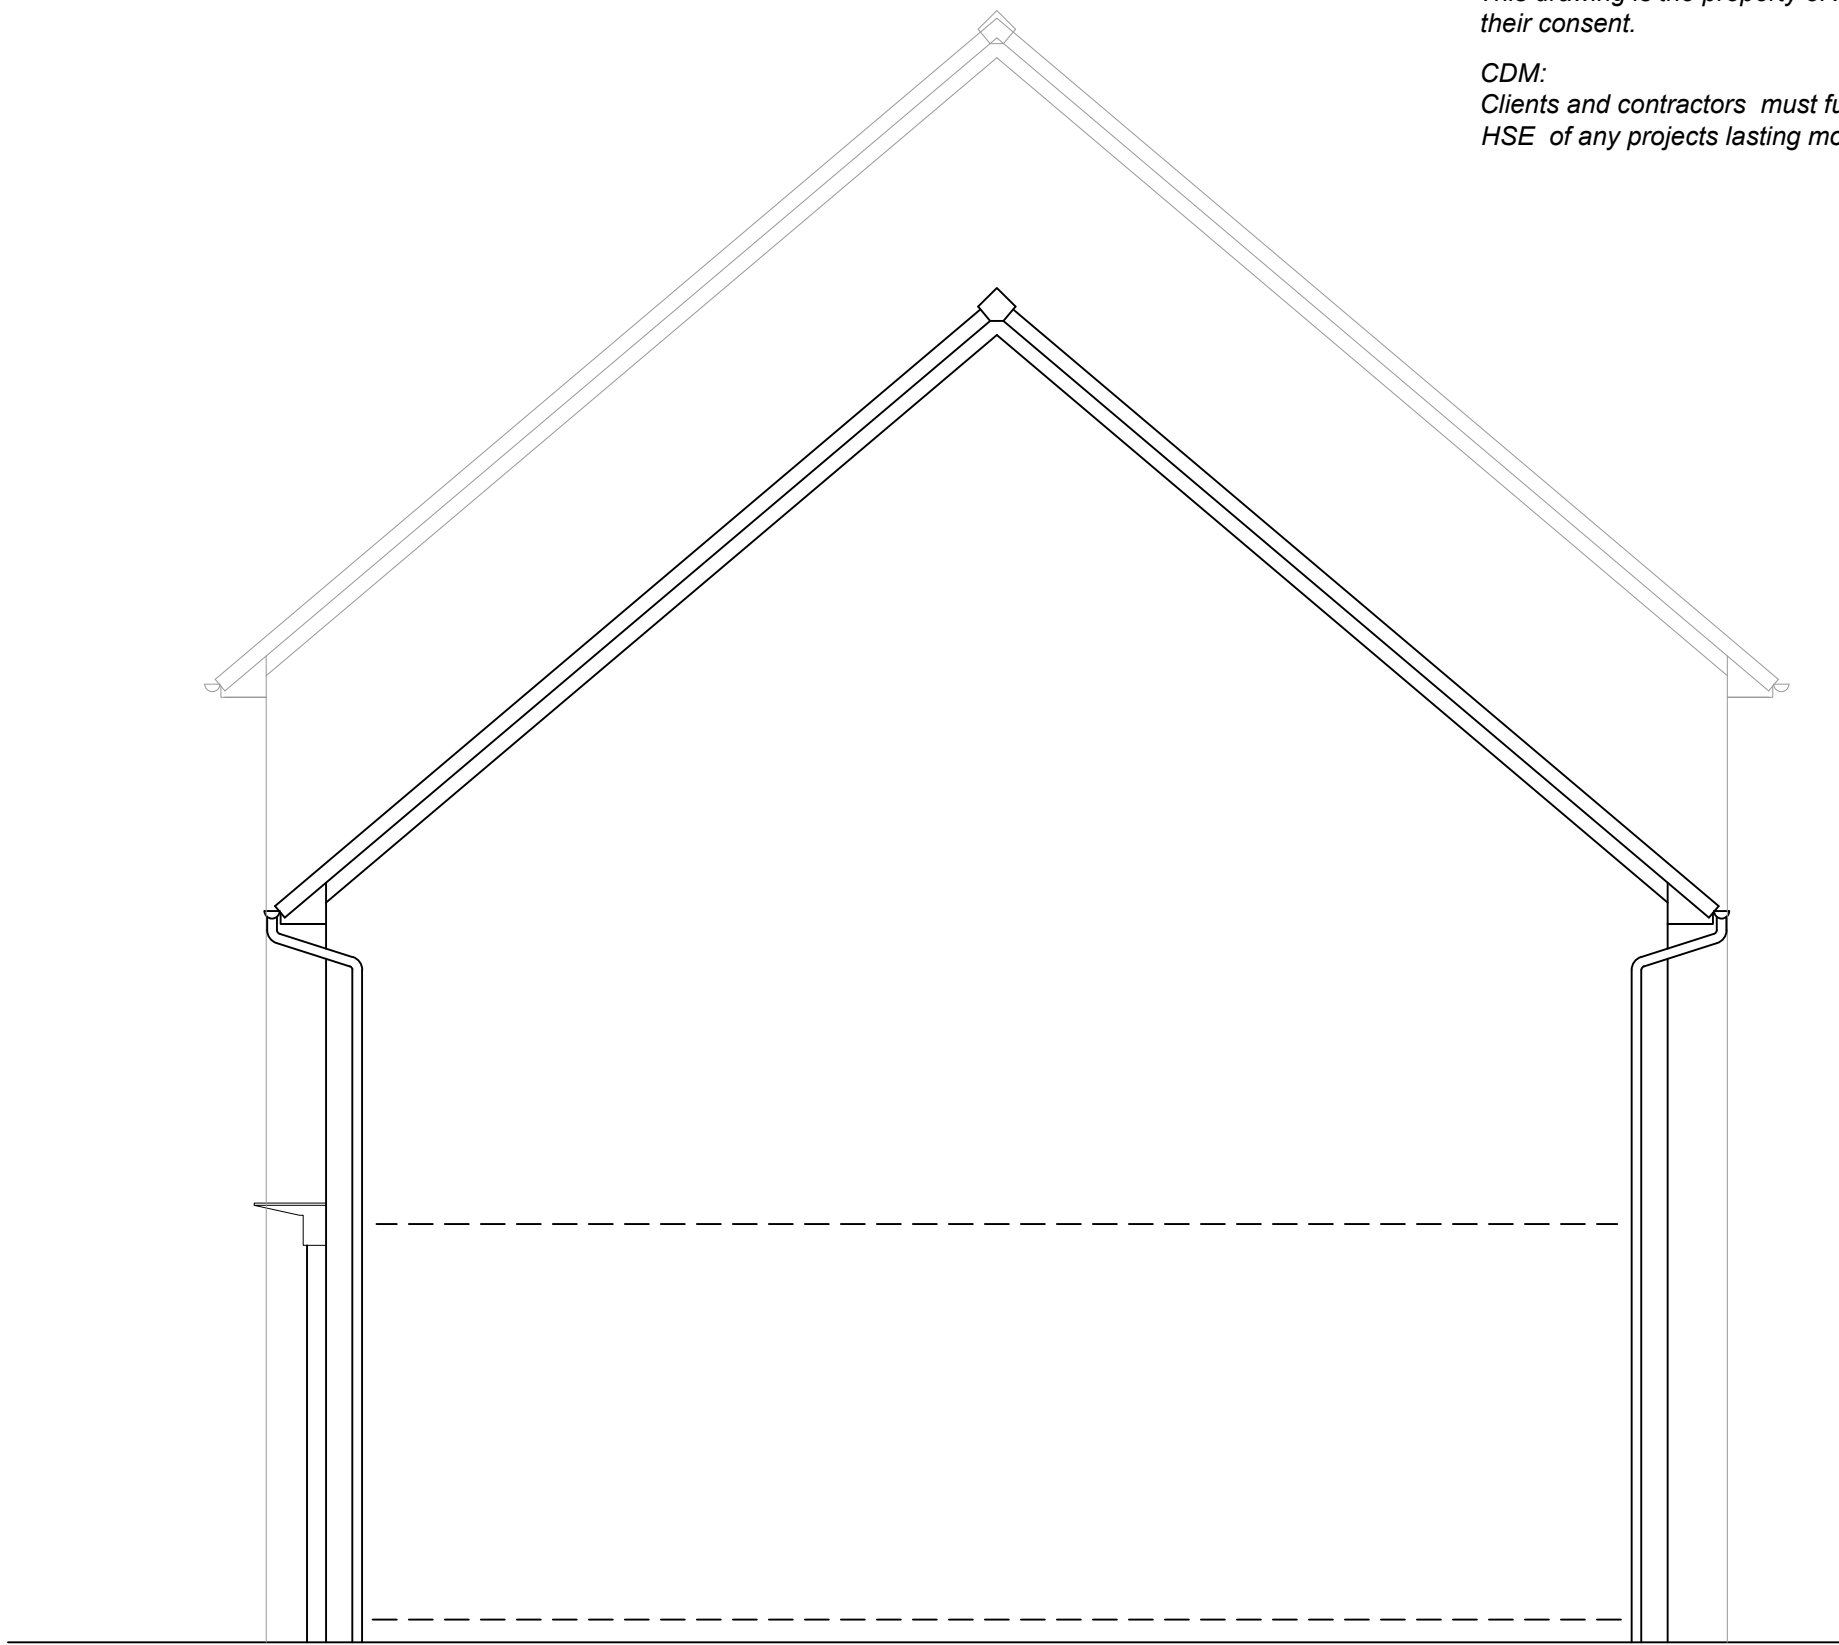

SIDE ELEVATION
scale 1-50

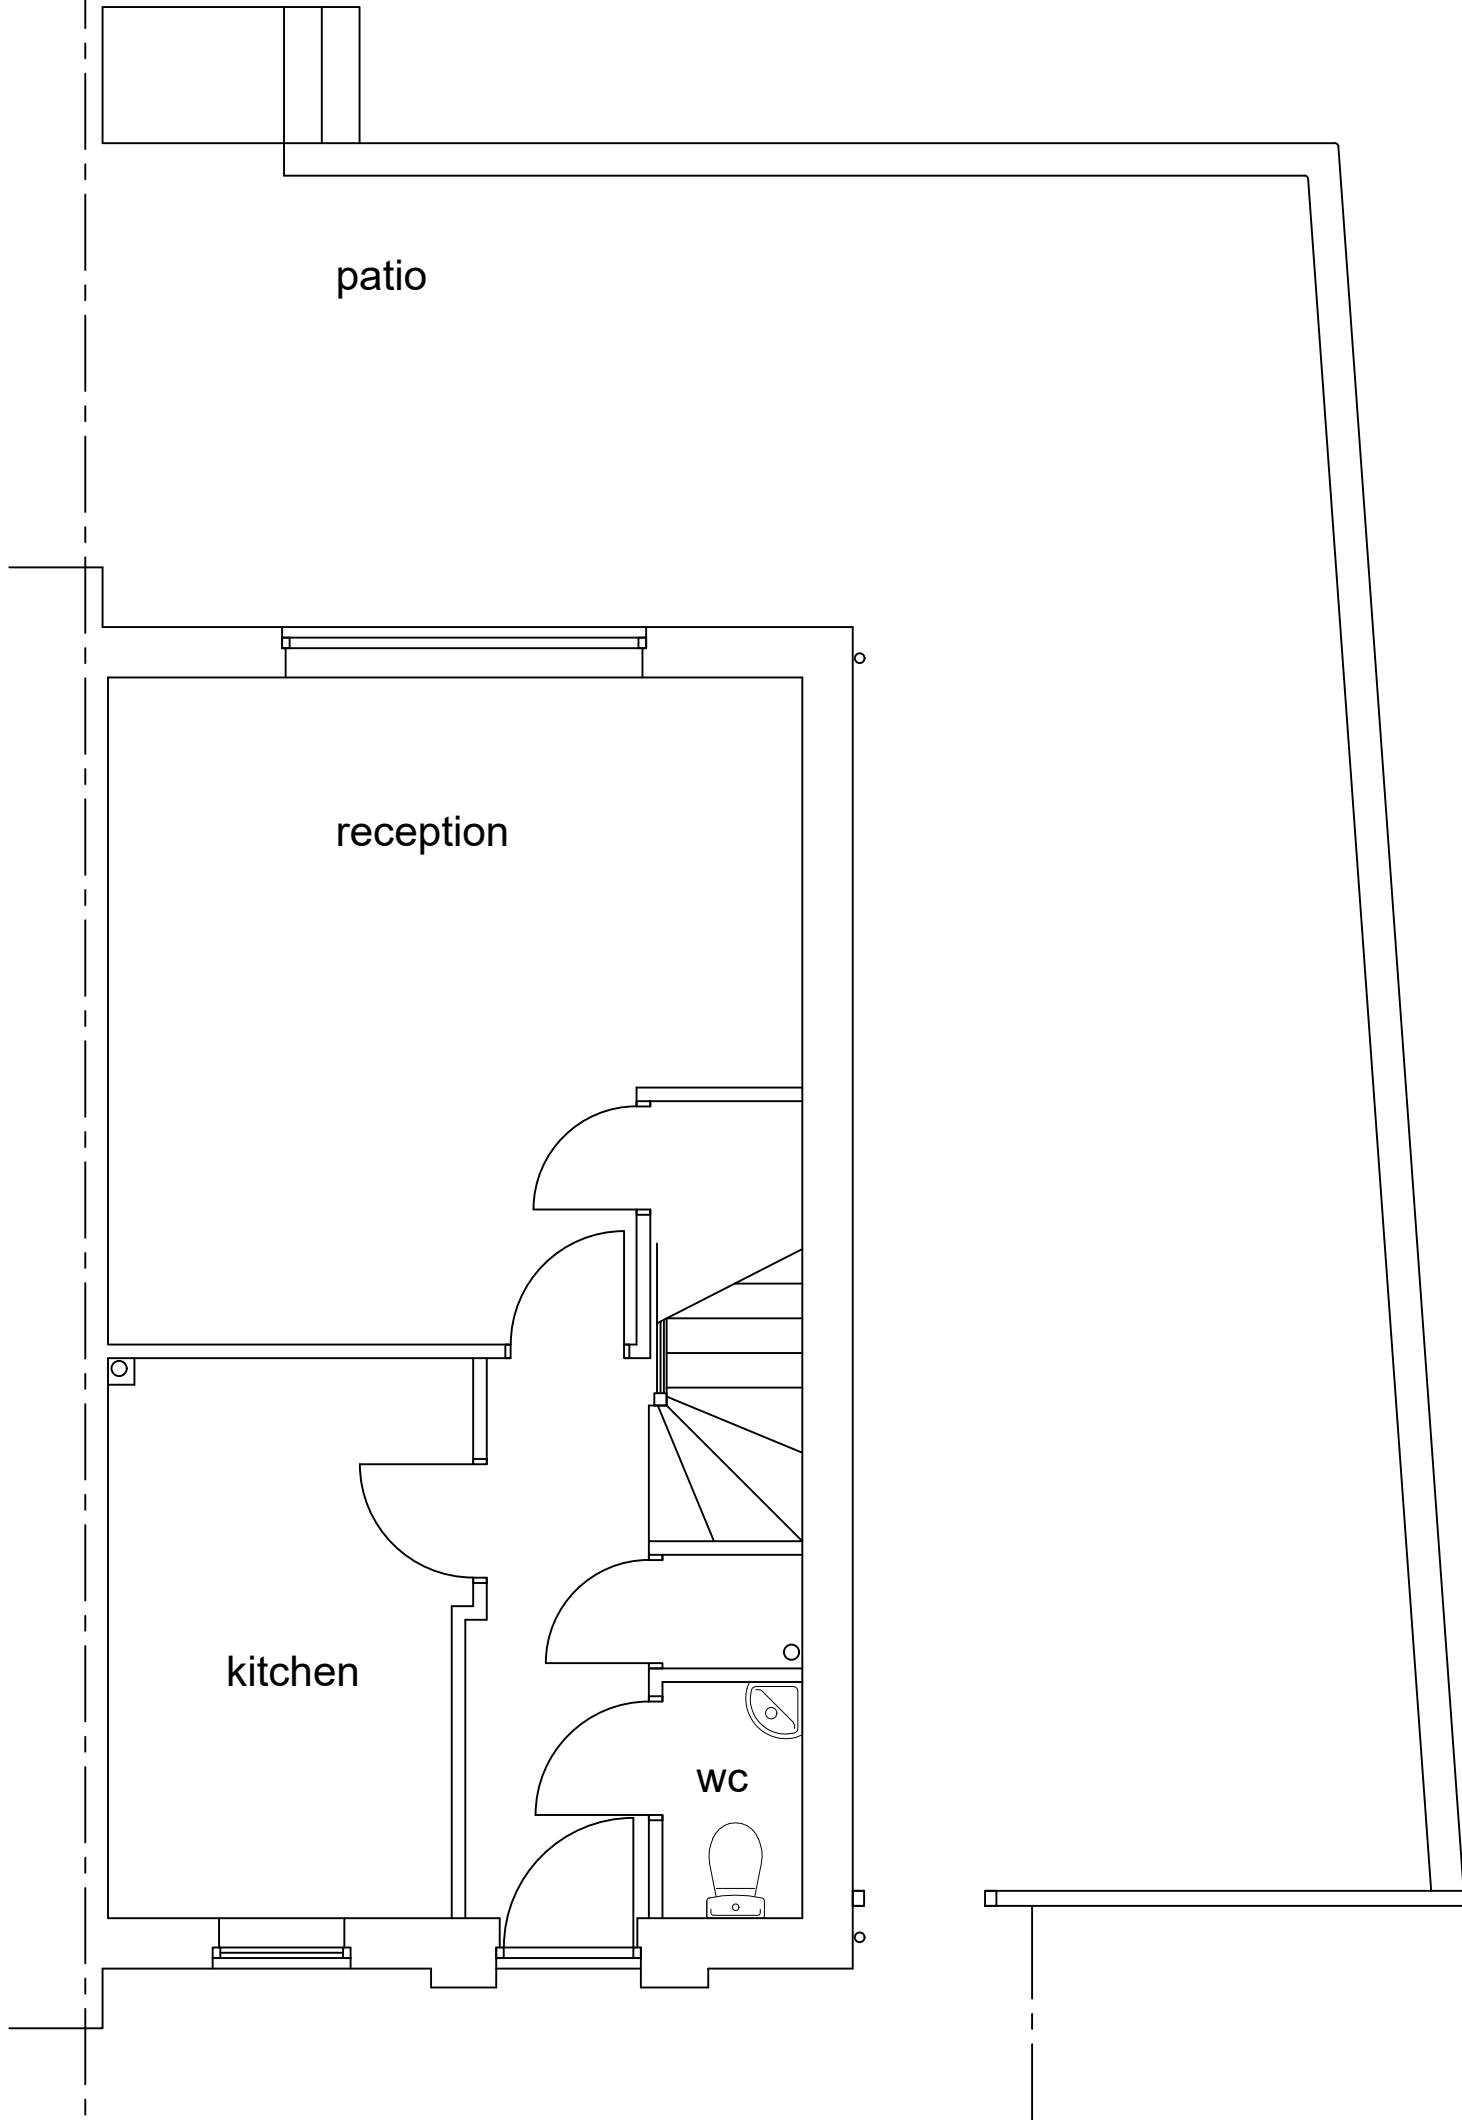

GROUND FLOOR PLAN
scale 1-50



FRONT ELEVATION
scale 1-50



REAR ELEVATION
scale 1-50

rev: date: description				
 AJ COCKER ASSOCIATES CHARTERED BUILDING SURVEYORS			New Century House 176 Drake Street Rochdale OL16 1UP Tel: 01706 764880 Fax: 01706 764881 www.ajcockerassociates.co.uk mail@ajcockerassociates.co.uk	
			 the mark of property professionalism worldwide	
Project: 55 Shopwood Way Littleborough EXISTING LAYOUTS			scale: as noted @ A1 date: Feb 23 drawn: IS	
Client: Mr and Mrs Daveron			Dwg. Nr. D248-01	