




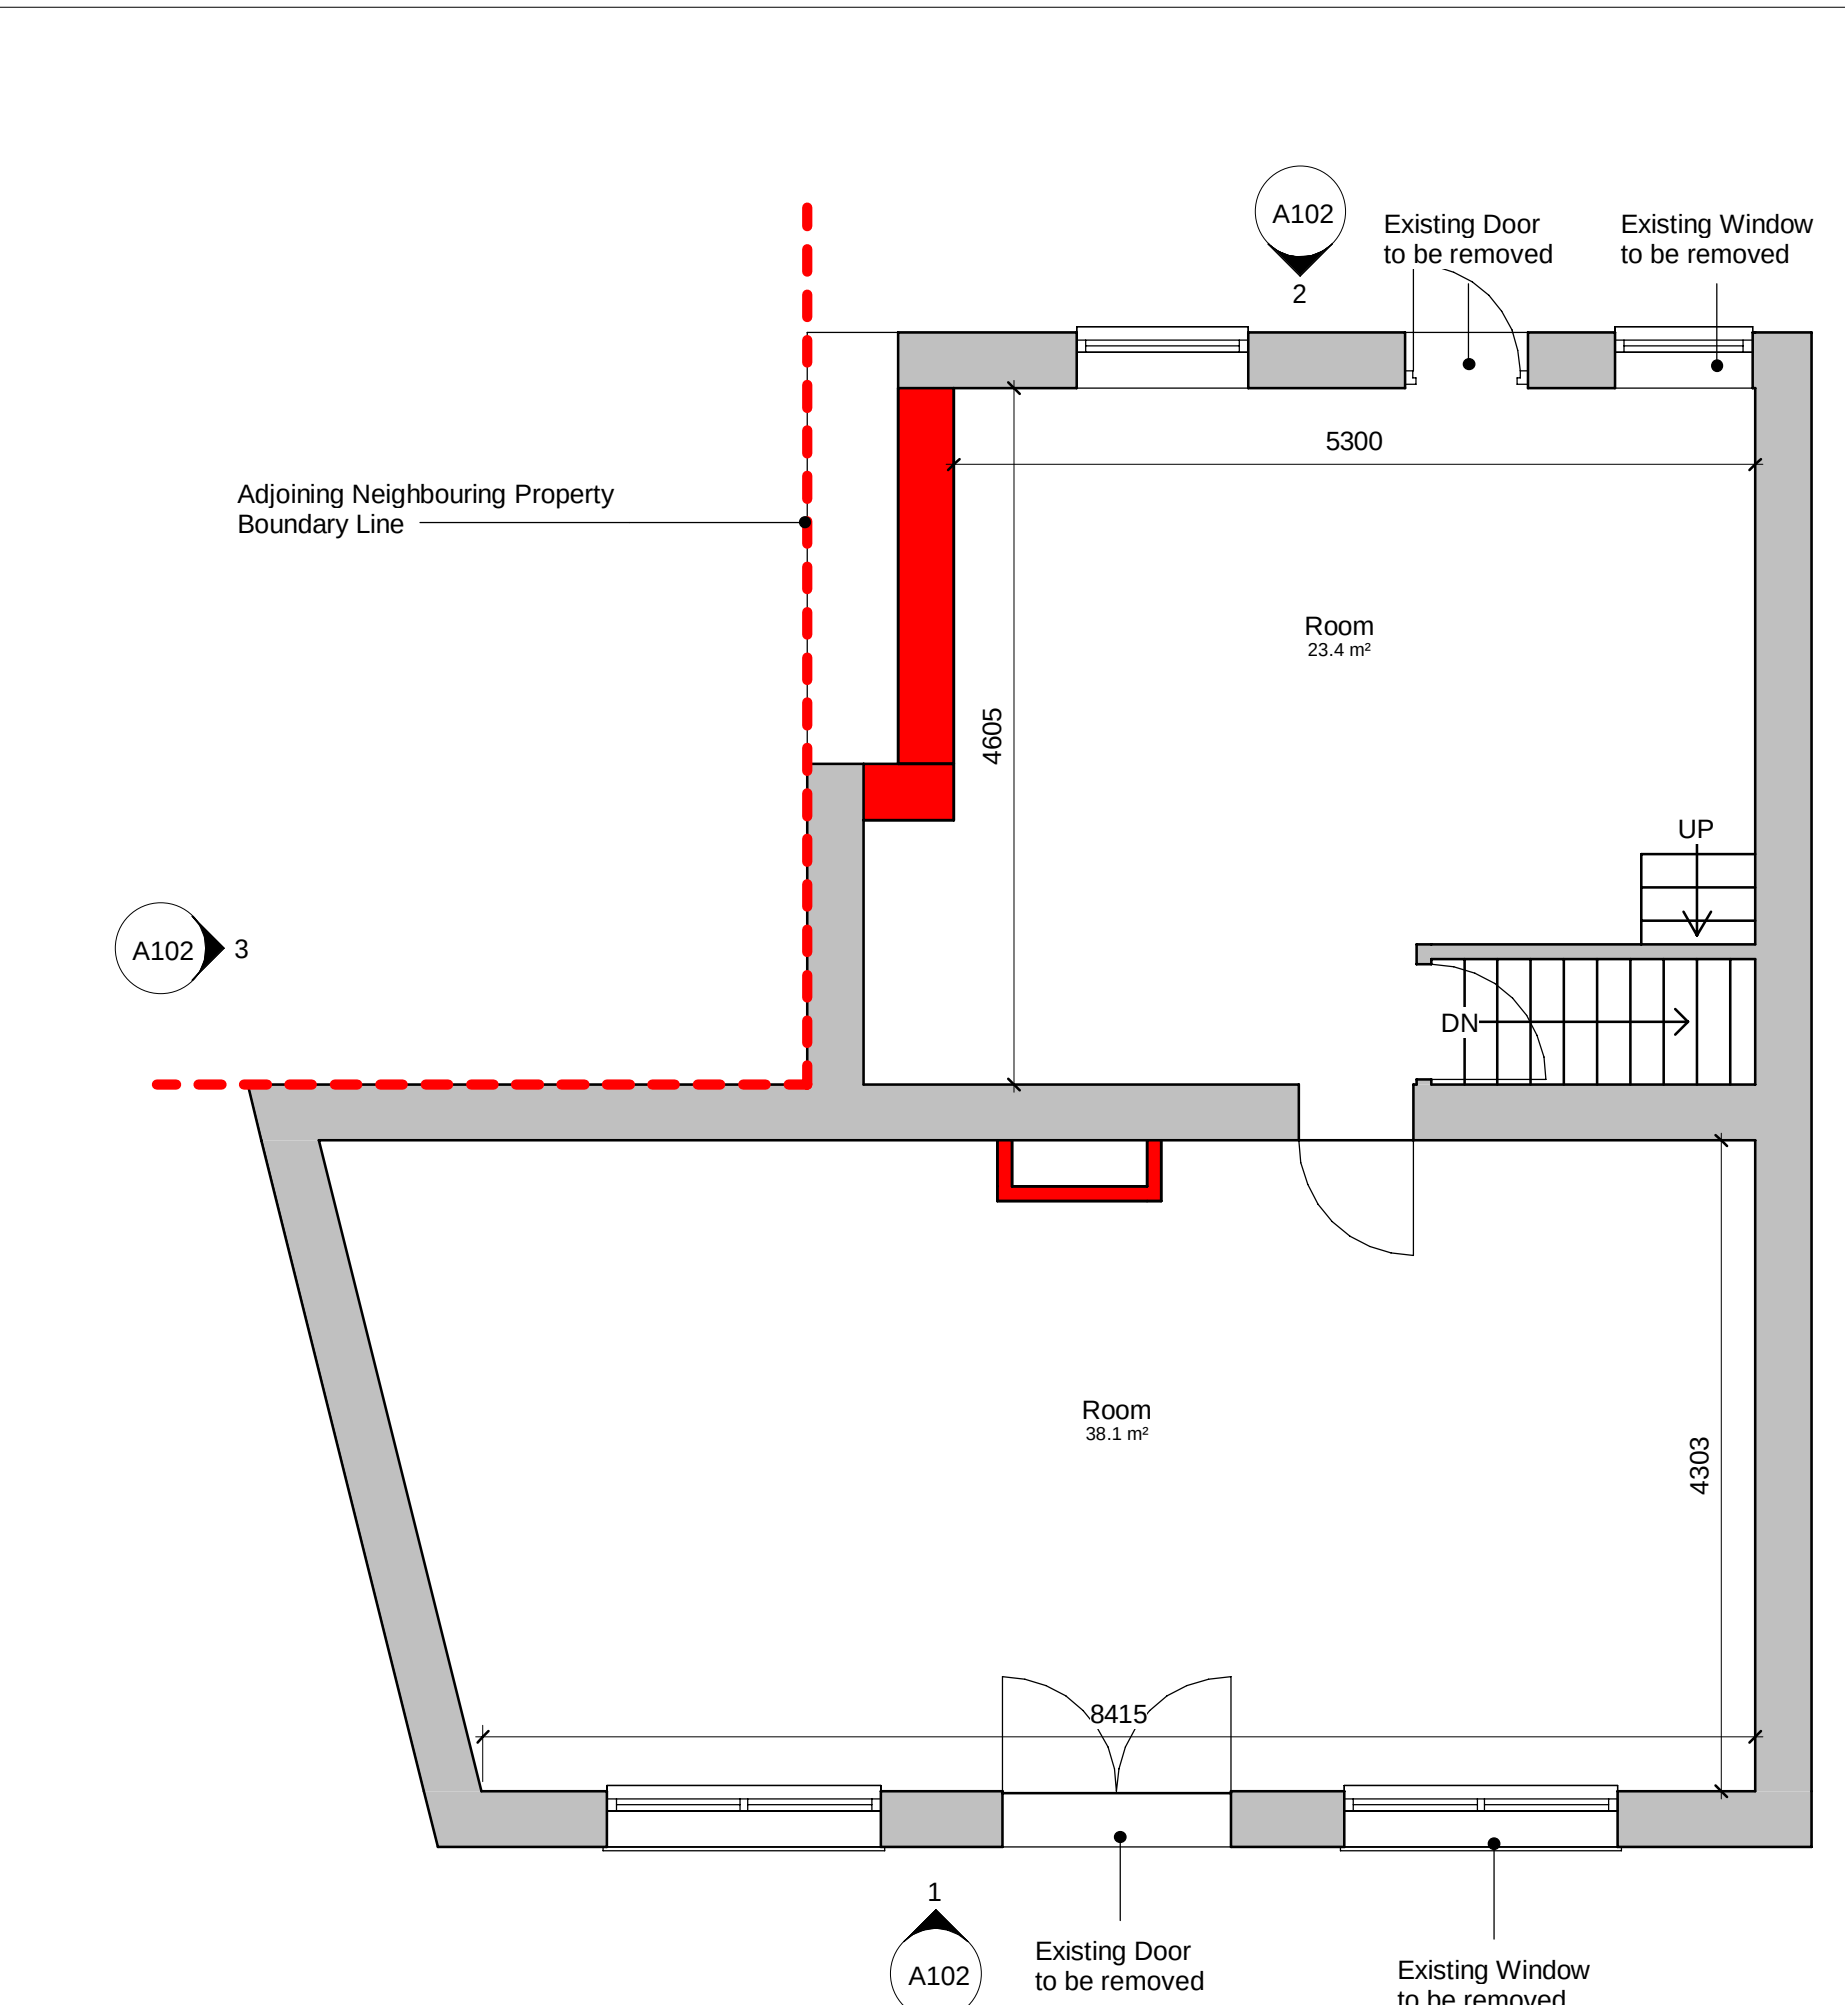


1 Existing Ground Floor Plan
1 : 50

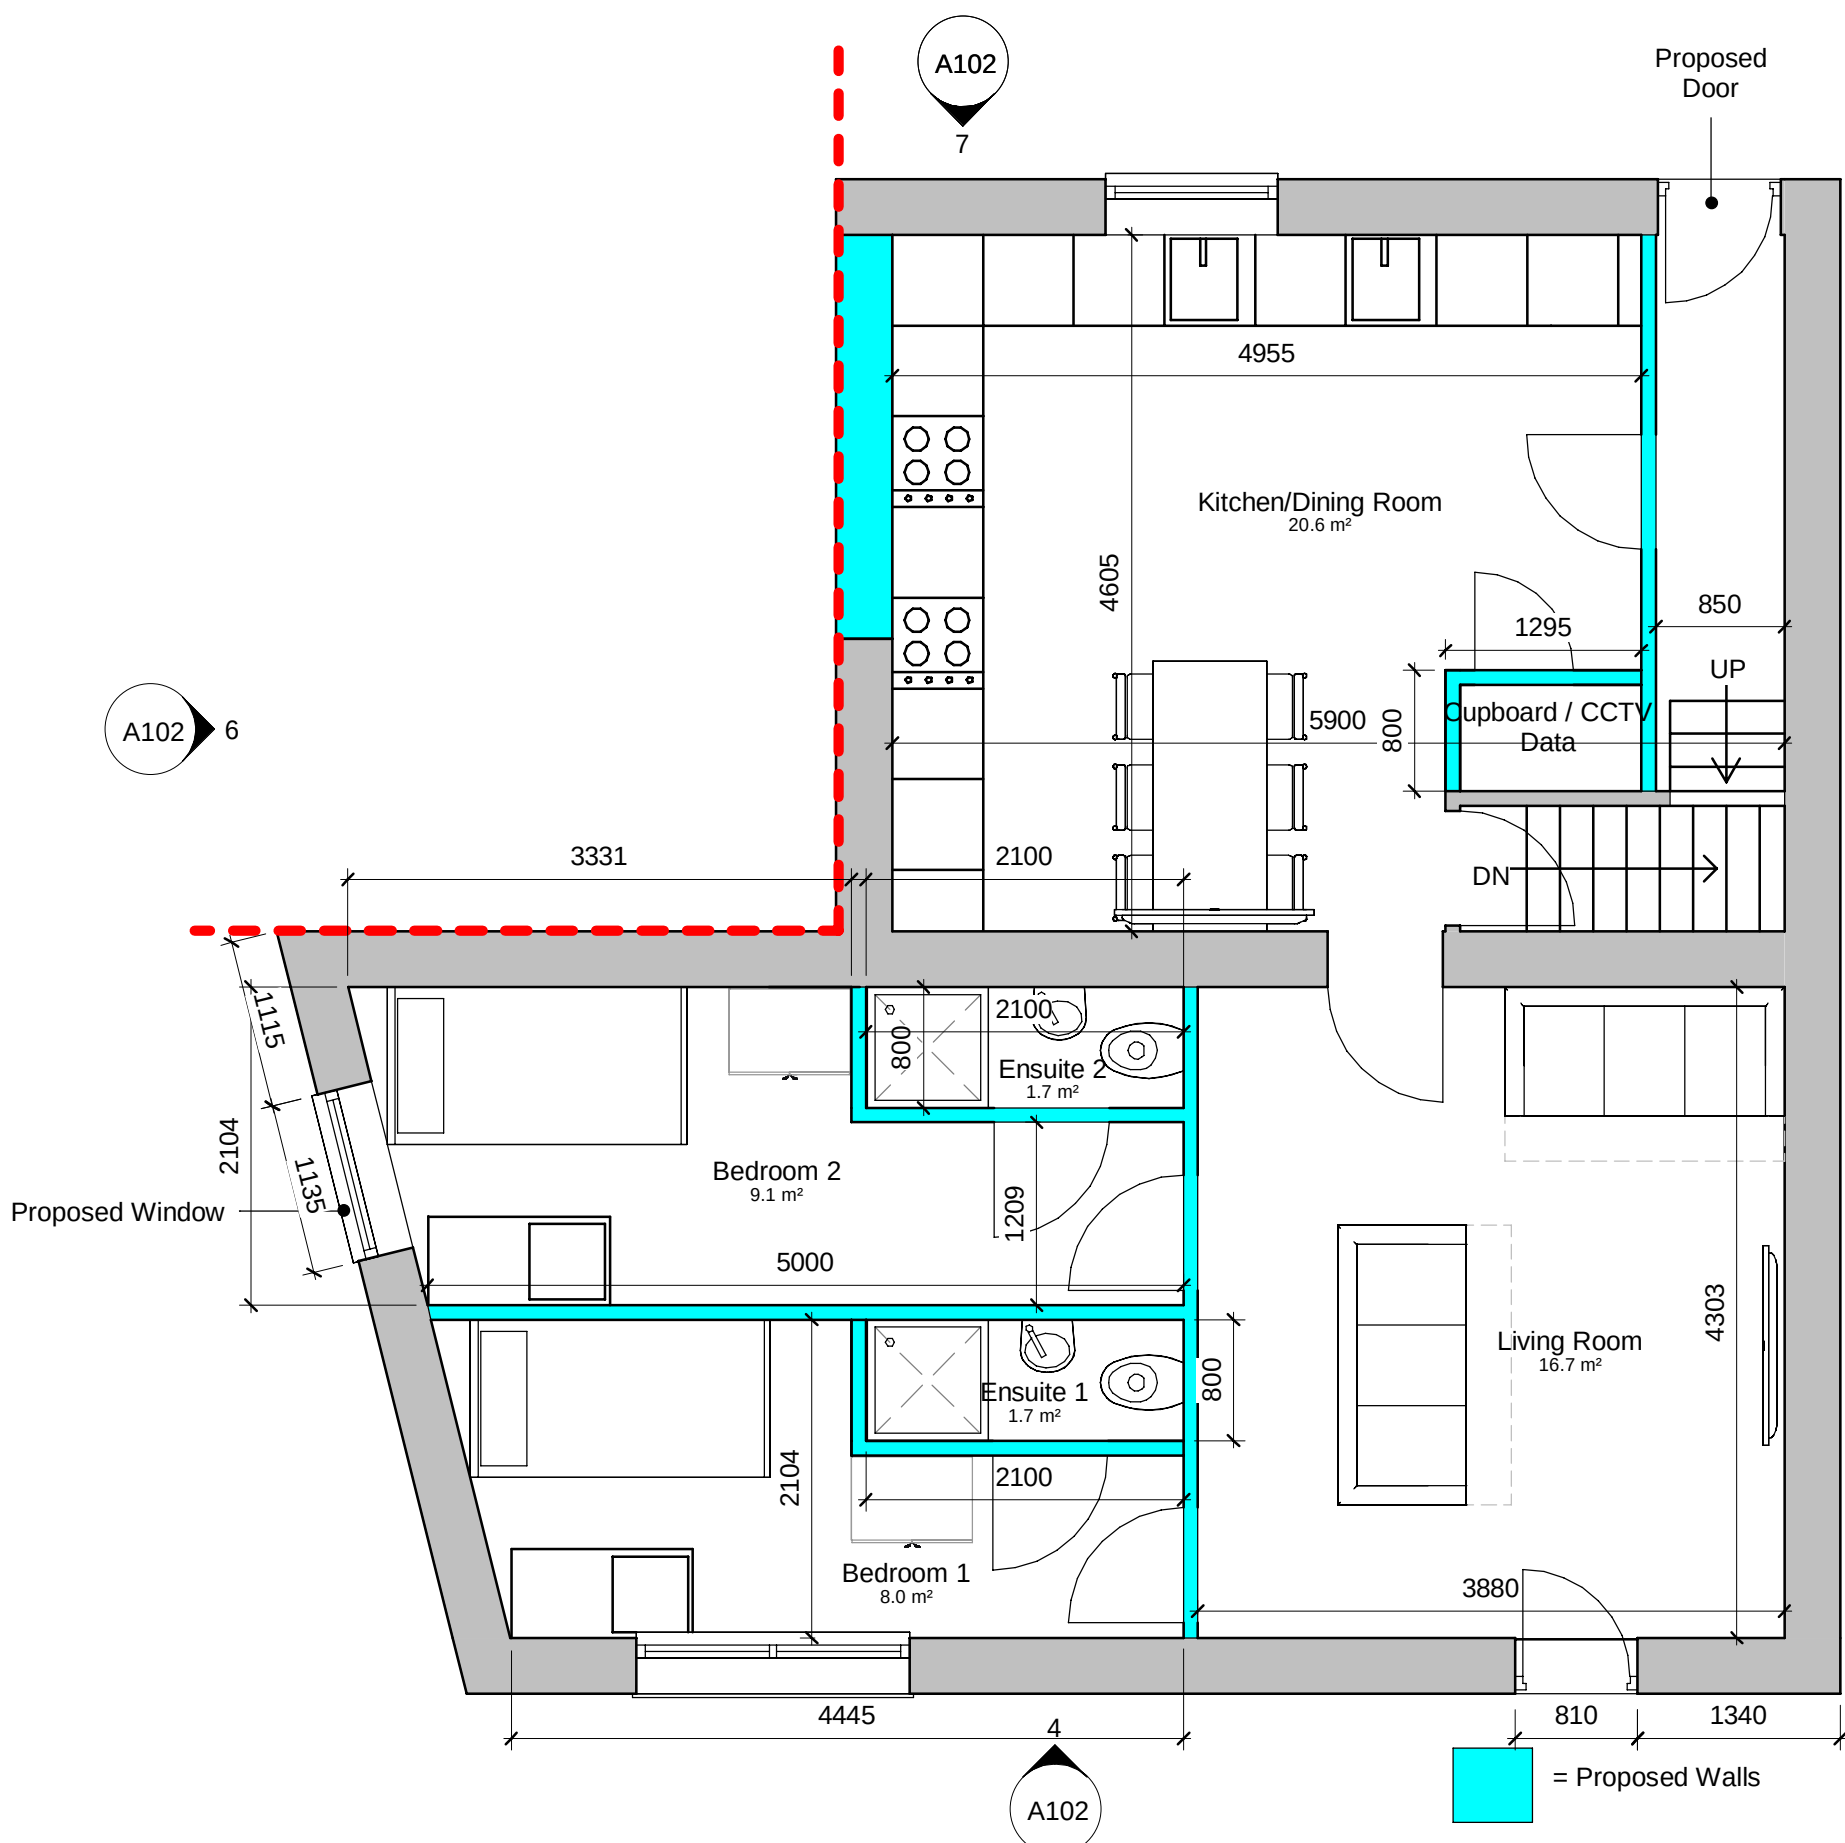


3 Proposed Ground Floor Plan
1 : 50

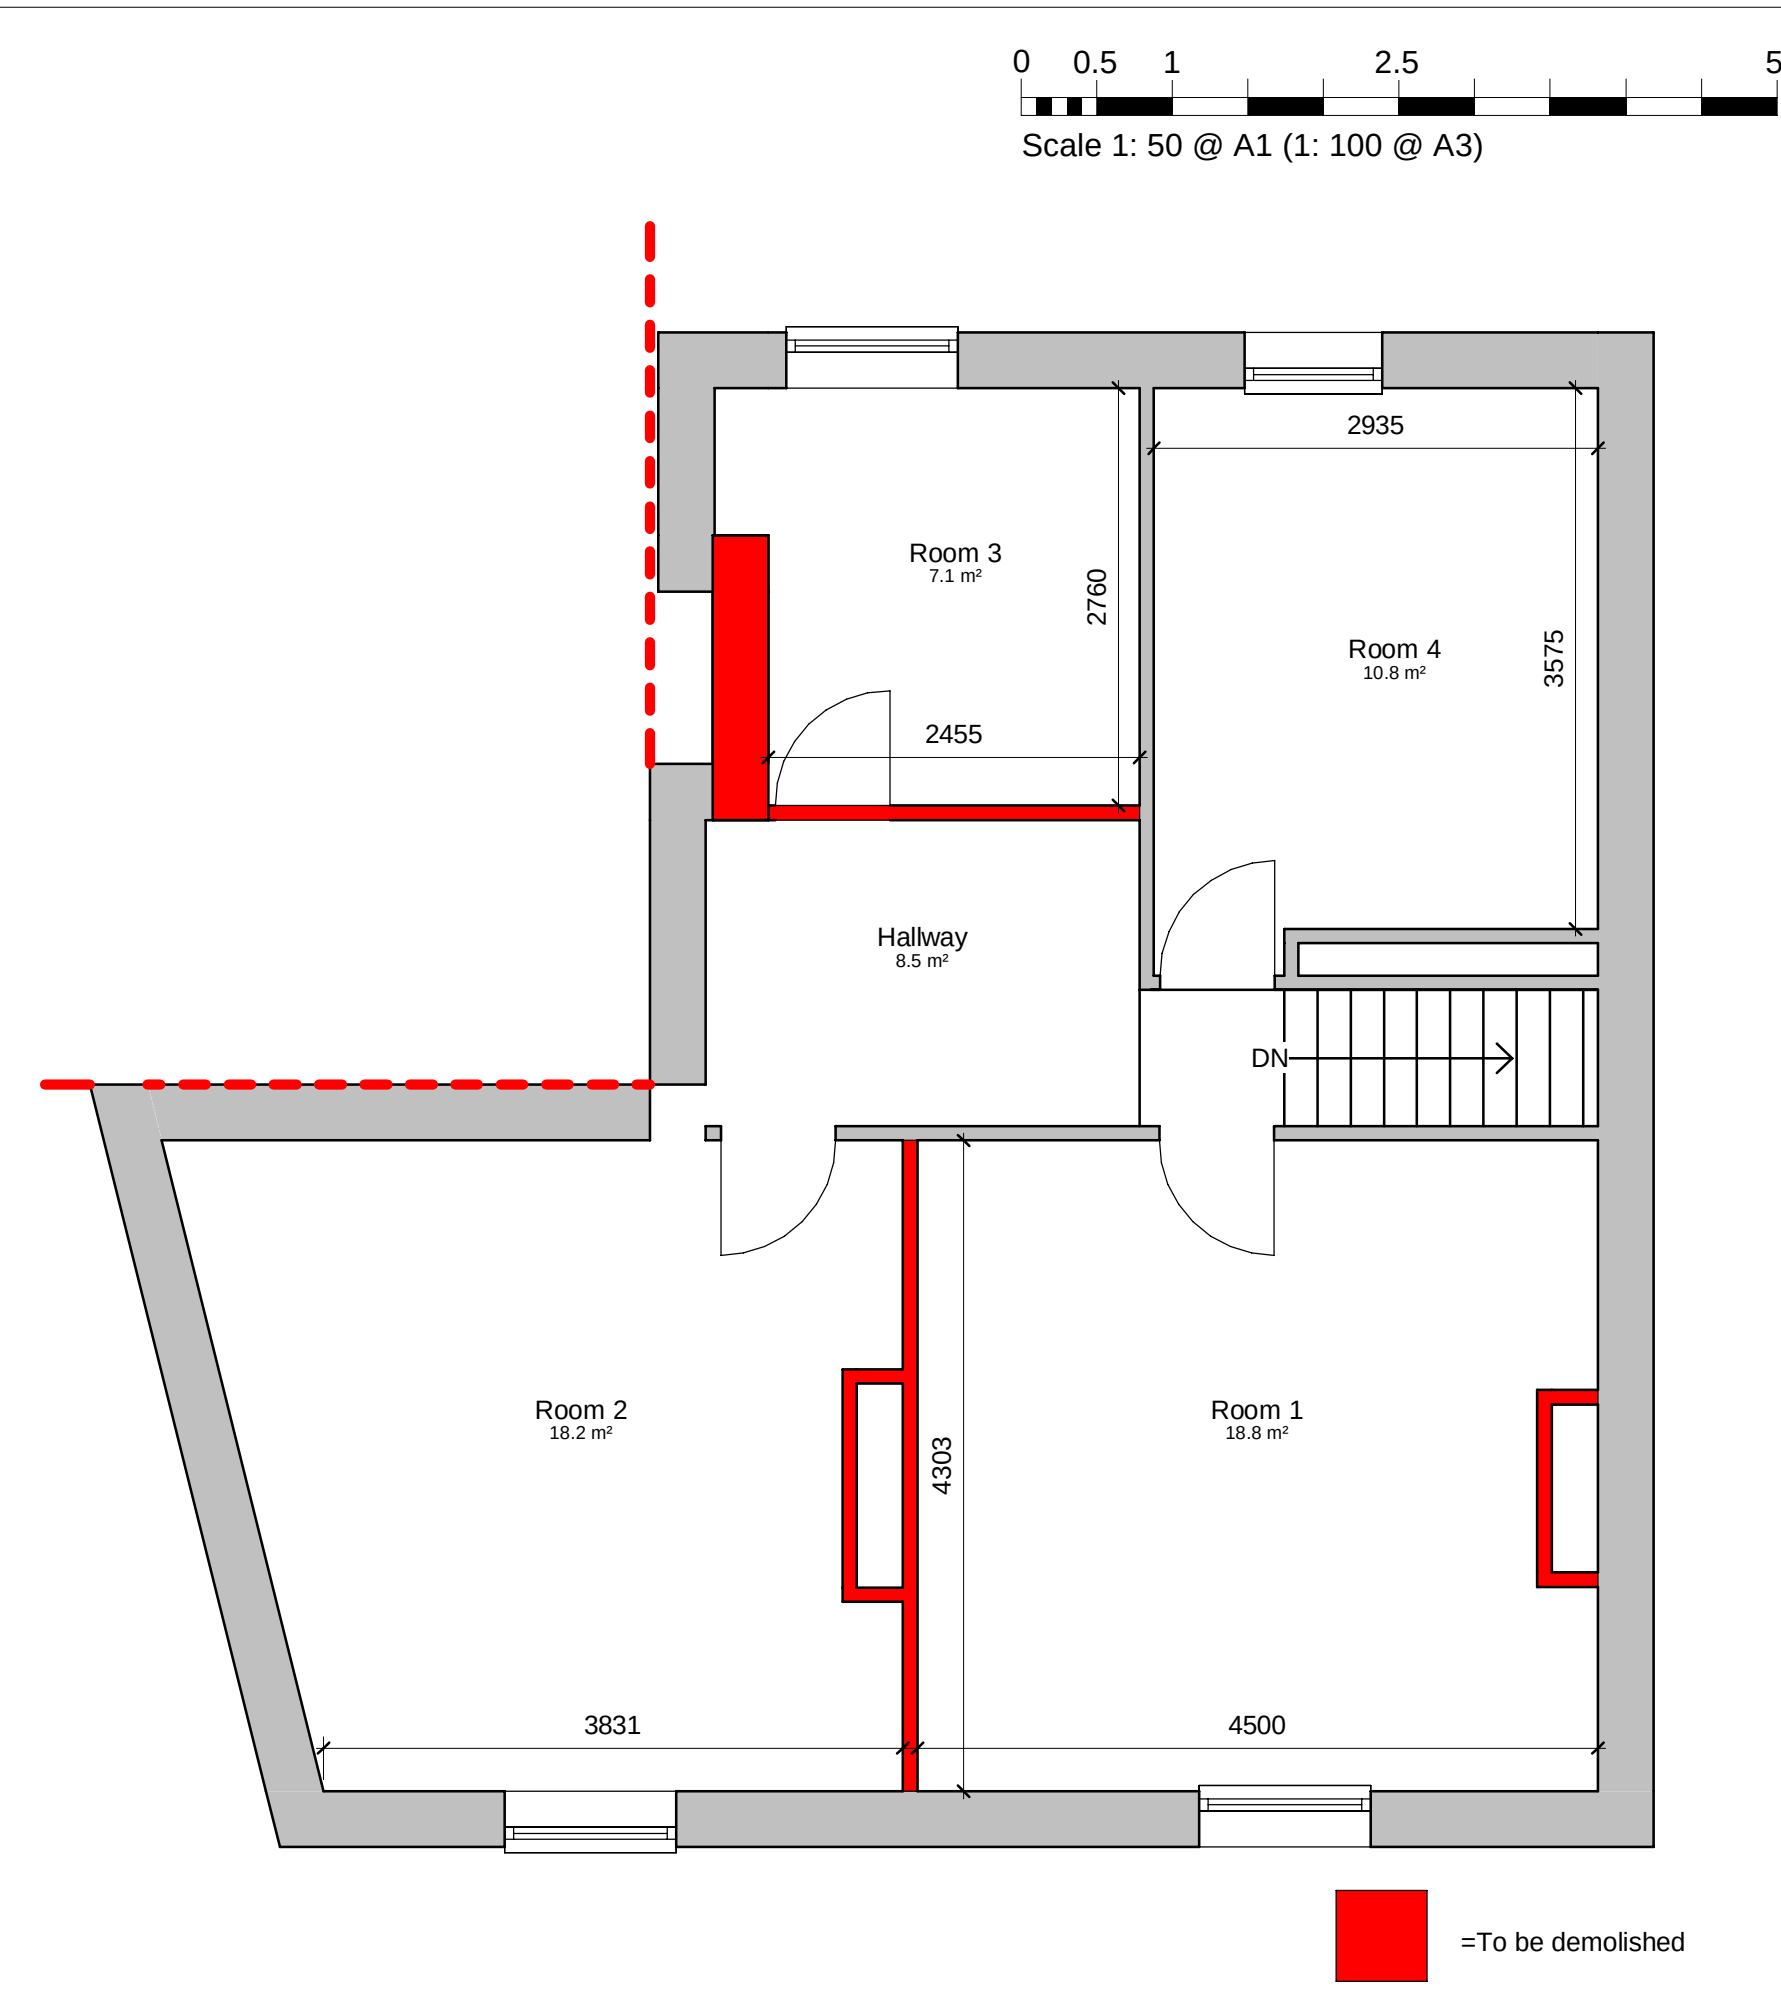


2 Existing First Floor Plan
1 : 50

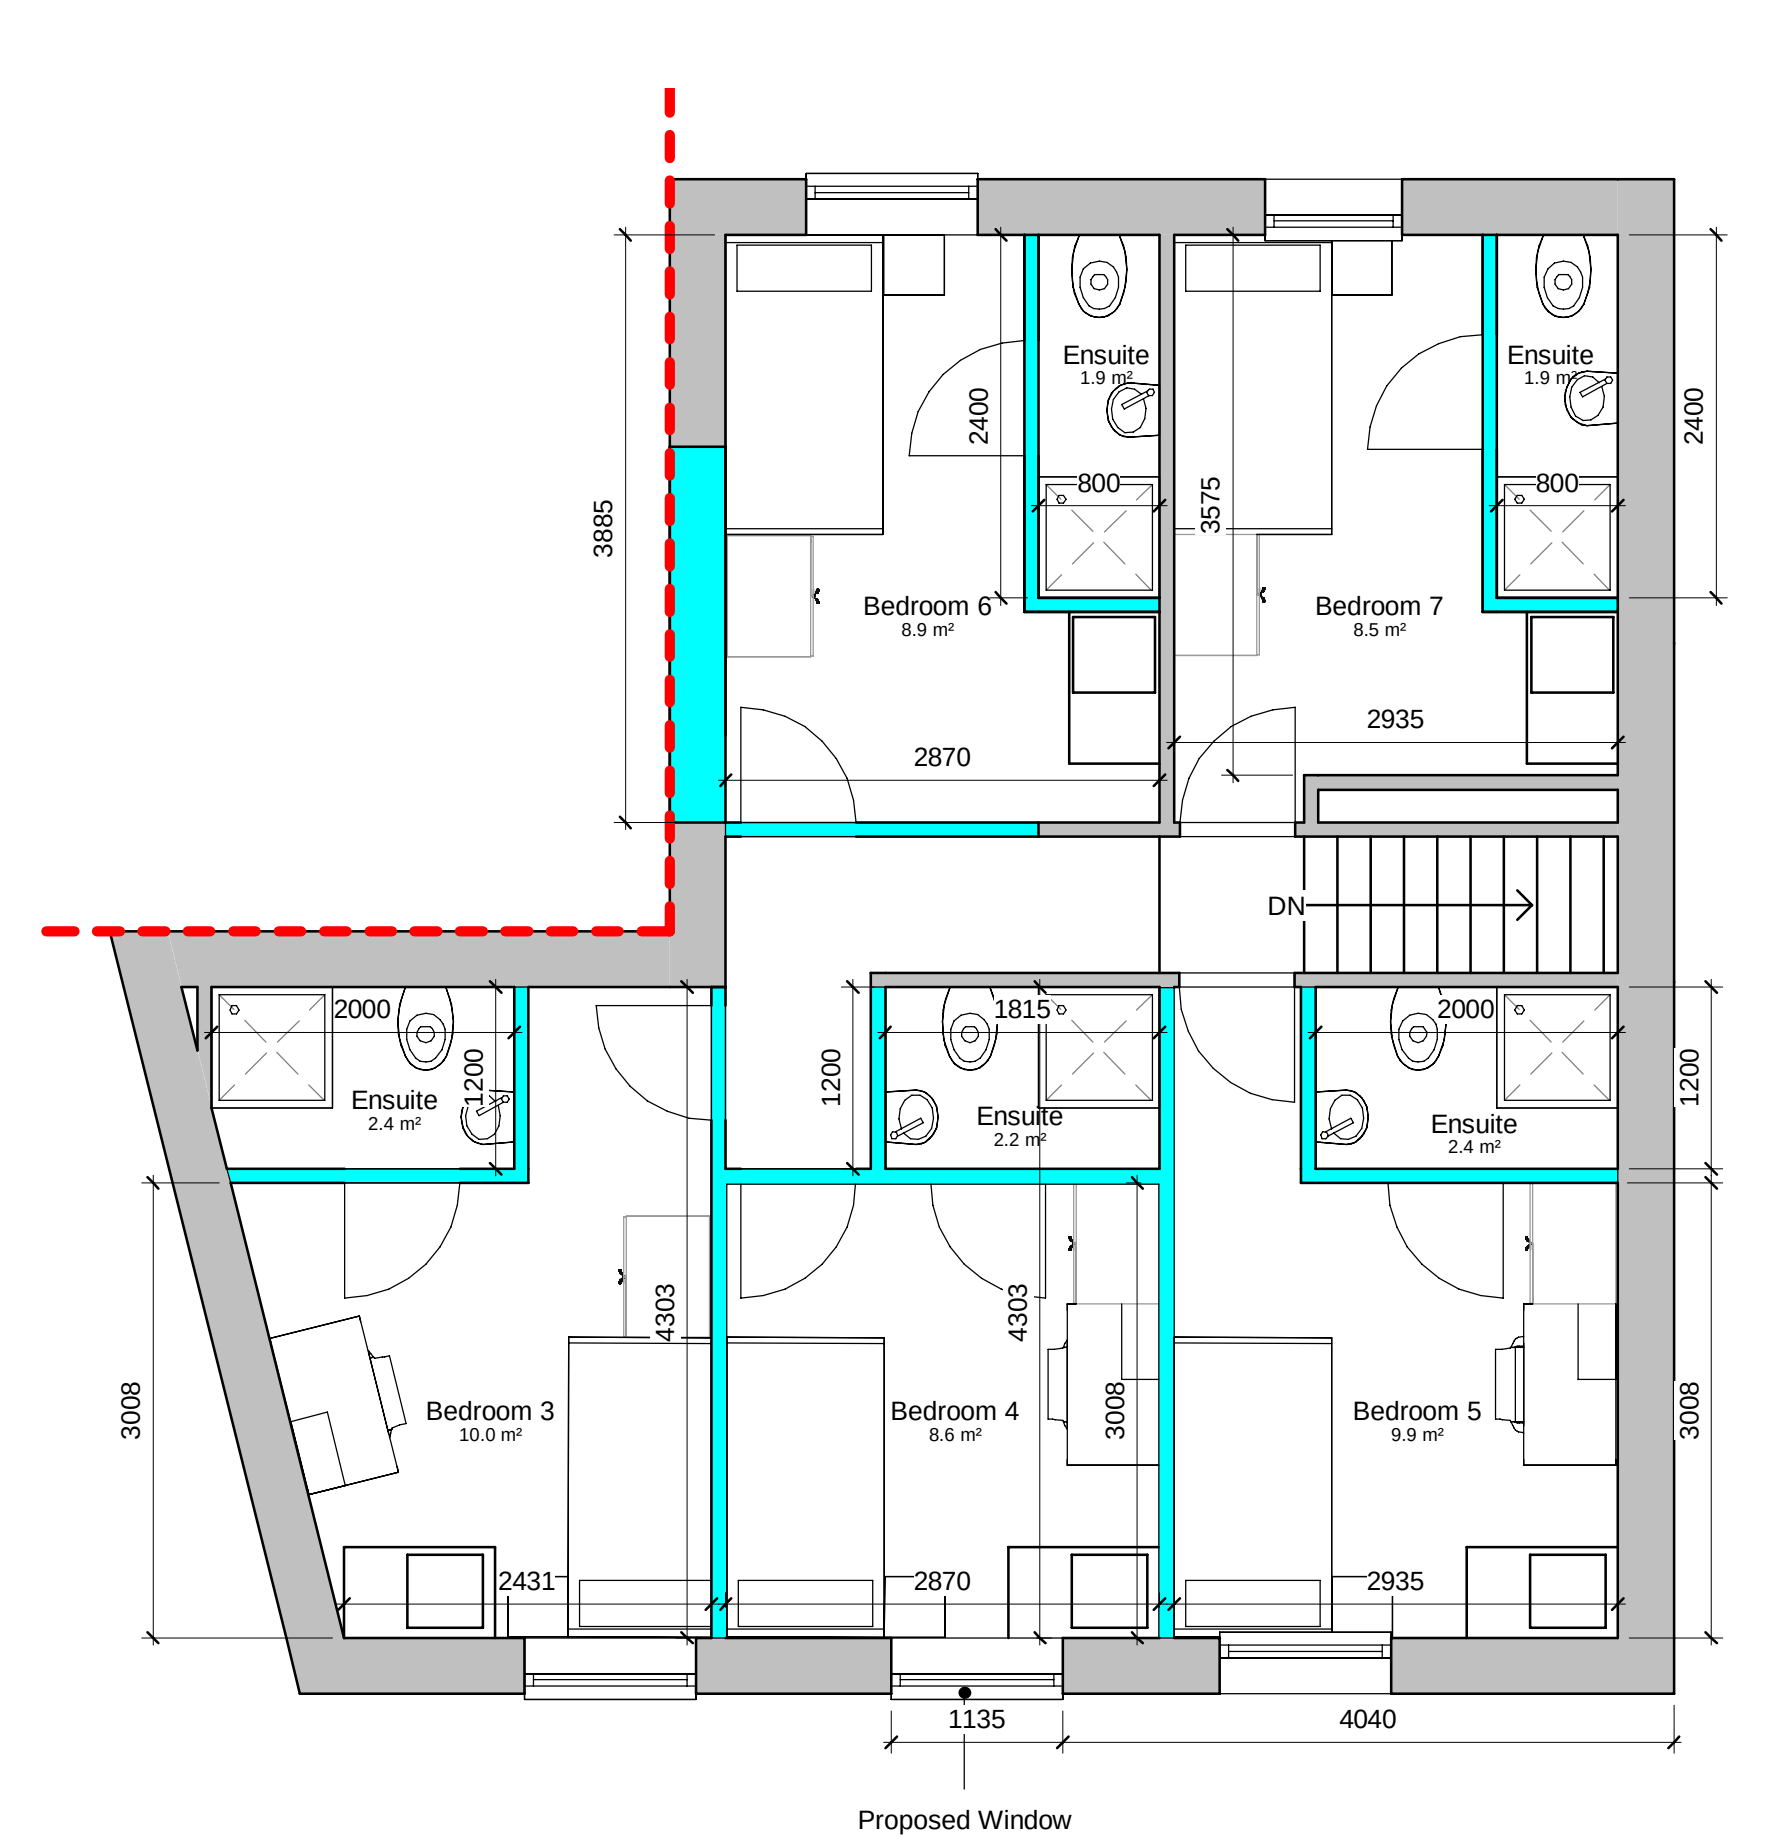


4 Proposed First Floor Plan
1 : 50

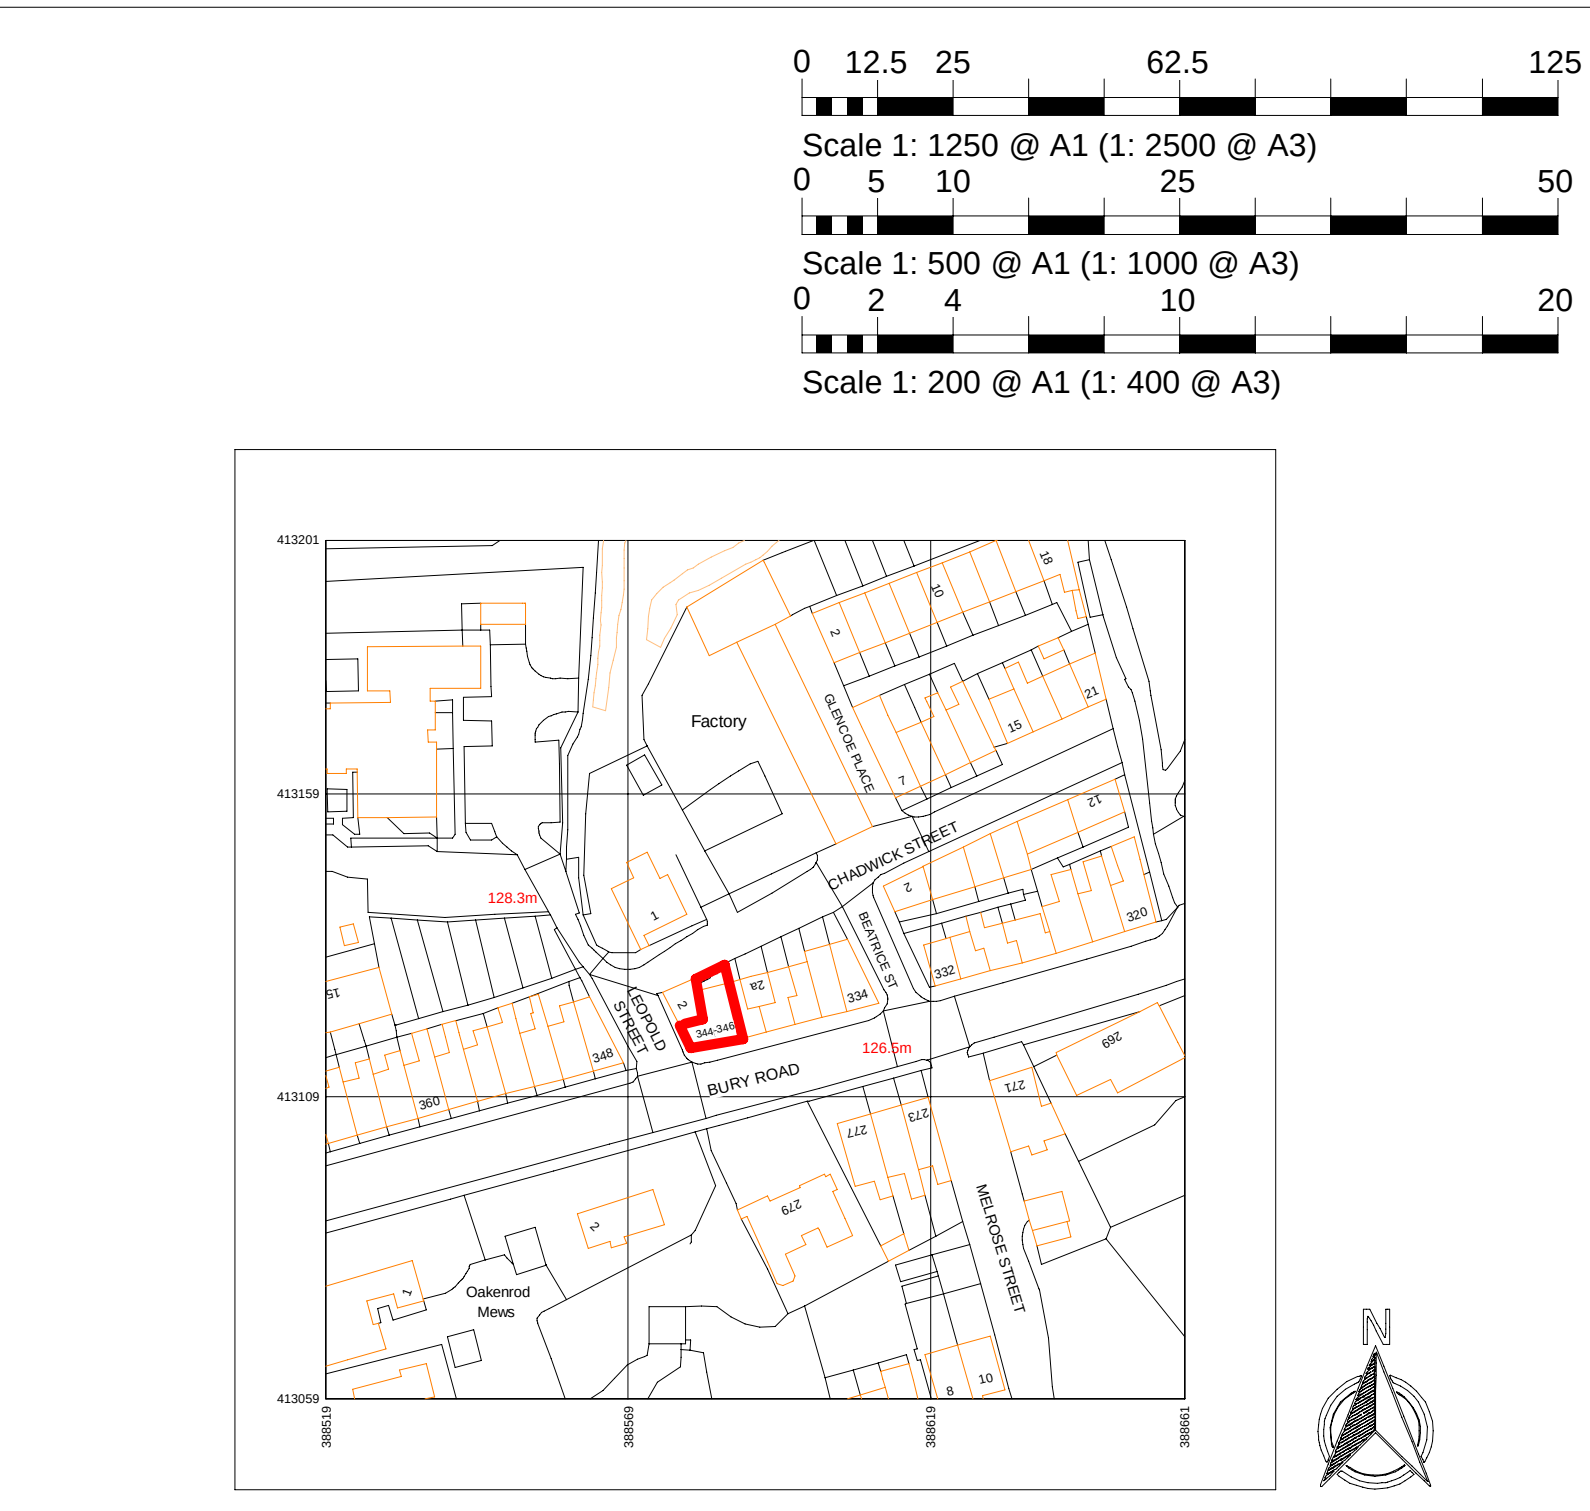

5 Location Plan
1 : 1250

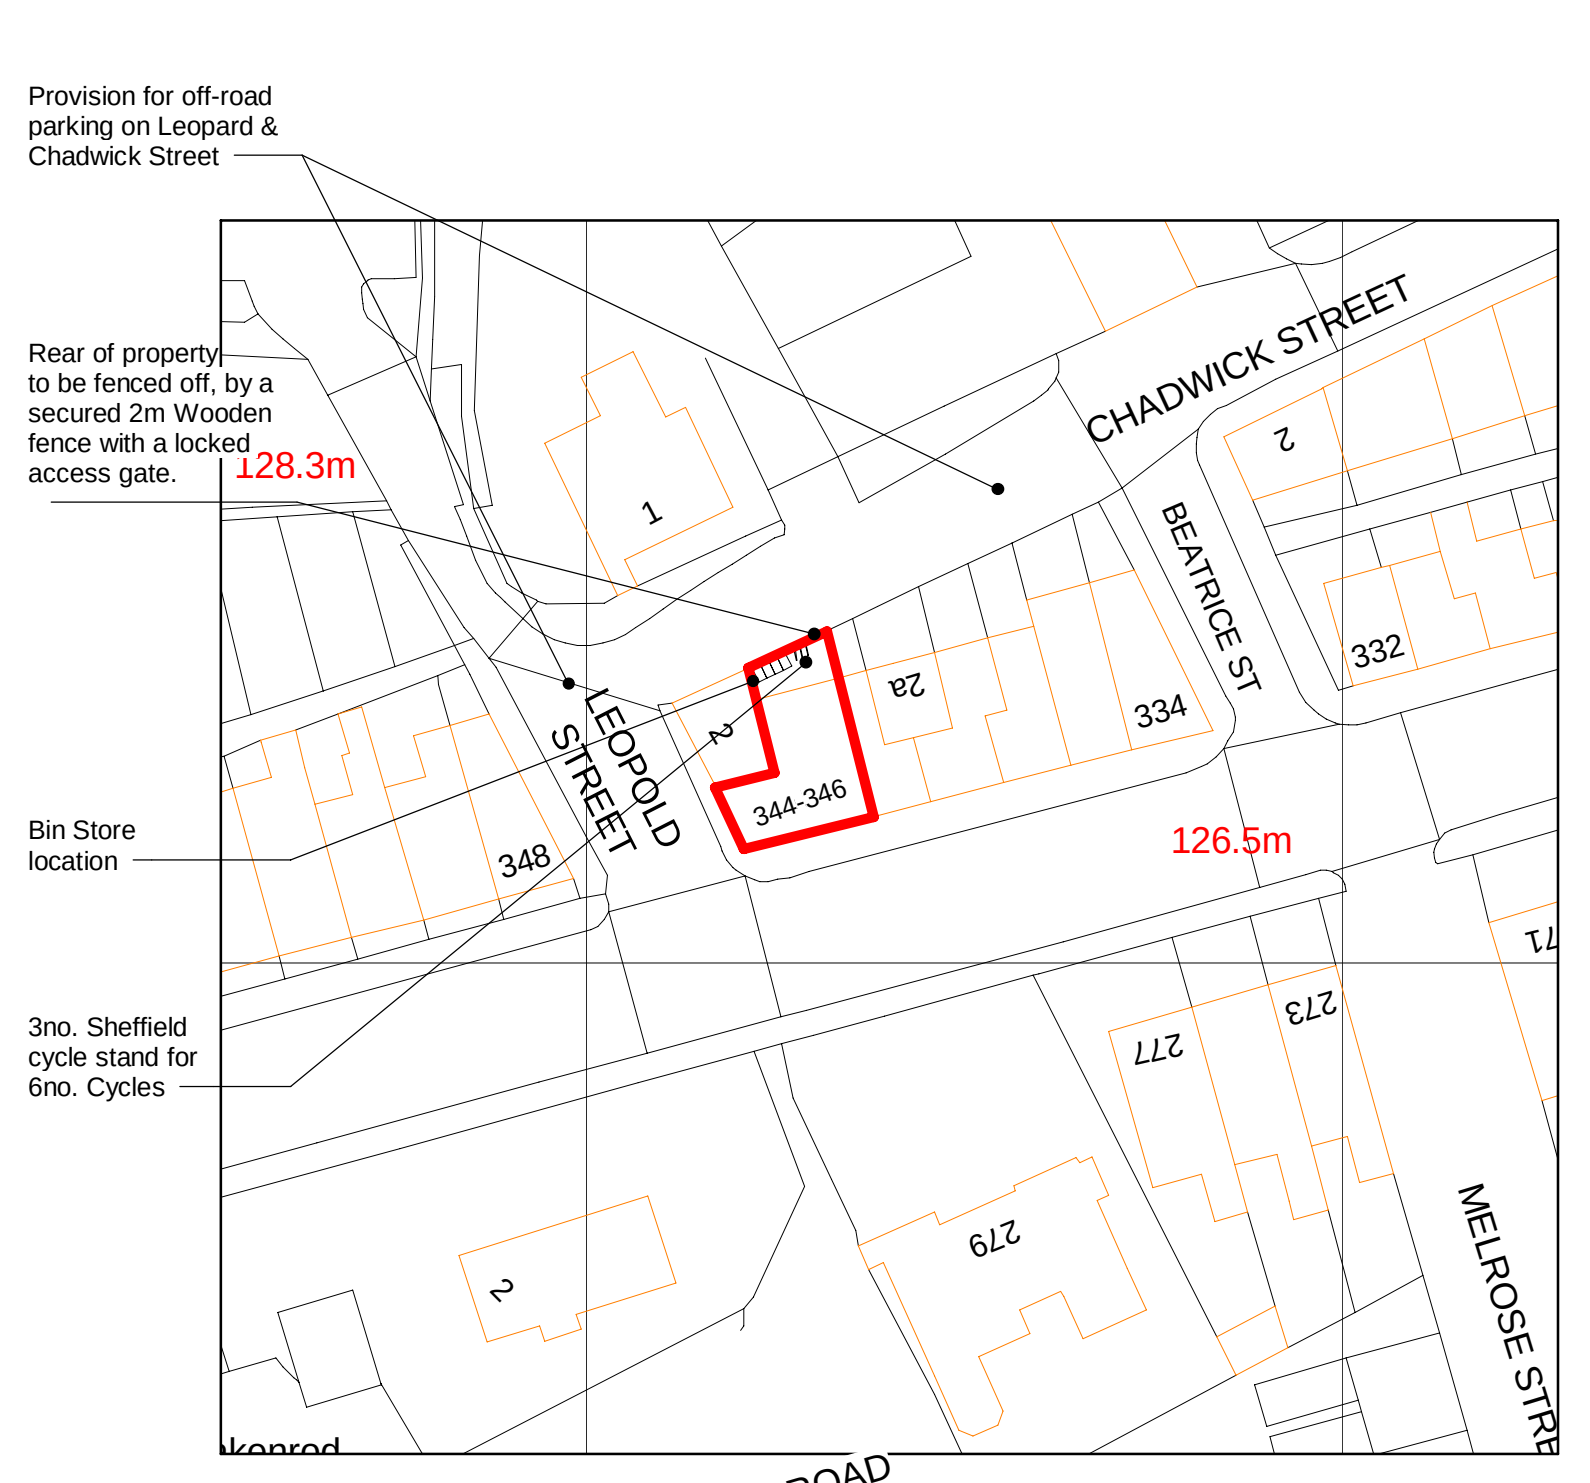

6 Site Plan
1 : 500

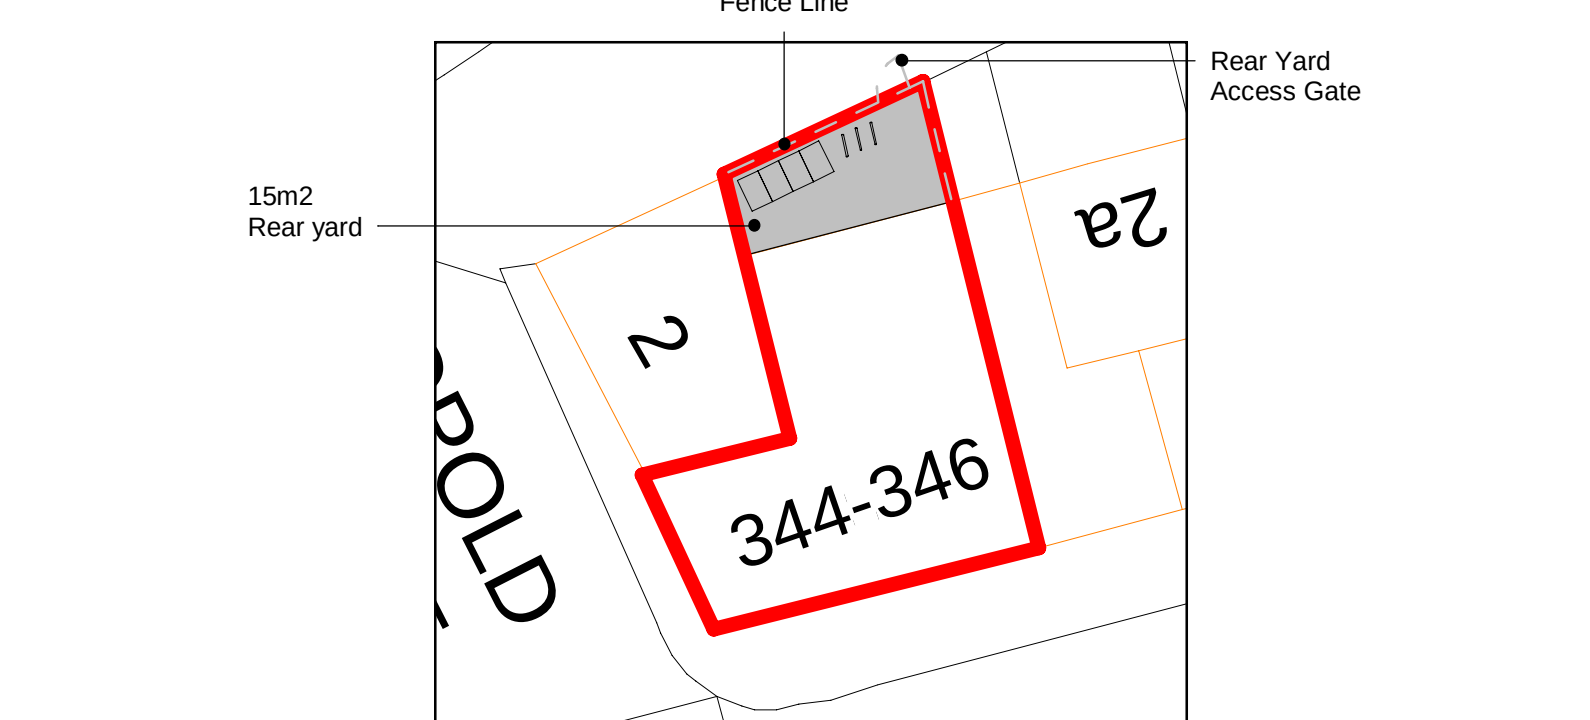

7 Site Plan- 2
1 : 200

Notes
Drawing intended for Planning purposes only. All dimensions are to be checked prior to construction work and any discrepancies are to be identified to the Architect.
Revisions



Status	FOR PLANNING			
Client	Residencia Properties			
Project	344-346 Bury Rd, Rochdale, OL11 4EB			
Title	Existing & Proposed Plans			
Scale	Size	Date	Drawn	Checked
As indicated	A1	14.08.24	MP	AV
Drawing No.	AM-219-A101			Rev.