




FRONT ELEVATION




REAR ELEVATION

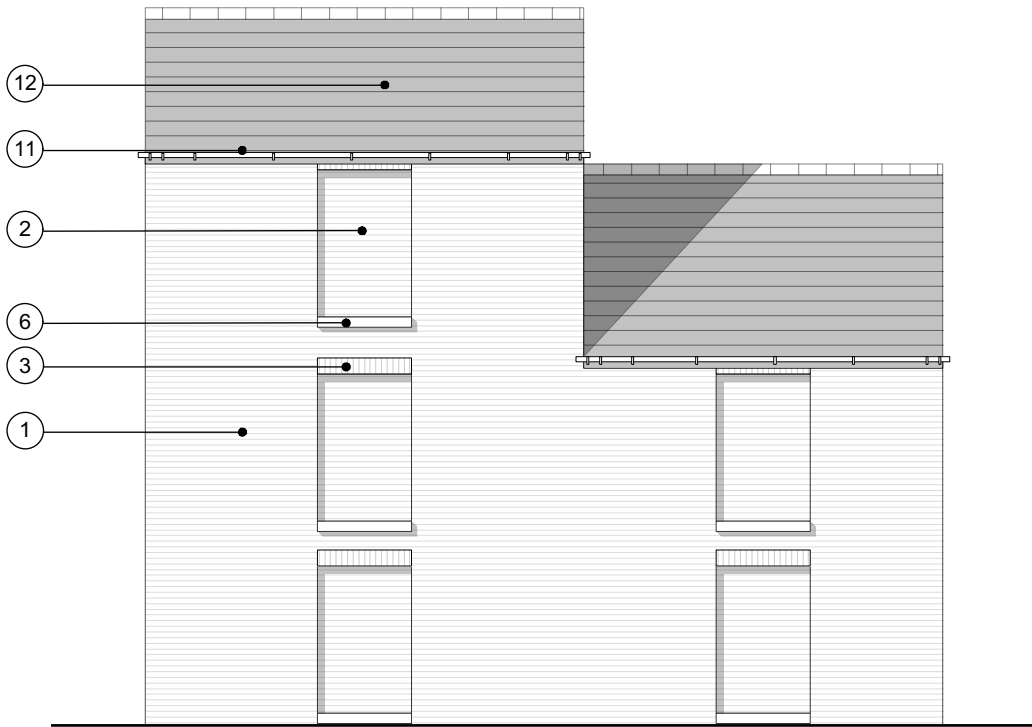

SIDE ELEVATION

MATERIALS KEY

- 1. RED BRICK TYPE 1 - STRETCHER BOND WITH FLUSH MORTAR JOINTS
- 2. RED BRICK TYPE 2 - RECESSED BRICK PANEL WITH FLUSH MORTAR JOINTS
- 3. RED BRICK TYPE 3 - RECESSED SOLDIER COURSING WITH FLUSH MORTAR JOINTS
- 4. RANDOM COURSED BUFF STONE WALL
- 5. PROJECTING CAST STONE WINDOW HEAD
- 6. PROJECTING CAST STONE SILL
- 7. CAST STONE COPING
- 8. LIGHT GREY TIMBER CLADDING
- 9. LIGHT GREY ALUMINIUM COMPOSITE WINDOWS / DOORS
- 10. HORIZONTALLY PLANKED TIMBER ENTRANCE DOOR
- 11. ALUMINIUM ROUND RAINWATER GOODS (RISE AND FALL BRACKETS TO GUTTERS)
- 12. FIBRE CEMENT ROOF SLATES AND RIDGE SLATES (CEMBRIT JUTLAND OR SIMILAR)
- 13. ALUMINIUM DRY VERGE SYSTEM (KYTUN TILE DRY VERGE SYSTEM OR SIMILAR)
- 14. LASER CUT METAL SIGNAGE

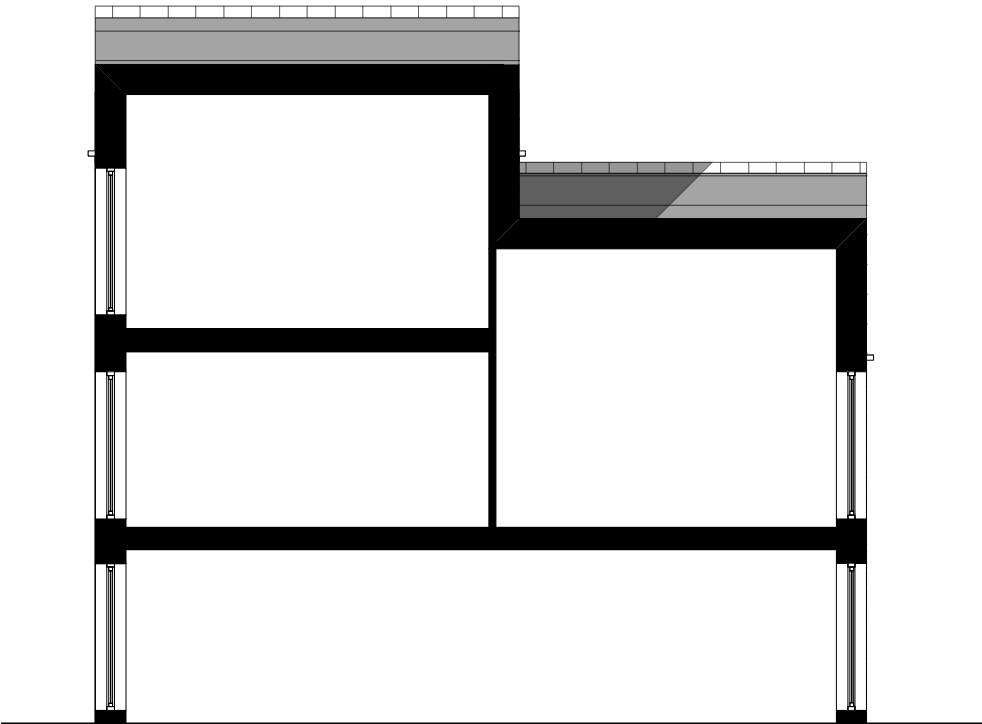

SECTION

PROPOSED HOUSE TYPE 4A ELEVATIONS & SECTION

1:100 @A3

© Copyright Ollier Smurthwaite Architects

REVISION

DATE

DESCRIPTION

CLIENT:

PROJECT: PROPOSED RESIDENTIAL DEVELOPMENT

ADDRESS: TACK LEA WORKS, BURY, BL9 7UA

DRAWING TITLE: PROPOSED HOUSE TYPE 4A ELEVATIONS & SECTION

SCALE: 1:100 @A3

DATE: AUG 2022

DRAWING NO: A645_P_209

OLLIER SMURTHWAITE ARCHITECTS

40 King Street, Manchester, M2 6BA

T 0161 883 0838

F 0161 883 0839

E mail@olliersmurthwaite.com