



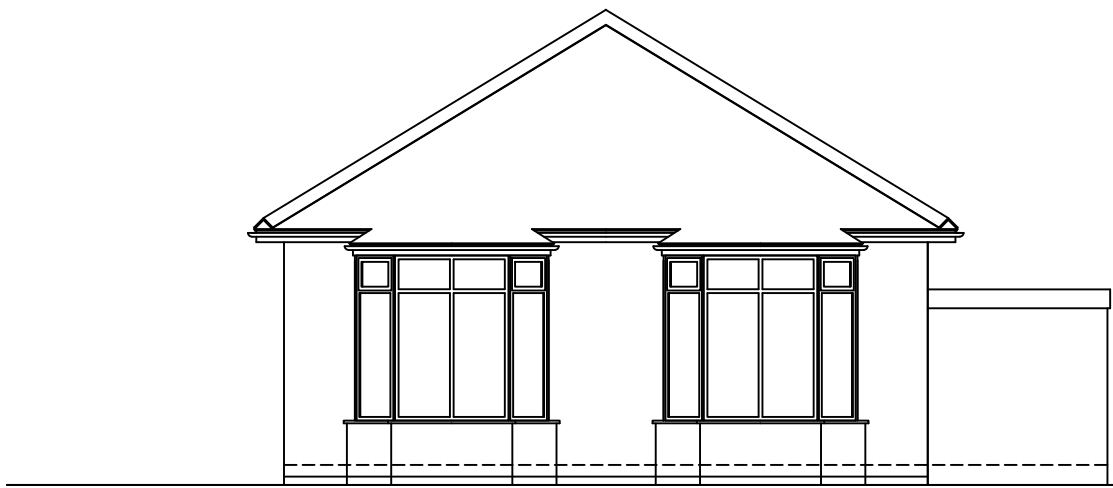


FRONT ELEVATION
scale 1-50




REAR ELEVATION
scale 1-100

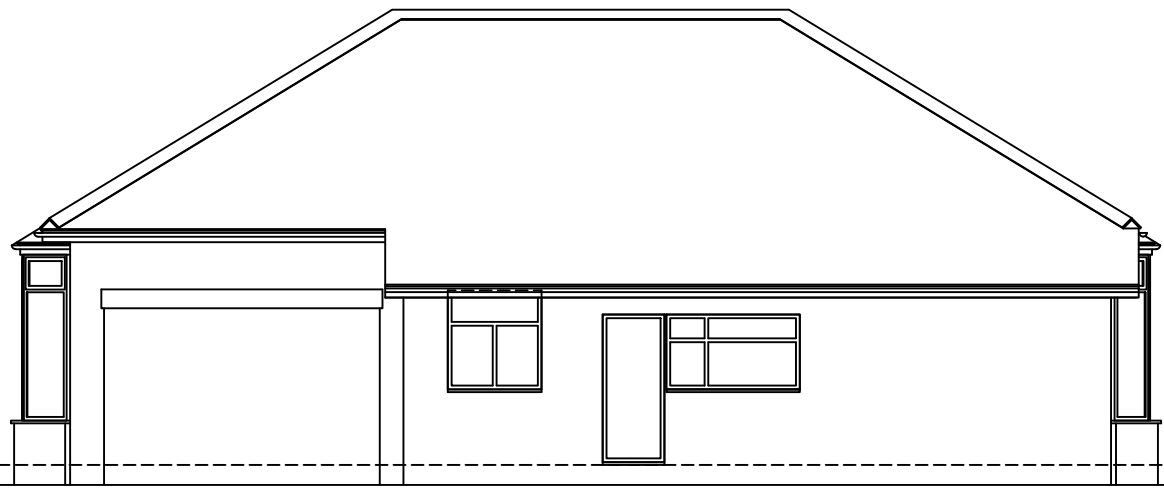


SIDE ELEVATION
scale 1-100

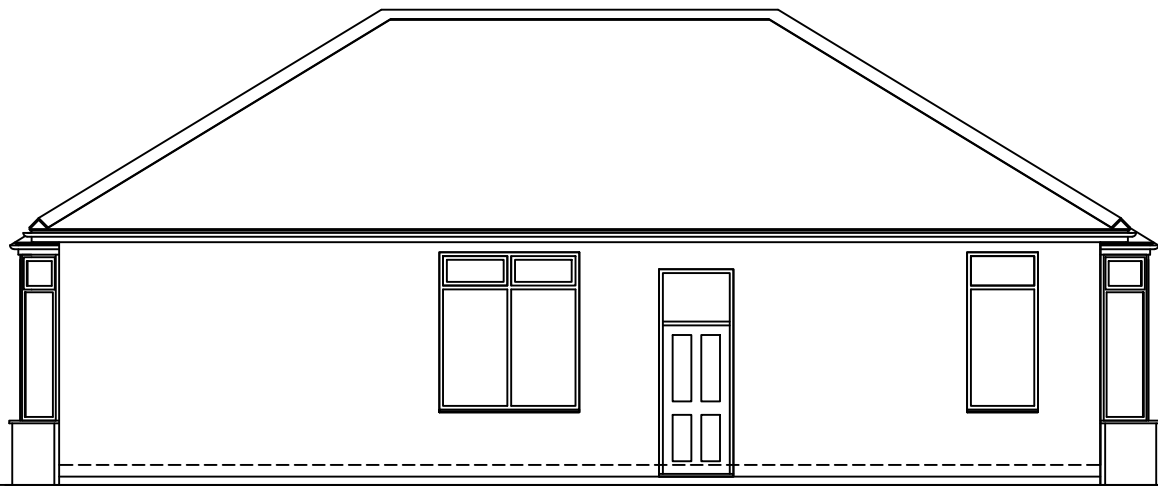

SIDE ELEVATION
scale 1-100

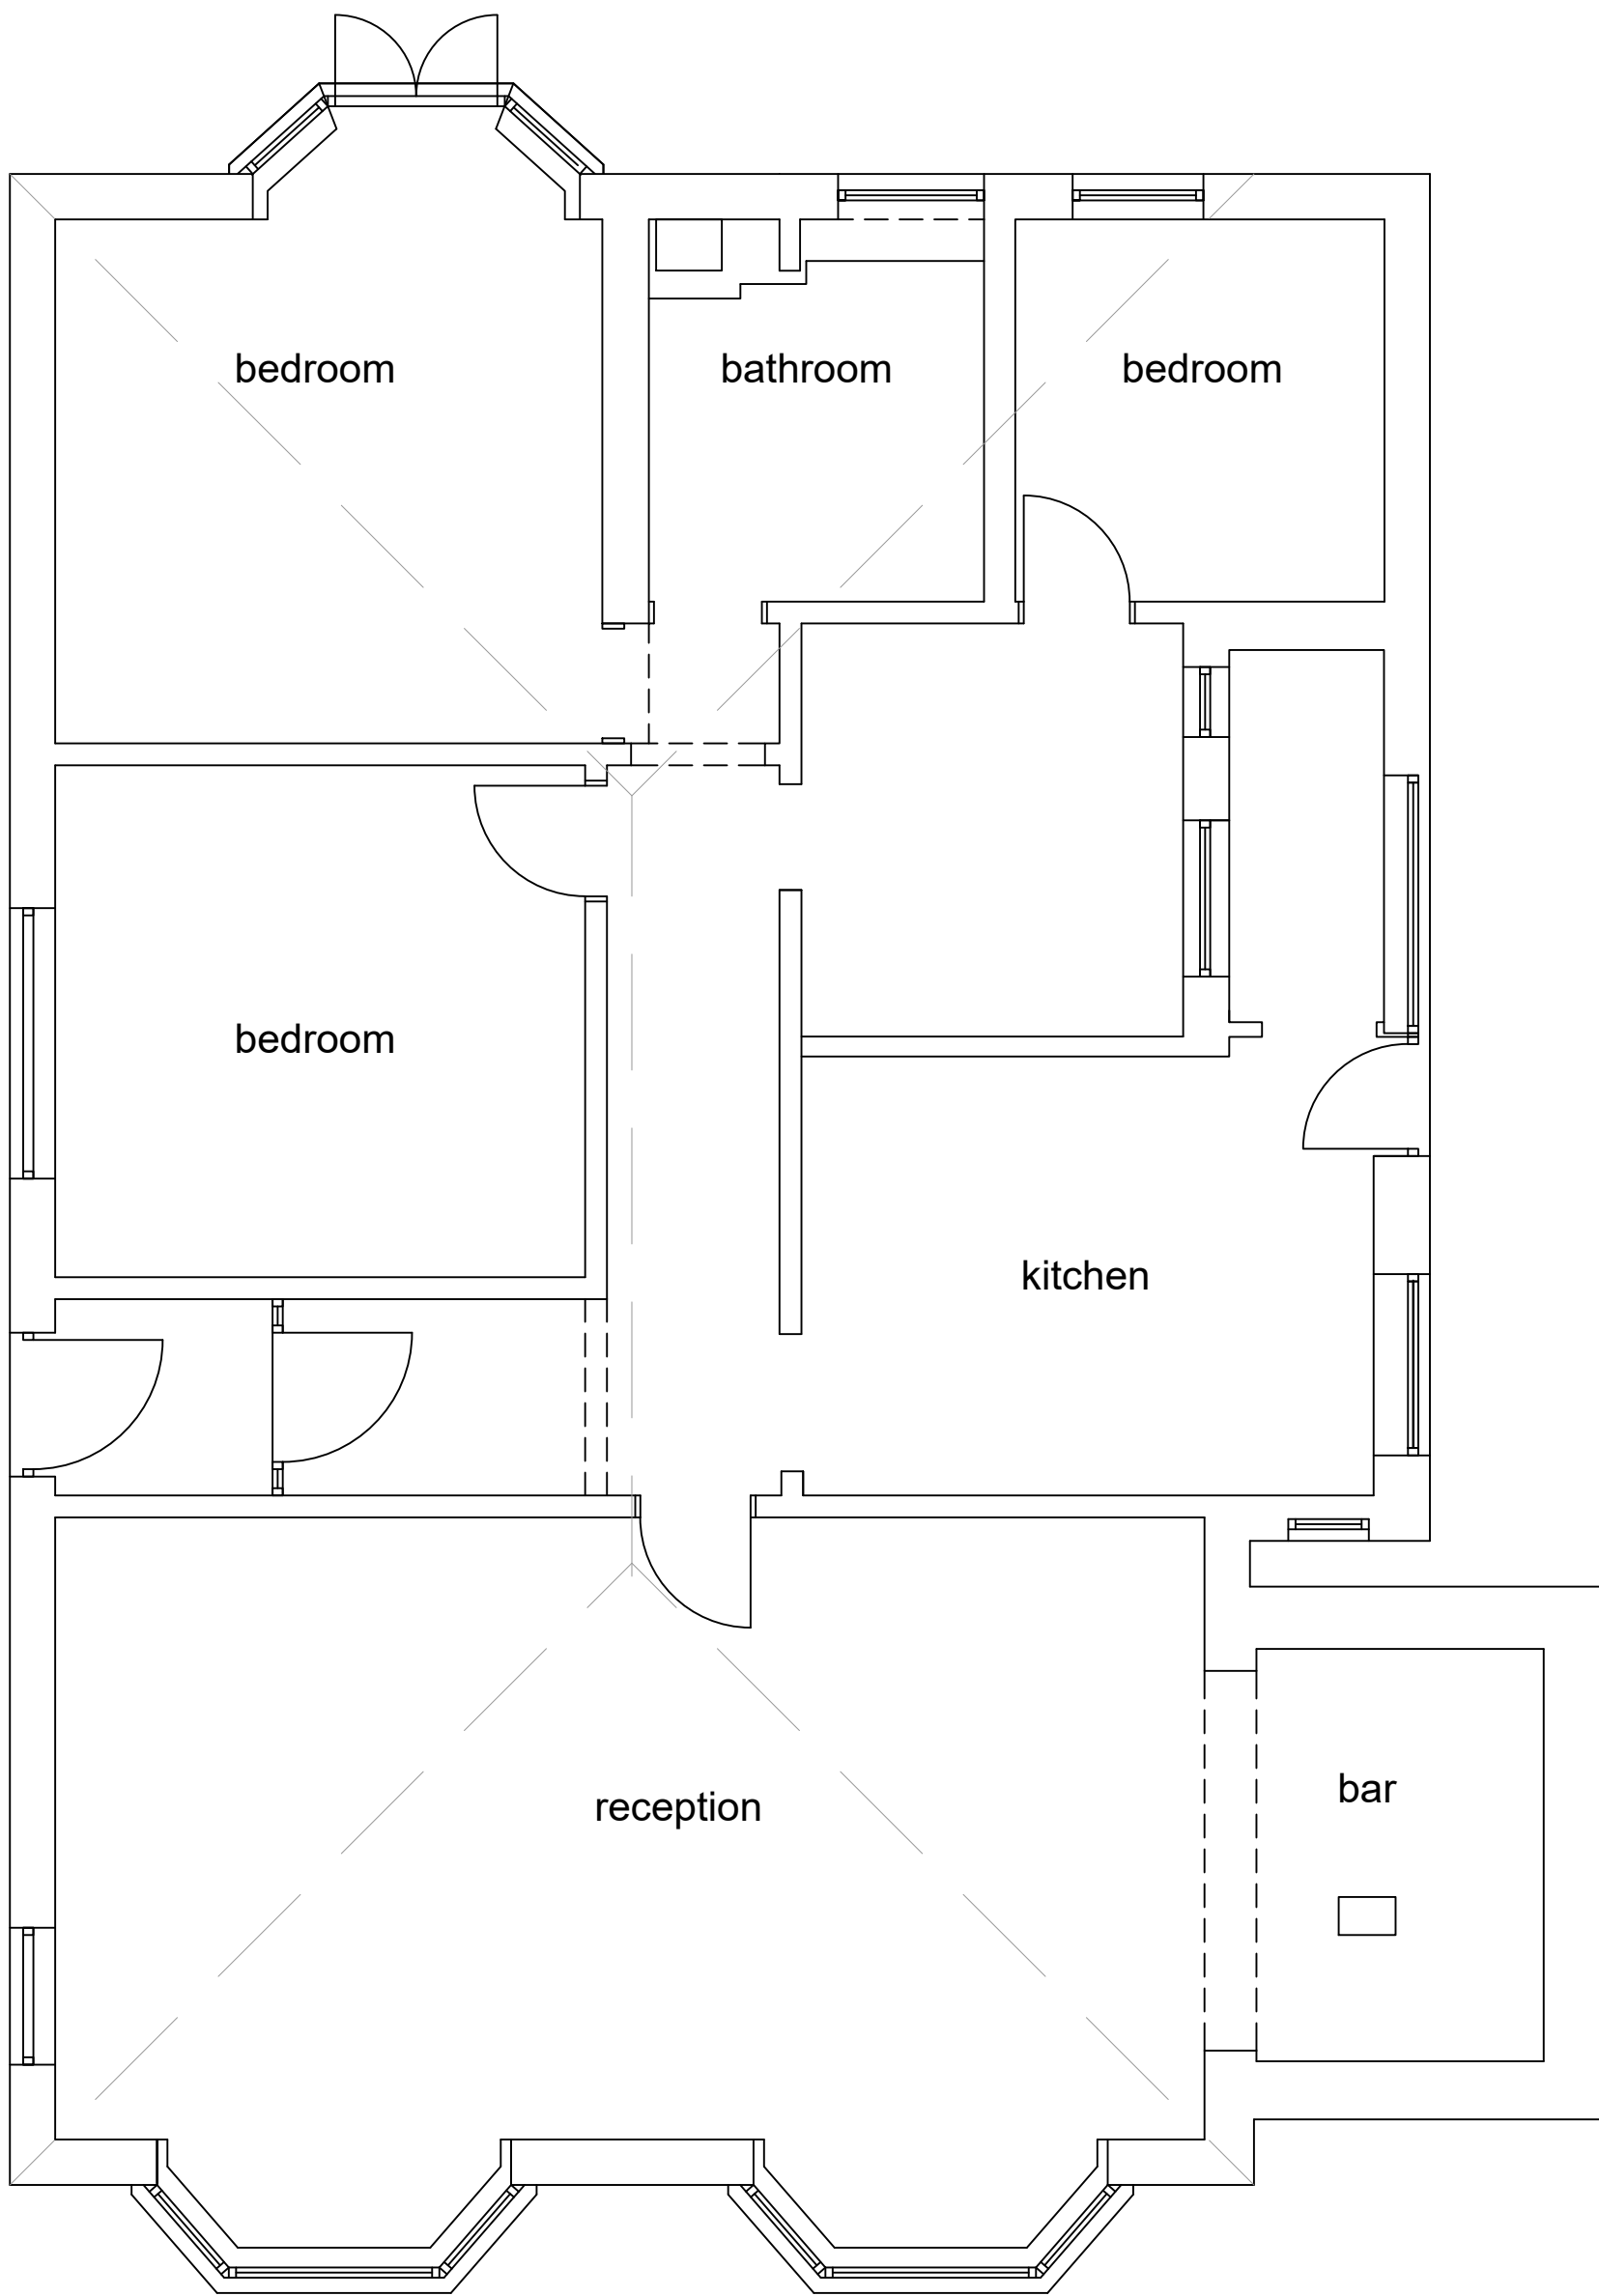

GROUND FLOOR PLAN
scale 1-50

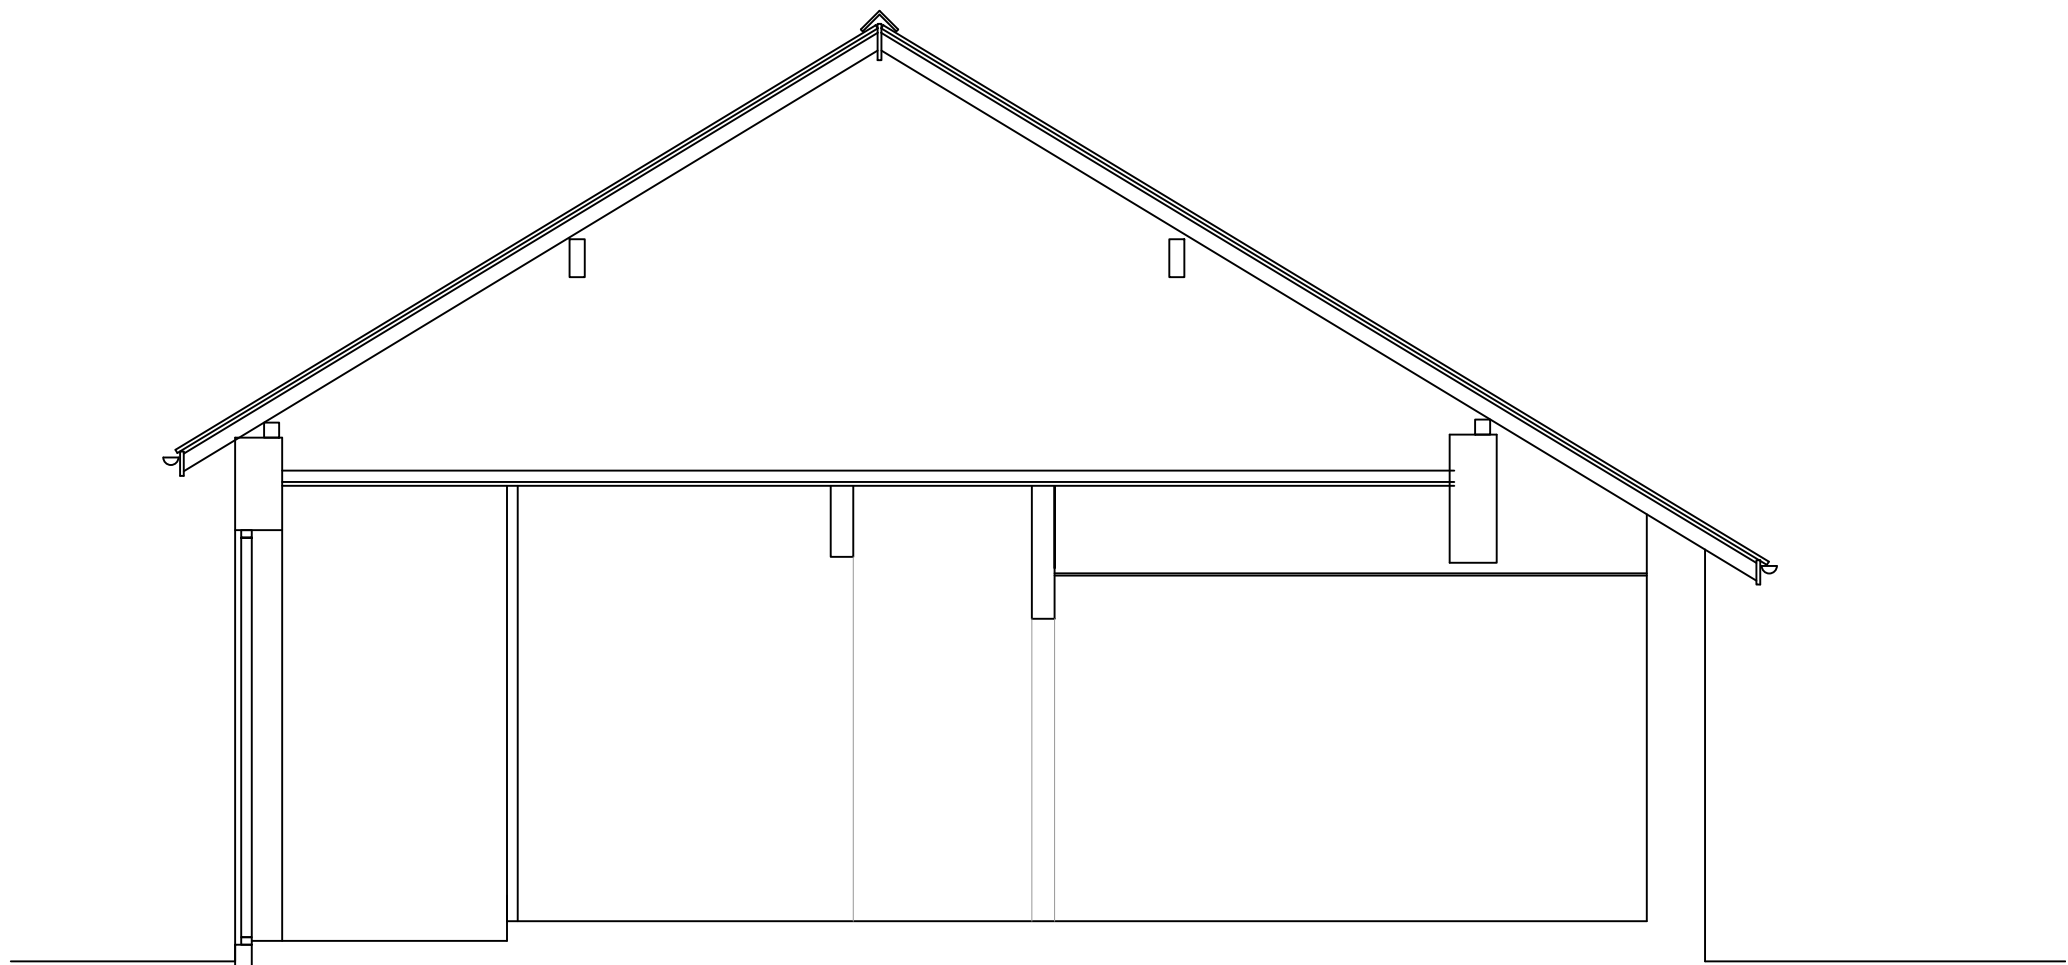

CROSS SECTION
scale 1-50

rev	date	description	
 AJ COCKER ASSOCIATES CHARTERED BUILDING SURVEYORS		New Century House 176 Drake Street Rochdale OL16 1UP Tel: 01706 764880 Fax: 01706 764881 www.ajcockerassociates.co.uk mail@ajcockerassociates.co.uk	 RICS the mark of property professionalism worldwide
Project:		scale: as noted @ A1	
23 Thornham Lane Royton		date: Feb 23	
EXISTING LAYOUTS		drawn: IS	
Client: Mr and Mrs Gardner		Dwg. Nr. G300-01	