


KEY

 Whiterock

Low level panelling (painted plaster above) - refer to internal elevation drawings for details.

All other areas to be painted finish in accordance with decorations schedule or to remain as existing.

For tiling information, refer to sanitaryware drawings.

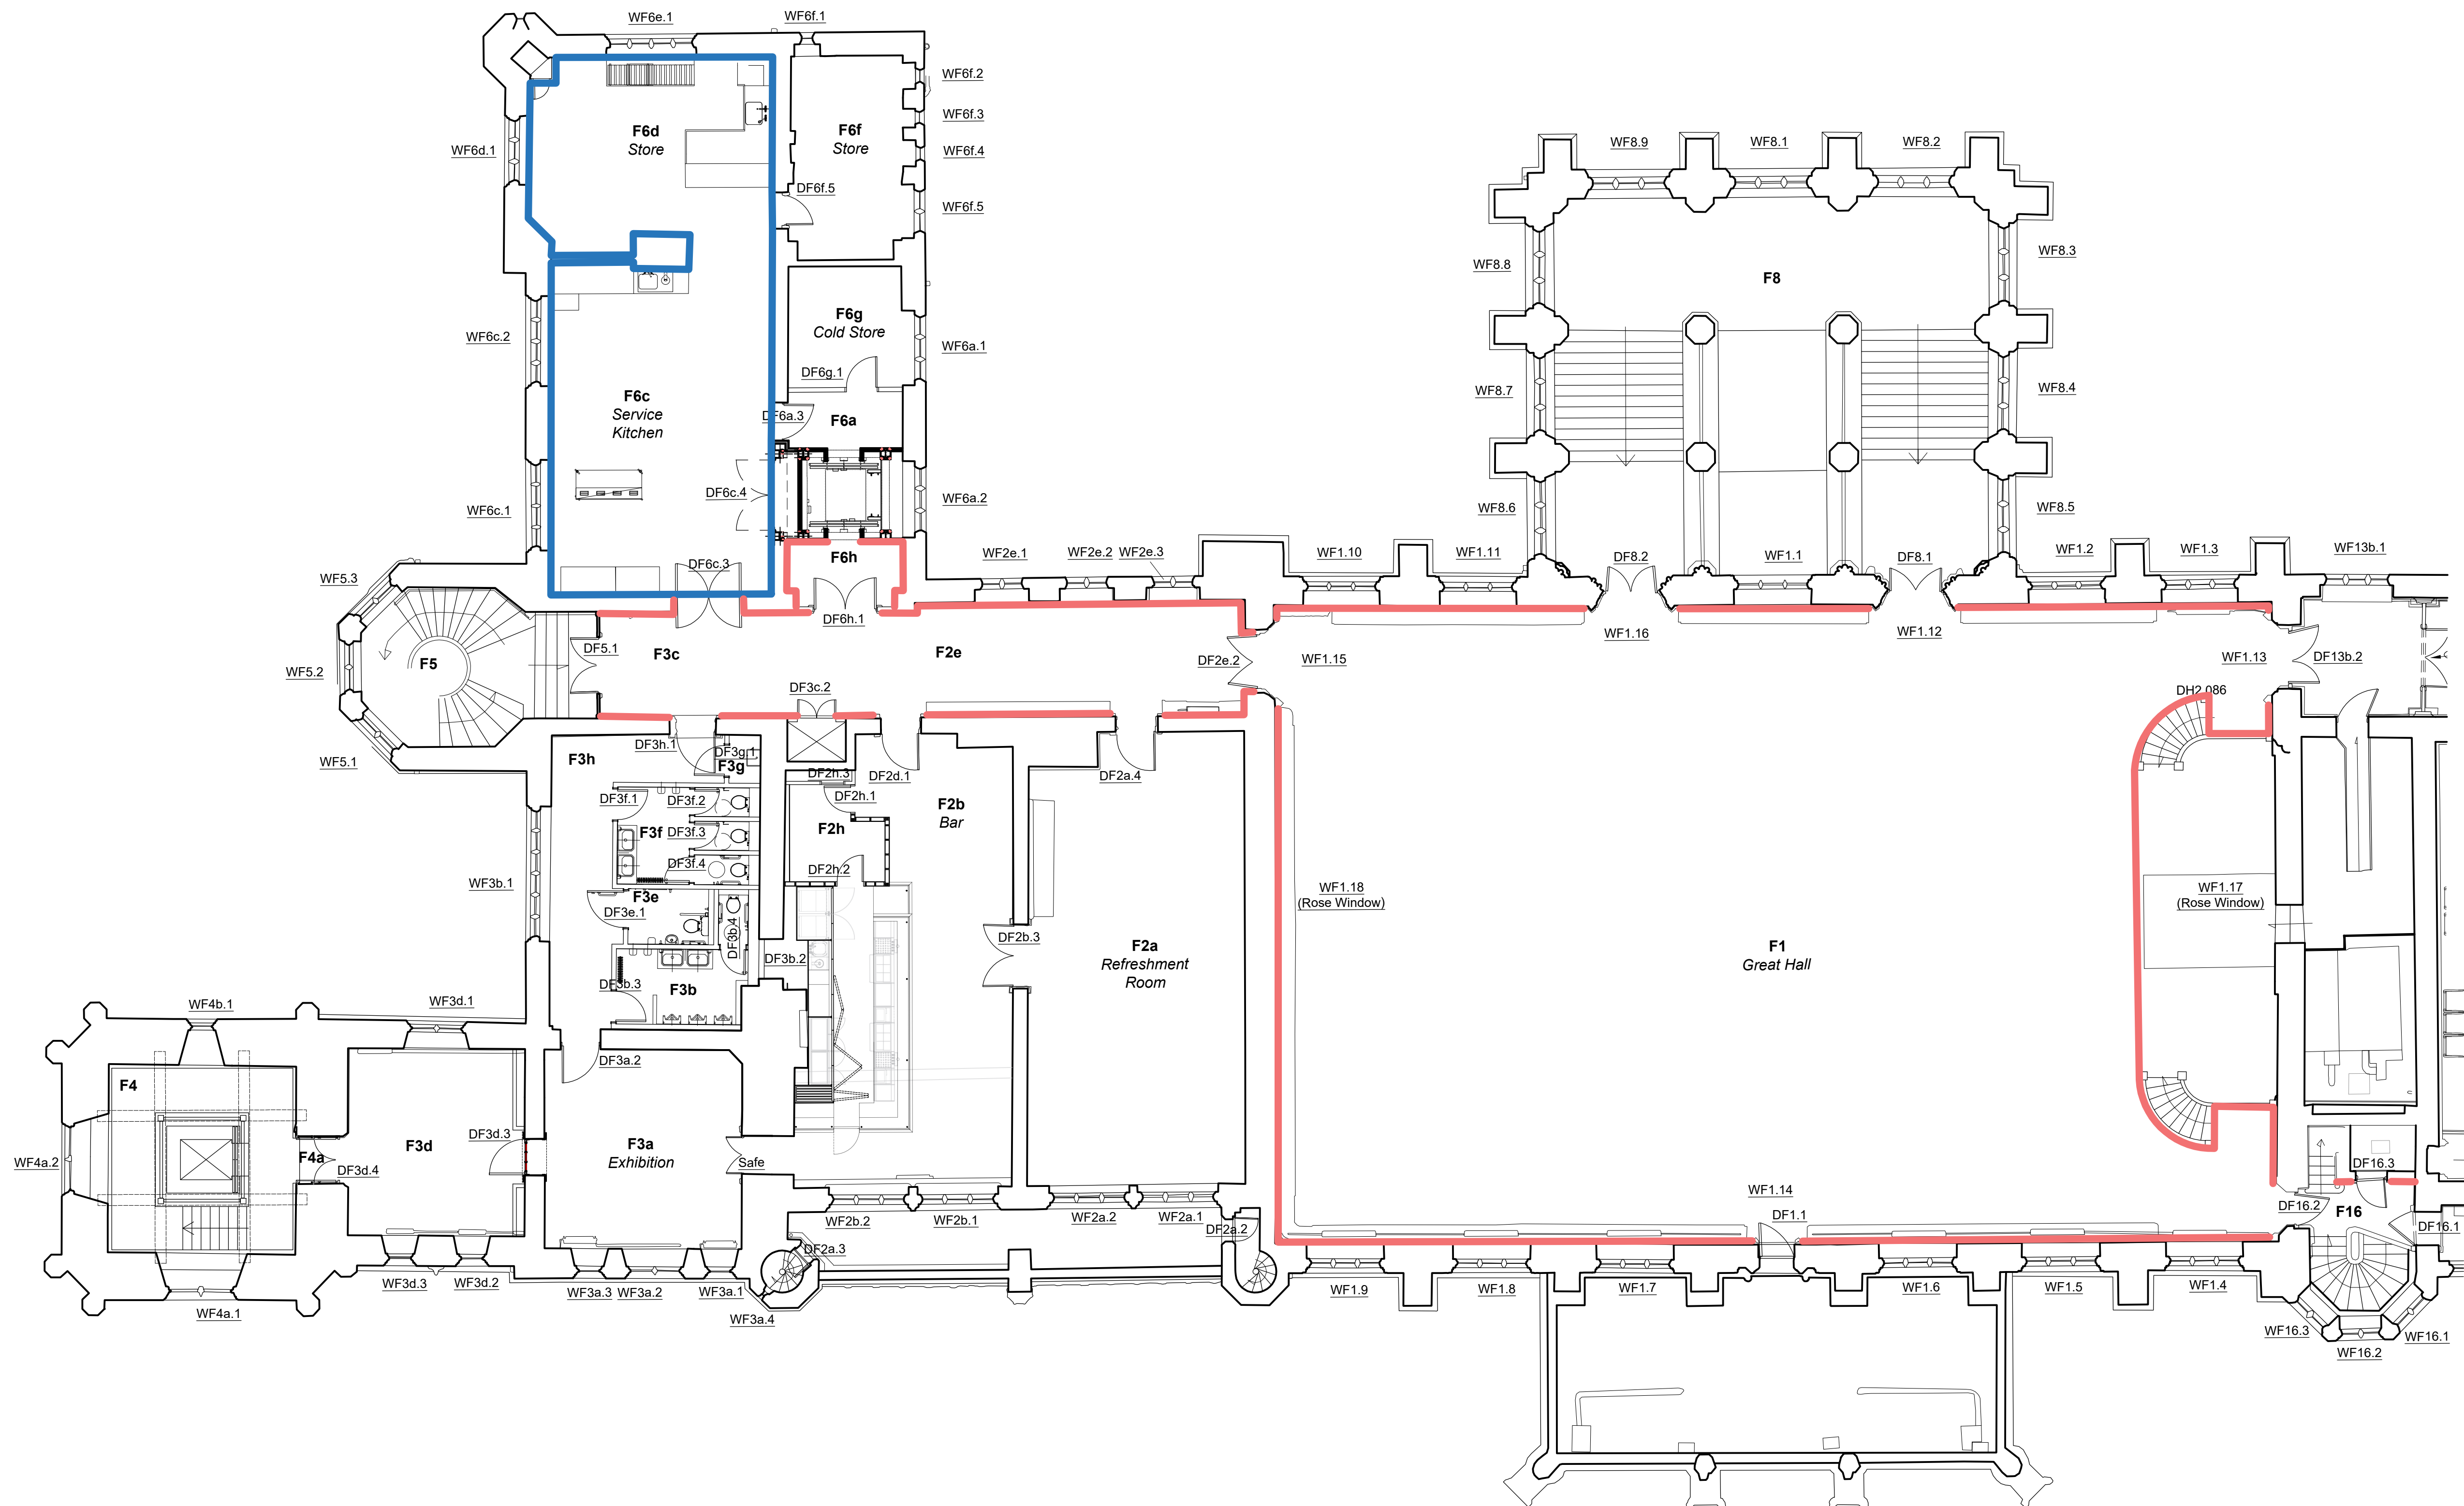

Notes

1. Any dwg format drawing is to be read in conjunction with and at the scale of the accompanying pdf.
2. Where colours other than black or grey are used, the drawing must be plotted in colour.
3. For status "C" (Construction) Local Authority purposes are to be checked on site by the contractor, scaling is for Design Authority purposes only.
4. Unless otherwise indicated, all dimensions are in millimeters.
5. All information on this drawing is to be read in conjunction with the relevant Donald Insoll Associates specification and trade contractors' drawings and information by specialist.
6. In the event of any discrepancy, please contact us immediately.
7. This drawing may contain survey information by others and is to be used solely for the purpose of which it was issued.
8. These are uncontrolled documents issued for information purposes only. If you have any queries regarding the drawings, please contact DIA immediately.
9. The user of this file cannot be held responsible for any errors arising from changes made to an uncontrolled dwg file.

© 2019 DONALD INSALL ASSOCIATES LTD

Status codes

S0	Work in Progress	D1	Suitable for Costing
S1	Suitable for Co-ordination	D2	Suitable for Tender
S2	Suitable for Information	D3	Suitable for Contractor Design
S3	Suitable for Review & Comment	D4	Suitable for Manufacture/Procurement
S4	Suitable for Stage Approval		

A1,A2,A3, An etc. Approved and accepted as stage complete

B1,B2,B3, Bn etc. Partially signed off: with minor comments from the Client

CR Construction Record

C01	02-05-23	SZG	RZM	Initial Issue			
Rev	Date	Dwn	Auth	Revision			
Scale A1@ 100	Status CR	Purpose of issue For Construction					
File Name RTH - DIA - XX- 20 - DR- A - 0063				C01			
Project	Originator	Volume	Level	Type	Role	Number	Revision


Rochdale Town Hall
for Rochdale Development Agency

Phase 2 - First Floor Plan

Wall Finishes

Donald Insall Associates
Chartered Architects and Historic Building Consultants

Bridgeway House, 5 Bridge Place, Chester CH1 1SA
(+44) 01244 350 063
chester@insall-architects.co.uk

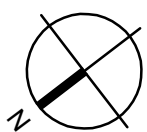

0 1 2 5
Scale 1:100 m