




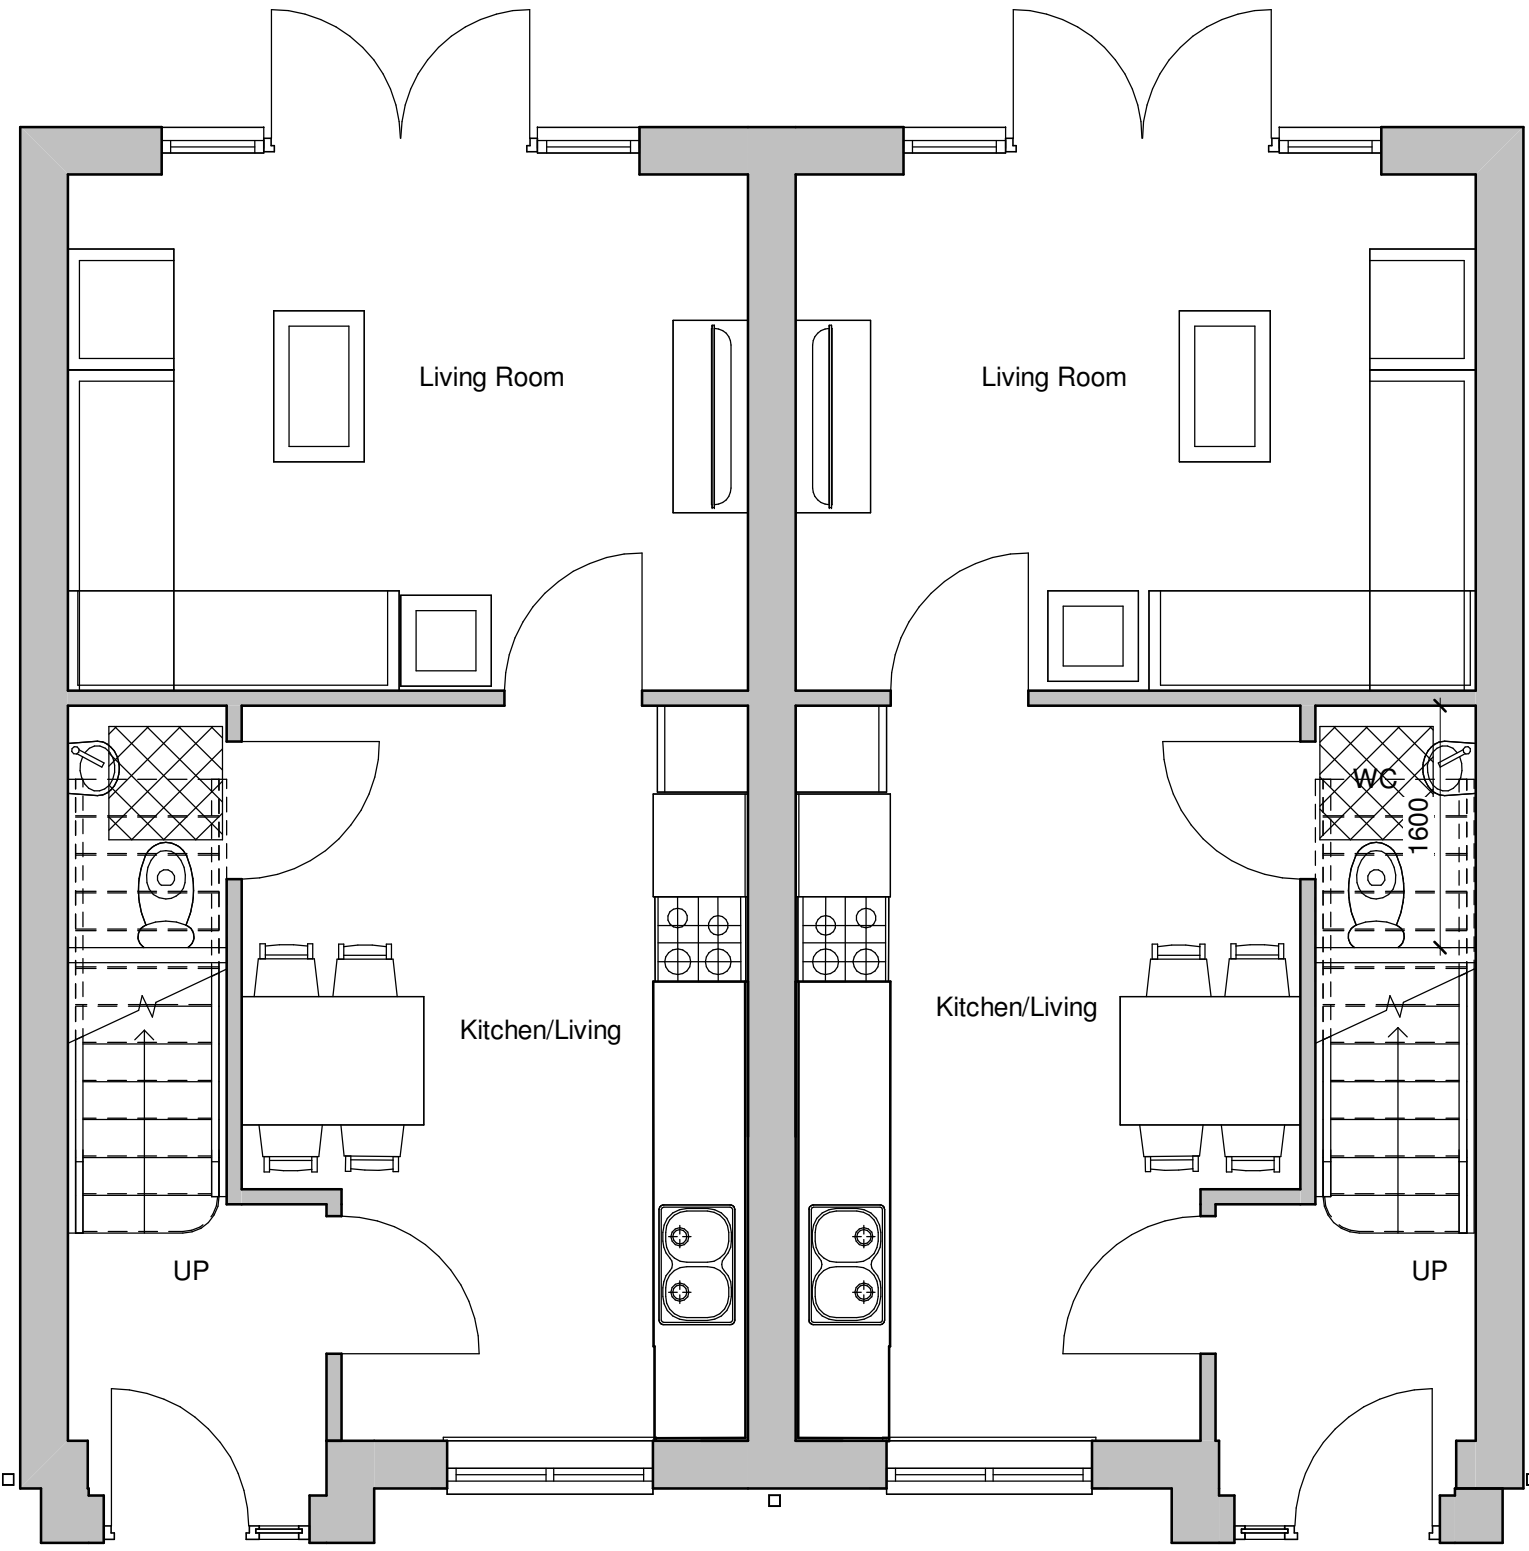

Ground Floor
1 : 50

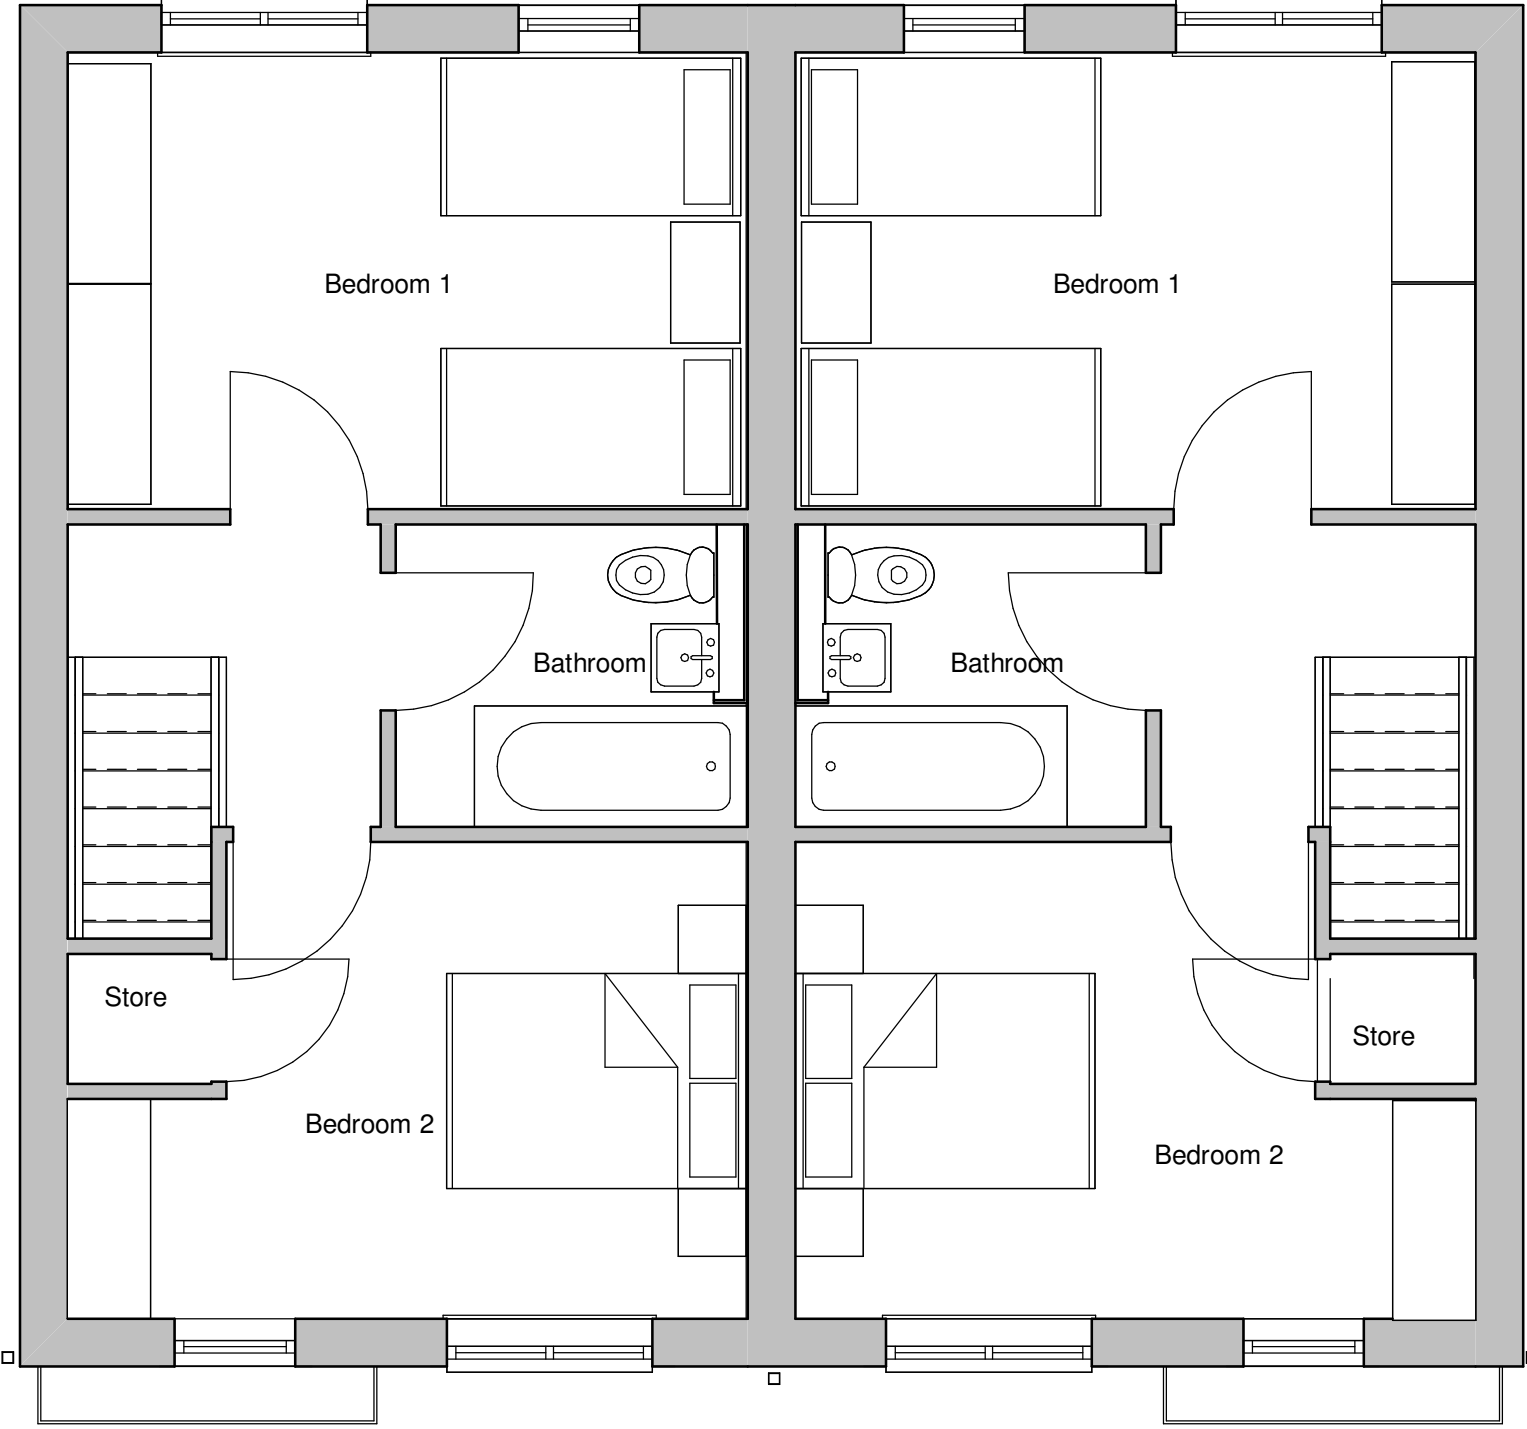


First Floor
1 : 50

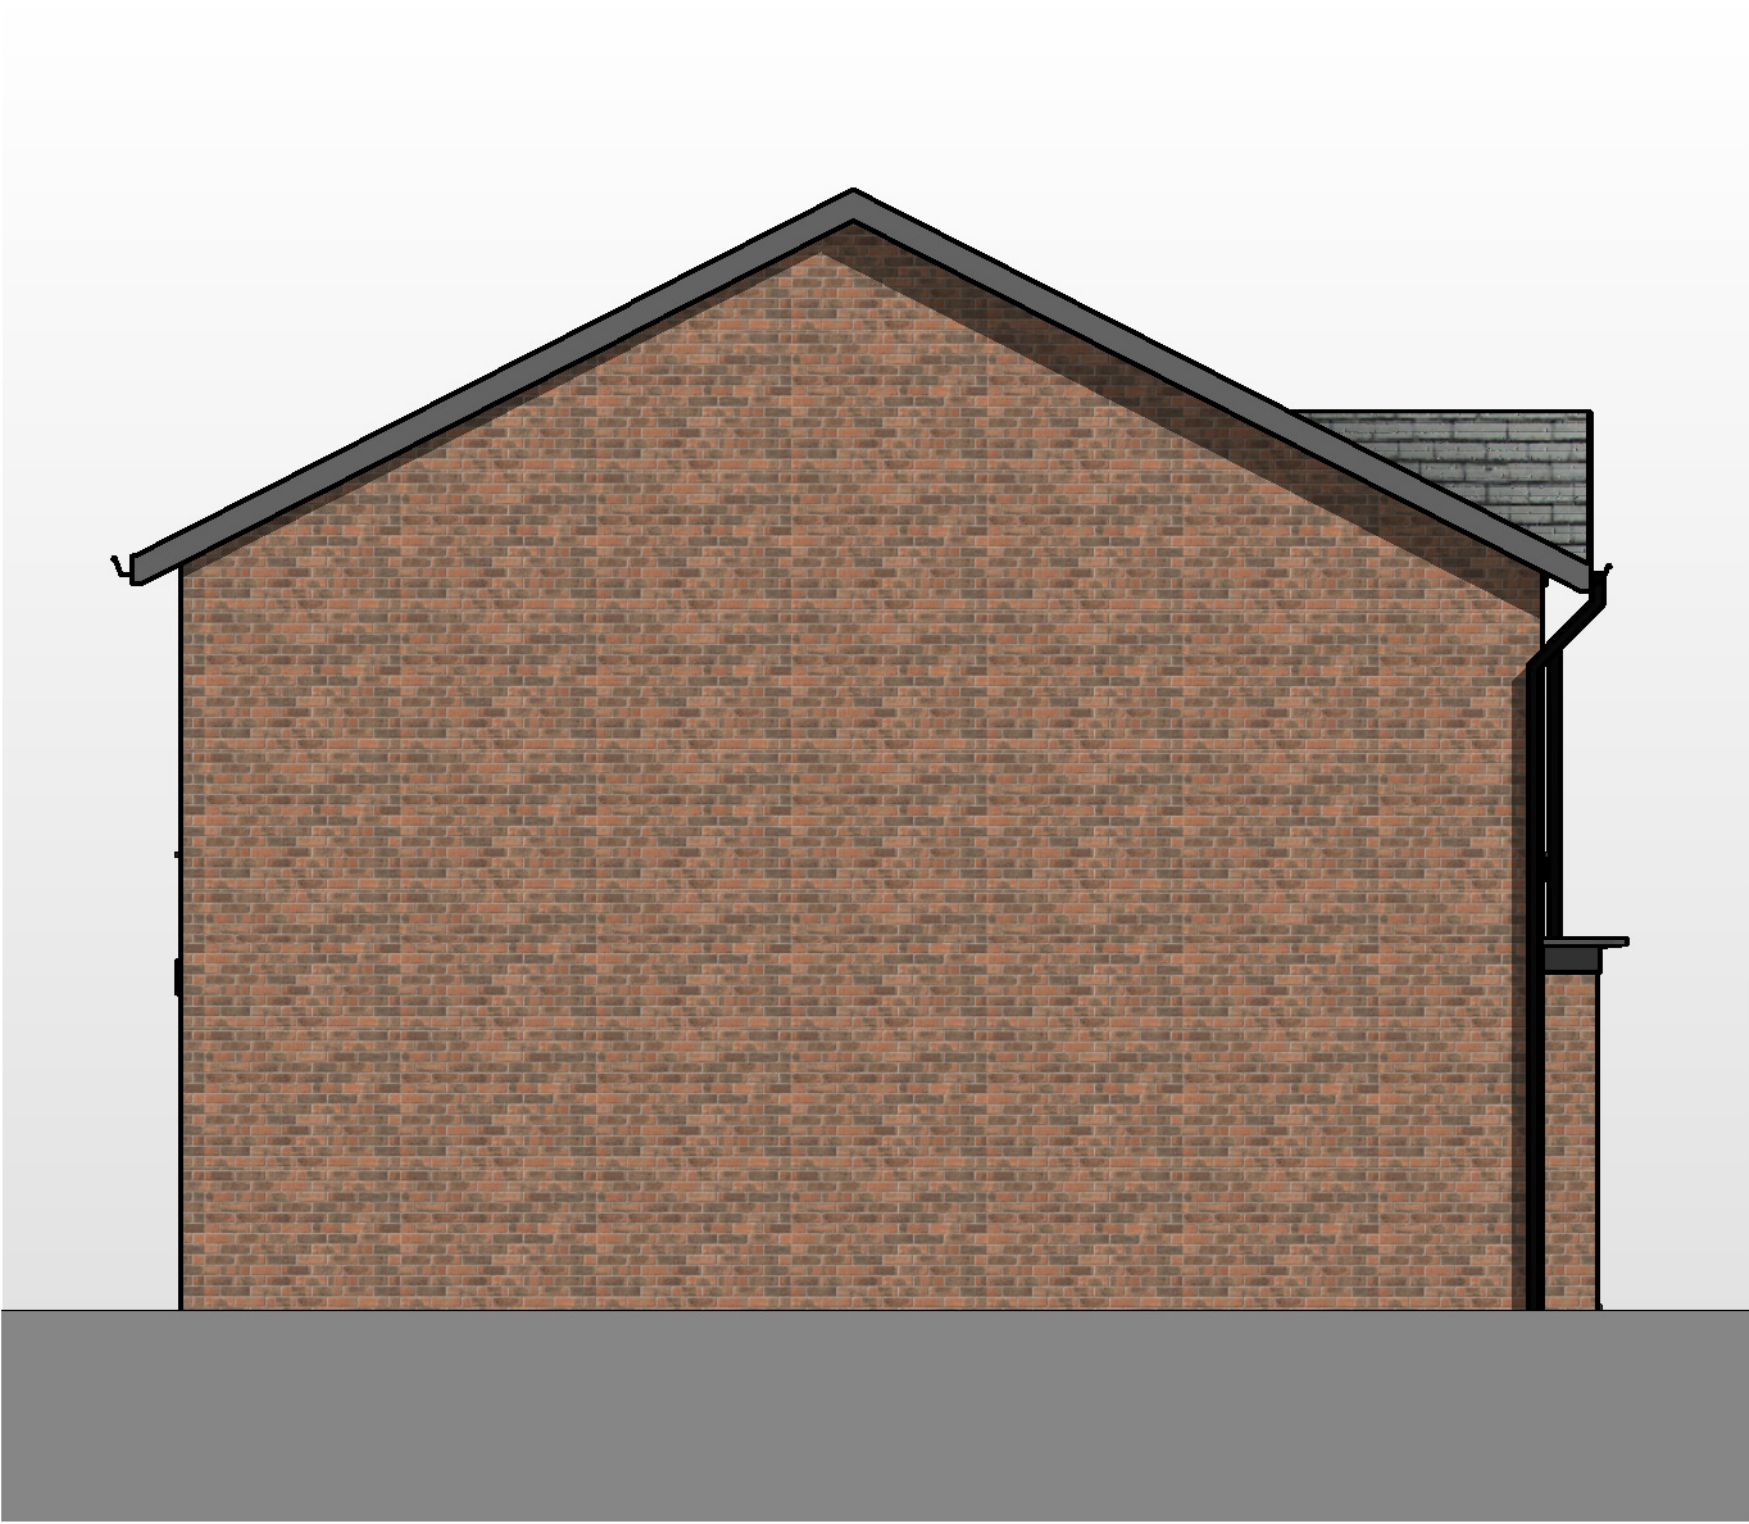

Side Elevation 2
1 : 50



Frotn Elevation
1 : 50

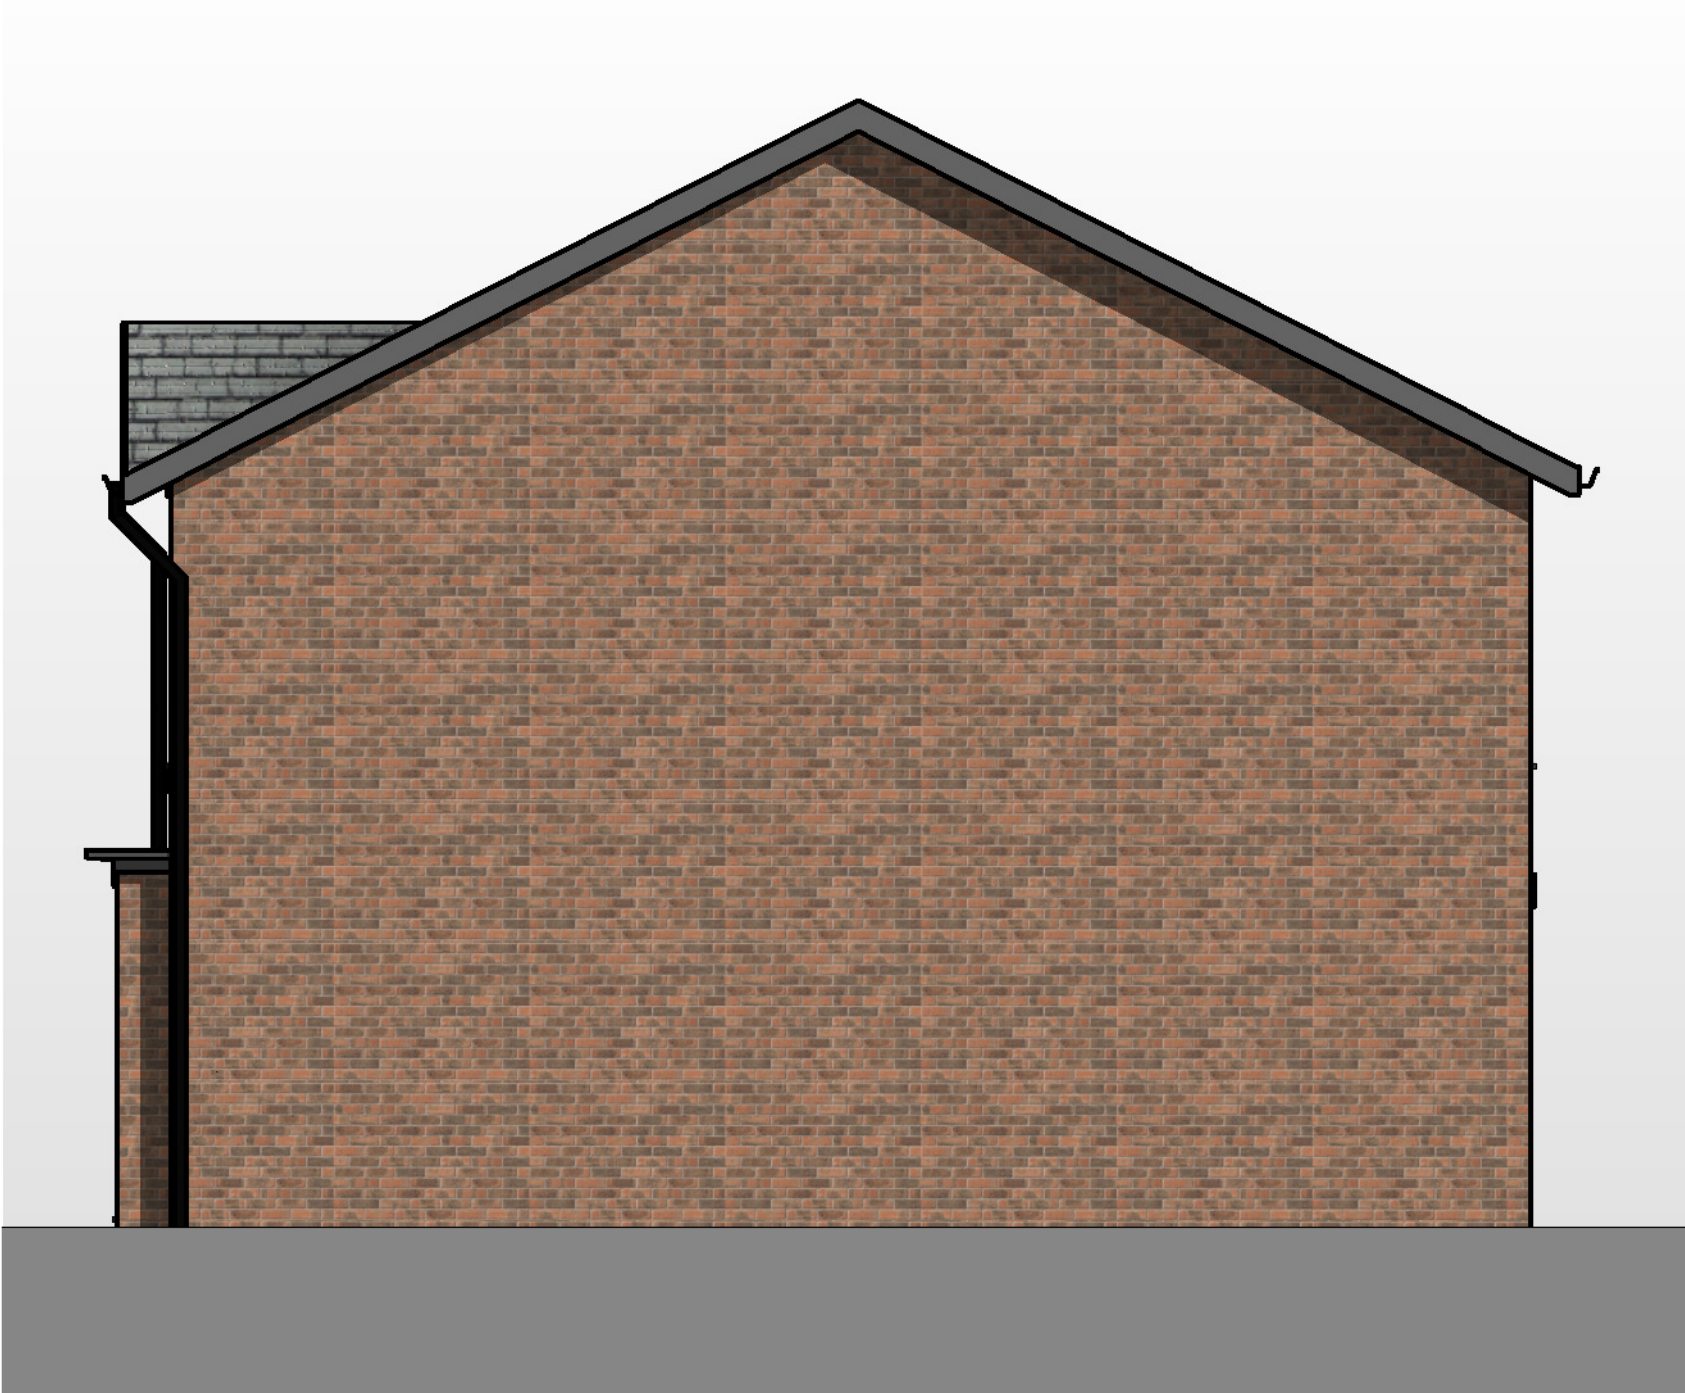

Side Elevation 1
1 : 50



Rear Elevation
1 : 50

nicol thomas

Rev	Date	Description

nicol thomas

architects project managers construction cost consultants CDM co-ordinators

Registered in England and Wales. Reg No. 2140639

Quality Assured to BS ENISO 9001:1994 Certificate Number GB 4723

Heyside House, Blackshaw Lane, Heyside, Royton, Oldham OL2 6NS

Also at Birmingham (Registered office)

Do not scale from this drawing. All dimensions must be checked and verified before preparing drawings or commencing works. This drawing and design is the copyright of Nicol Thomas Ltd and may not be reproduced in any form whatsoever without their prior express written consent.

Material Legend

- Red Multi Brick
- Stone Head
- Stone Cills
- Grey Flat concrete Tile
- Grey UPVC Window
- Black Gutters and RWP
- Grey Fascia's and Soffits

House Type B
2 Bedroom 3 Person House
74 sqm
800 sqft

House Type Associated to Plot 8,9,33,34,35,36,37,38

Client	Hallmark Developments		
Job	Oakenrod, Rochdale		
Drawing title House Type B - 2B4P			
Project number	M4832	PL(14)	Rev
Scale	1 : 50	@ A1	
Date	23/02/22		
Drawn by	MI	Checked by	RF