




PHOTO OF EXISTING EAST ELEVATION - NTS




PHOTO OF EXISTING SOUTH ELEVATION - NTS

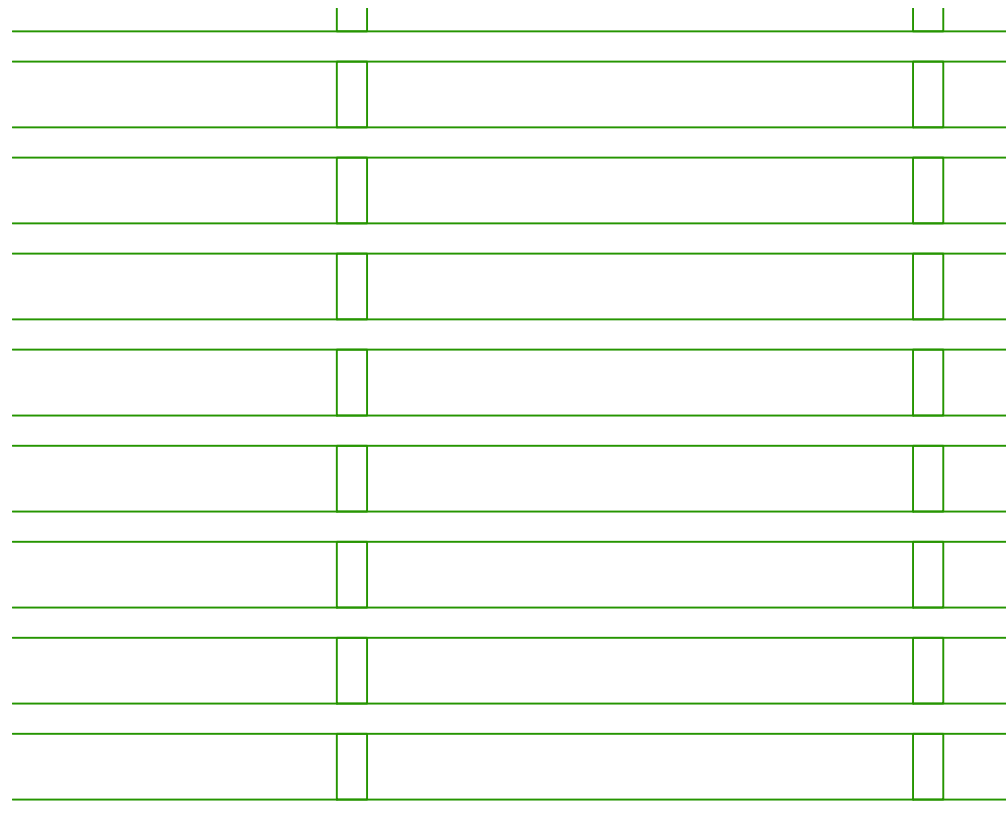


DETAIL OF POWDER COATED 358 MESH SCREEN PANELS 1:1 SCALE

SPECIFICATION
Roof screening to be formed from 358 mesh (76.2 x 12.7mm) anti climb resistance mesh panels with 4mm wire. face fixed to 75 x 75mm steel posts screwed to the existing walls.
Panels to be 2400mm high .
All Powder coated Black Ref RAL 9005


1. All dimensions are in millimetres unless noted otherwise.
2. All dimensions must be taken on site and not measured off drawing.
3. All levels refer to metres Above Ordnance Datum (AOD).

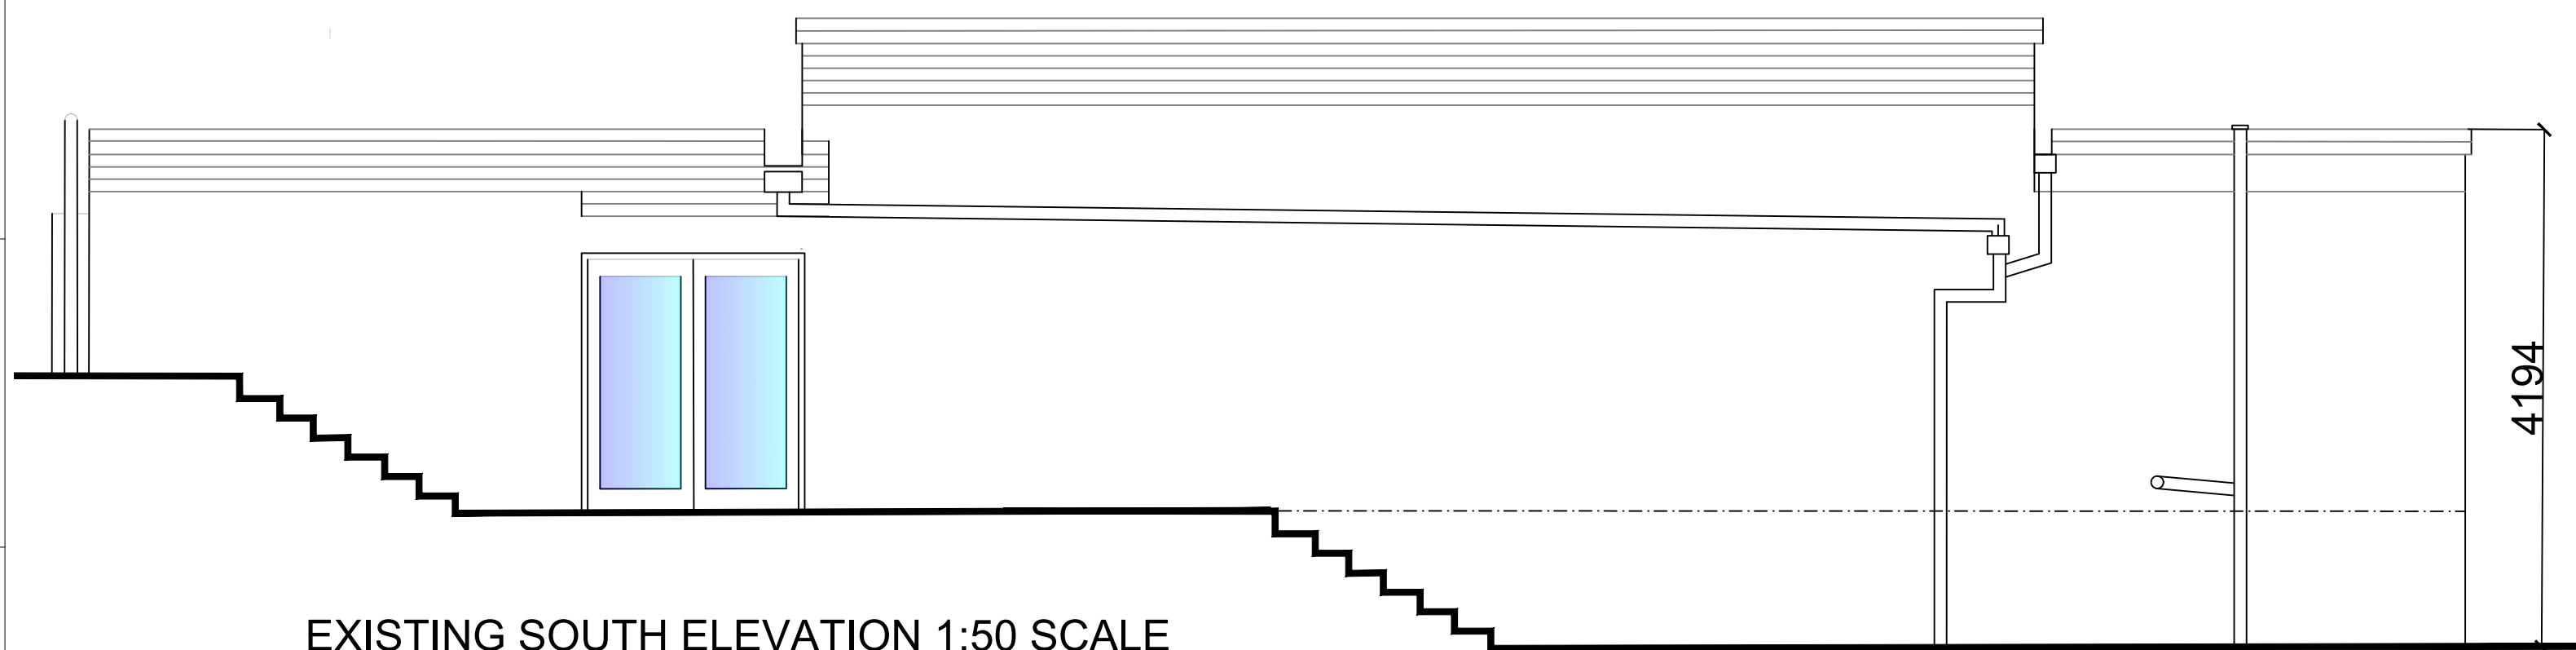


EXISTING SOUTH ELEVATION 1:50 SCALE

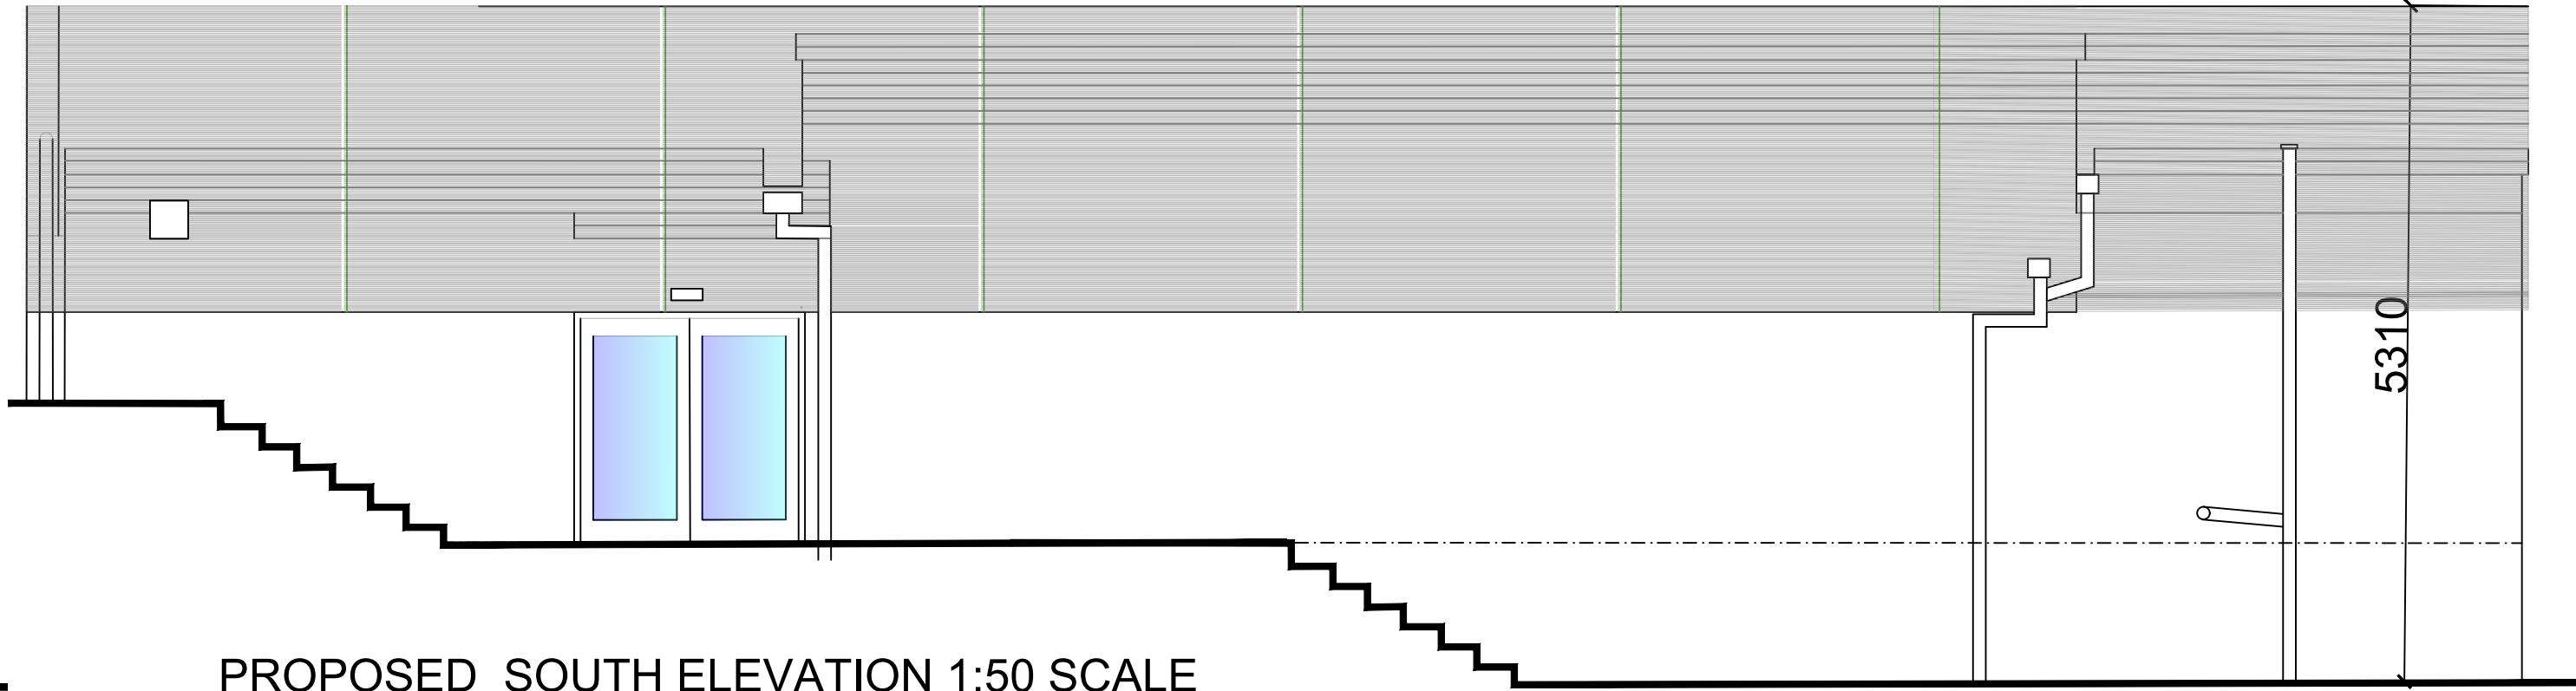


PROPOSED SOUTH ELEVATION 1:50 SCALE

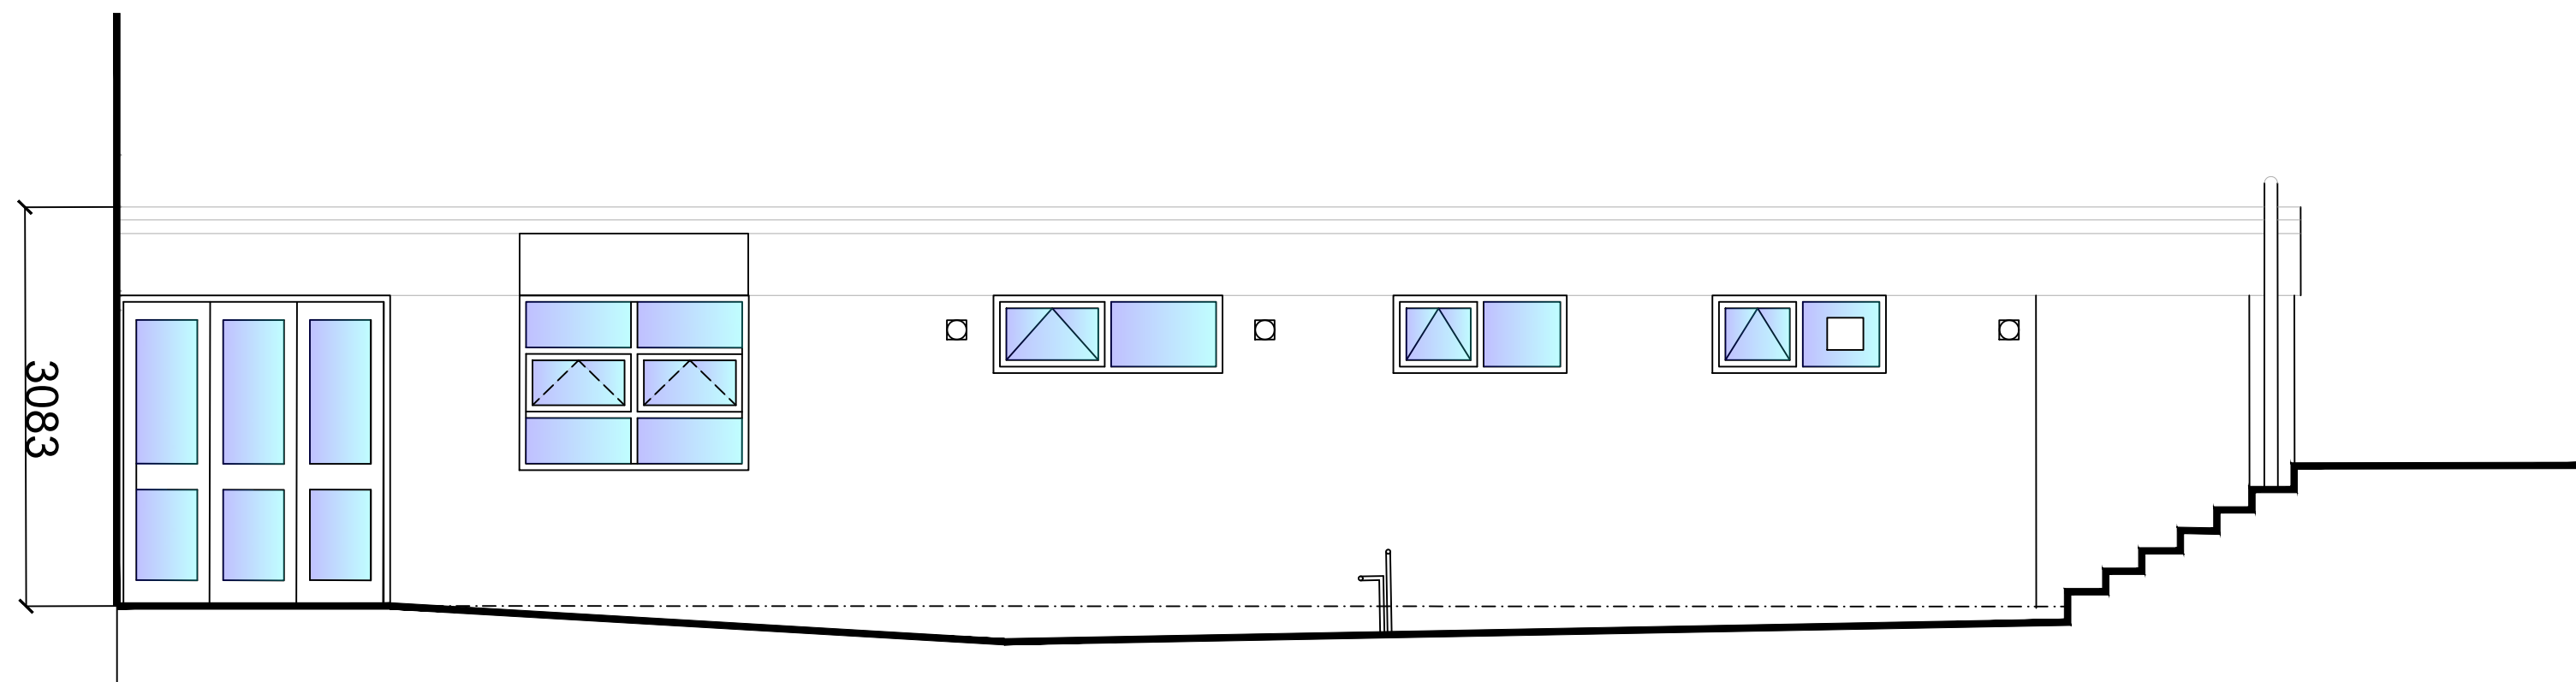


EXISTING EAST ELEVATION 1:50 SCALE

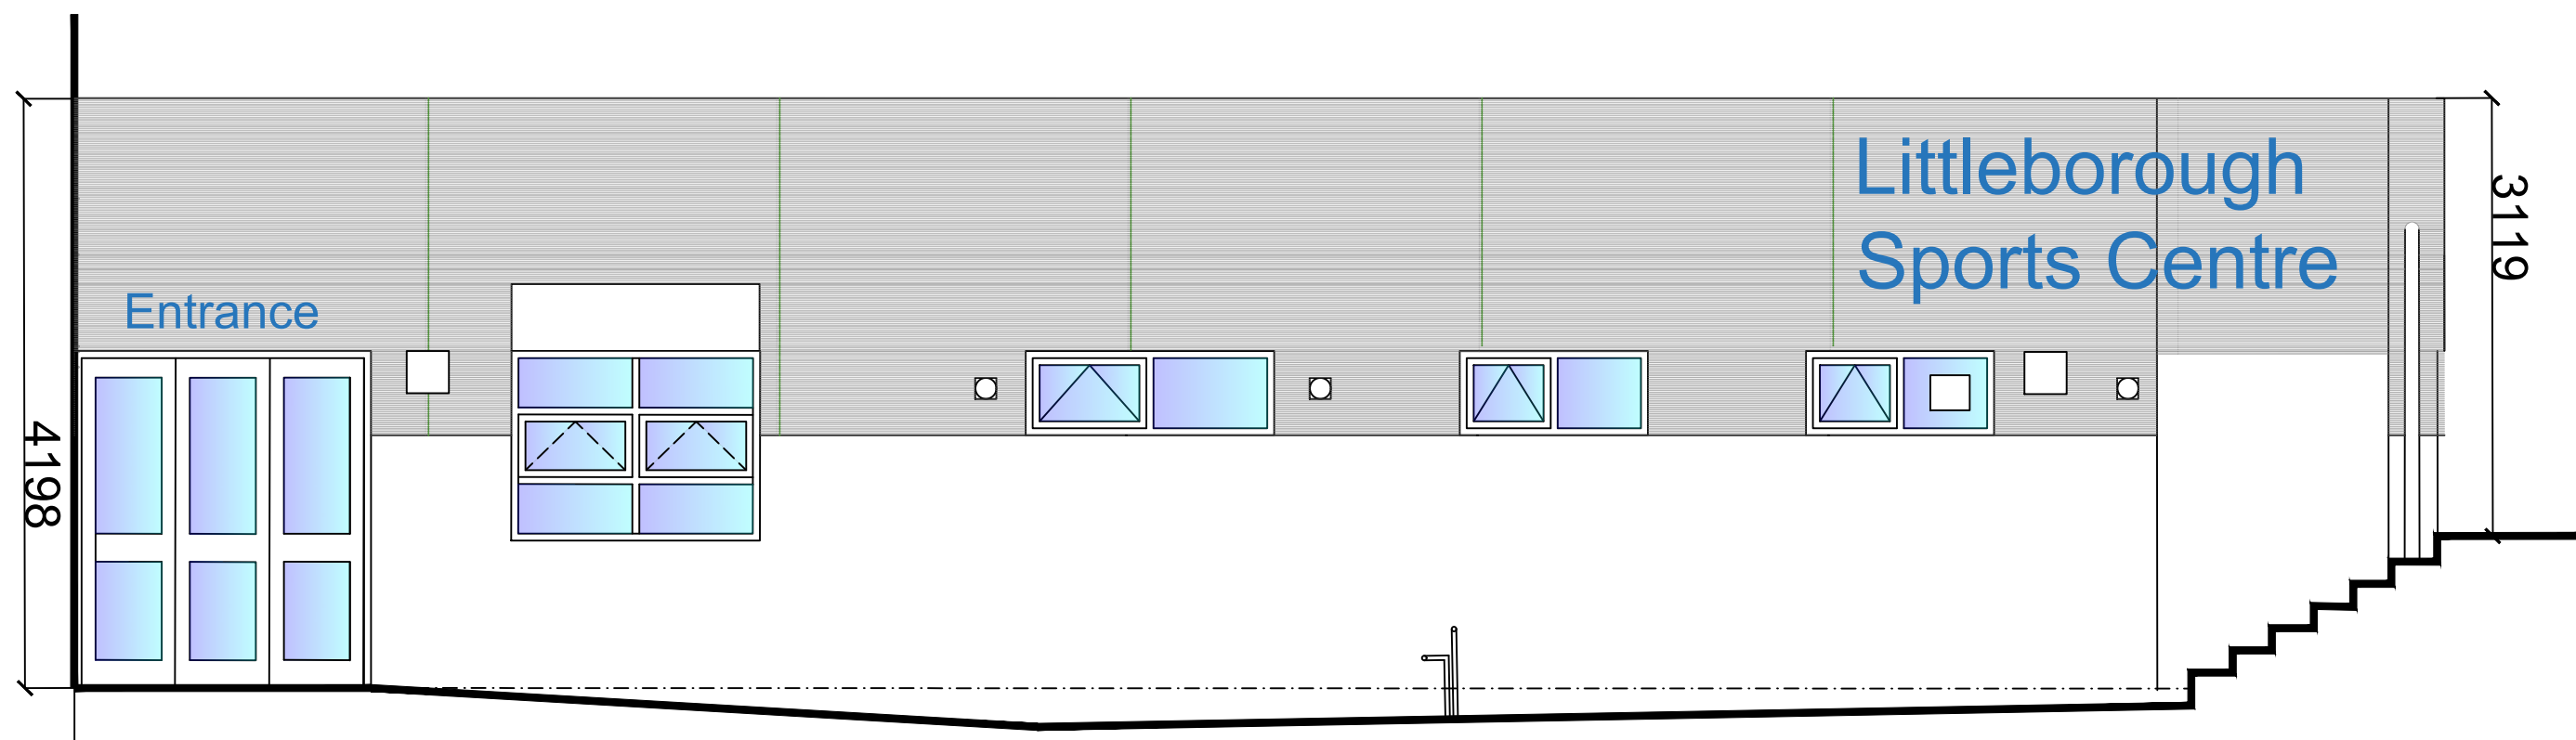


PROPOSED EAST ELEVATION 1:50 SCALE

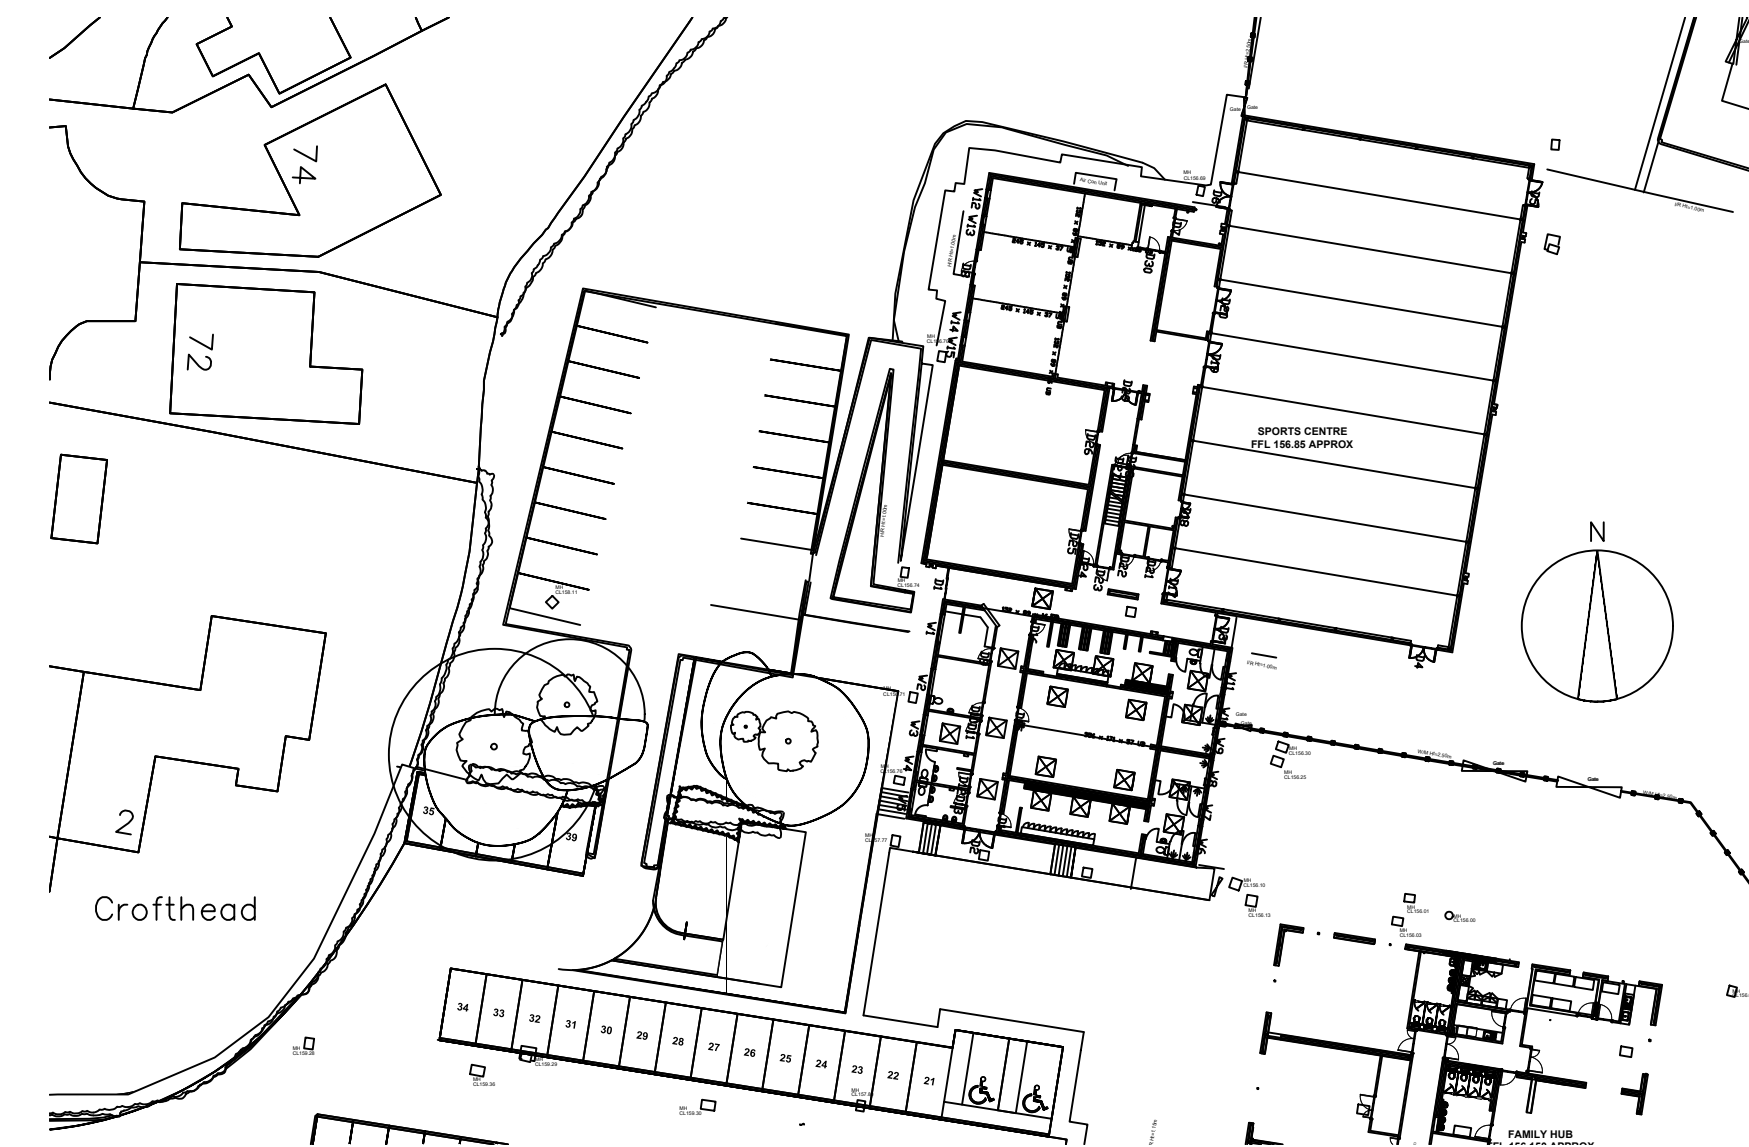

EXISTING SITE PLAN 1:500 SCALE

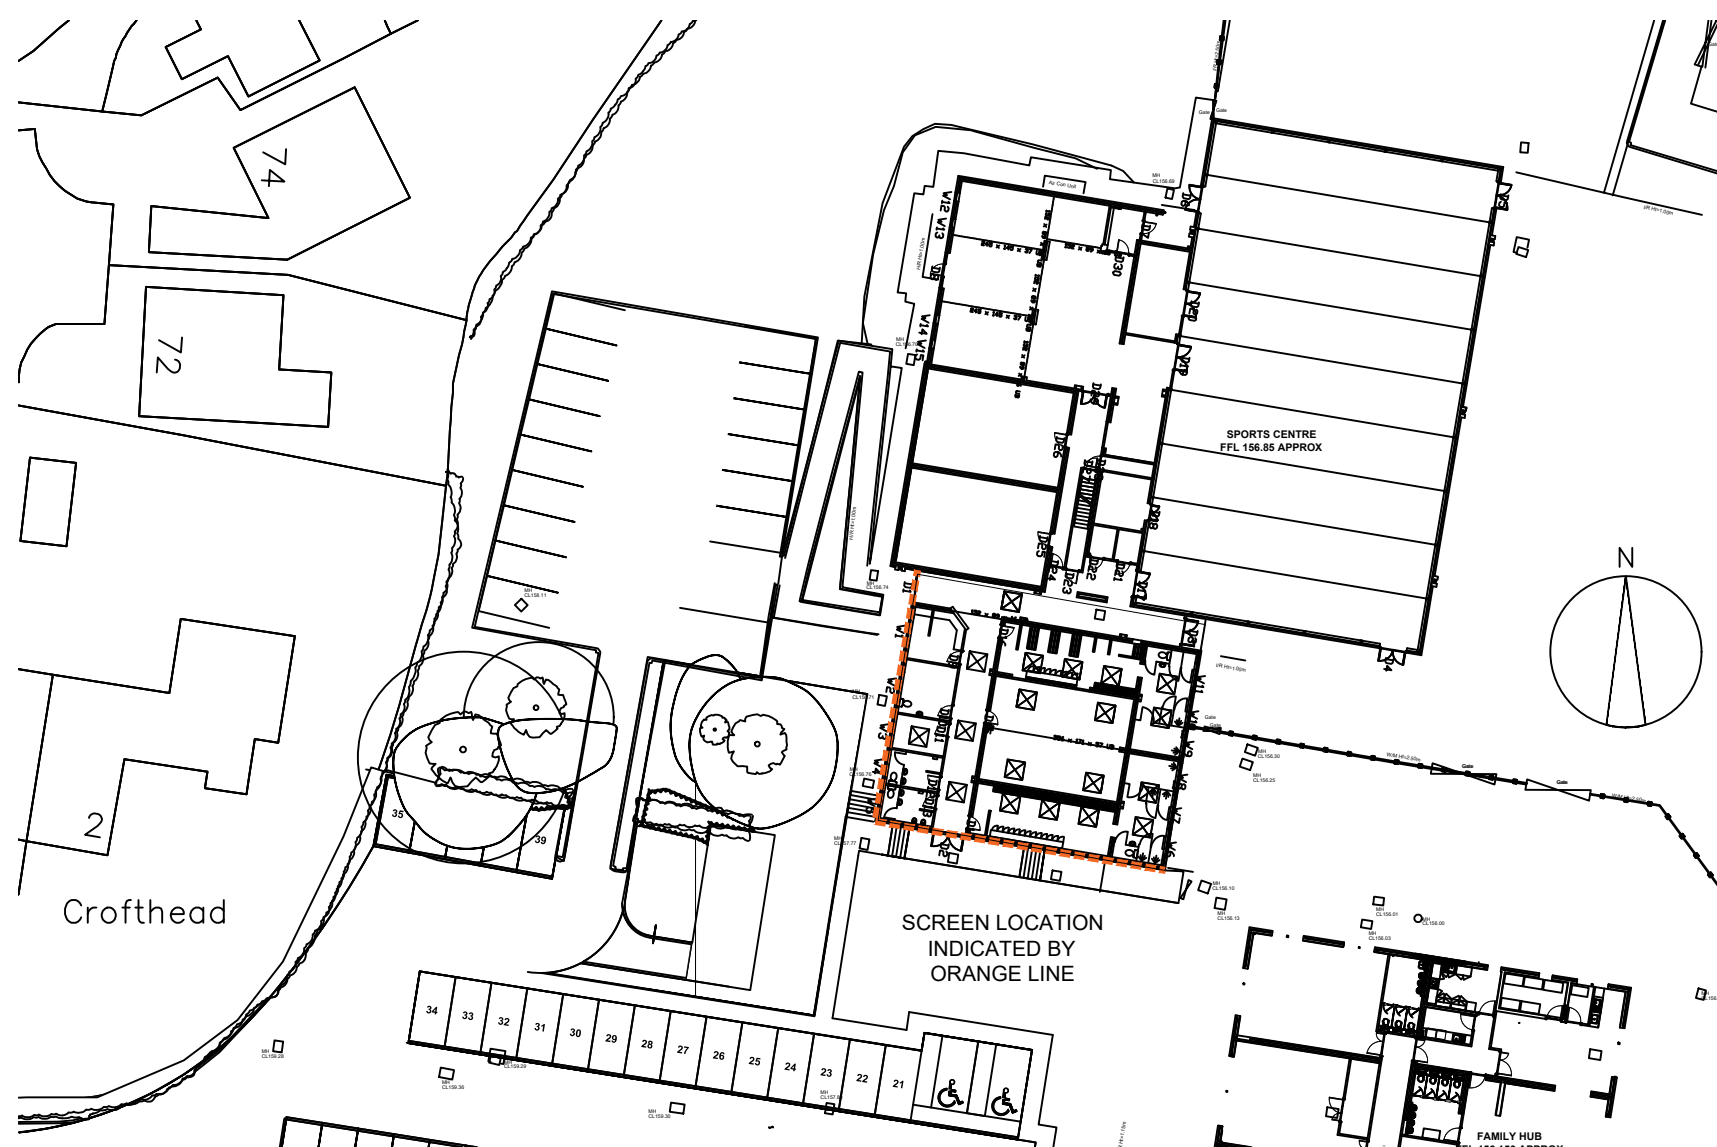

PROPOSED SITE PLAN 1:500 SCALE

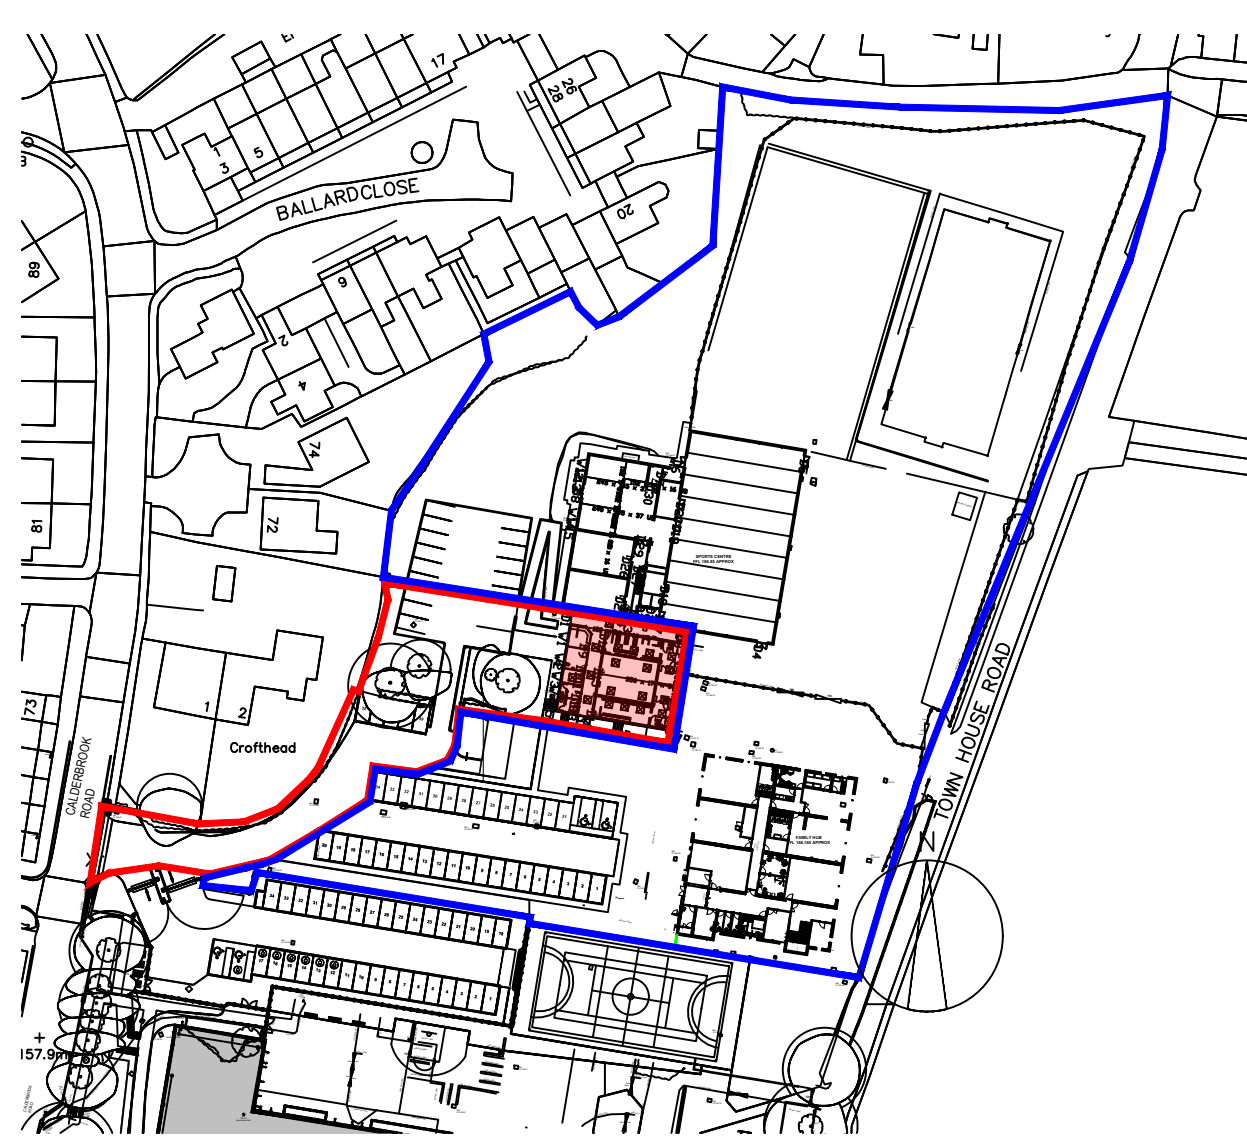

LOCATION PLAN 1:1250 SCALE

REV A Added additional information requested by planning dept 31/7/2024

Rev	Details of revision	By	Chkd	Date
-----	---------------------	----	------	------



NEIGHBOURHOODS
Director: M. Widdup

HIGHWAYS & PROPERTY
Assistant Director: D. Bowler

Project
Littleborough Sports Centre
Calderbrook Road
Littleborough OL15 9JN

Title
**ROOF SECURITY SCREEN
TO SINGLE STOREY
CHANGING ROOM BLOCK**

Drawn
AMR

Checked and Approved
*
Safety Audit Check

Scale
1/1, 1/50, 1/500 & 1:1250 @ A1

Date
31.07.2024

Dwg No.
A1/2004768/BS/01 A