

0 m 5 10 20 m Scale 1:100 @ A1

NW- Rochdale

Natwest Aspen Programme 2025


This drawing is the copyright and property of NatWest Group plc. It must not be copied or published without written consent. Only scale from this drawing for planning consent purposes.




Unit 1 Rawdon Court
Moirā
BT67 0LQ
Tel. +44 (0)28 9261 1222
Fax. +44 (0)28 9261 3834
E-mail studio@tatestevenson.com



PROPOSED SOUTH ELEVATION
1:100

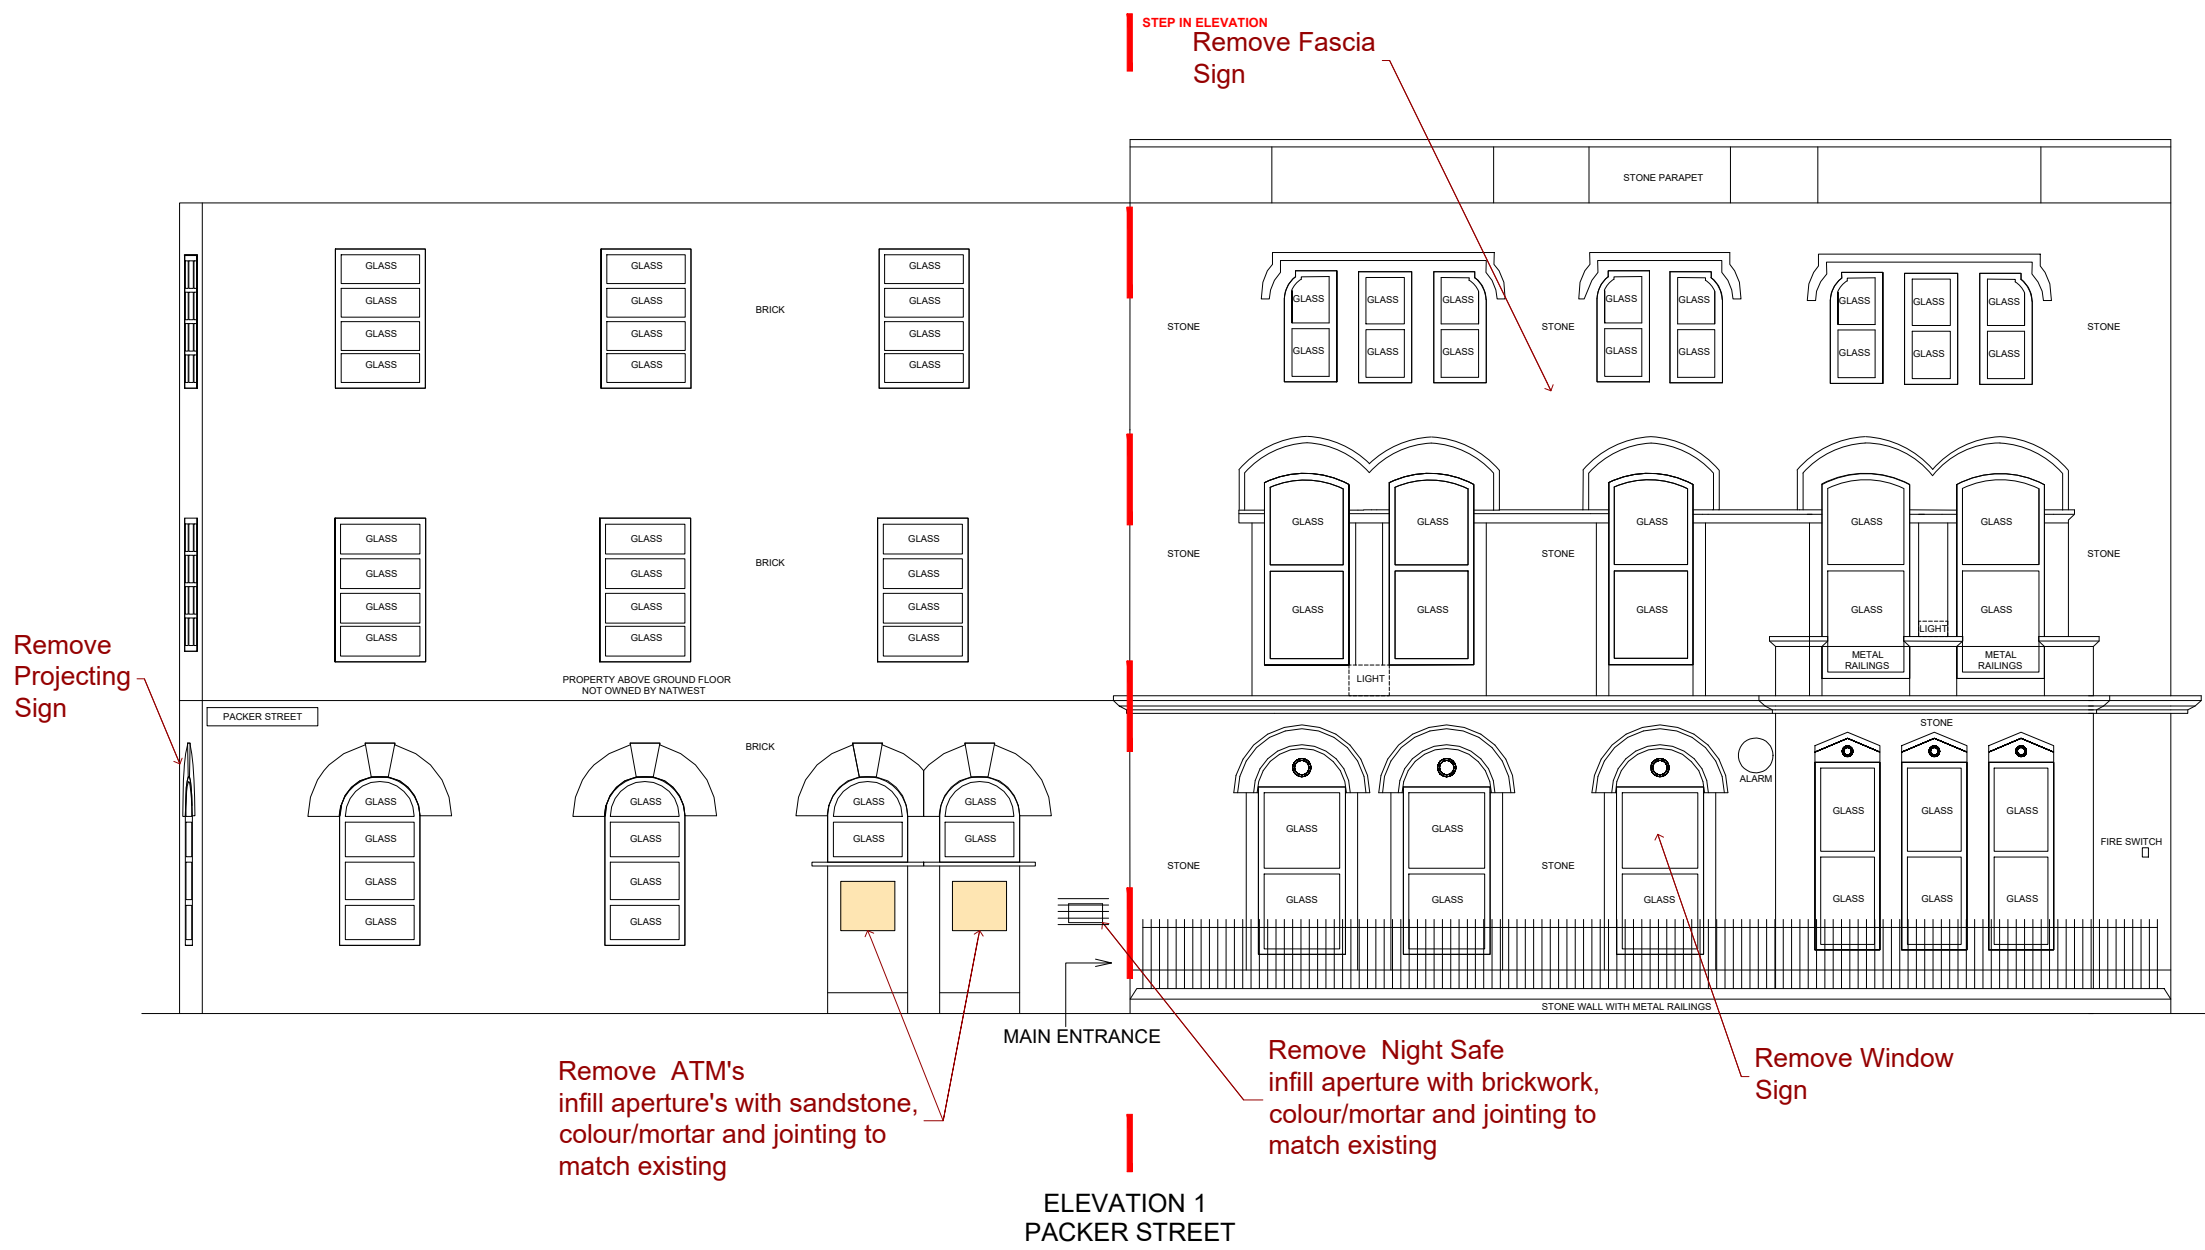

PROPOSED NORTH ELEVATION
1:100

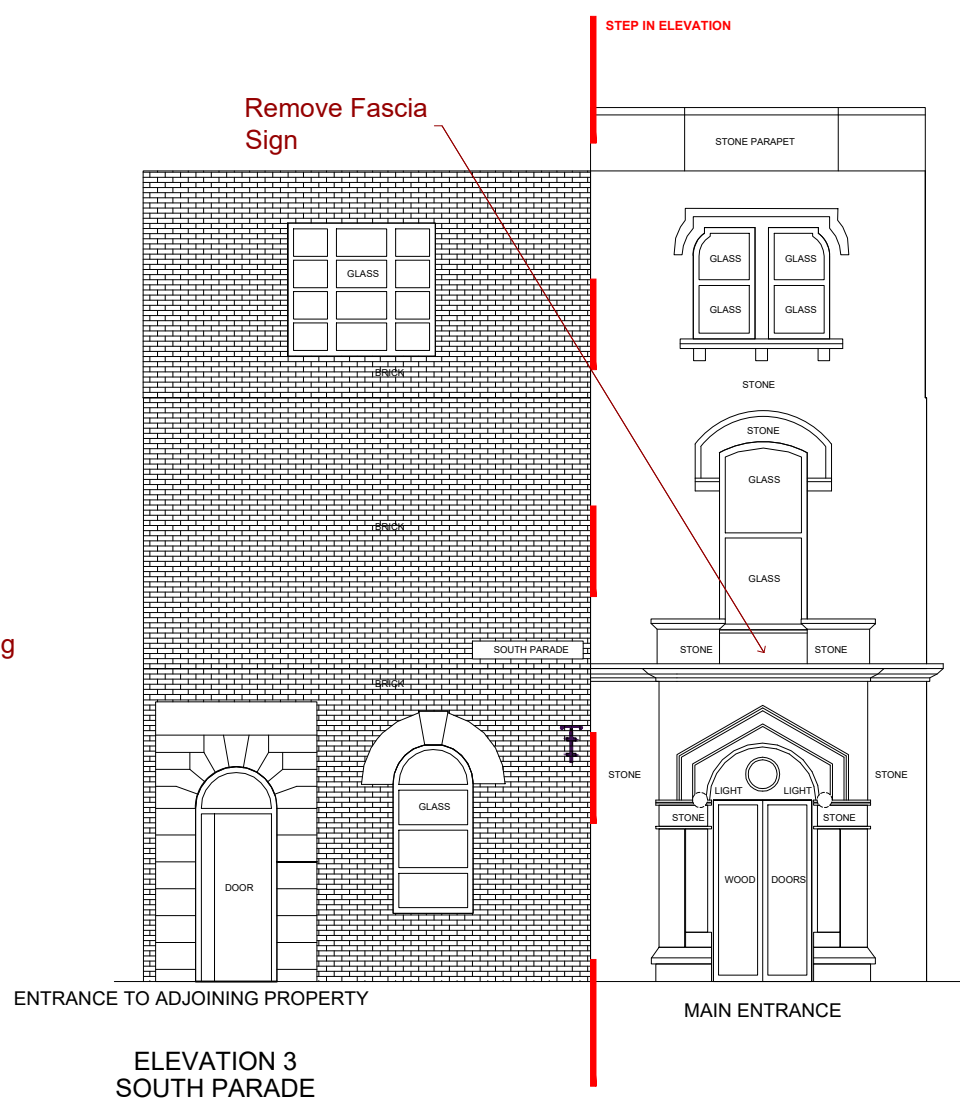

PROPOSED WEST ELEVATION
1:100

-	-	-	-	-
-	-	-	-	-
-	-	-	-	-
-	-	-	-	-

rev	date	description	drawn	checked
-----	------	-------------	-------	---------

address
NatWest Rochdale
Town Hall Square,
Rochdale
OL16 1LL

ref no. sortcode

description
Natwest Aspen Programme
Elevations as Proposed

status
PLANNING

IPMS1 sqm
IPMS2 sqm
IPMS3 sqm

scale 1:100 paper size A1 brand
dm date - Mar 25 chk date - Mar 25

drawing number 1206-18_19 D-05 rev. A