

..LOWW 2017TemplateA_csm_001.jpg



DAVID WILSON HOMES
WHERE QUALITY LIVES

PLANNING DRAWING

Rev: Refer to Data Sheet for full details

Date:

WARNING TO HOUSE PURCHASERS.
Buyers are warned that this is a working drawing and the contents of this drawing may be subject to change during the progress of the build process. The layout, dimensions, levels, and finishes shown may differ from the actual construction. The finishes or features shown may alter in respect of individual properties. Whilst we make every effort to ensure our drawings are up to date there may be an unavoidable delay in updating these due to changes in specifications or materials. We do not warrant the accuracy of the information provided in this drawing and we do not constitute a contract, part of any contract or warranty unless specifically incorporated into the contract. They should not be relied upon for the purposes of entering into a contract to purchase any property.

Sales Name: KIRKDALE (Edge Quarter)

House Type Code: H442X-H7

Spec: A2

Drawing No: 13

Date: June 2022

Checked: GDT


Scale: 1: 100

Drawn: GDT

TOTAL FLOOR AREA : 1354 Sq ft- 125.80m2




FRONT ELEVATION

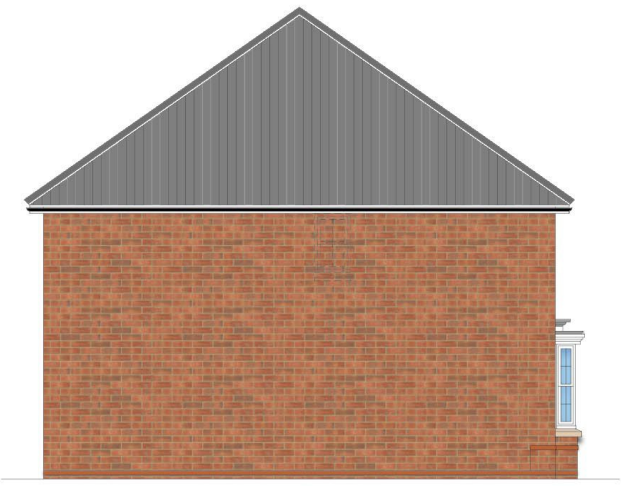


SIDE ELEVATION




REAR ELEVATION

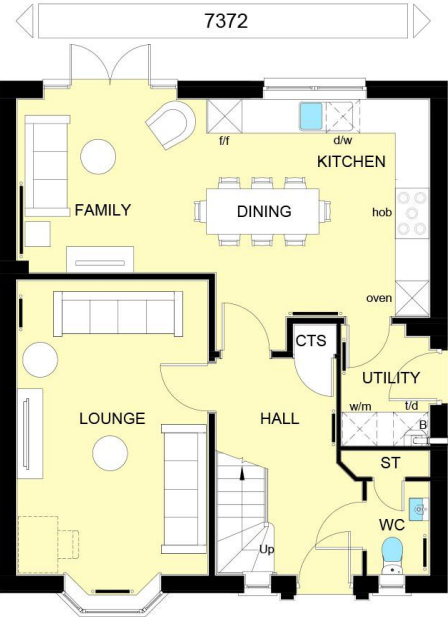

GROUND FLOOR PLAN

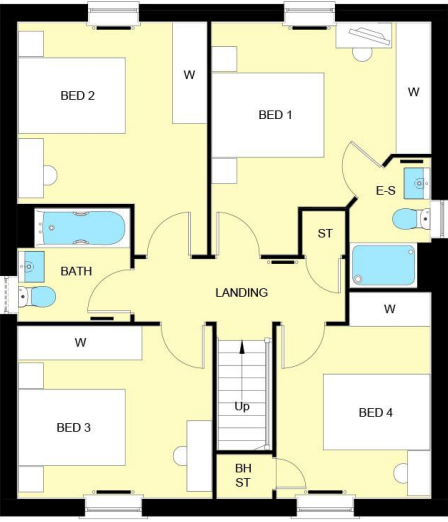

FIRST FLOOR PLAN

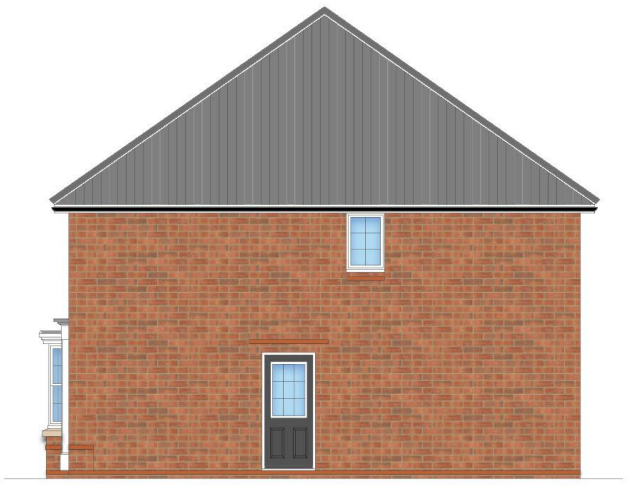

SIDE ELEVATION