



GENERAL NOTES


1. All dimensions are in millimetres unless otherwise noted.
2. This drawing is not to be copied or disclosed by or forwarded on to any unauthorised persons without prior written consent of Gamble King and Noone Limited.
3. Do not scale from this drawing and is only to be used for Local Authority Approval purposes only.

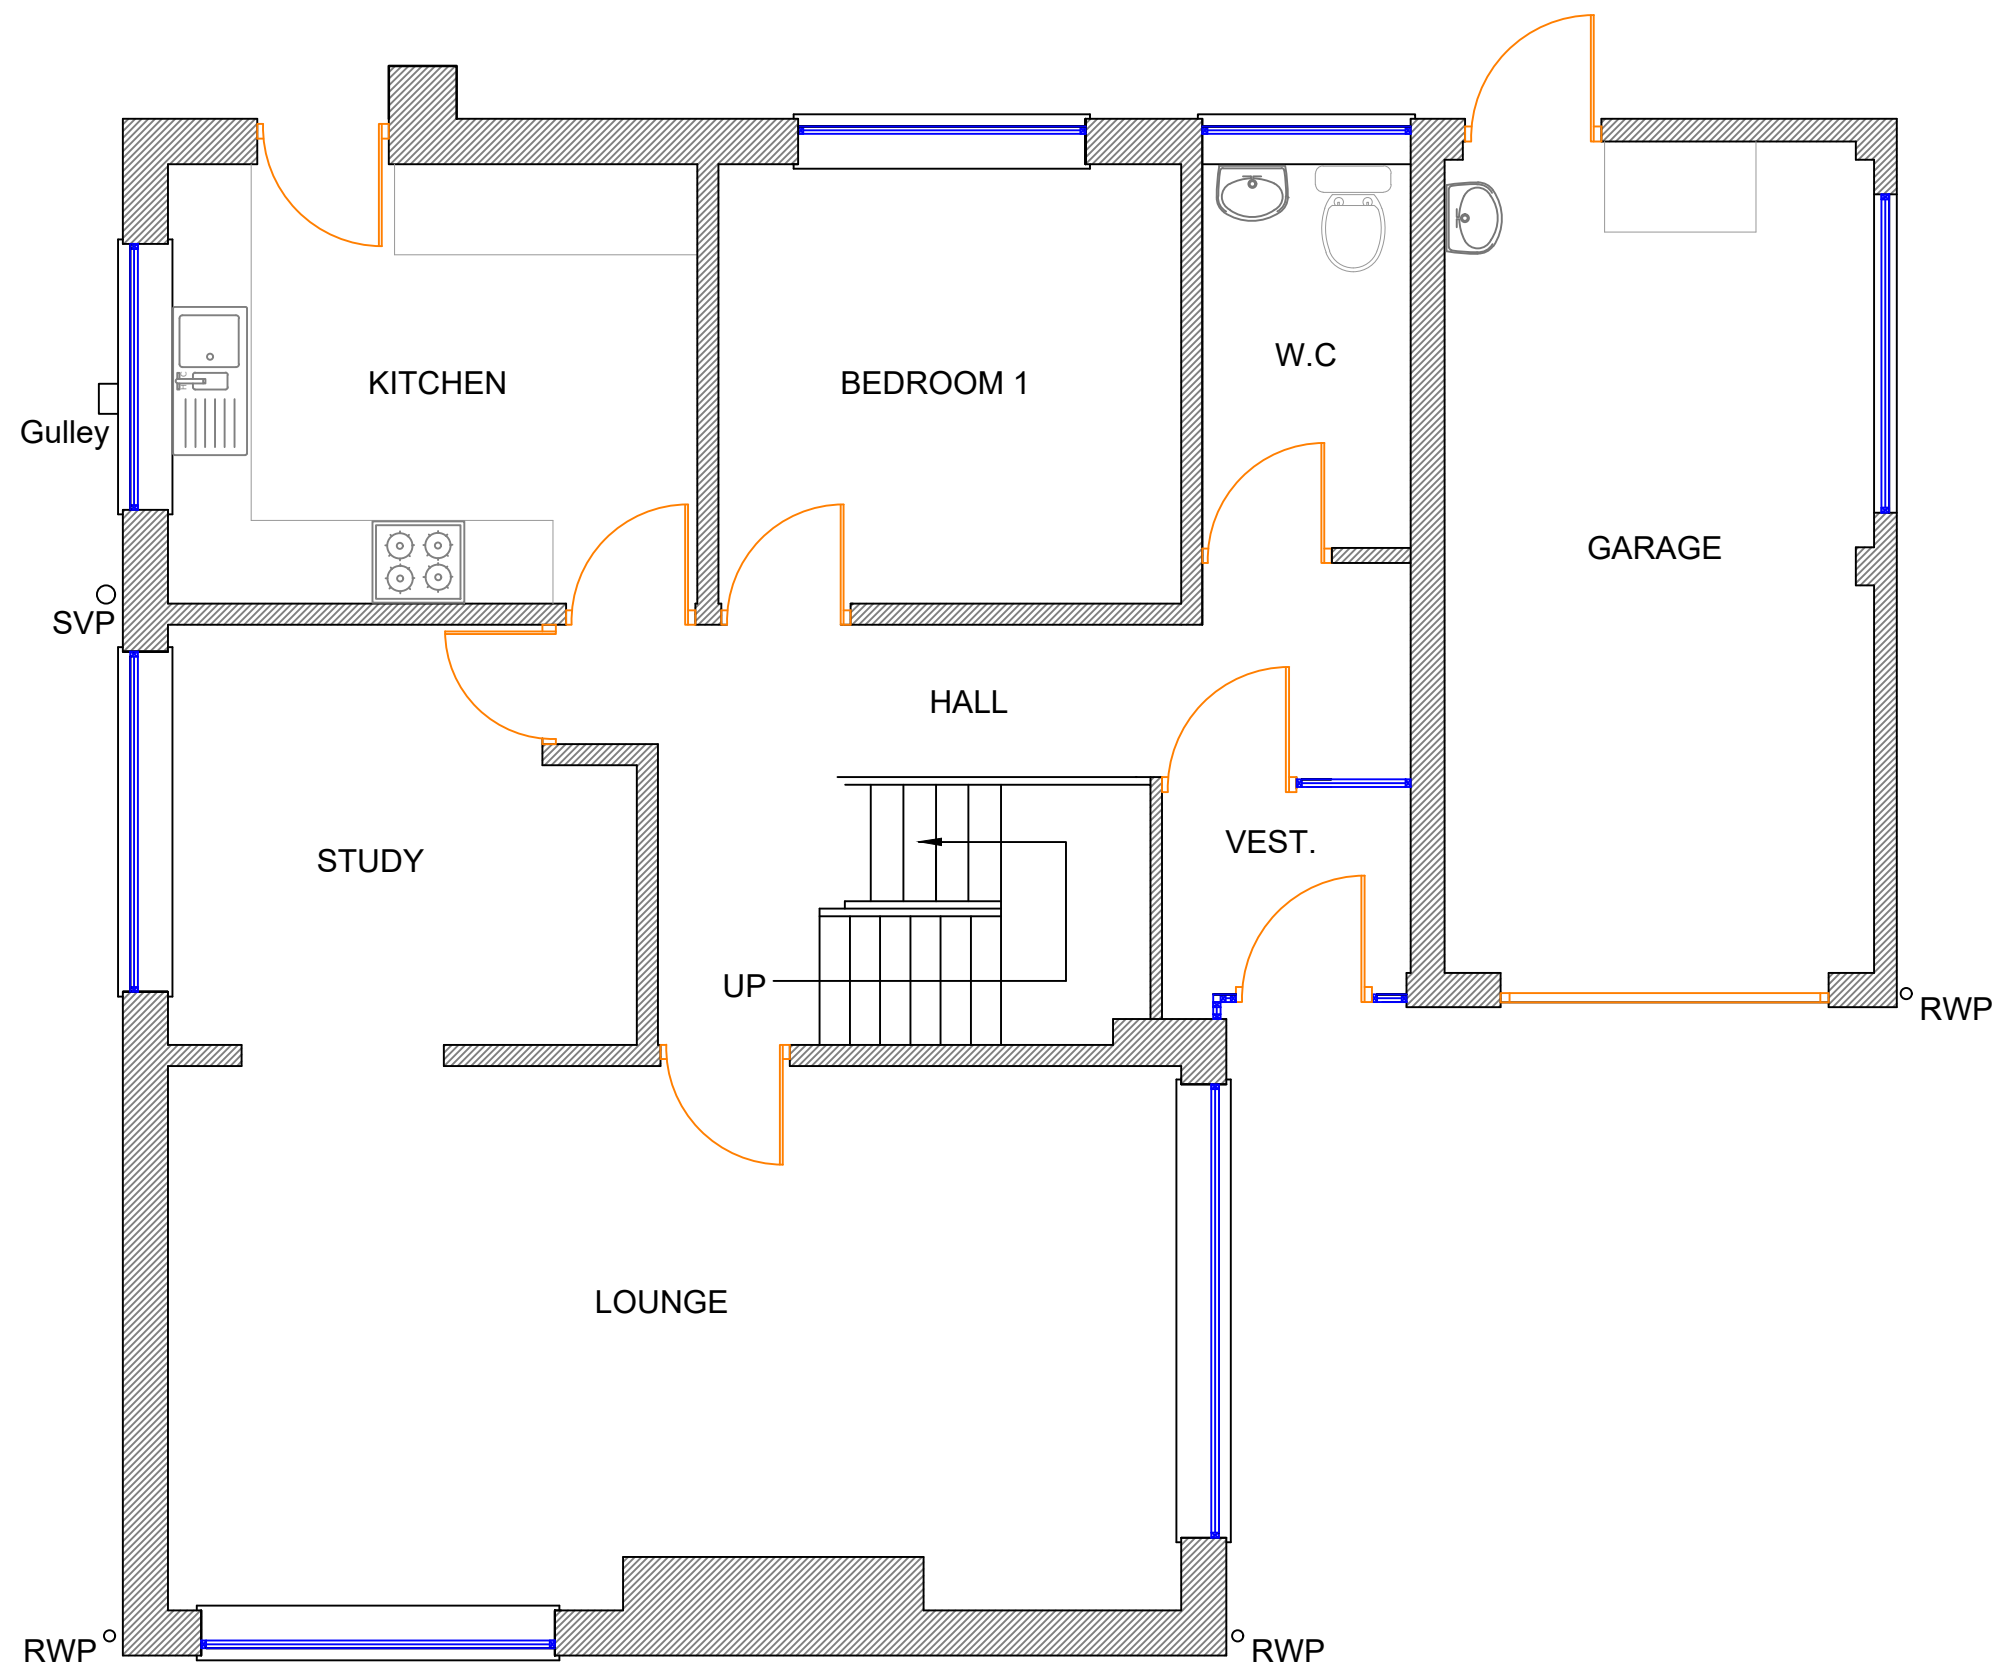

Existing Ground Floor Plan (1:50)

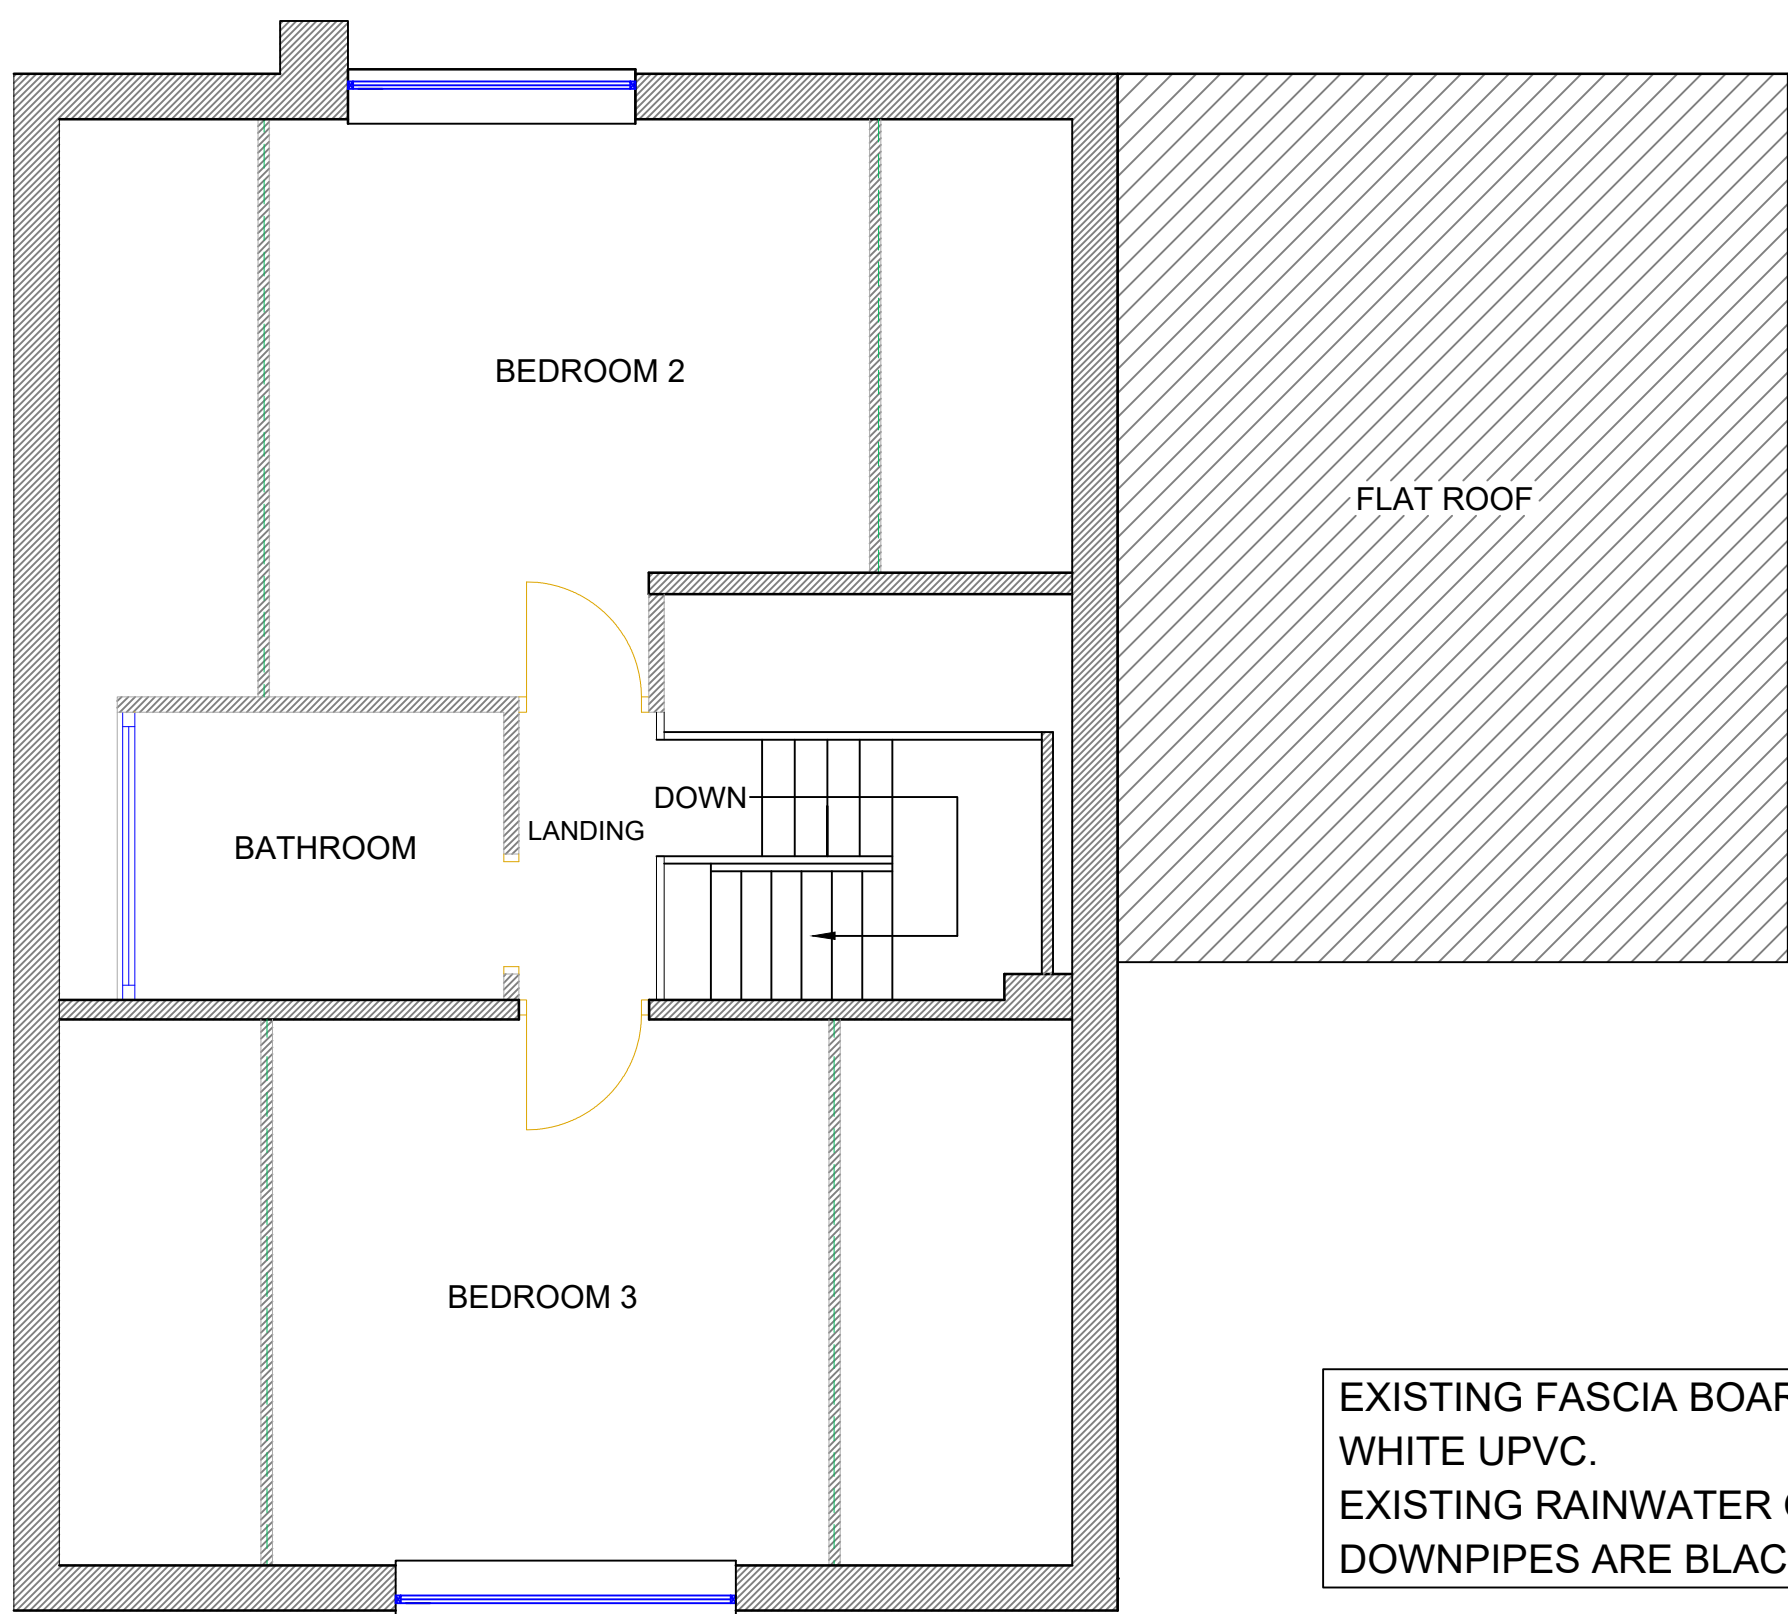


Existing First Floor Plan (1:50)

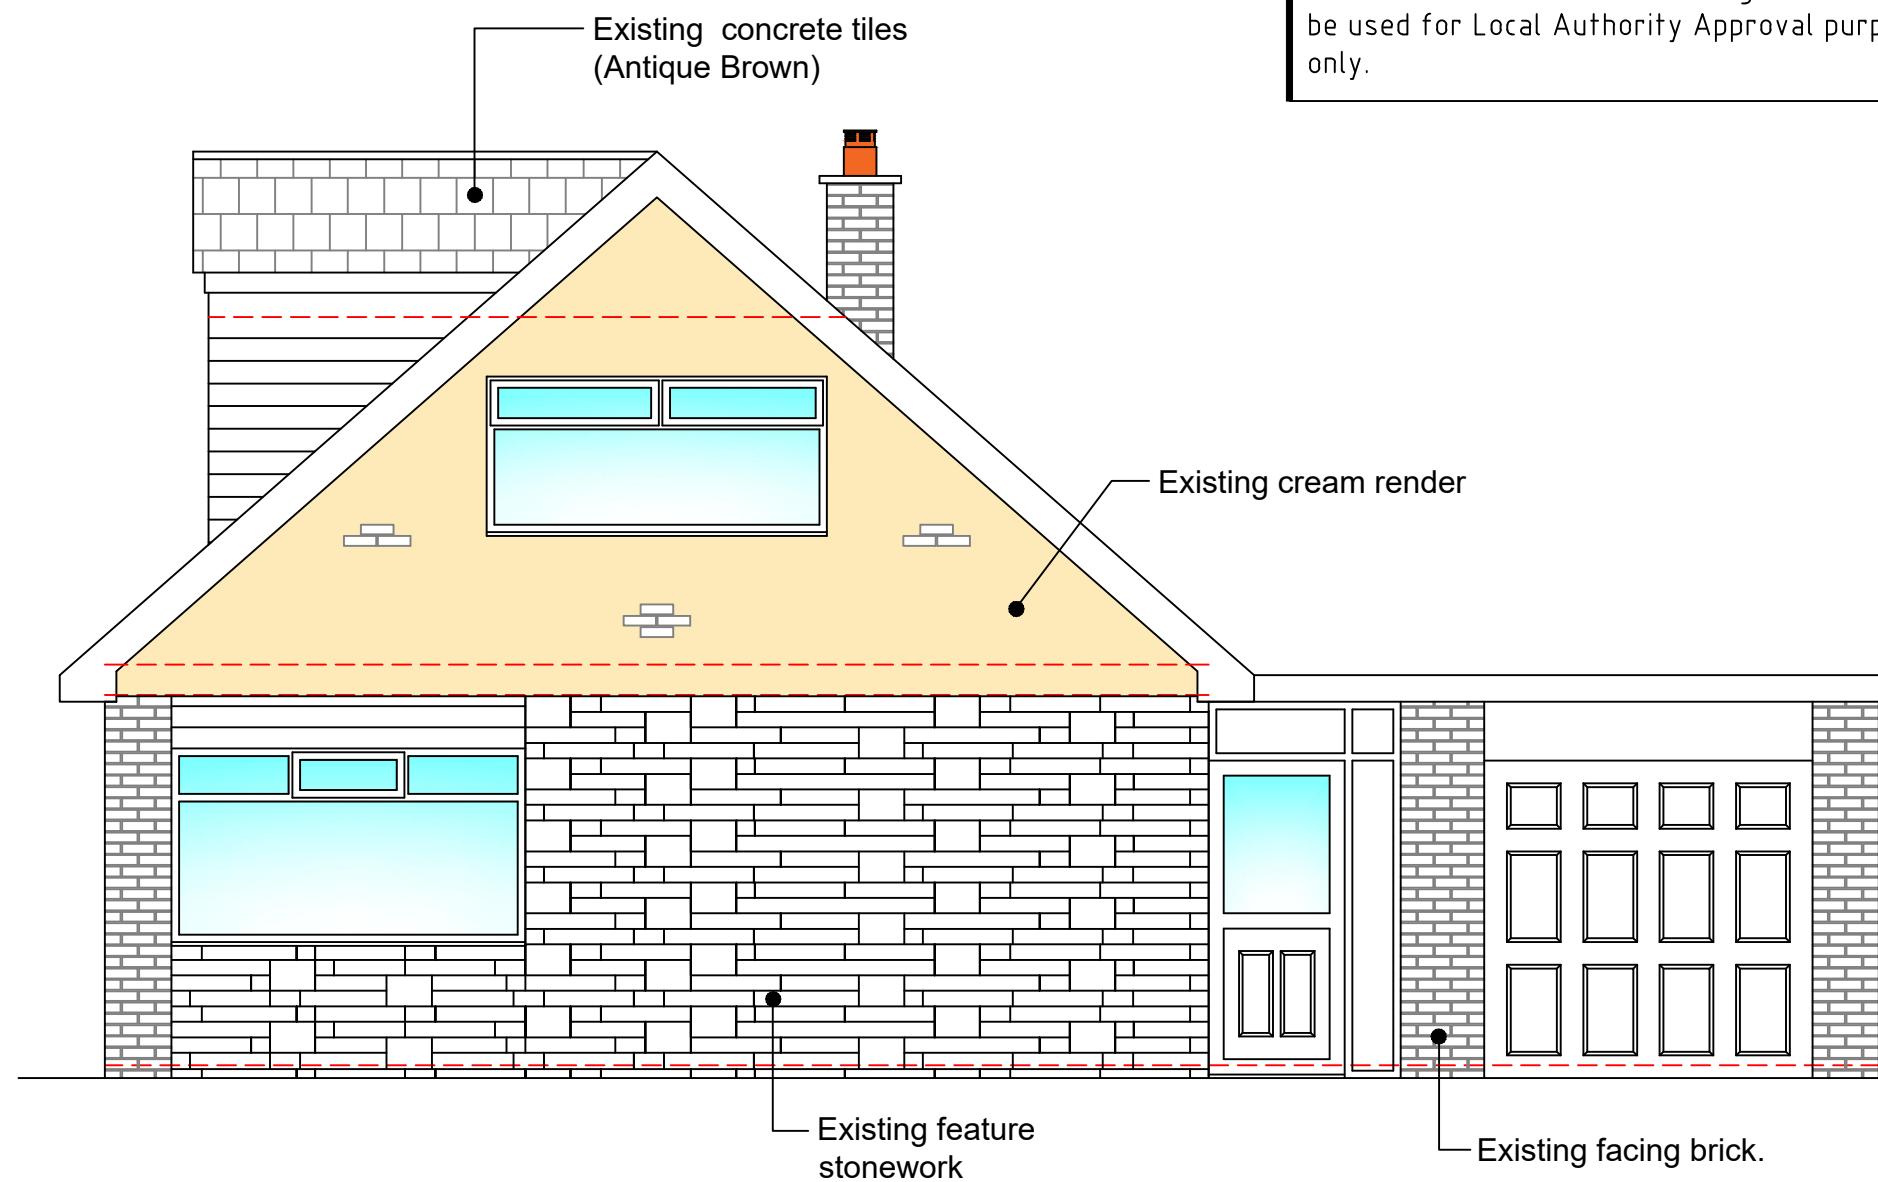

Existing Front Elevation (1:50)

EXISTING FASCIA BOARDS, SOFFITS ETC ARE WHITE UPVC.  
EXISTING RAINWATER GOODS, GUTTERS, DOWNPIPES ARE BLACK.

EXISTING WINDOW FRAMES ARE DARK BROWN UPVC U.O.N

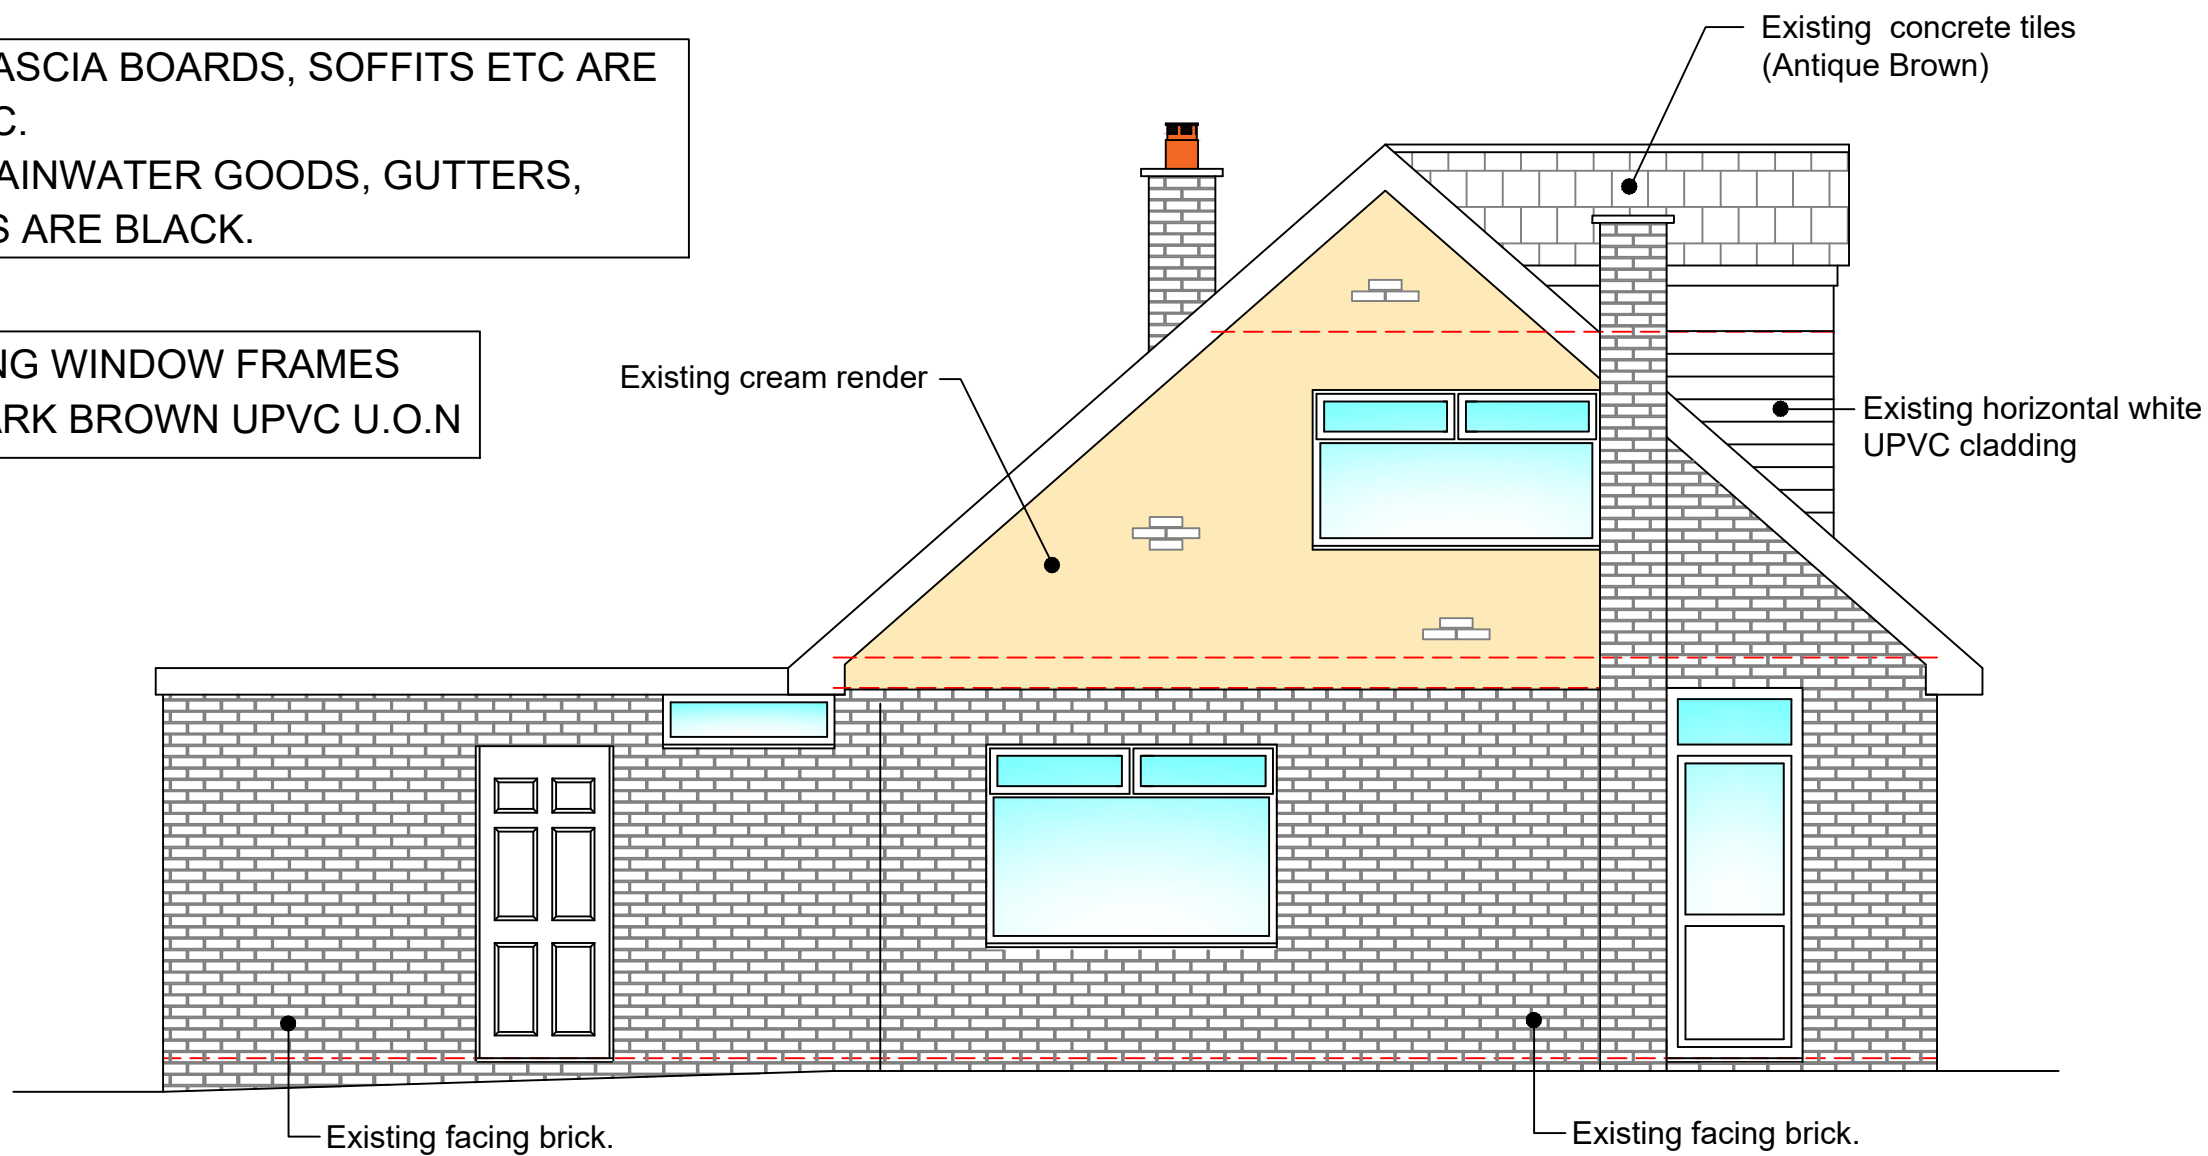

Existing Rear Elevation (1:50)




Site Photo-Existing Front Elevation (N.T.S)



Site Photo-Existing Rear Elevation (N.T.S)



Existing Side Elevation (1:50)

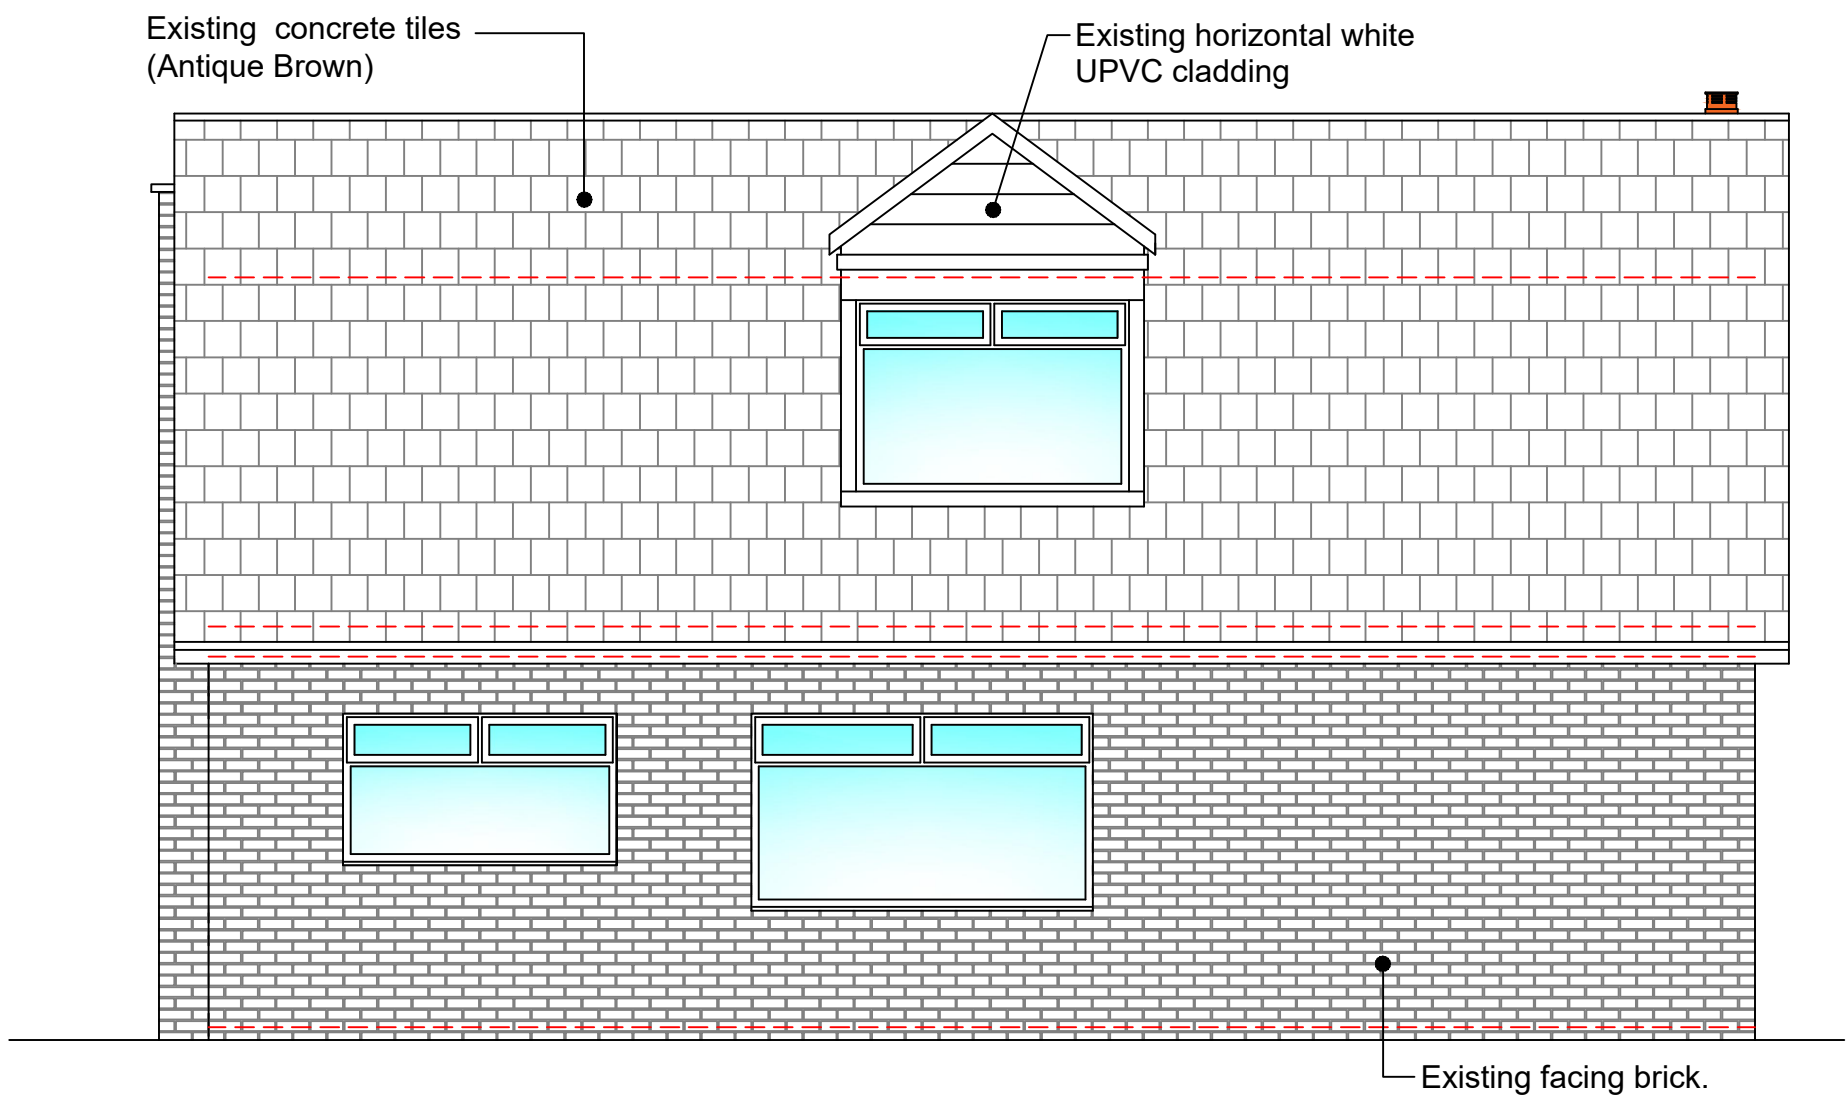

Existing Side Elevation (1:50)

SCALE 1:50



Client

Mrs. C. Wilk

Job

41 Camberley Drive  
Rochdale  
OL11 4BA

Drg

Existing Floor Plans and Elevations

Drawn

S.King

Date

March 2024

Scale

As Shown

Job No.

D23.12.06

Drg No.

P01

Gamble King and Noone Ltd

Consulting Structural Engineers & Building Surveyors

5 Queen Street  
Oldham  
OL1 1RD  
Tel: 0161 652 1183  
Mobile: 07756 902 604  
07725 145 369

SCALE AS SHOWN AT A1