


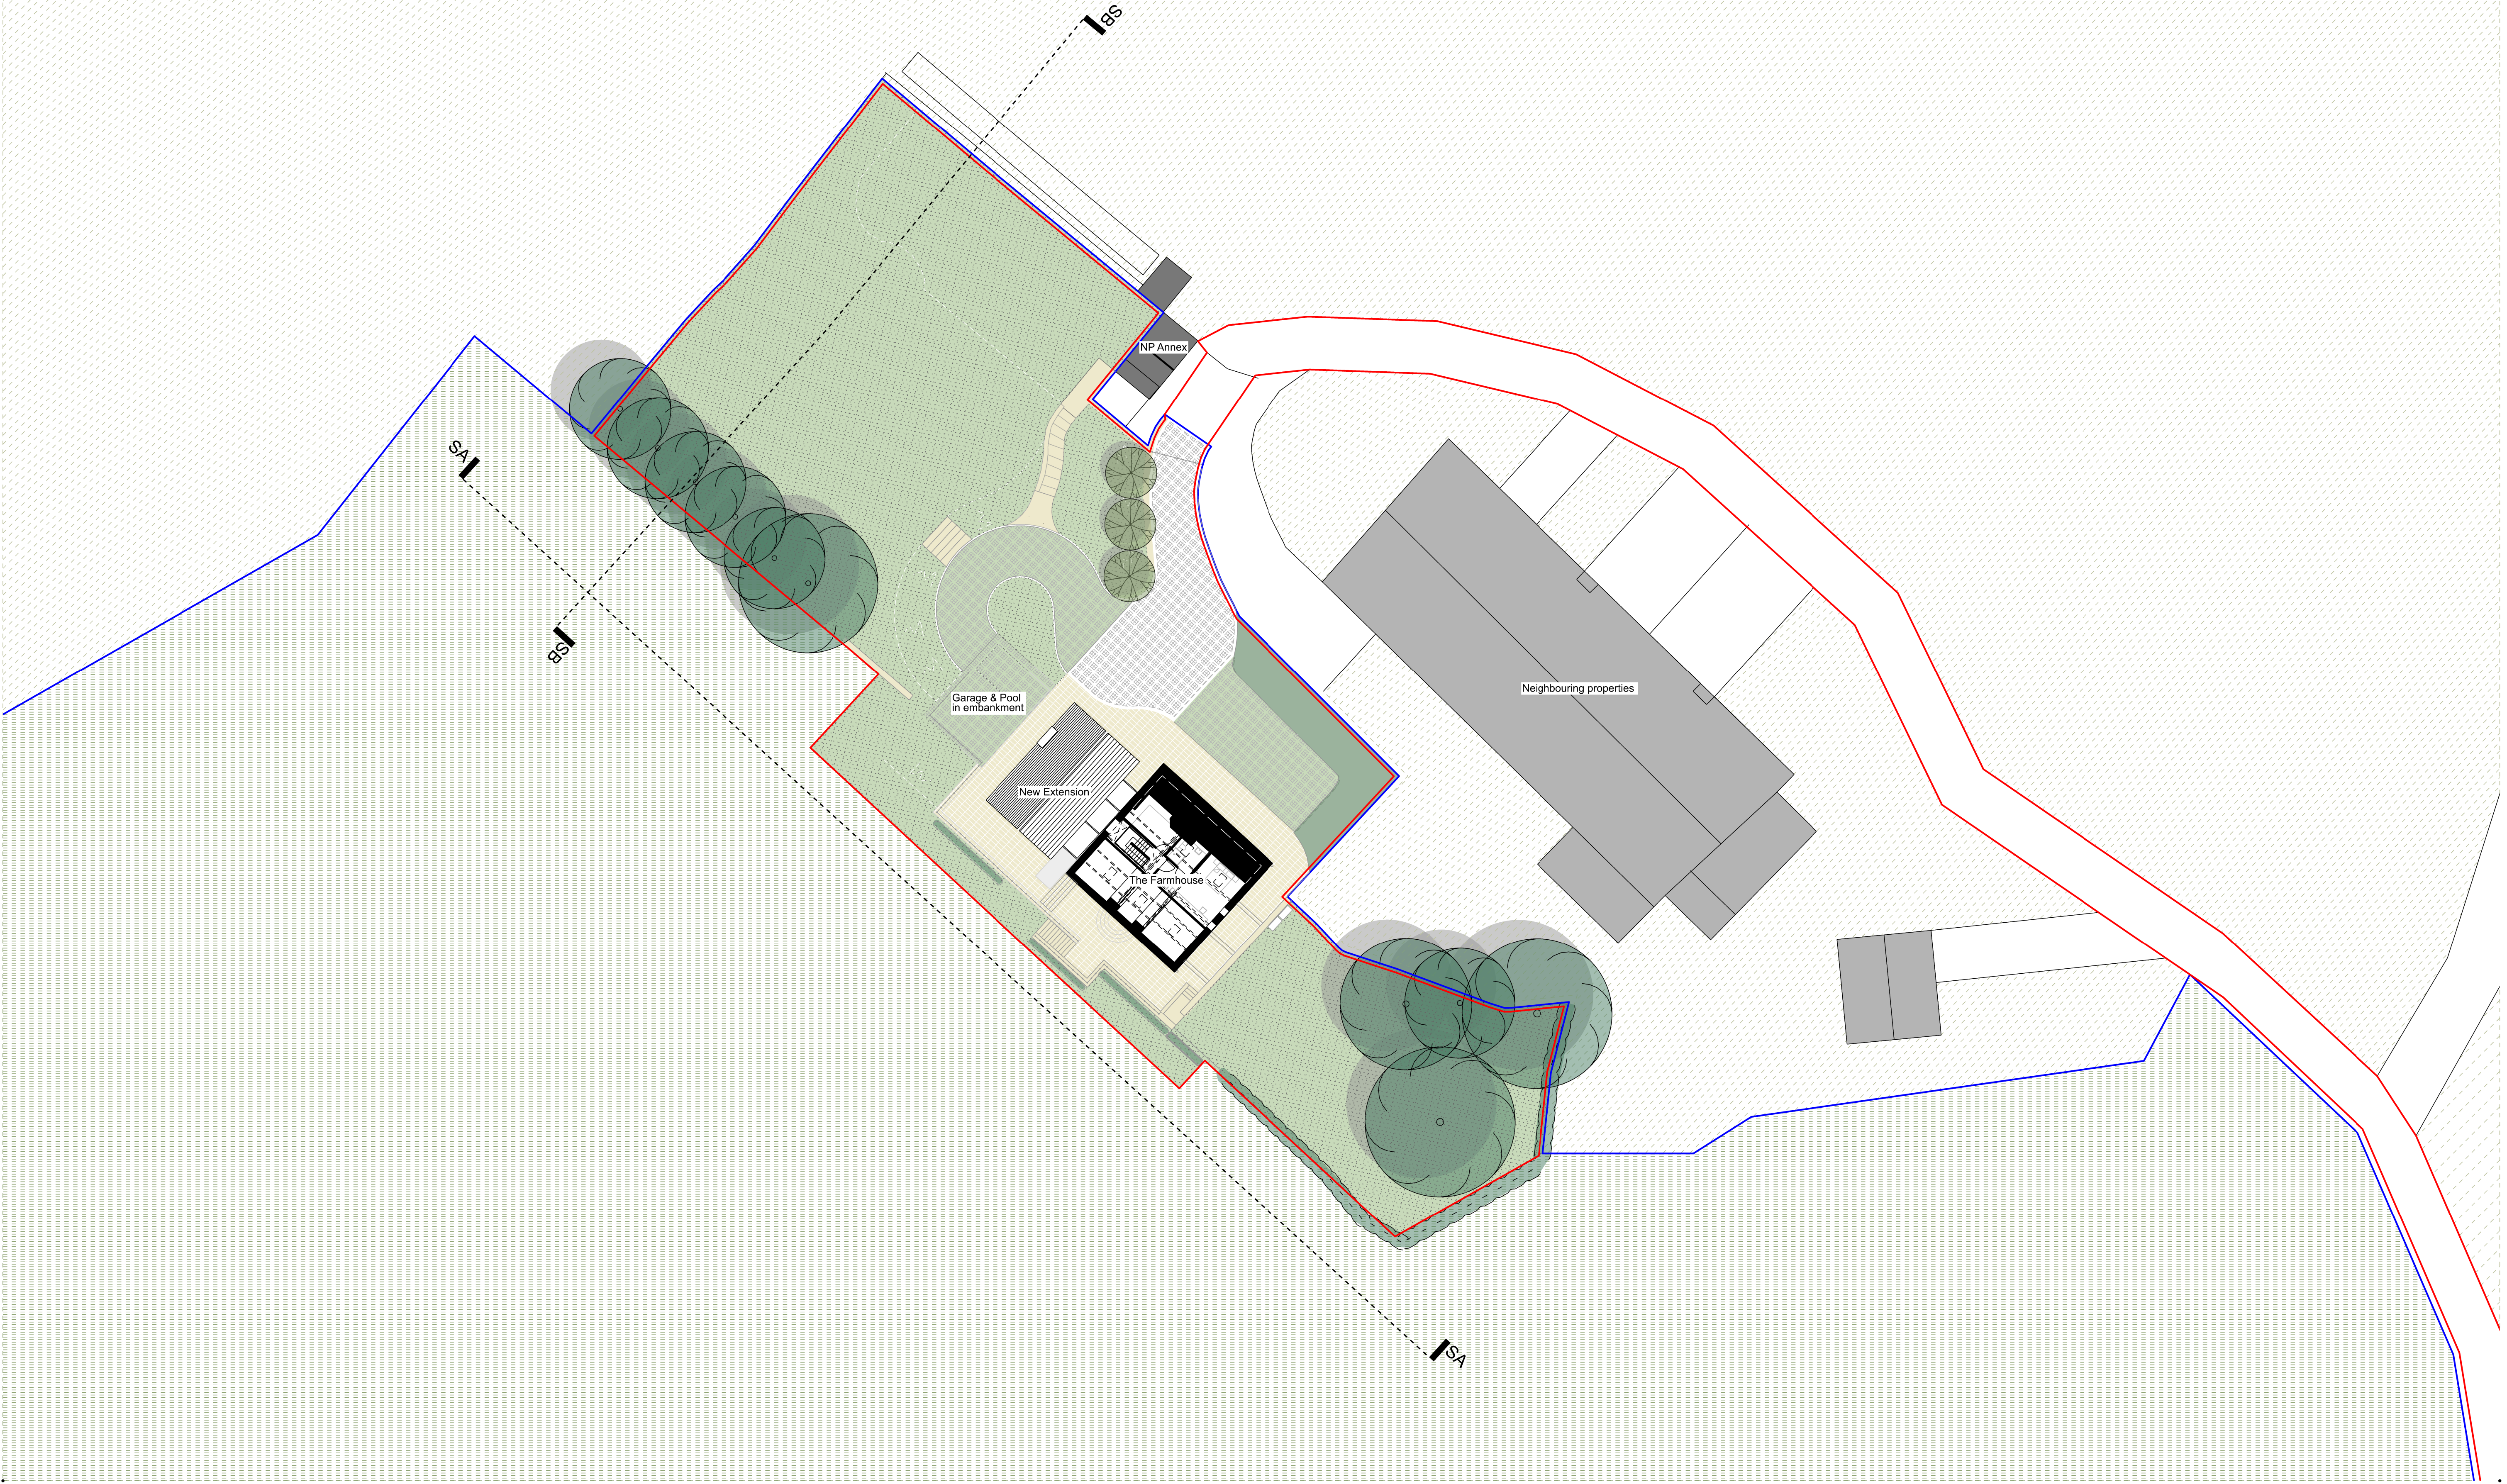

Notes:
Do not scale from this drawing.
All dimensions are in millimetres unless otherwise noted.
All dimensions to be checked on site before proceeding with work.
All omissions and discrepancies to be reported in writing to Project 3 Architects Ltd.
Areas indicated on this drawing are approximate and indicative only.
© Project 3 Architects Limited Registered in England & Wales Number 08021795.

Rev:	Date:	Description:	By:
I01	29/09/23	First Issue	AS
P01	27/10/23	Planning	AS
P02	27/10/23	Planning Submission	AS
P03	22/04/24	Planning	AS

KEY
— indicative red line boundary (planning outline)
— indicative blue line boundary (ownership)
■ site buildings
■ other buildings
■ existing buildings on site

■ grass (outside ownership)
■ grass (within ownership)
■ grass
■ sedum roof
■ greengap paving

■ paving
■ stone
■ gravel
■ tarmac
■ embankment

■ hedge (existing)
■ hedge (proposed)
■ trees existing
■ trees new

NB:
1. For Landscape details refer to Make Space Landscaping proposal.
2. For site survey details refer to N D Oliver survey information.



PROJECT 3
architects

4 back grafton street
altrincham
cheshire
WA14 1DY
0161 233 0575
mail@project3architects.com
www.project3architects.com

Project:
The Farmhouse. Littleborough
Title:
SITE PLAN - PROPOSED
Second Floor Plan
Status:
PLANNING
Drawing Number:
0763-P3A-XX-XX-DR-A-05505
Scale @ ISO A1:
1:250
Revision:
P03