




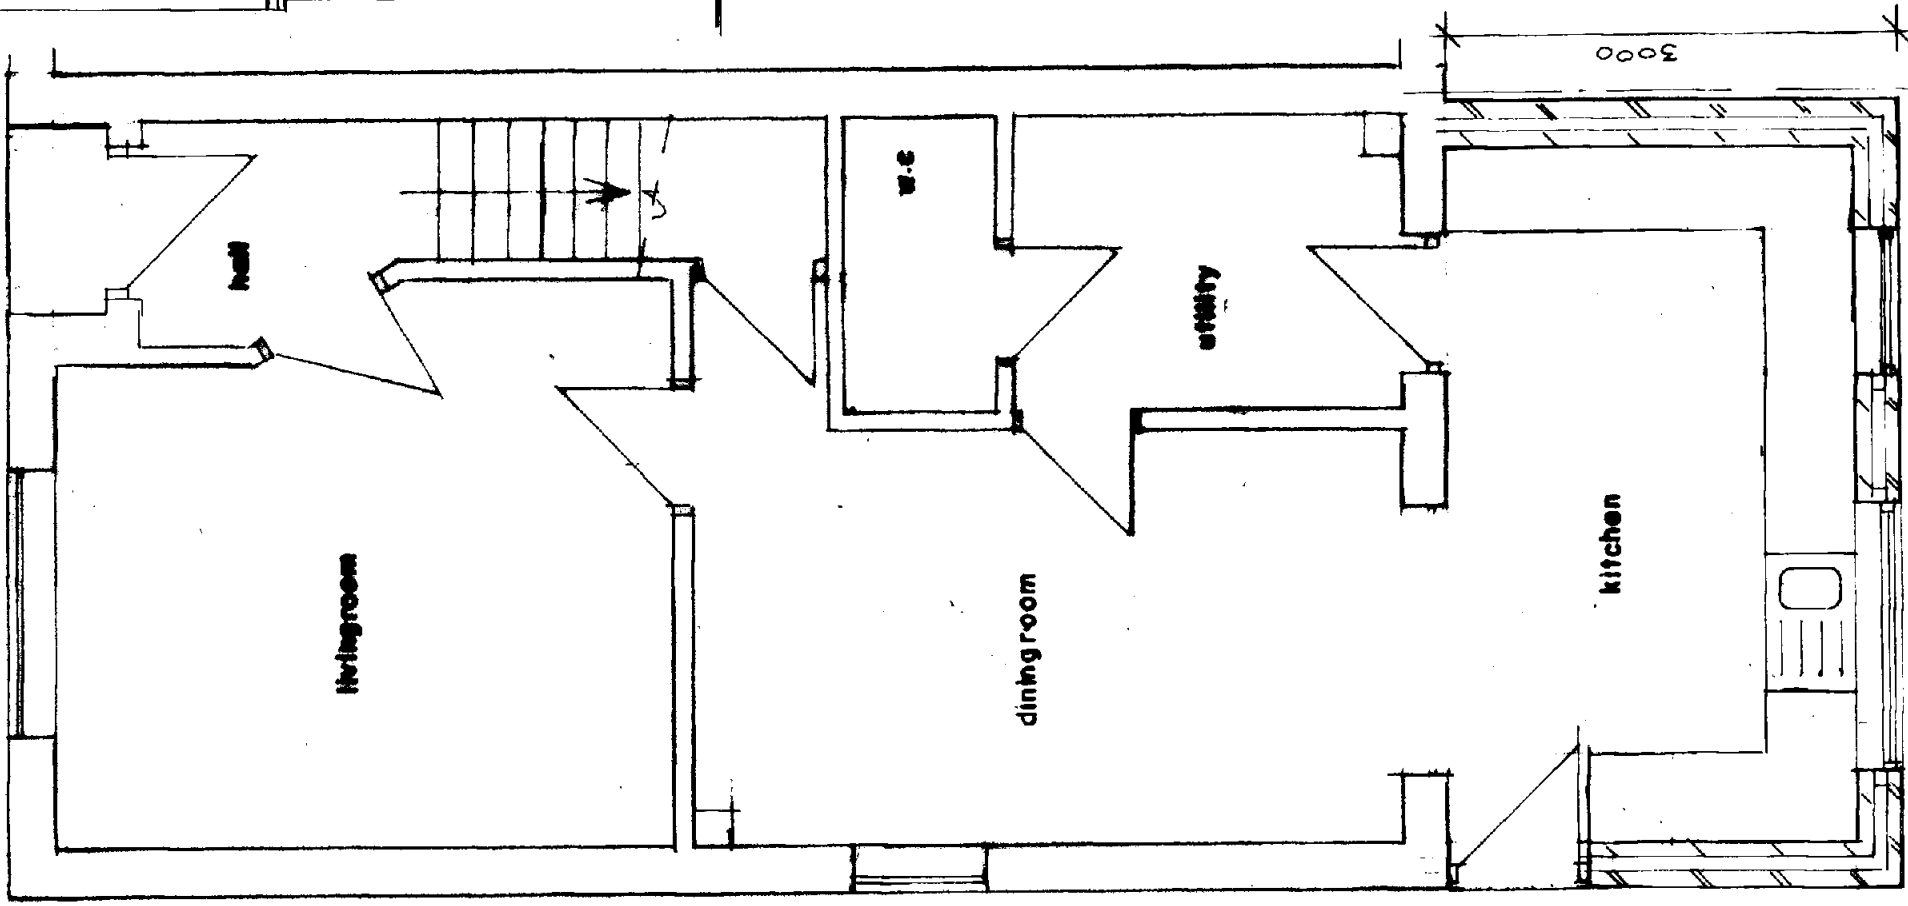


GROUND FLOOR PLAN
(PROPOSED)

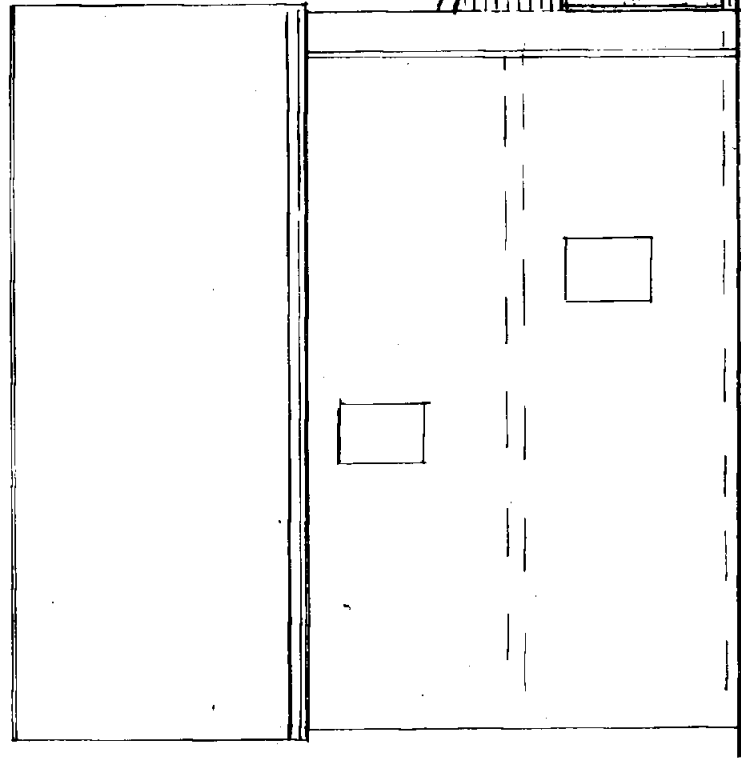


SIDE ELEVATION
(PROPOSED)

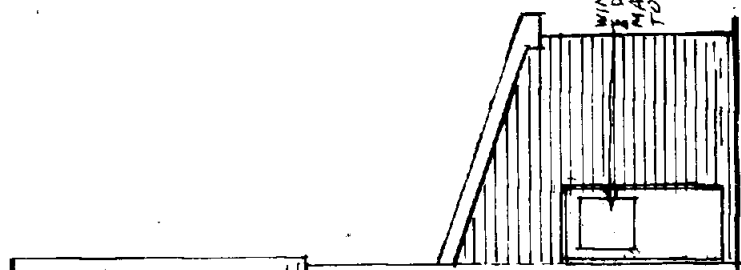


REAR ELEVATION
(PROPOSED)

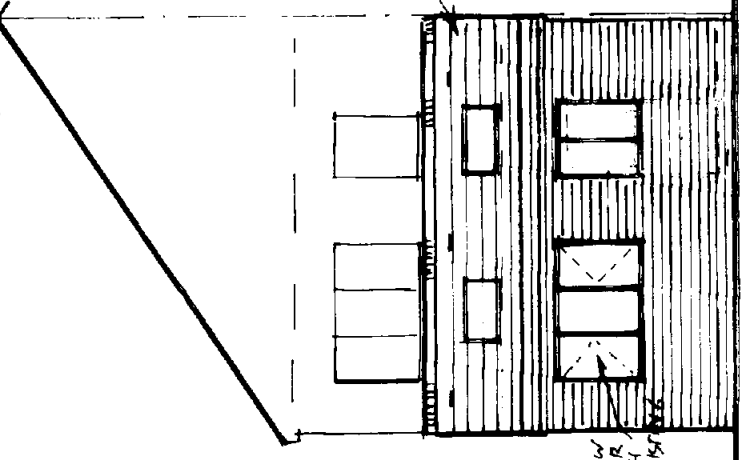

SIDE ELEVATION
(PROPOSED)

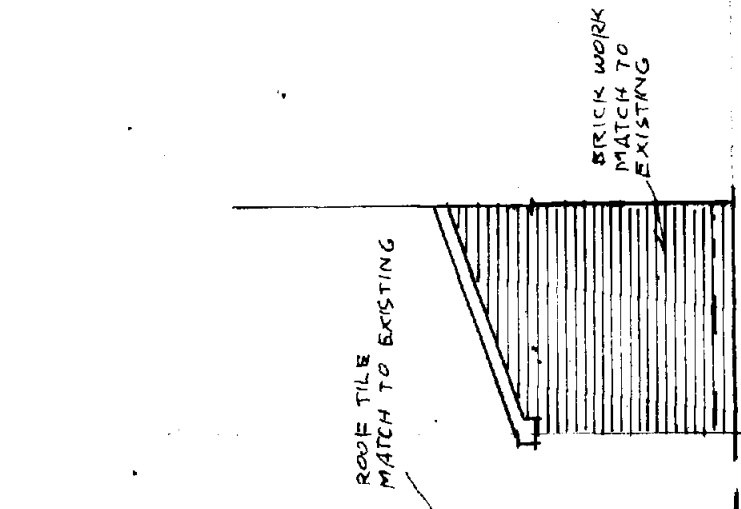

OSBOURNE STREET

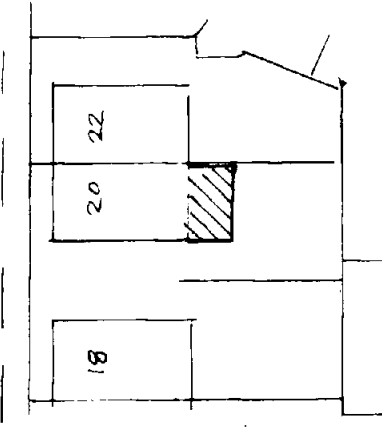

SITE PLAN SCALE 1:500
(PROPOSED)

BUILDING DESIGN SERVICES	
M. FAROOQ	
418 Bury Road Rochdale OL11 5EU.	
Tel: 01706 712231 Mob: 07967605763	
PROPOSED SINGLE STOREY REAR EXTENSION AT 20 OSBOURNE STREET ROCHDALE OL11 1NW	
For: Mr & Mrs WAQAR AHMAD	
Plan	Scale 1:50
Elevation	Scale 1:100n
A 2250/2	