




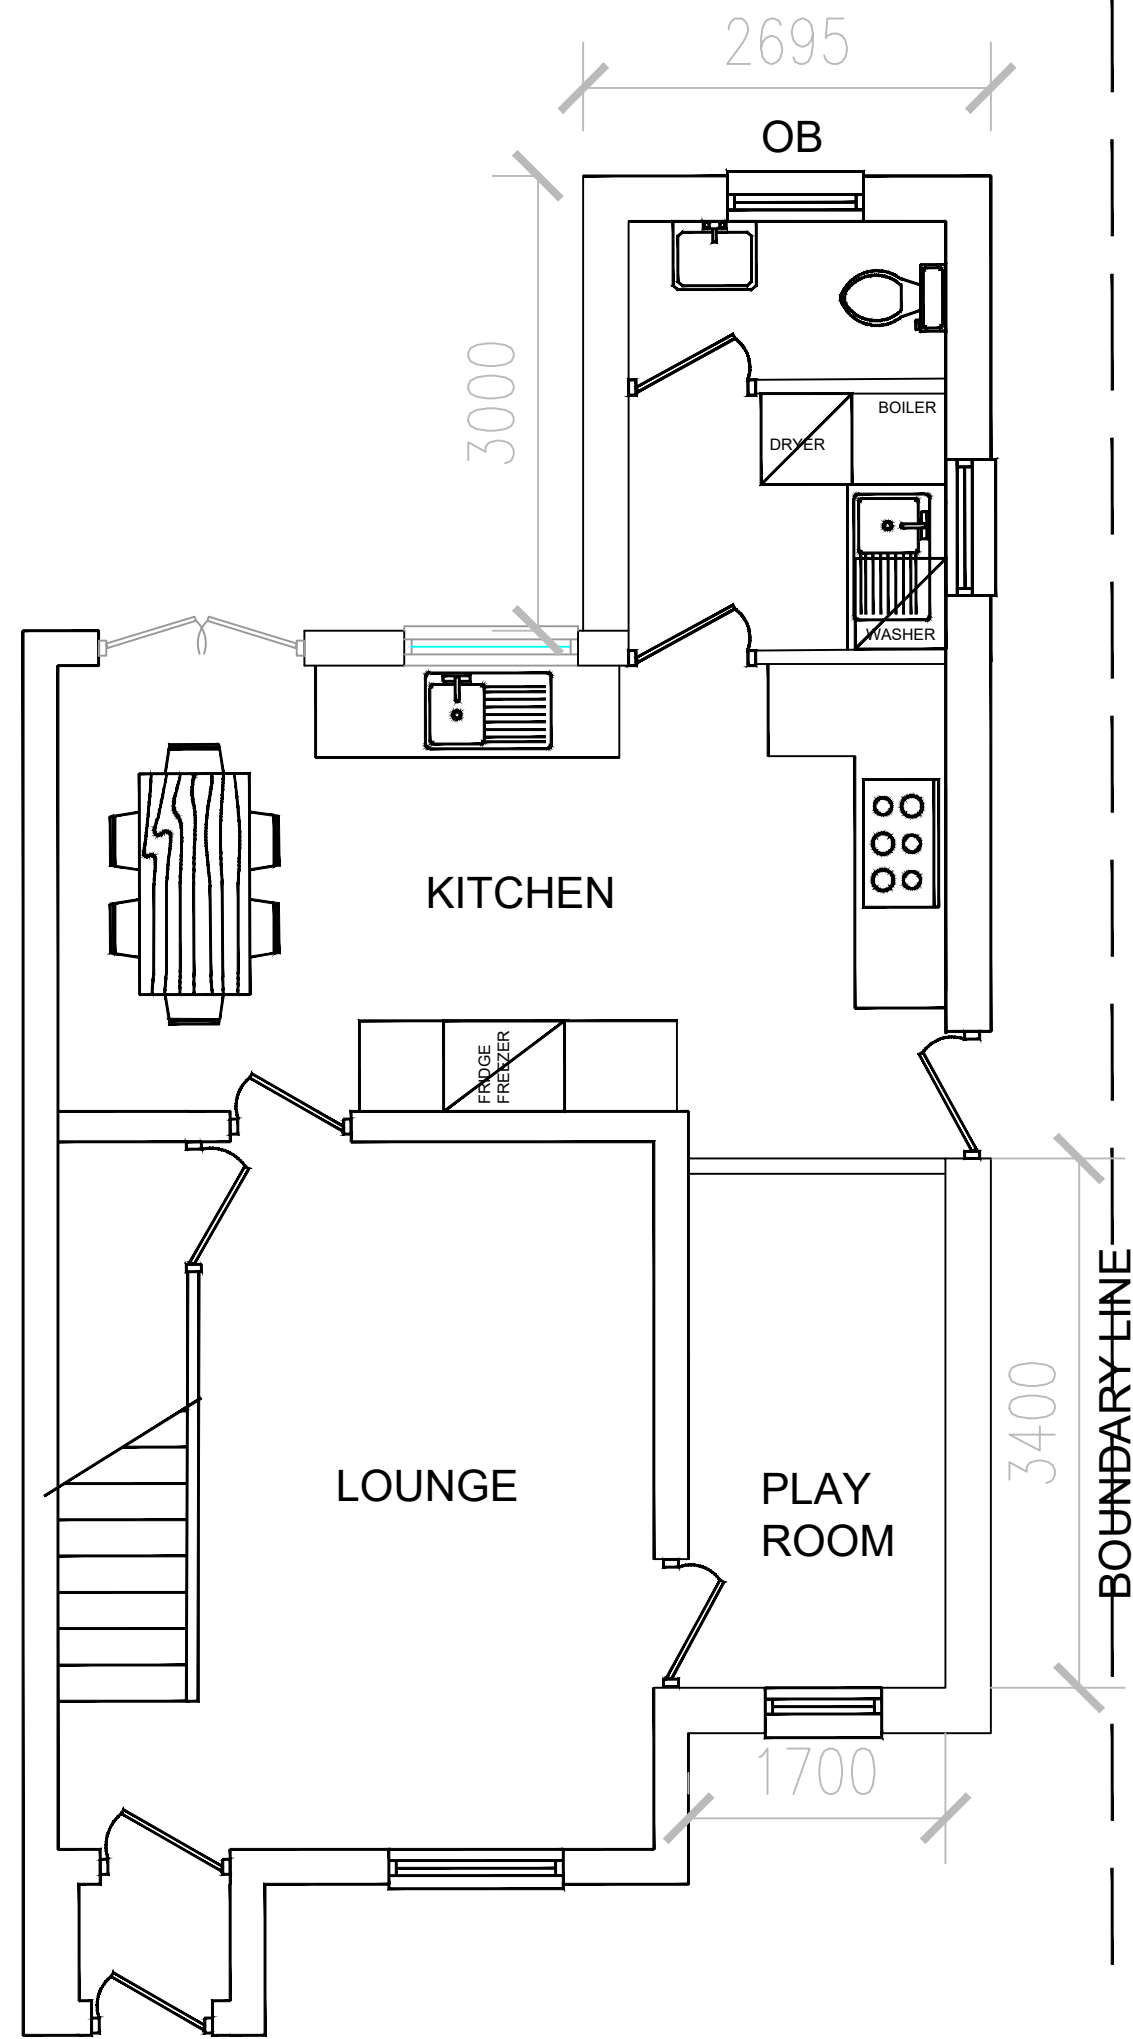

PROPOSED GROUND FLOOR

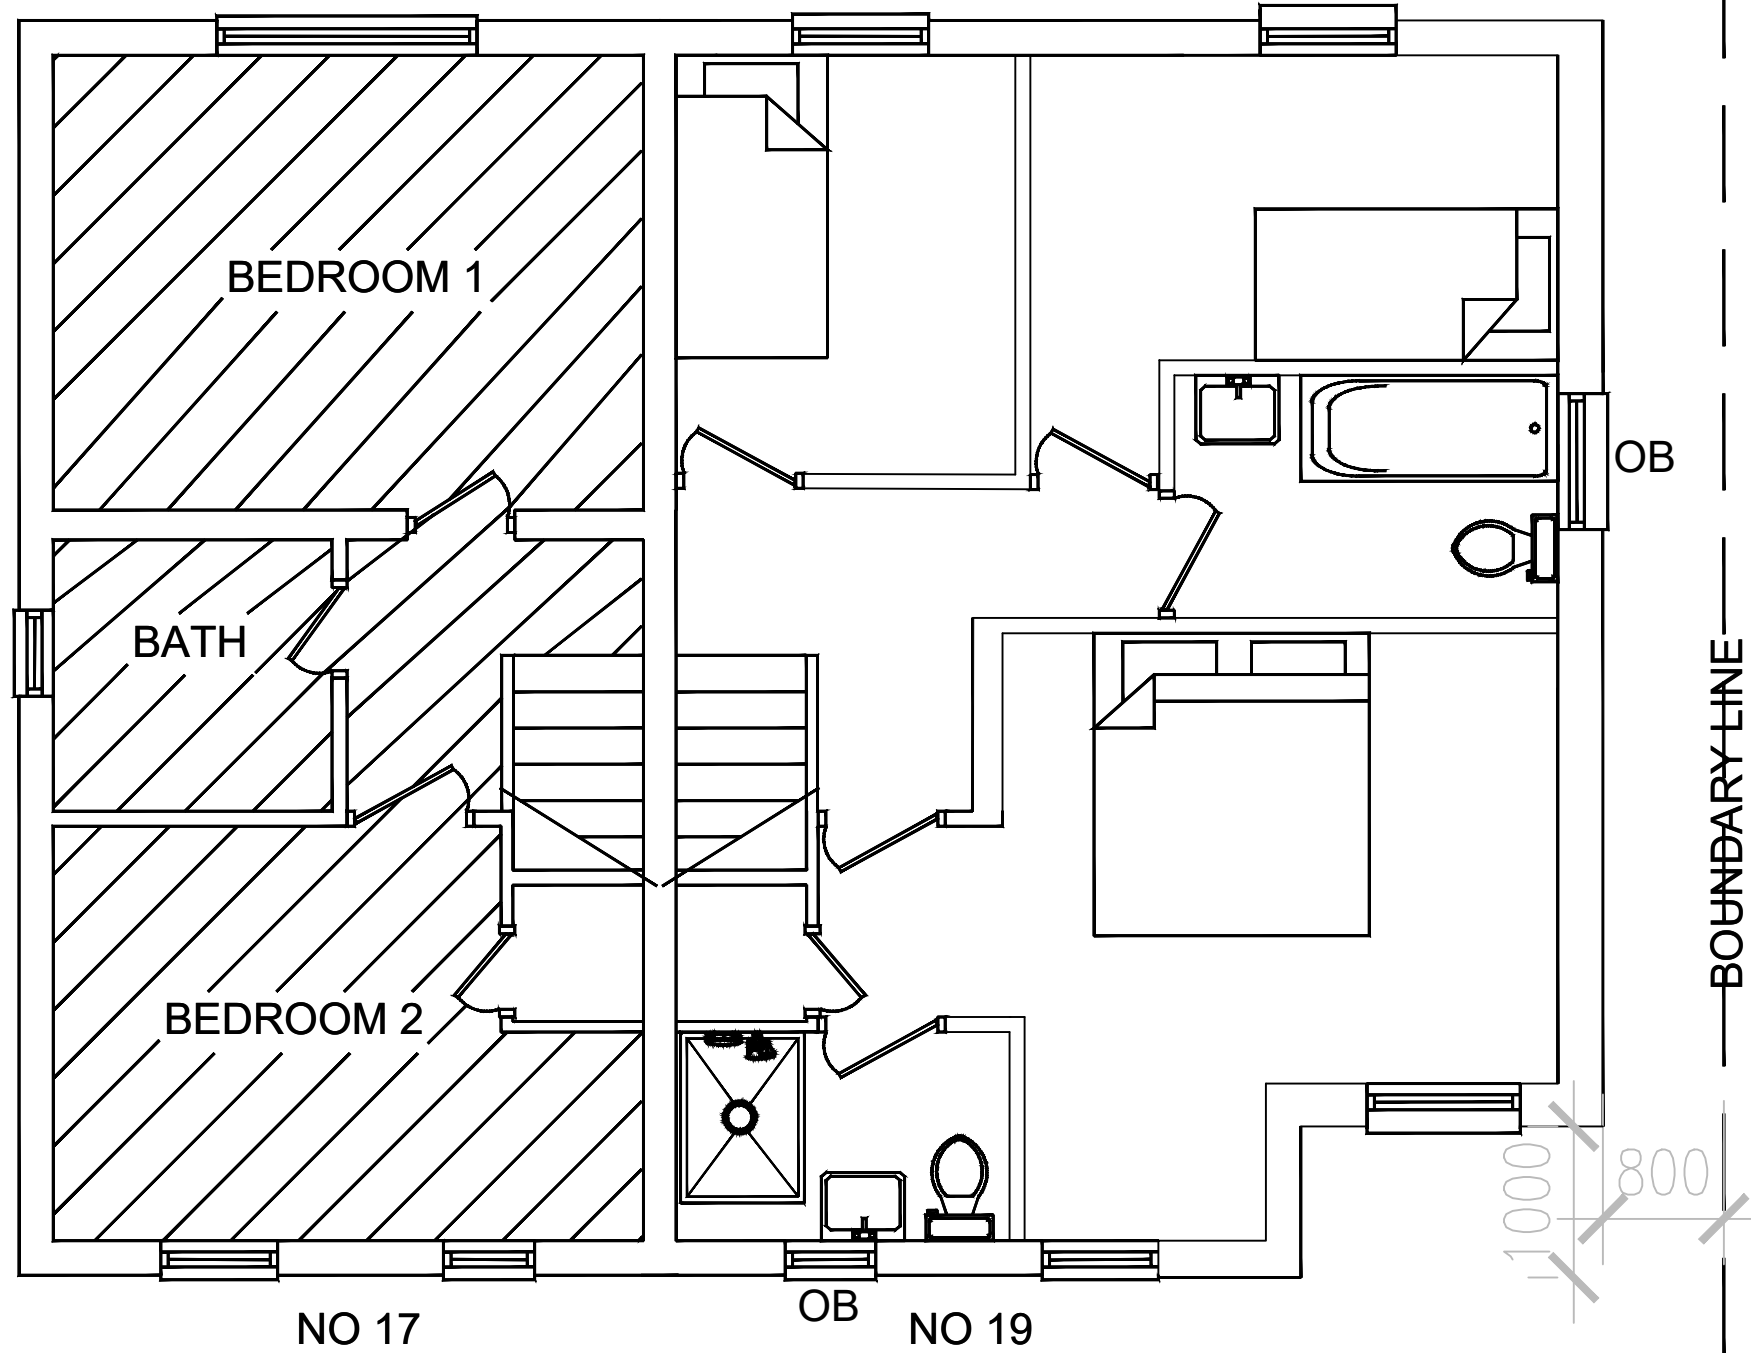


PROPOSED FIRST FLOOR

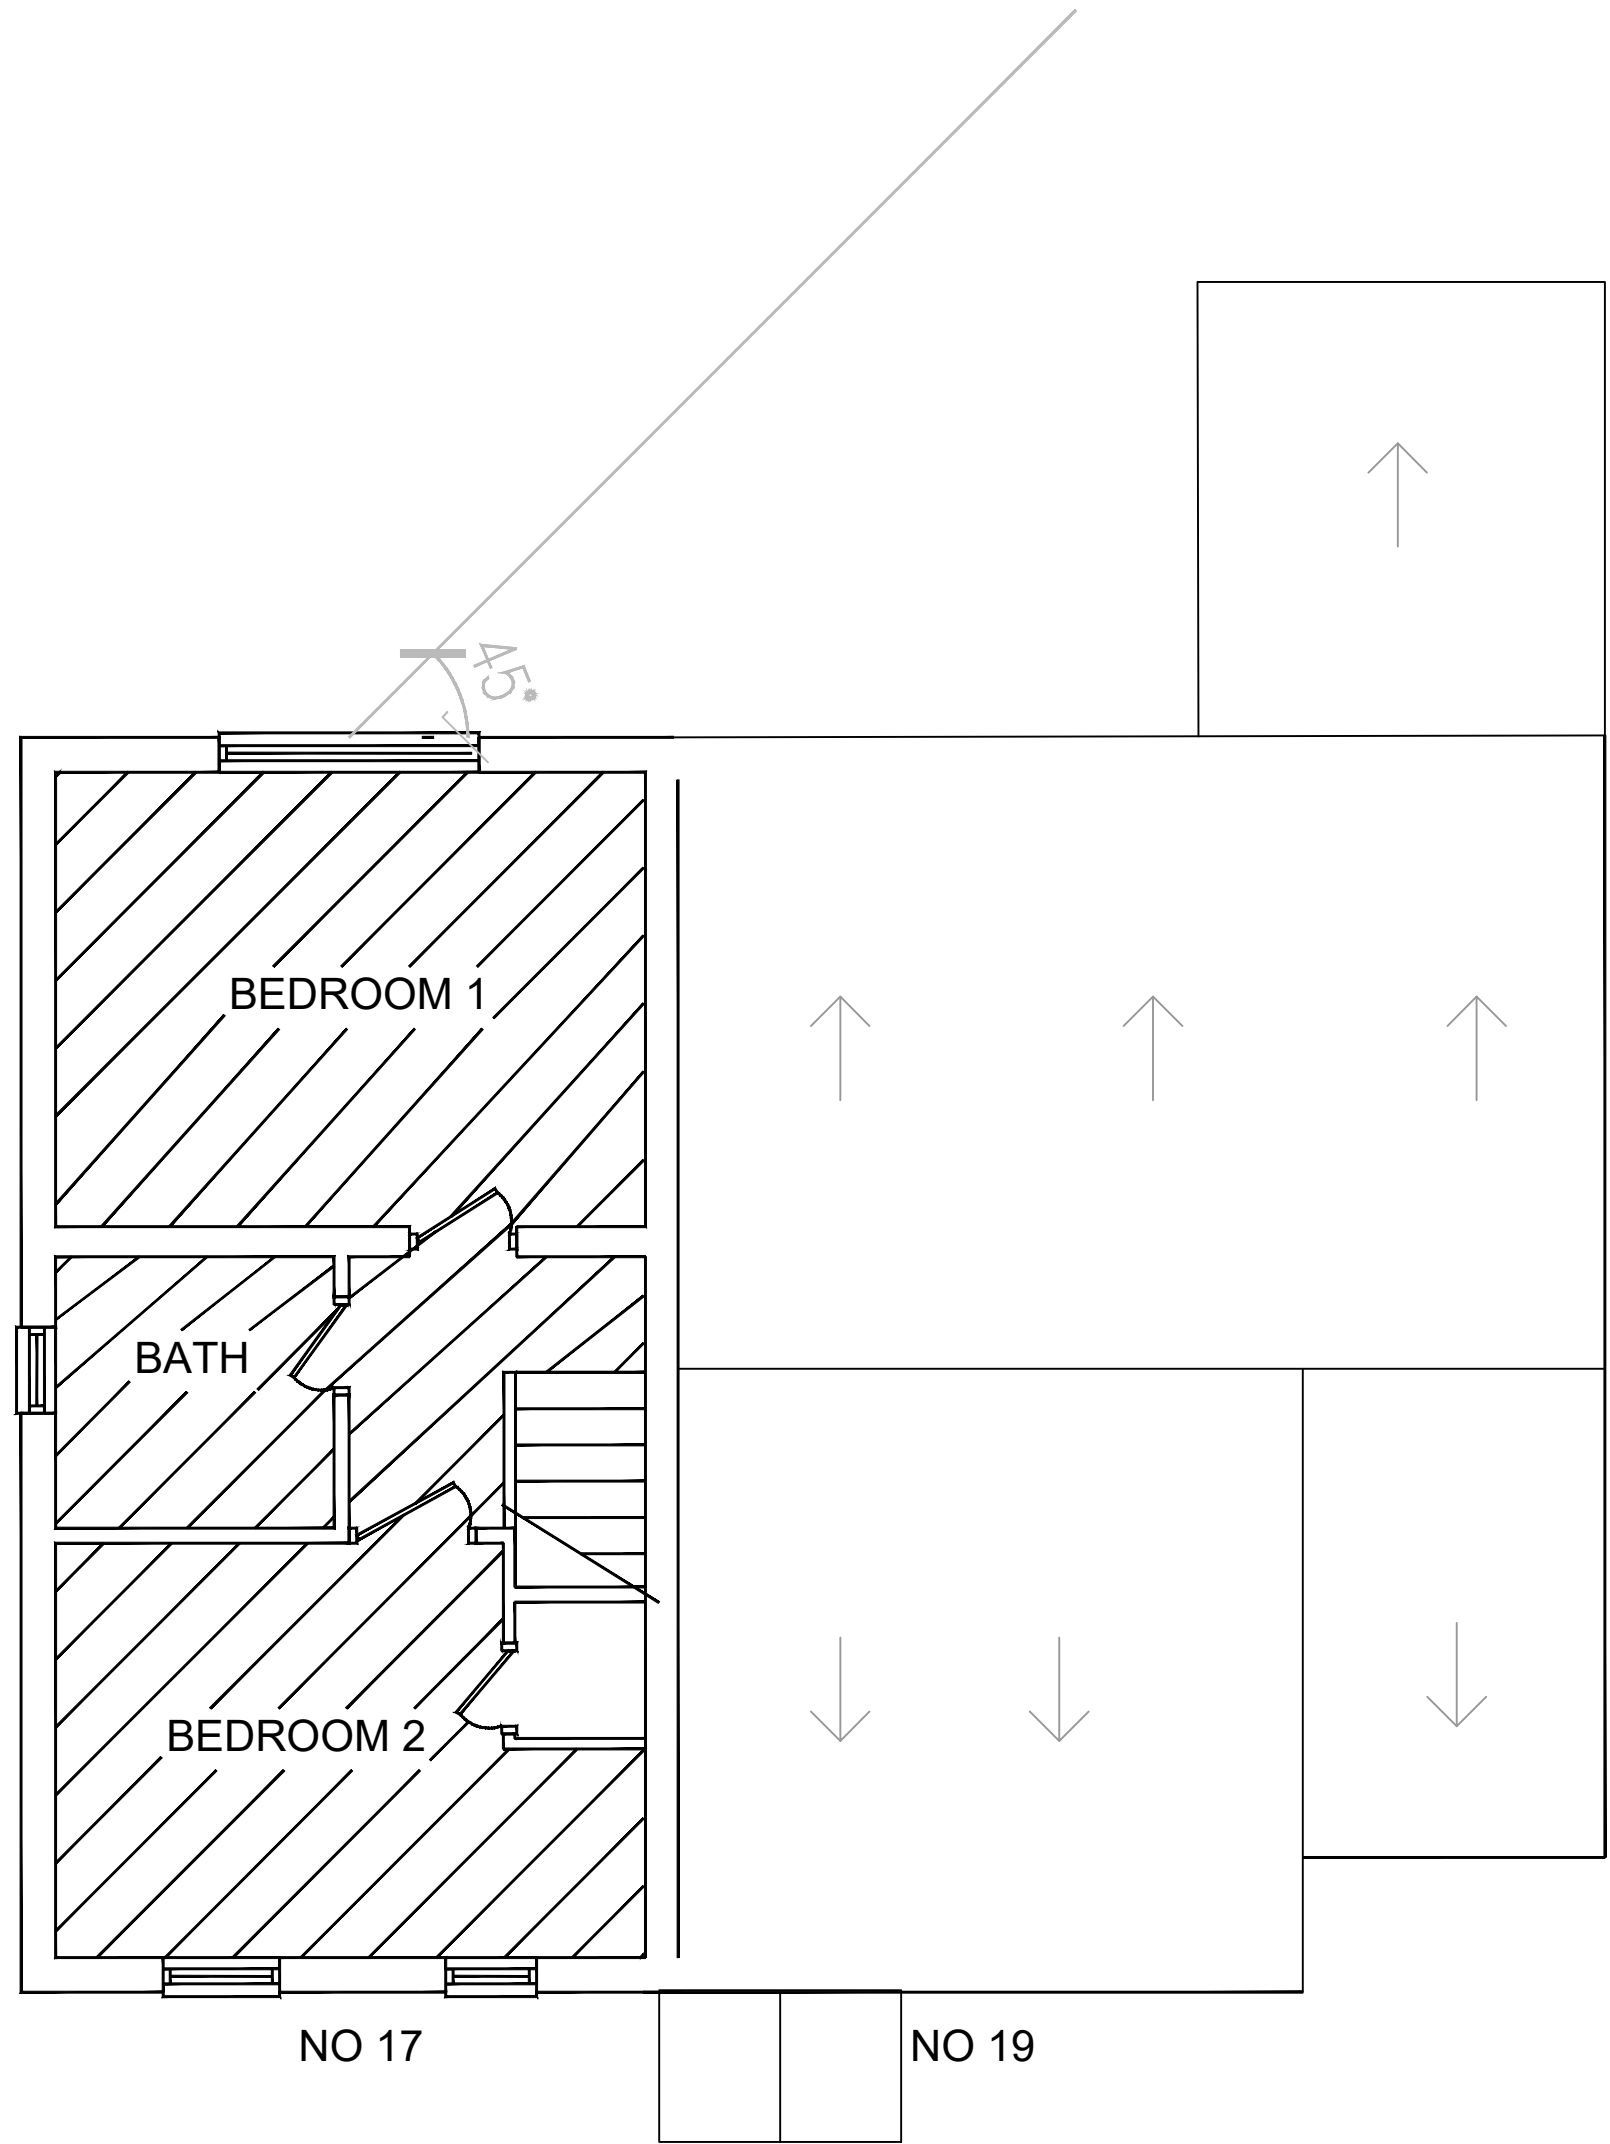


PROPOSED ROOF PLAN



PROPOSED FRONT ELEVATION

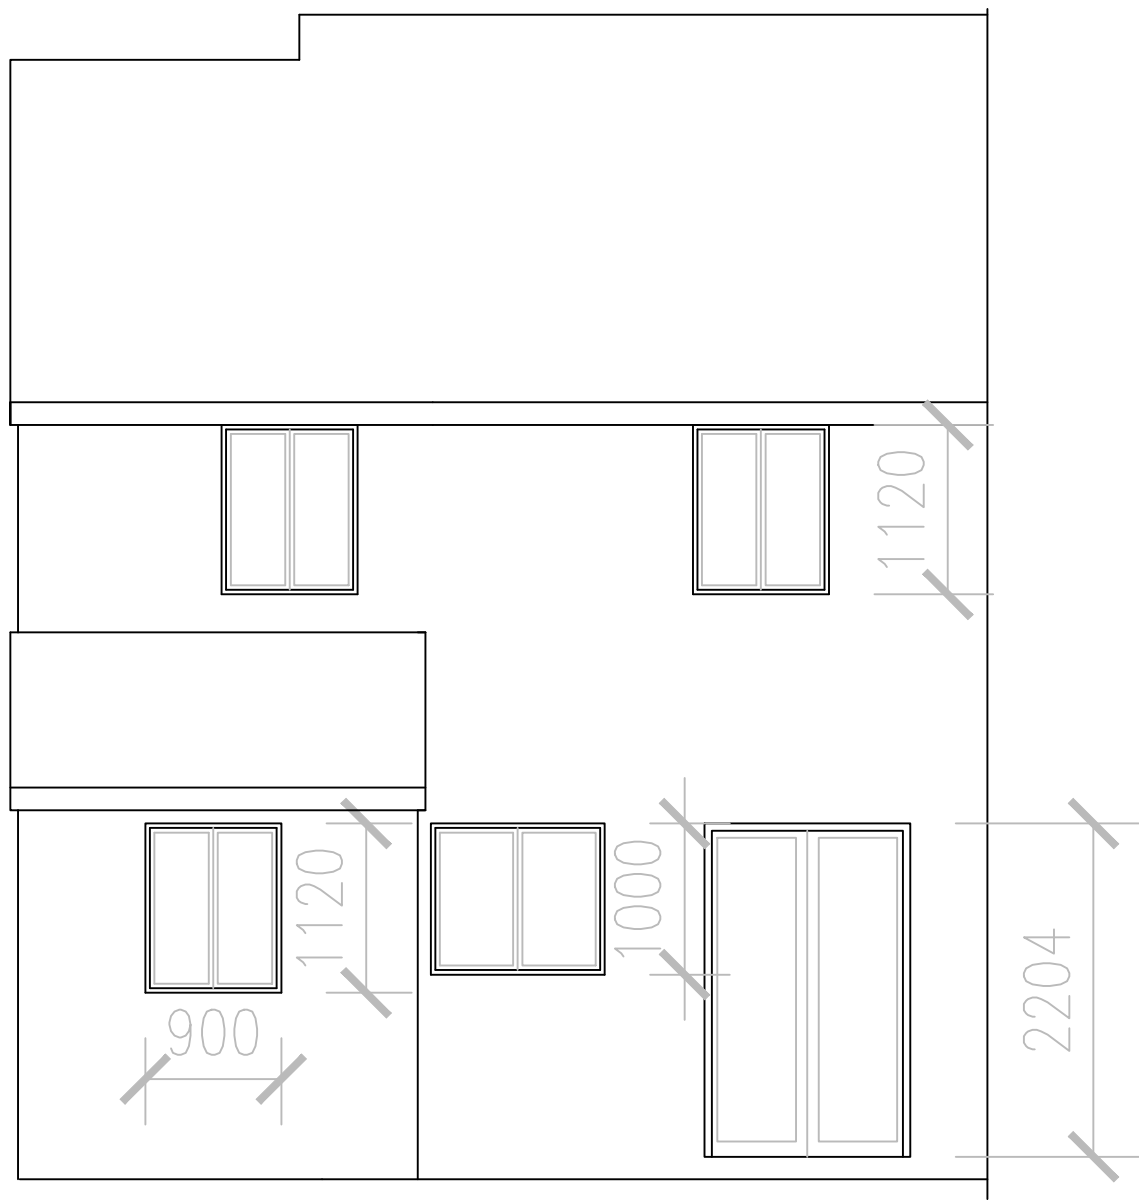

PROPOSED REAR ELEVATION

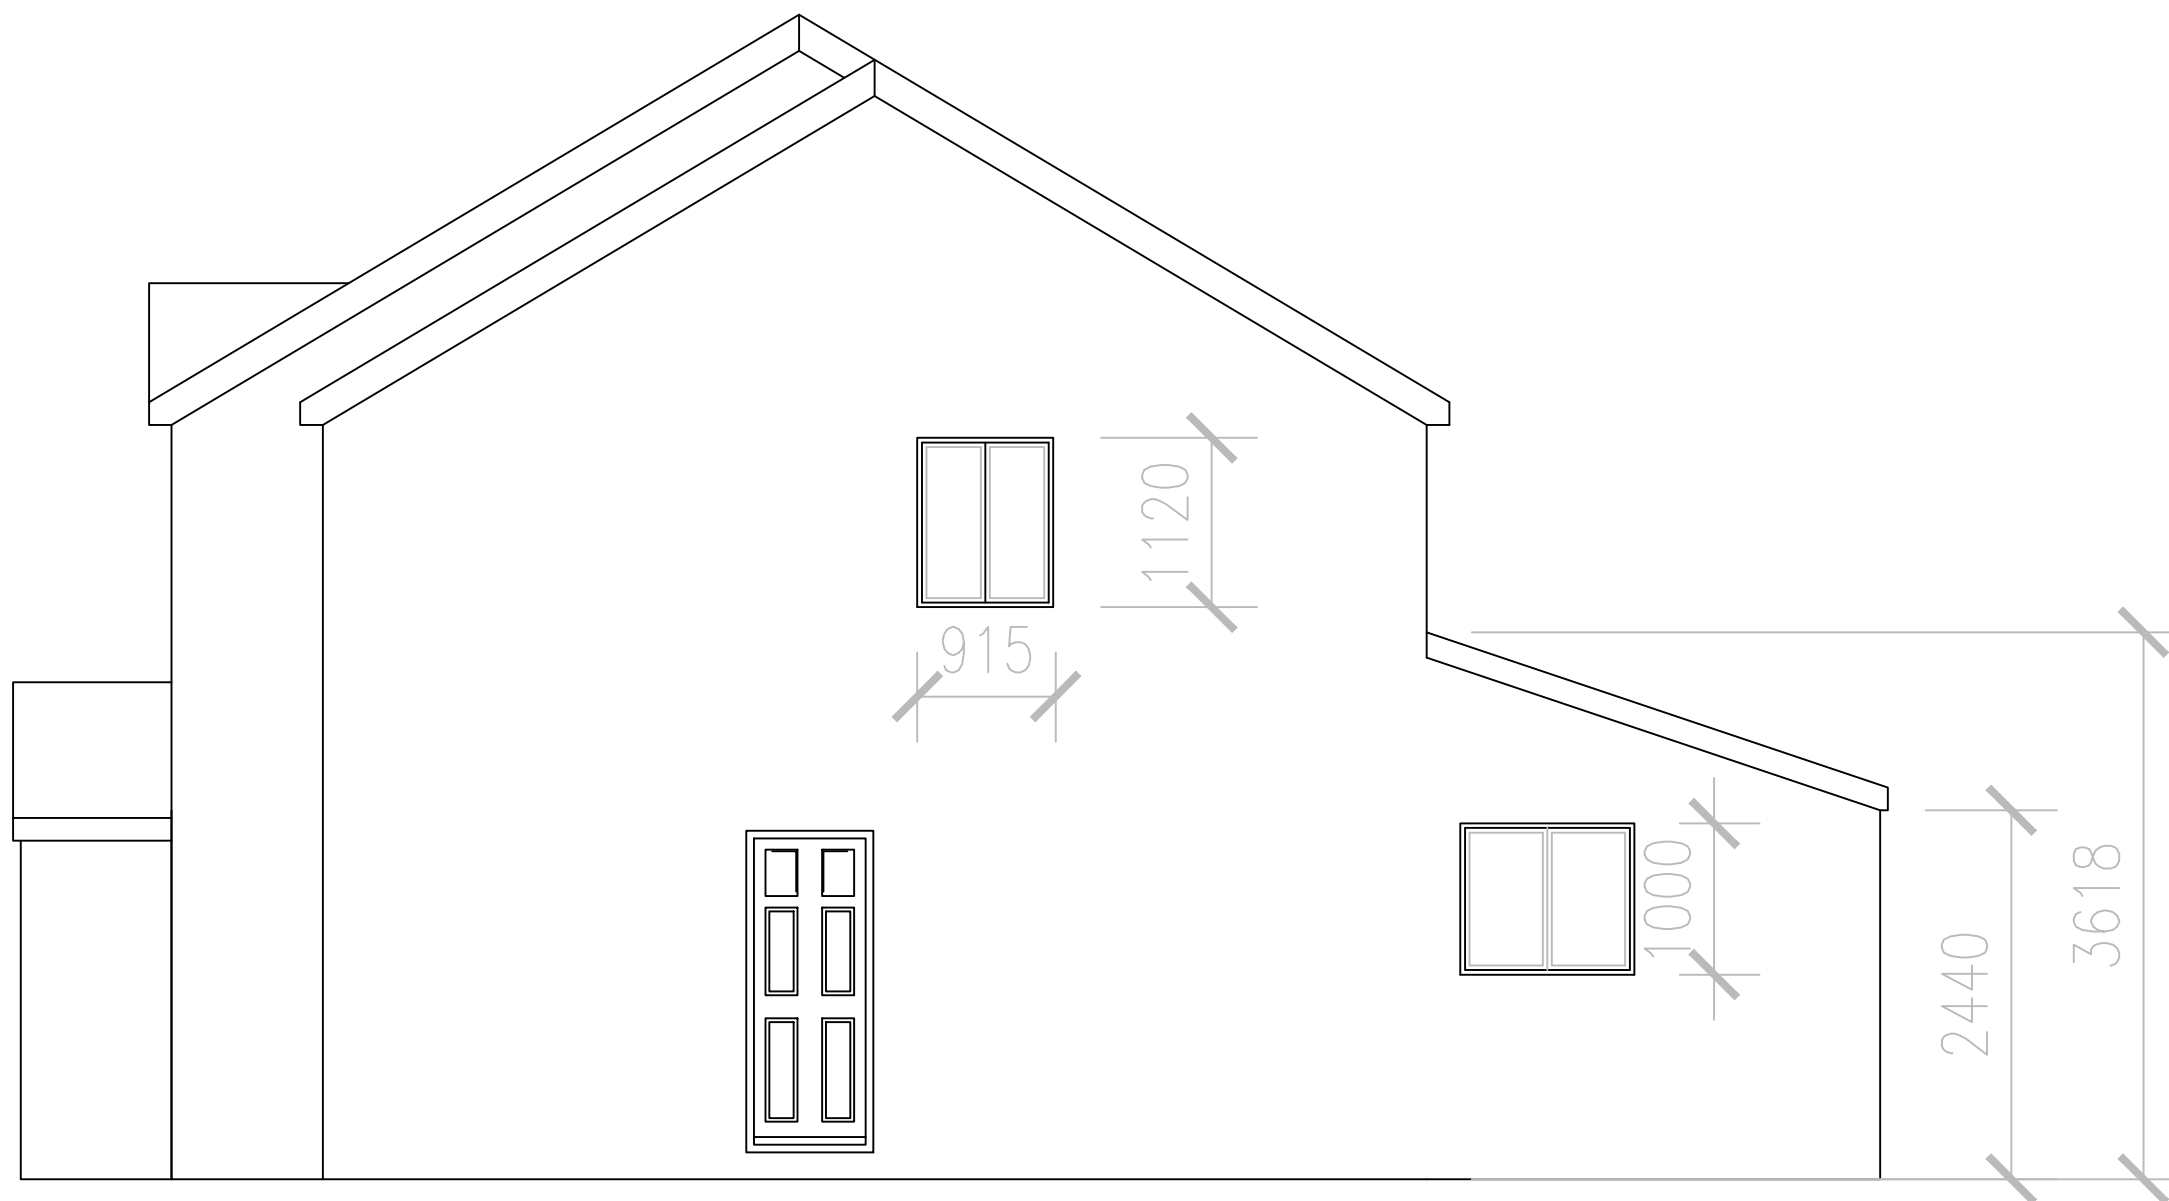

PROPOSED GABLE ELEVATION

Amendments
Rev E - RENDER DETAIL ADDED TO FRONT ELEVATION November 2023



Client: Miss Wright
Address: 19 Lyme Clough Way, Middleton, M24 6TN
Scale: 1:50@A1
Drawing: Proposed Plans and Elevations - Rev E
Date Aug 2023