


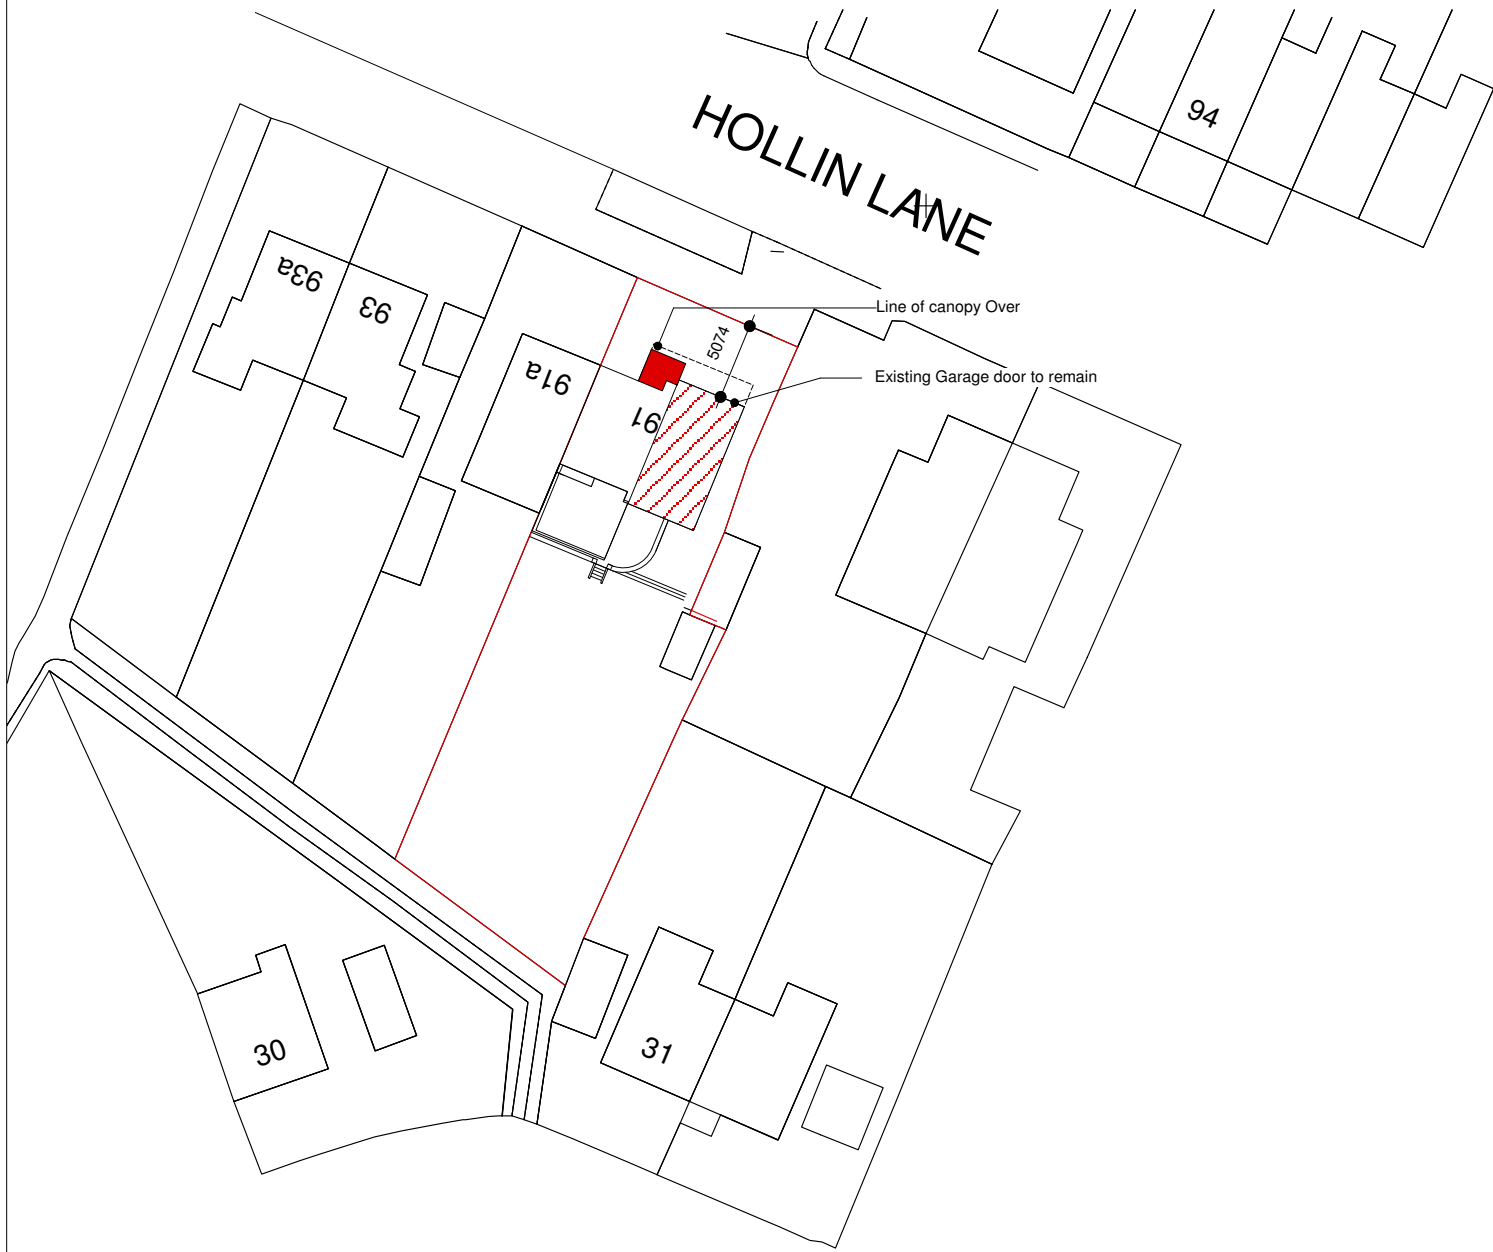

SITE PLAN
scale 1:500

SUBJECT TO PLANNING AND
BUILDING REGULATION APPROVAL

Commencement on site before full
Building Regulation approval at own risk

revisions			

project
Proposed Flat Roof Coverion to
Pitched Roof with Front
Extension
at
91 Hollin Lane, Middleton,
M24 5LA.

client
Mr & Mrs P. Crux

drawing SITE PLAN	date July.2023	rev.
	drawing	
	scale as indicated @ A3	
status Planning Submission	Provisional Copy	