


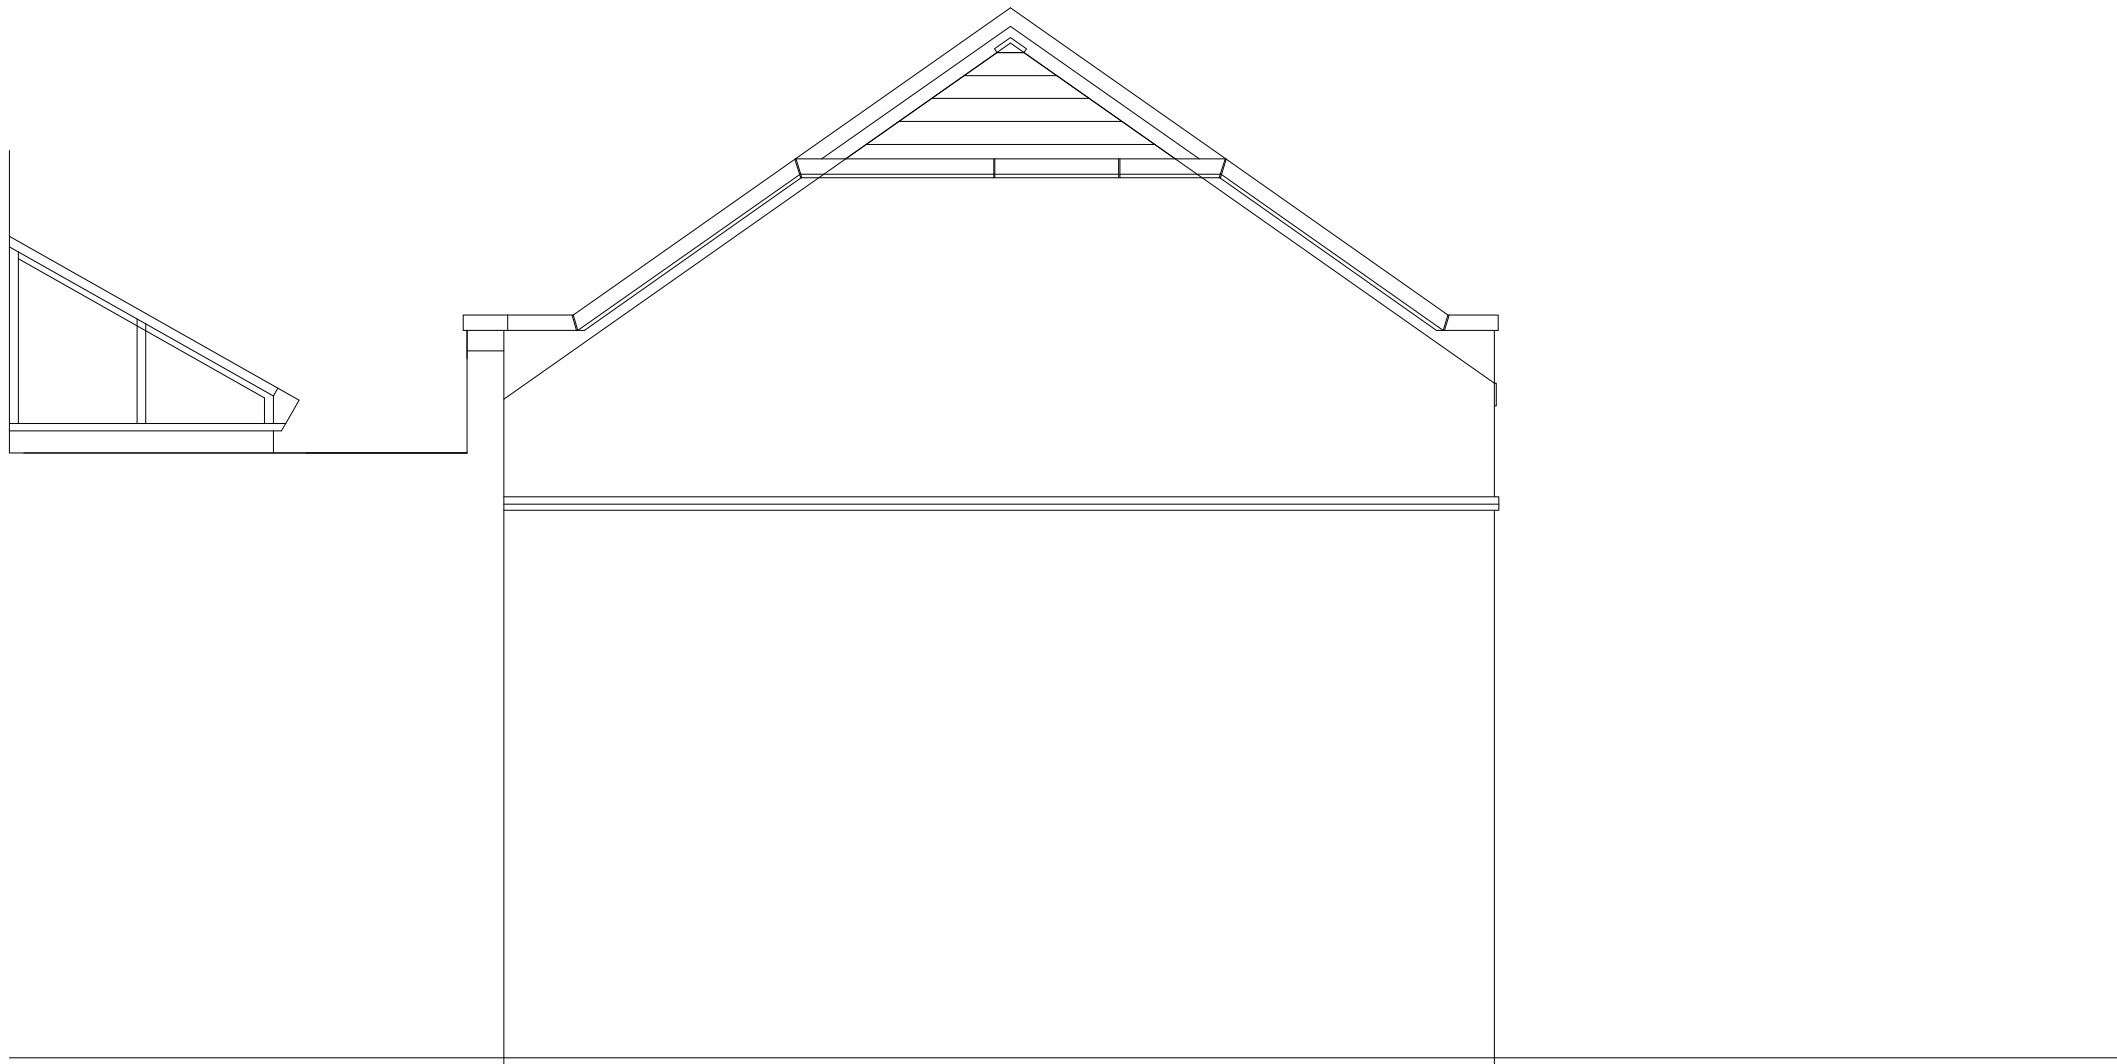

NORTH EAST ELEVATION



SOUTH EAST ELEVATION



SOUTH WEST PART ELEVATION



LISTED BUILDING APP.

This drawing is copyright Bradshaw Gass & Hope LLP and is not to be copied, reproduced or re-distributed either in whole or in part without the prior written permission of the originator.

The originator shall have no responsibility for any liability, loss, cost, damage or expense arising from or relating to any use of this document other than for its intended purpose on this project.

This drawing shall be read in conjunction with all other relevant drawings, specifications and associated documentation. Any discrepancies, errors or omissions are to be reported to the originator before proceeding with work.

All dimensions are to be checked on site by the contractor prior to proceeding with any work.

Hazard Identification		
ref	hazard	date

P2	TITLE UPDATED	AGR	31.08.23.
ref	revision	by	date

B

G

&

H

Architects
Consulting Engineers
Quantity Surveyors

21 Silverwell Street
Bolton
BL1 1PR
t: 01204 525321
email@bghbolton.co.uk
www.bghbolton.co.uk

Bradshaw Gass & Hope LLP

client	Rochdale Borough Council		
project	Milnrow Library, 57 Newhey Road, Milnrow, Rochdale OL16 3NP		
drawing	EXISTING SOUTH EAST AND NORTH EAST ELEVATIONS		
drawn by	AR/LC	date	APR 2023
checked by	AR	date	APR 2023
scale	1:50		A1
dwg no	2215.57.402		rev P2