




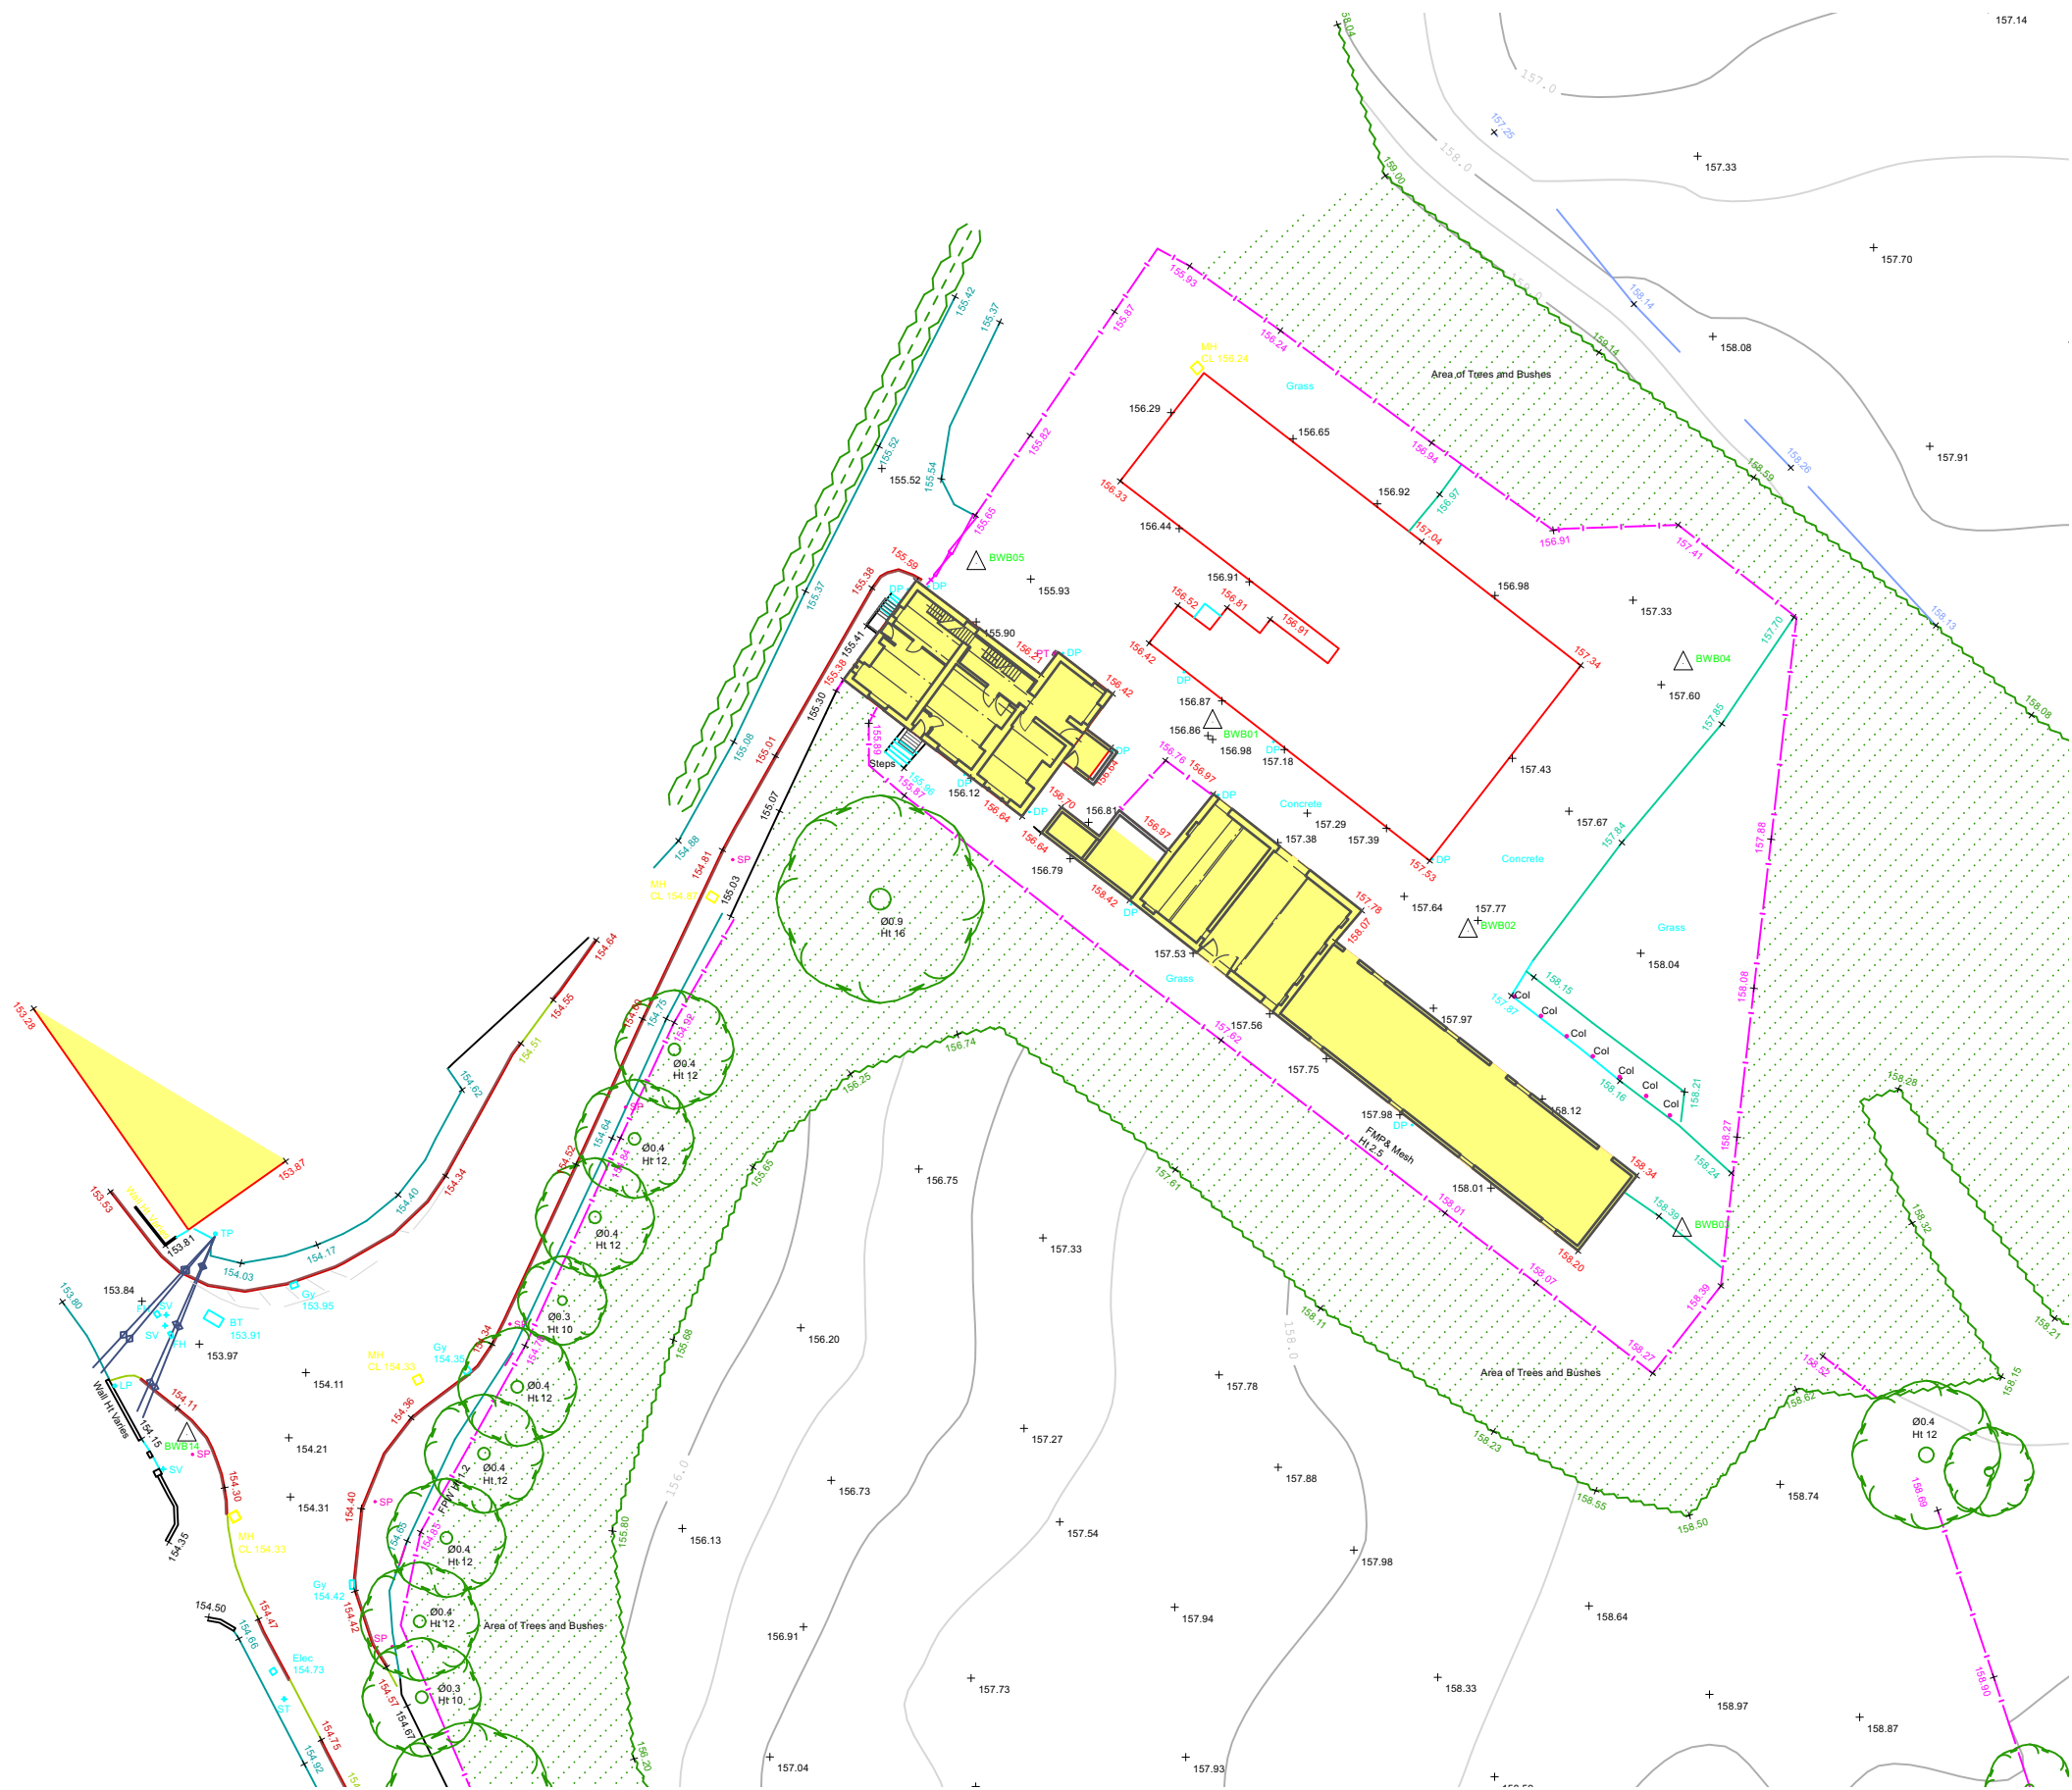

EXISTING SITE PLAN
1:500 SCALE

 

Revision			
Project	Proposed Redevelopment		
Address	Silver Hill Farm Rochdale		
Client	Barratt & David Wilson Homes North West		
Drawing	Existing Site Plan		

 

www.storah.com	mail@storah.com	01706 813214	
Scale	Sheet Size	Date	Drawn
1:500	ISO A3	12/11/21	Others
Drawing Number			Revision

21-088 - 005