

5mm continuous dry ridge ventilation.


200mm PVC Fascia Board.

300mm Ventilated PVC Soffit.


Soffit ventilation to be the equivalent of a 10mm continuous gap for the entire length of eaves with insect screen.

PVC rainwater goods.


RWP positions may differ from shown. For actual locations, refer to site specific drainage layout (Avoid RWP's positioned to front elevation where possible).

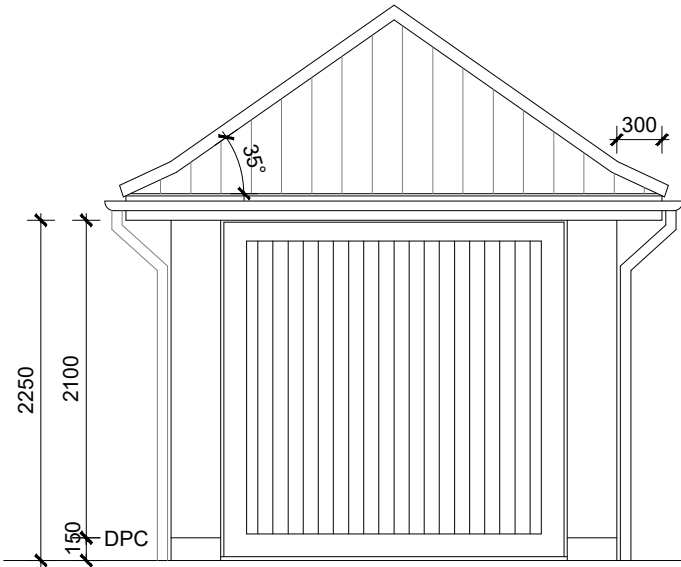


FRONT ELEVATION

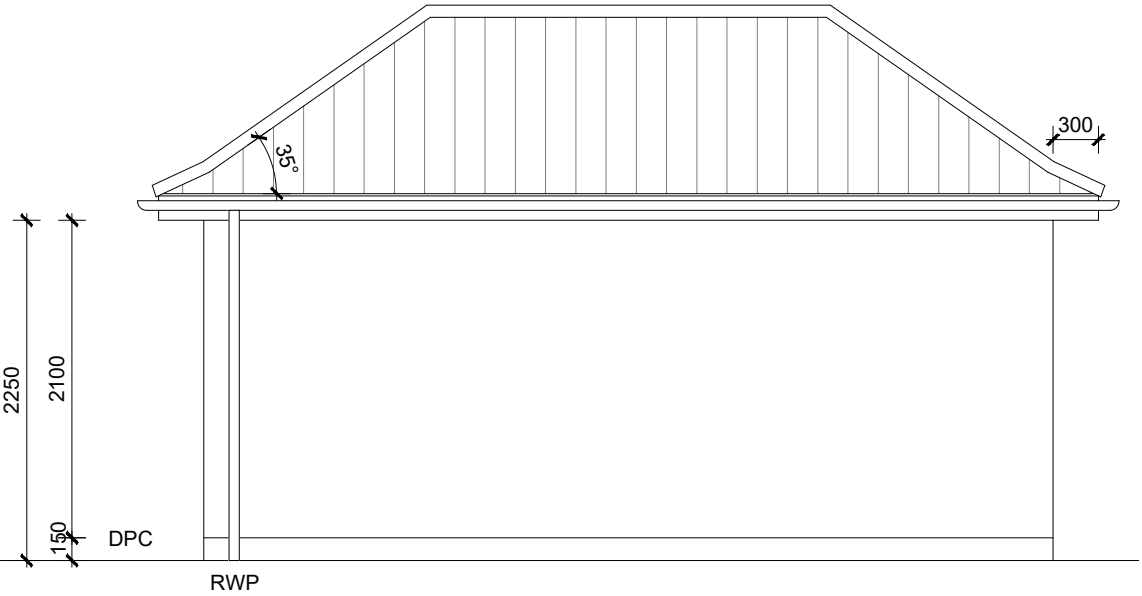

SIDE ELEVATION

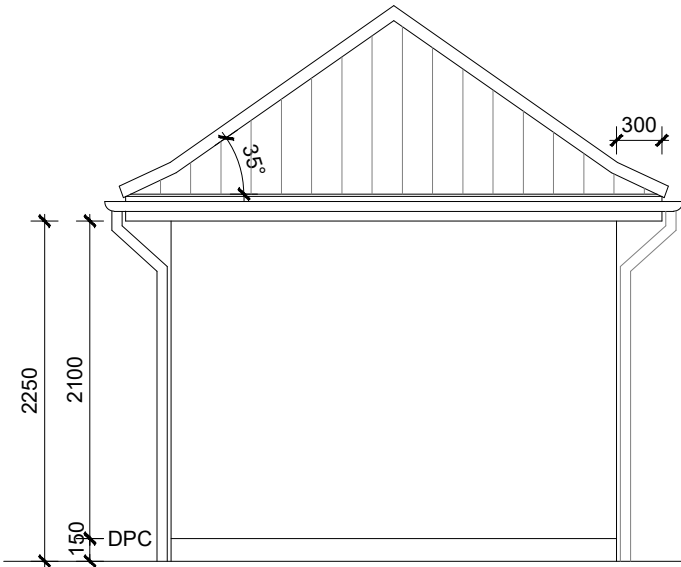

REAR ELEVATION

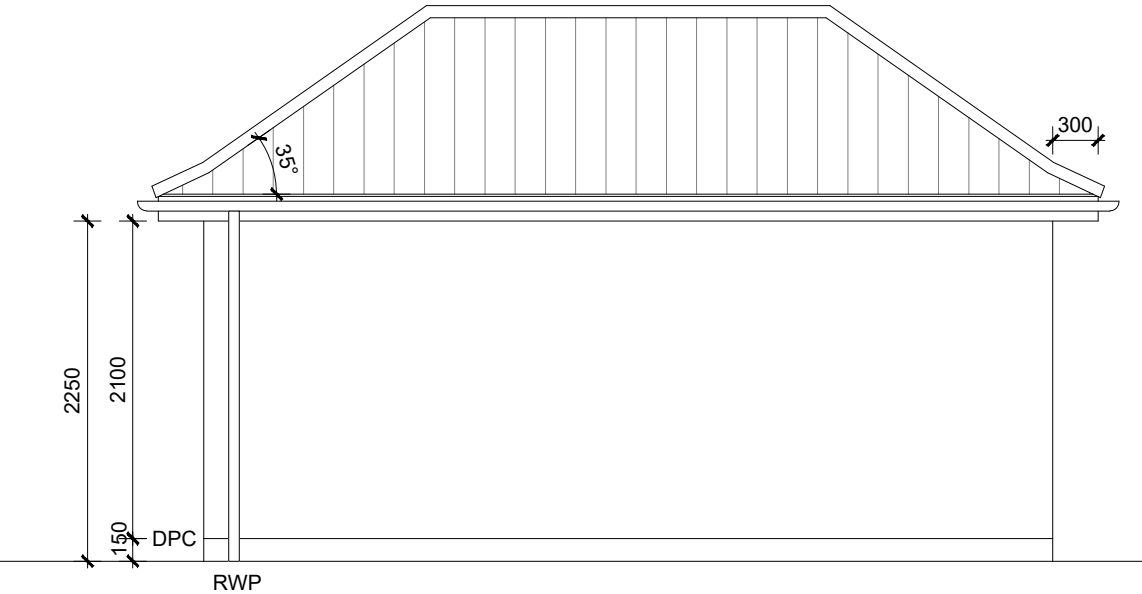

SIDE ELEVATION

SSG1H8 GTO CODE: GDB8 SDHR



**DAVID
WILSON
HOMES**



BARRATT
DEVELOPMENTS PLC

Date:			
Description:			
Rev:			
Brand: BARRATT / DAVID WILSON HOMES	Checked: GDT	Scale: 1:50	Date: MAY 18
Range: DUAL BRANDED GARAGES			
Title: SINGLE - ELEVATIONS			
Detail No: SSG1H8			
Drawn: GDT			