



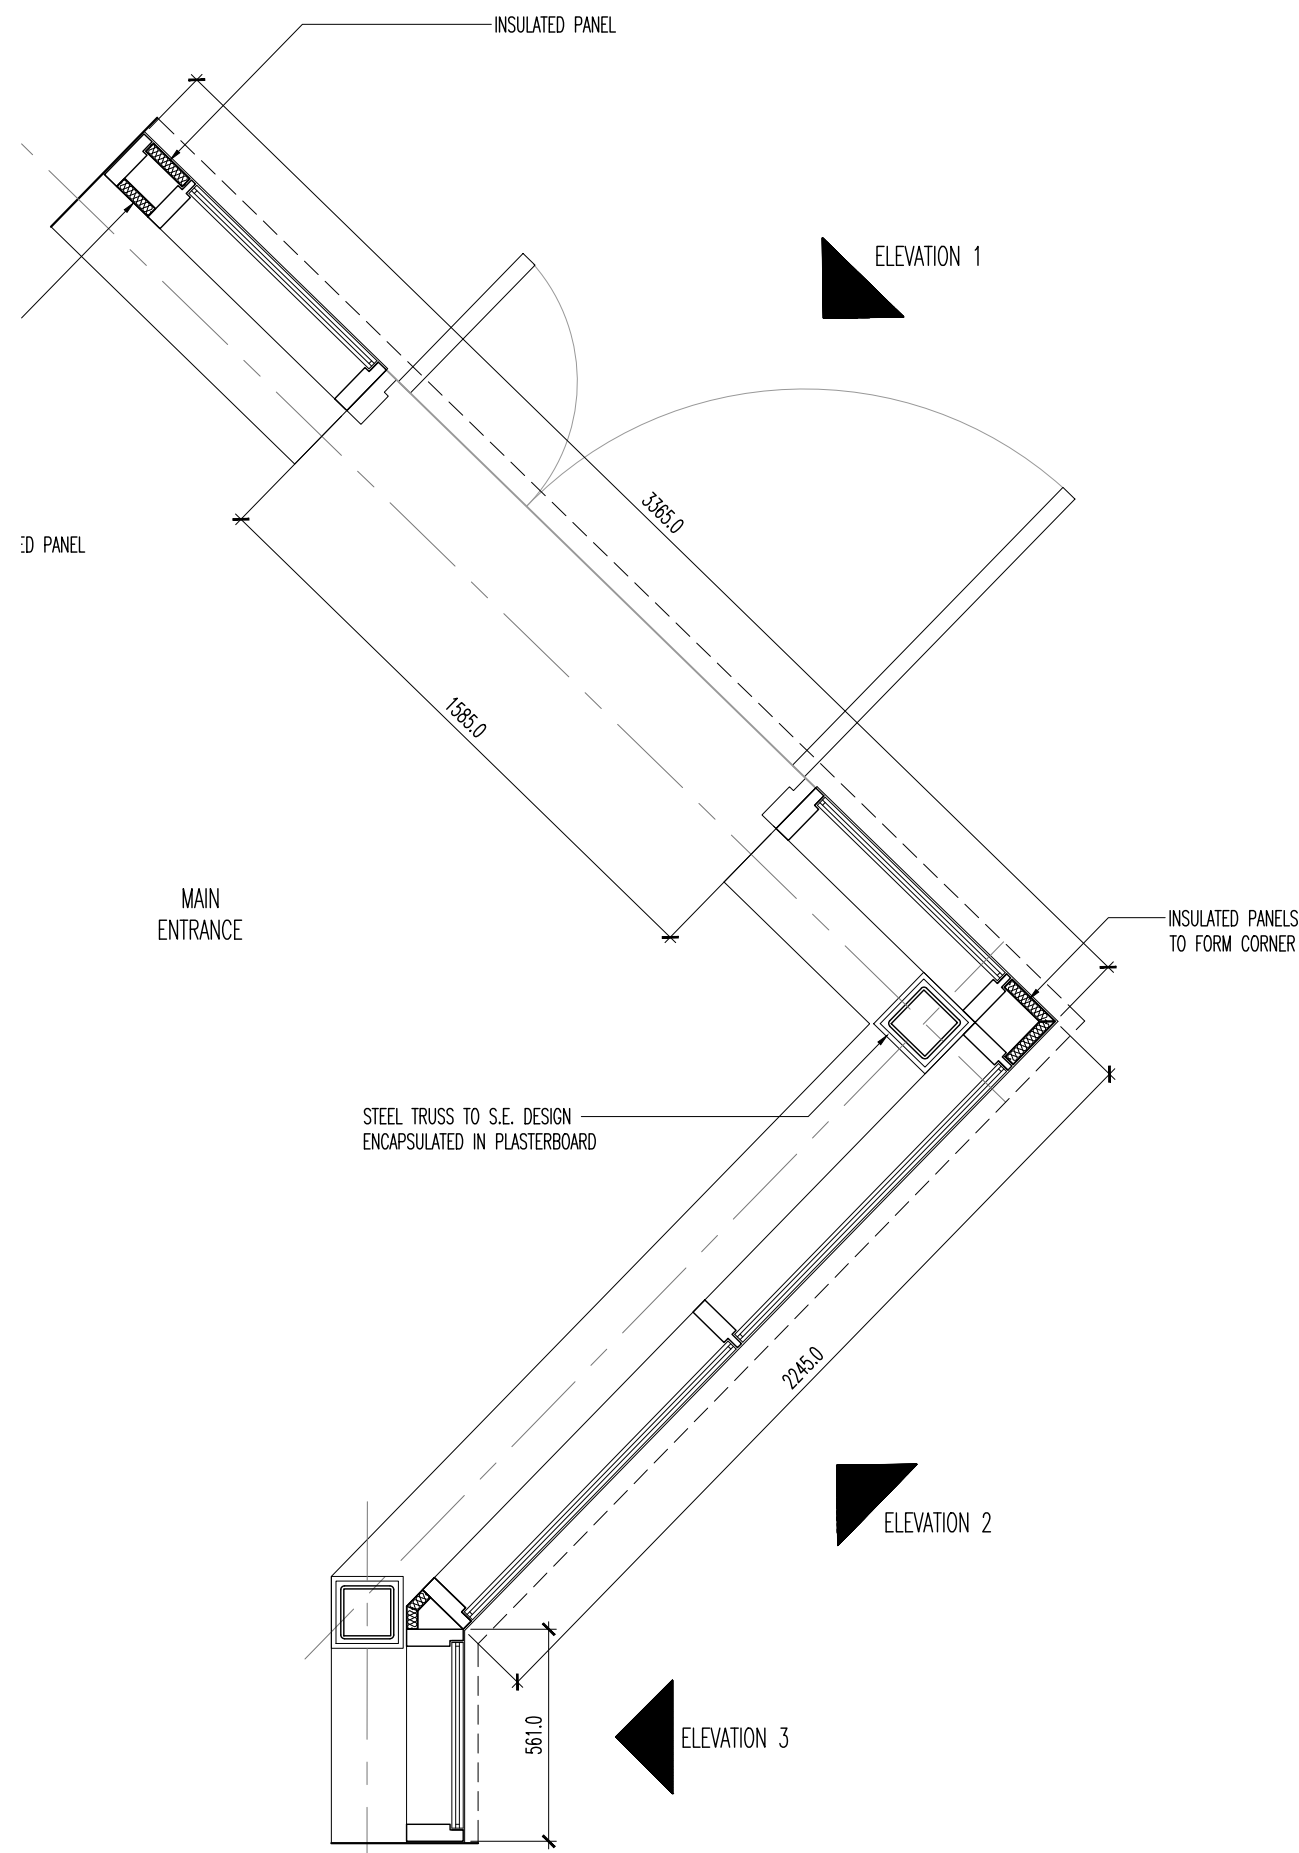


01 Proposed New Main Entrance Key Plan
Scale 1:20 @ A1

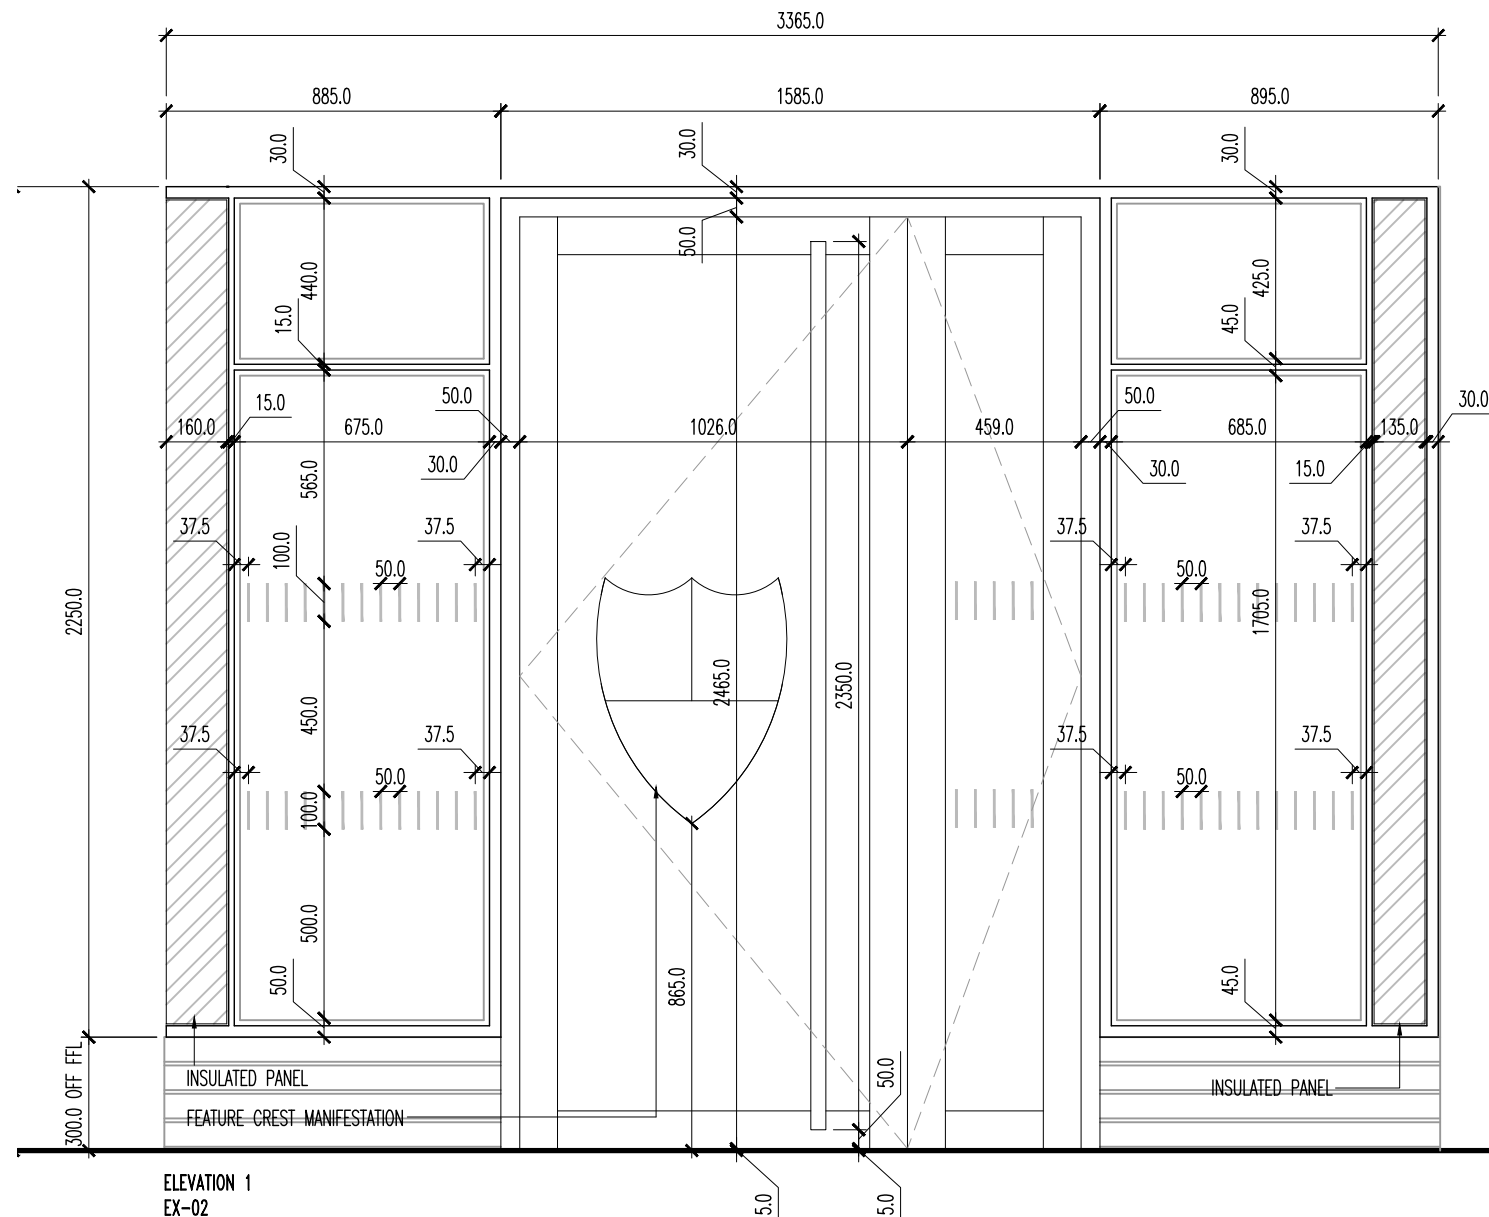


AS SHOWN FROM EXTERNAL SIDE
3 PART UNIT TO FORM NEW ENTRANCE EXTENSION WALLS.
POLYESTER POWDER COATED ALUMINIUM WINDOWS & GLAZED DOORS, COLOUR UMBRA GREY RAL 7022
WINDOW PANELS SIT ON BRICK BASE WALL, REFER TO PERIMETER WALL SECTIONS MH1393-118 & 119 FOR FURTHER DETAIL.
30MM INSULATED PANELS AS INDICATED, WITH PPC ALUMINIUM FINISH COLOUR RAL 7022.
PULL/PUSH BARS BOTH SIDES OF DOORS AS DETAILED.
MANIFESTATION AS INDICATED.
ALL STRUCTURAL DIMS TO BE CHECKED ON SITE PRIOR TO FABRICATION.


02 Proposed New Main Entrance
Scale 1:20 @ A1

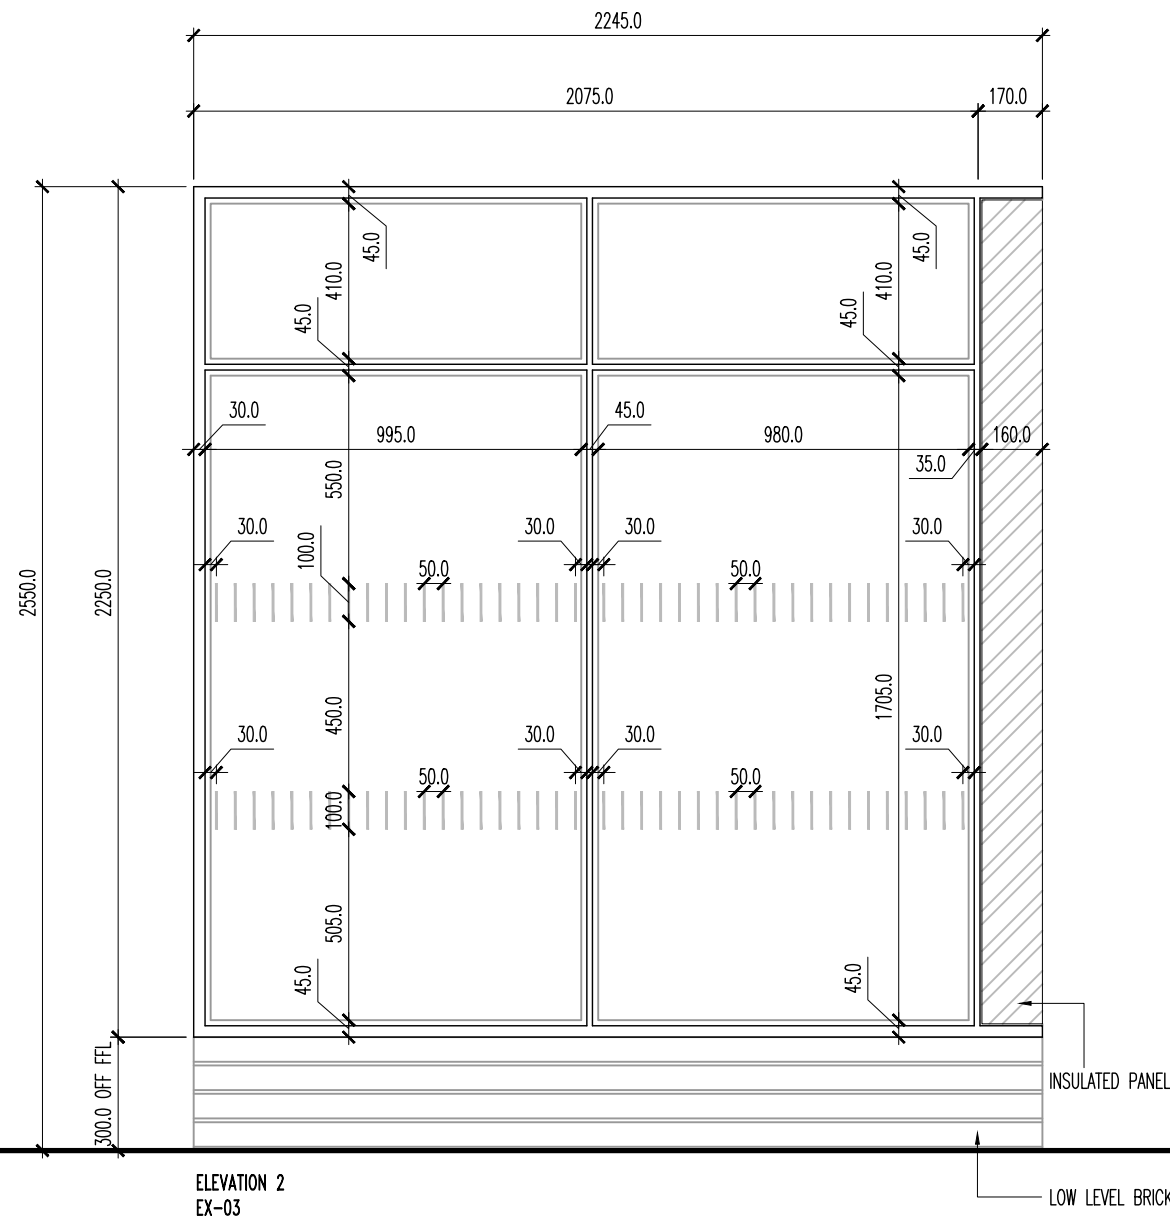

AS SHOWN FROM EXTERNAL SIDE
3 PART UNIT TO FORM NEW ENTRANCE EXTENSION WALLS.
POLYESTER POWDER COATED ALUMINIUM WINDOWS, UMBRA GREY RAL 7022
WINDOW PANELS SIT ON BRICK BASE WALL, REFER TO PERIMETER WALL SECTIONS MH1393-118 & 119 FOR FURTHER DETAIL.
30MM INSULATED PANELS AS INDICATED, WITH PPC ALUMINIUM FINISH COLOUR RAL 7022.
MANIFESTATION AS INDICATED.
ALL STRUCTURAL DIMS TO BE CHECKED ON SITE PRIOR TO FABRICATION.

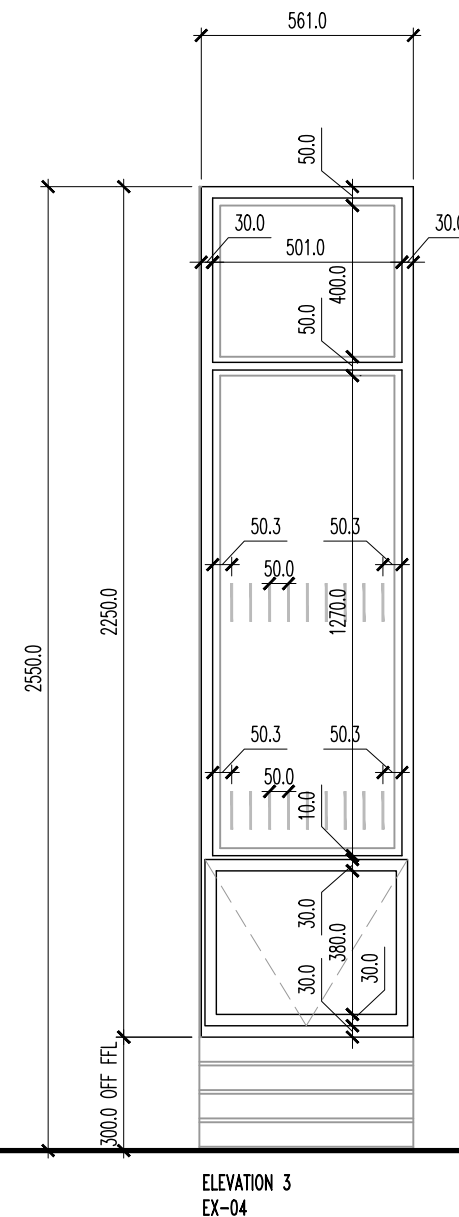

AS SHOWN FROM EXTERNAL SIDE
3 PART UNIT TO FORM NEW ENTRANCE EXTENSION WALLS.
POLYESTER POWDER COATED ALUMINIUM WINDOWS, UMBRA GREY RAL 7022
TOP HUNG OUTWARDS OPENING WINDOW, MANUALLY OPERATED OPENING LIGHTS AS SHOWN, RESTRICTED TO 100MM OPENING.
WINDOW PANELS SIT ON BRICK BASE WALL, REFER TO PERIMETER WALL SECTIONS MH1393-118 & 119 FOR FURTHER DETAIL.
MANIFESTATION AS INDICATED.
ALL STRUCTURAL DIMS TO BE CHECKED ON SITE PRIOR TO FABRICATION.

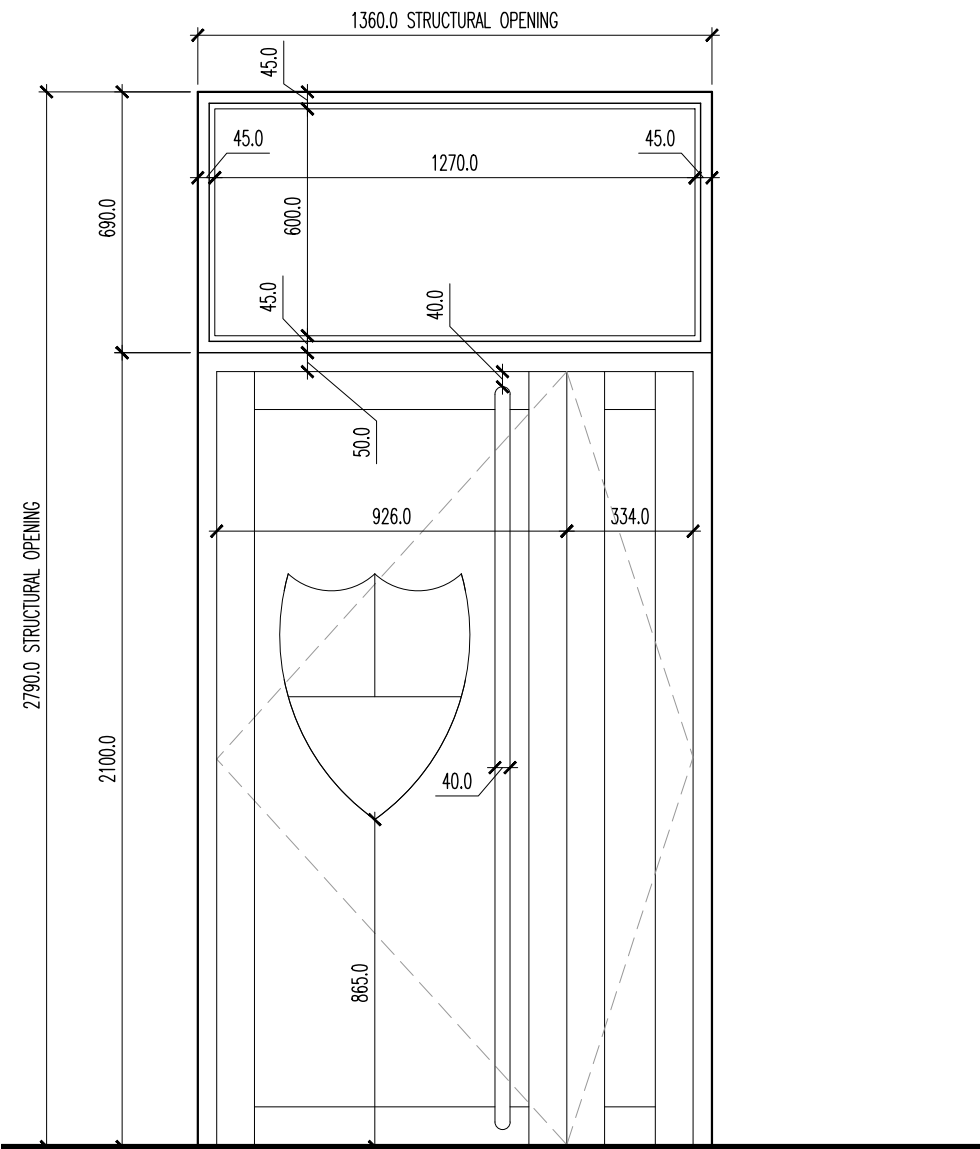

DOOR TYPE A - 1no. REQUIRED
EX-01
AS SHOWN FROM EXTERNAL SIDE
SCHEDULED POLYESTER POWDER COATED ALUMINIUM DOOR AND WINDOW FRAME, UMBRA GREY RAL 7022
GLAZING TO BE 28.4mm THICK INSULATED DOUBLE-GLAZED UNITS, OUTER PANE 6.4mm Pilkington Optilam, 16mm ARGON FILLED CAVITY WITH SILVER ANODIZED ALUMINIUM SPACER AND INNER PANE OF 6mm Pilkington LOW-E HEAT SOAKED TOUGHENED SAFETY GLASS.
SCREEN FRAMING TO BE PPC ALUMINIUM SYSTEM TO MATCH NEW MAIN ENTRANCE, REFER TO BAT DETAIL ON DOOR & WINDOW DRAWING.
FULL HEIGHT PULL/PUSH BARS BOTH SIDES OF MAIN LEAF. FOB ACCESS SYSTEM.
ALL STRUCTURAL DIMS TO BE CHECKED ON SITE PRIOR TO FABRICATION.


05 Proposed New Pupil Entrance
Scale 1:20 @ A1

REFERENCE	LOCATION	WORK AREA	ACTION	STRUCTURAL OPENING / SIZE WxH (mm)	MAIN LEAF SIZE WxHx0 (mm)	DOOR MECHANISM	NOTES
EX-01	PUPIL LOBBY	1	01	1360 x 2863	826 x 2040 x 40	PUSH/PULL	LEAF & HALF DOOR
EX-02							
EX-03	MAIN ENTRANCE	3	02	ELEV 1: 3365 x 2550 ELEV 2: 2245 x 2550 ELEV 3: 561 x 2550	1026 x 2460 x 40	PUSH/PULL	LEAF & HALF DOOR REFER TO BAT PWS FOR FURTHER DETAILS.
EX-04							

ACTIONS

- 01 - NEW DOORS/WINDOWS, FRAMES IN EXISTING STRUCTURAL OPENING
- 02 - NEW DOORS/WINDOWS, FRAMES IN NEW STRUCTURAL OPENING
- 03 - NEW DOORS/WINDOWS, FRAMES IN MODIFIED EXISTING STRUCTURAL OPENING

06 Schedules - New Entrances & DG-01
Scale N/A

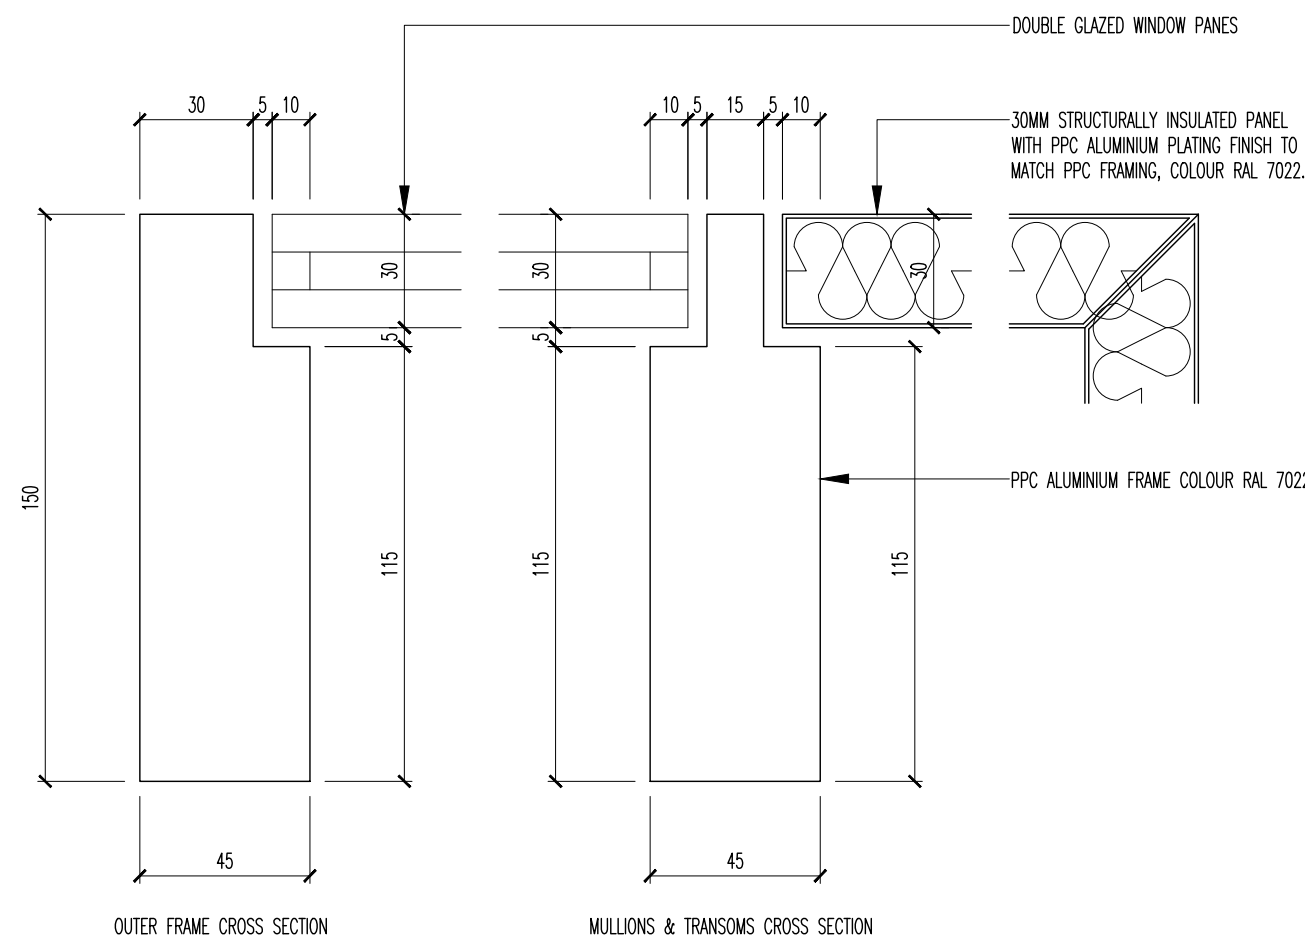

07 Typical PPC Frame Details (To Specialist Design)
Scale 1:2 @ A1

Rev	Description	Date	By	CHK
D	MOVED DG-01 & RELEVANT INFORMATION TO MH1393-121. MINOR UPDATES TO NOTES.	31.05.24	RB	MDM
C	UPDATED SCOPE OF WORKS & PAGE LAYOUT.	14.05.24	RB	MT
B	STRUCTURAL OPENING TO PUPIL ENTRANCE EX-02 UPDATED ON ENTRANCE SCHEDULE.	04.01.24	PB	MT
A	EX-03 REMOVED AND LAYOUT UPDATED.	24.11.23	RB	MT

Status	Purpose for Issue
Planning ☐ Tender ☒	TENDER
Construction ☐ As Built ☐	

Client
THE GOVERNORS OF ST. THOMAS' C. OF E. PRIMARY SCHOOL, NEWHEY, ROCHDALE

Contract
PROPOSED NEW ENTRANCE, ADMIN BLOCK STAFF AREAS & TOILETS

Drawing
PROPOSED NEW ENTRANCES SCHEDULE

bateandtaylor
architects
www.bate-taylor.co.uk
macintosh house
cambridge street
manchester m1 5gg
tel: 0161 236 0999
fax: 0161 236 0404
mail@bate-taylor.co.uk

Drawing No. MH1393-122
Scales 1:20/1:2 @ A1
Drawn RB
Revision D
Date OCT '23
Checked MT

This drawing is the copyright of the Architect and may not be reproduced without licence.
DO NOT scale from this drawing.