


FIRST FLOOR PLAN
as proposed
scale 1:50@A3

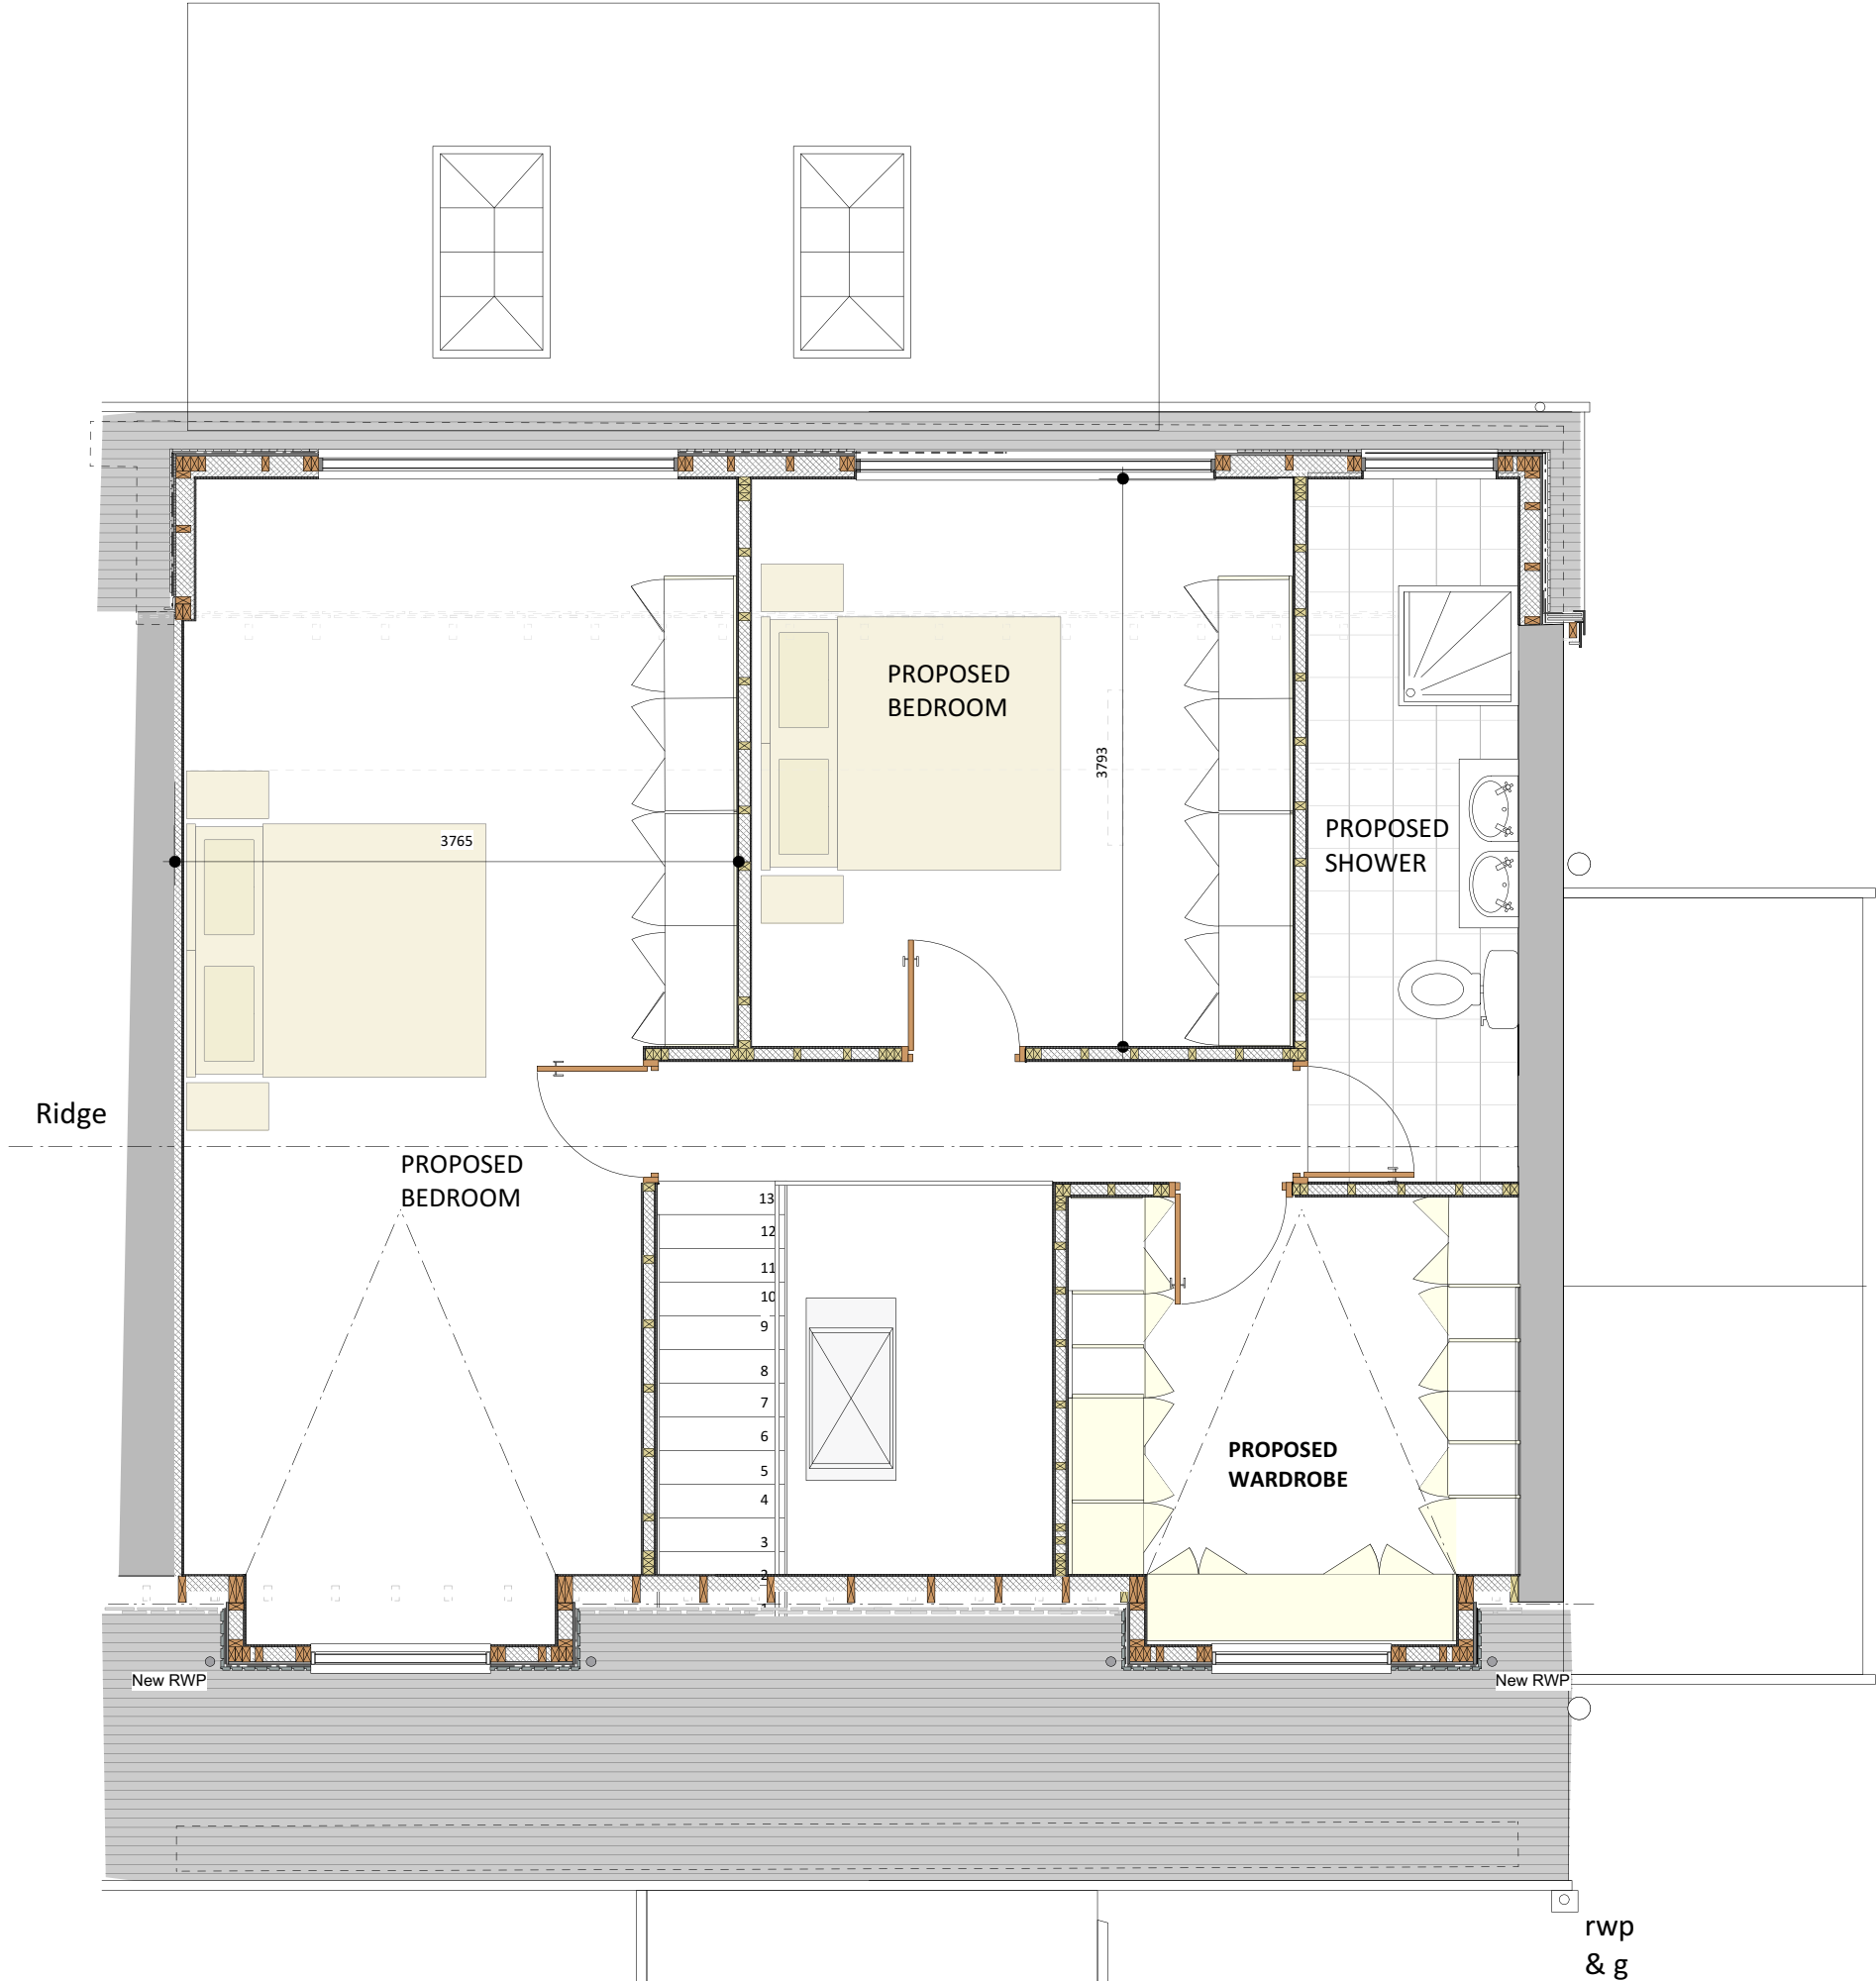

SUBJECT TO
PLANNING HOUSEHOLDER APPLICATION FOR
FRONT DORMERS
LAWFUL CONSENT FOR REAR DORMER AND
EXTENSIONS
&
BUILDING REGULATIONS
Use only stamped drawings
Commencement on site before Planning & full
Building Regulation approval at own risk

revisions			

project
Proposed Construction Of Single Rear &
Side Extension with Front and Rear
Dormers.
at
34 Round Thorn Road, Alkington.
M24 1FU
client
Mr & Mrs M. Smith

drawing FIRST FLOOR PLAN as proposed	date June 2024
	drawing scale as indicated @ A3
	status Householder Planning Submission
rev.	