






Front Elevation as Proposed

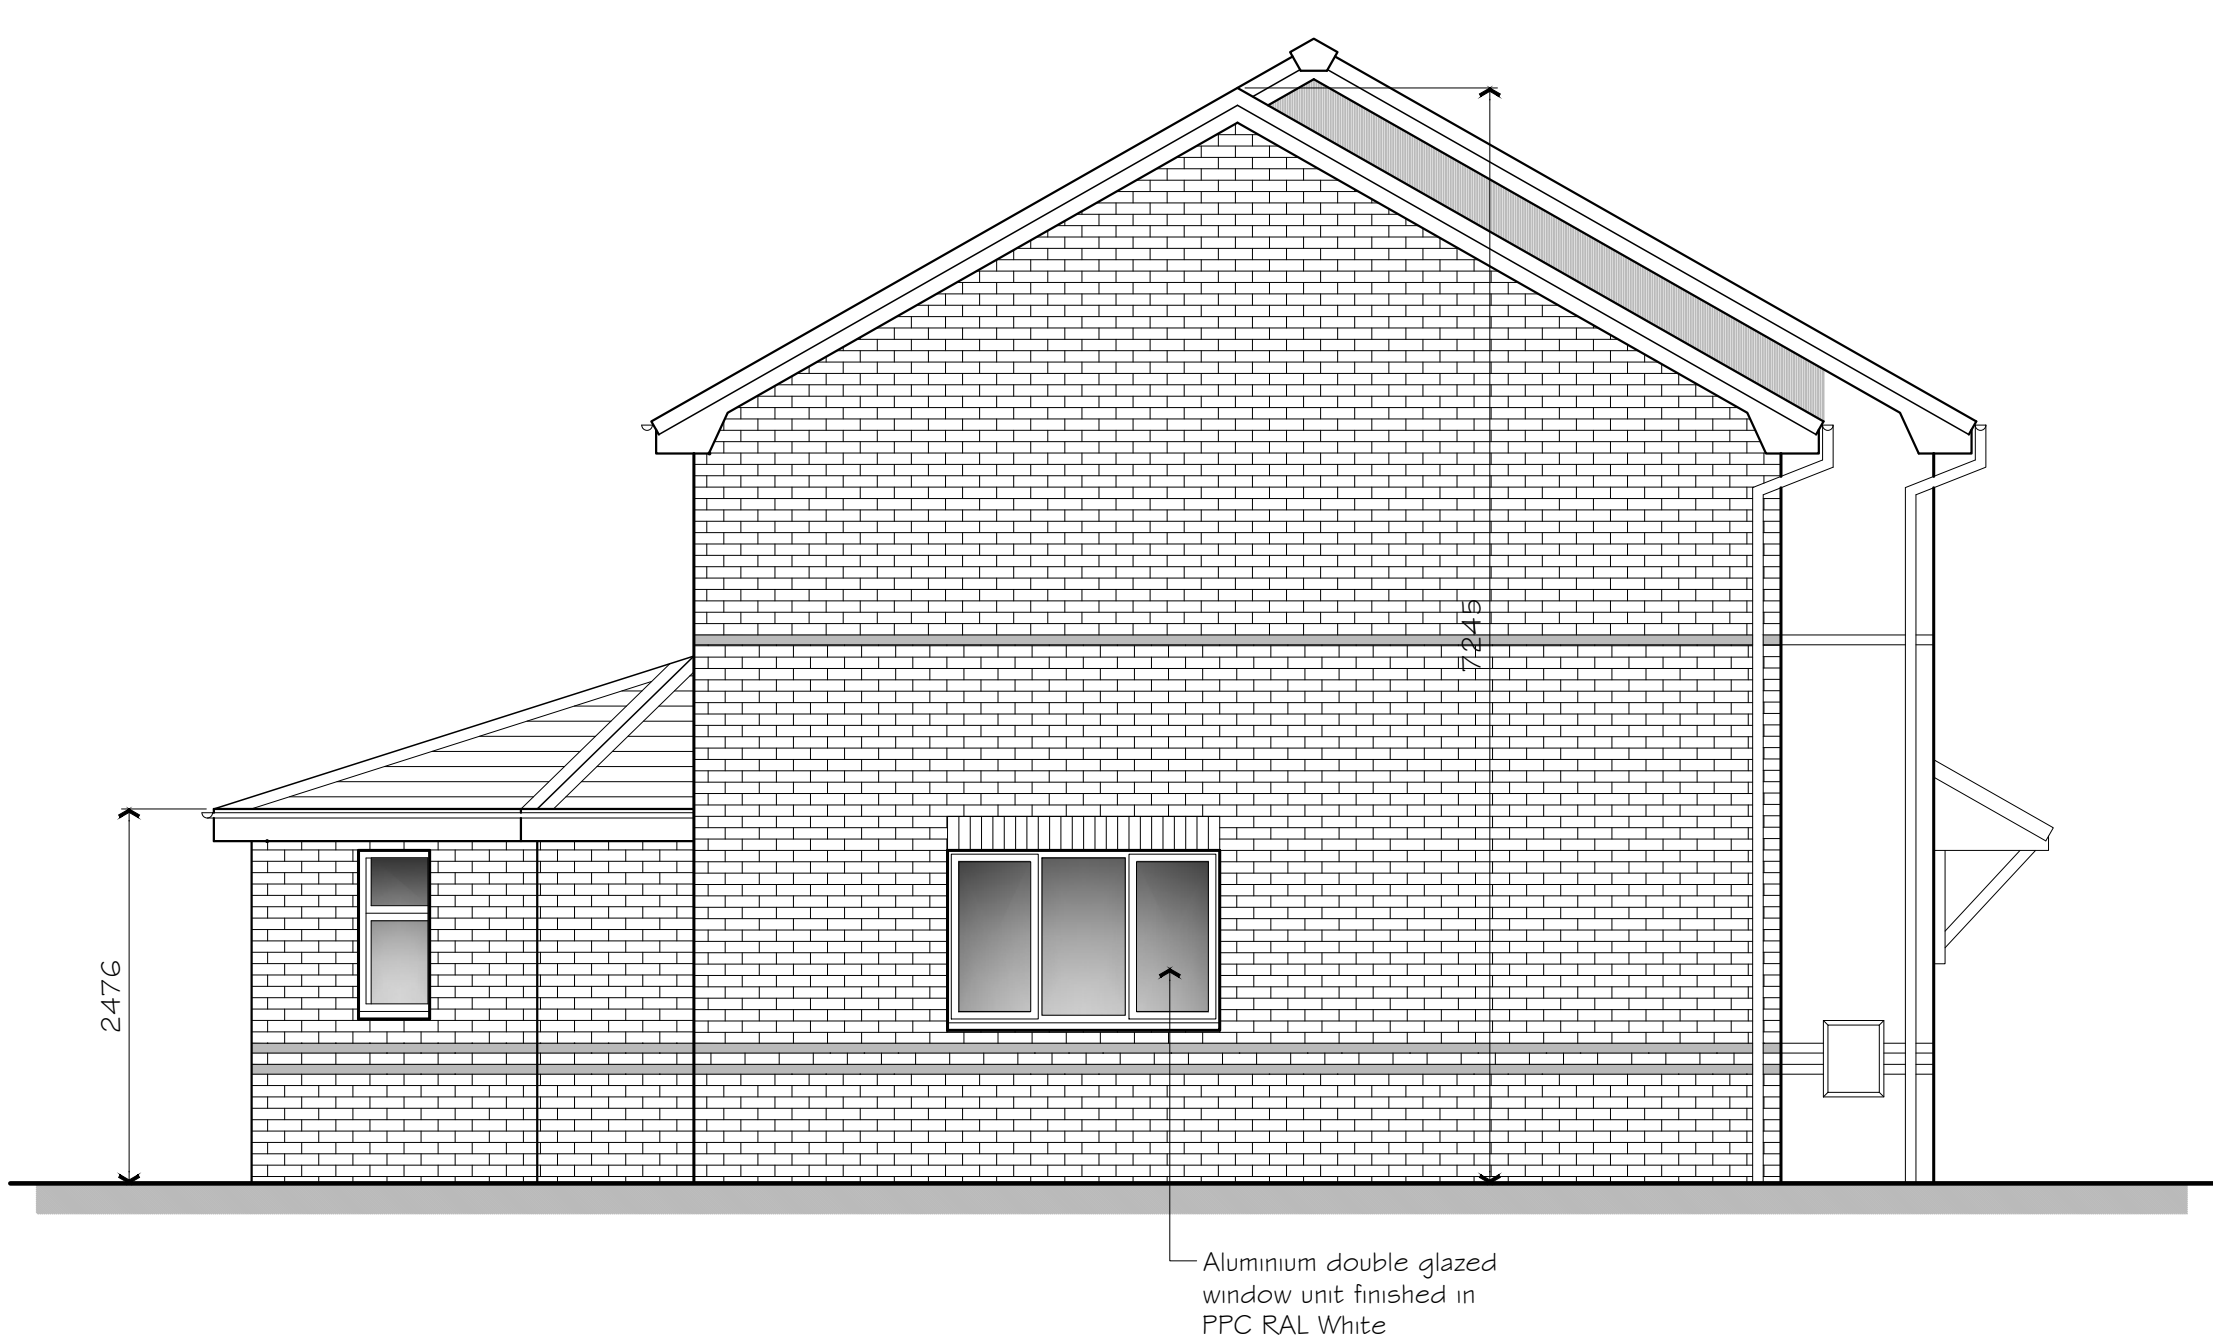


Gable Elevation as Proposed

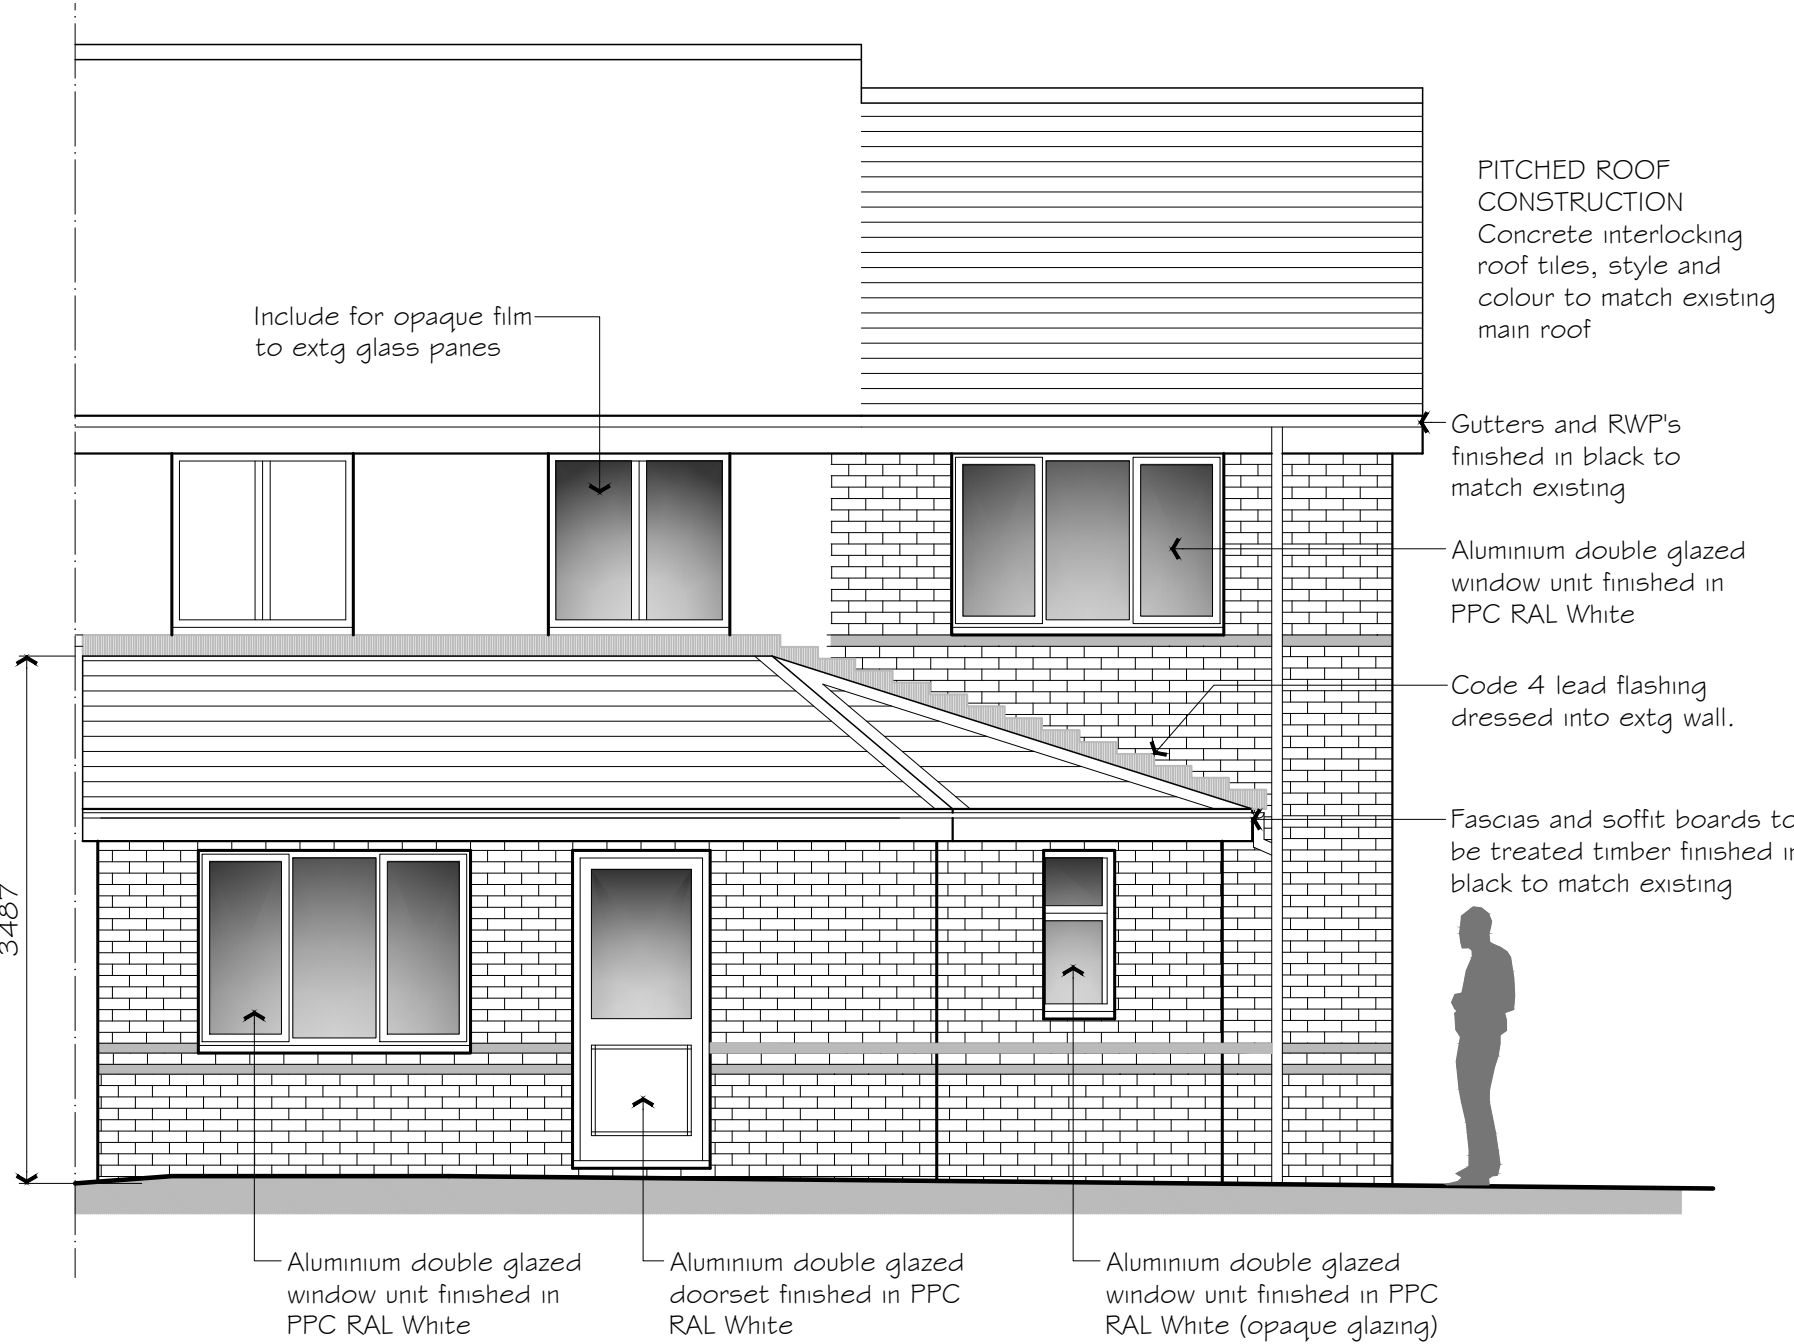


Rear Elevation as Proposed

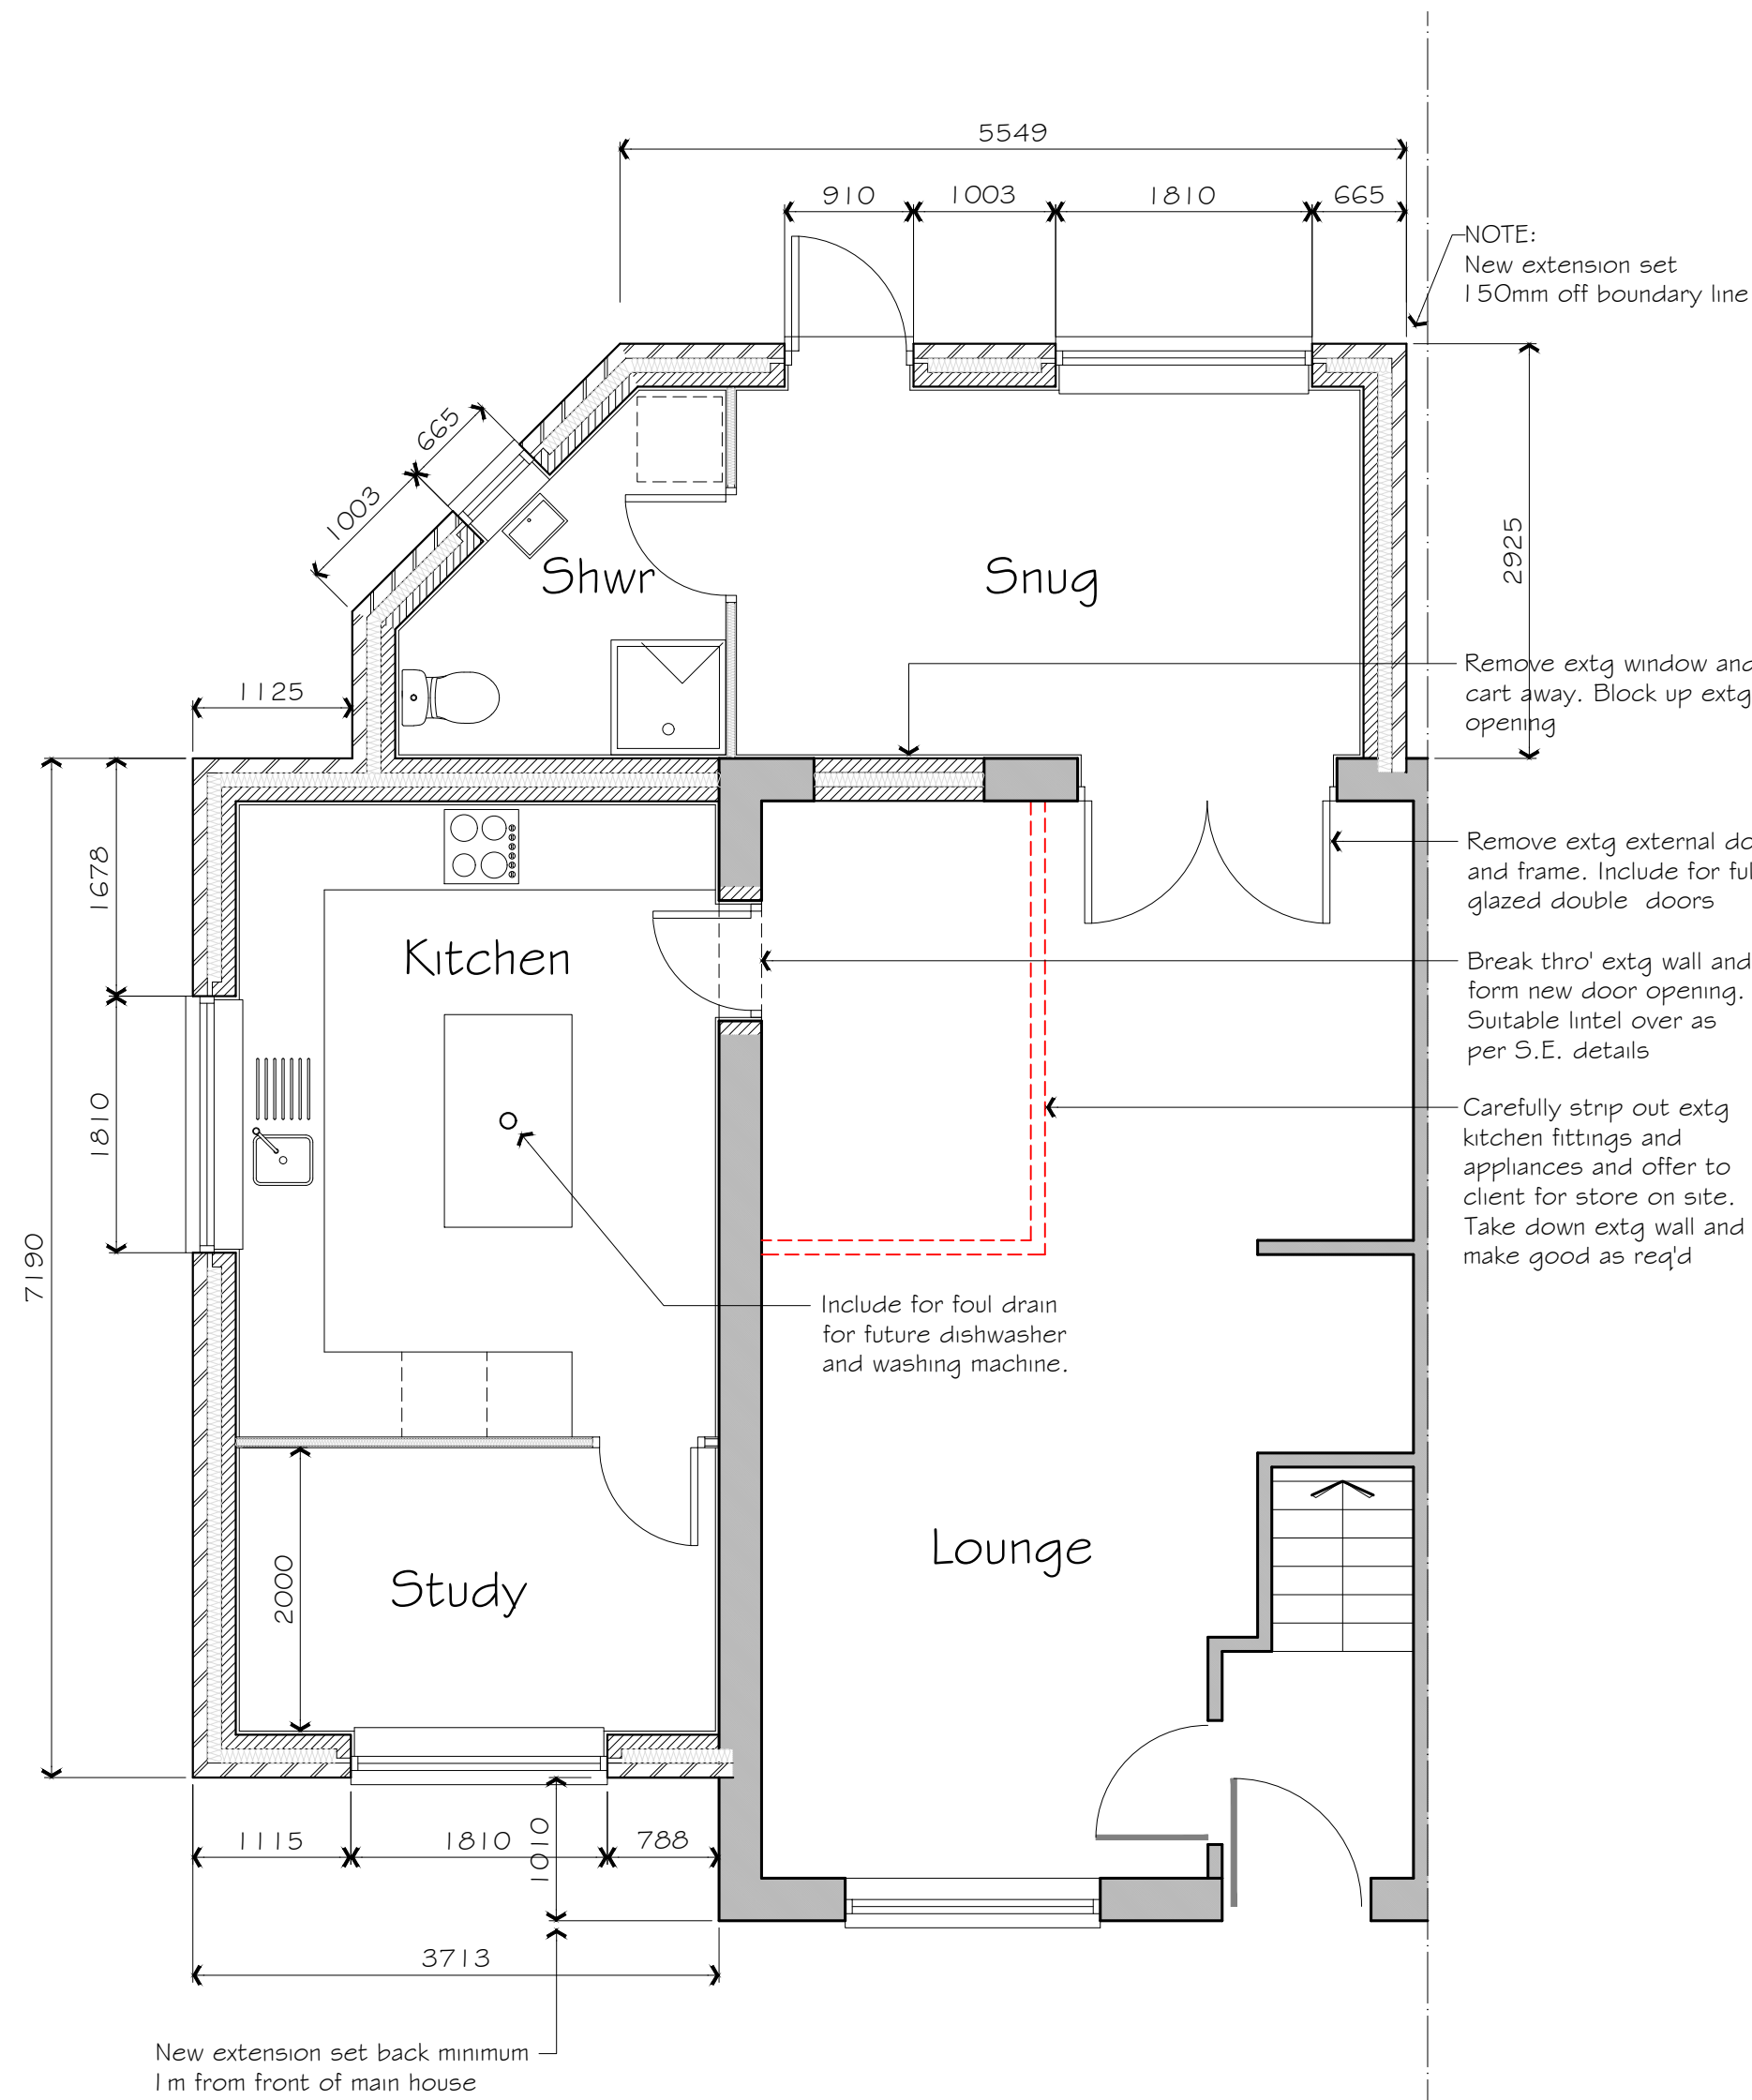

Ground Floor Plan as Proposed

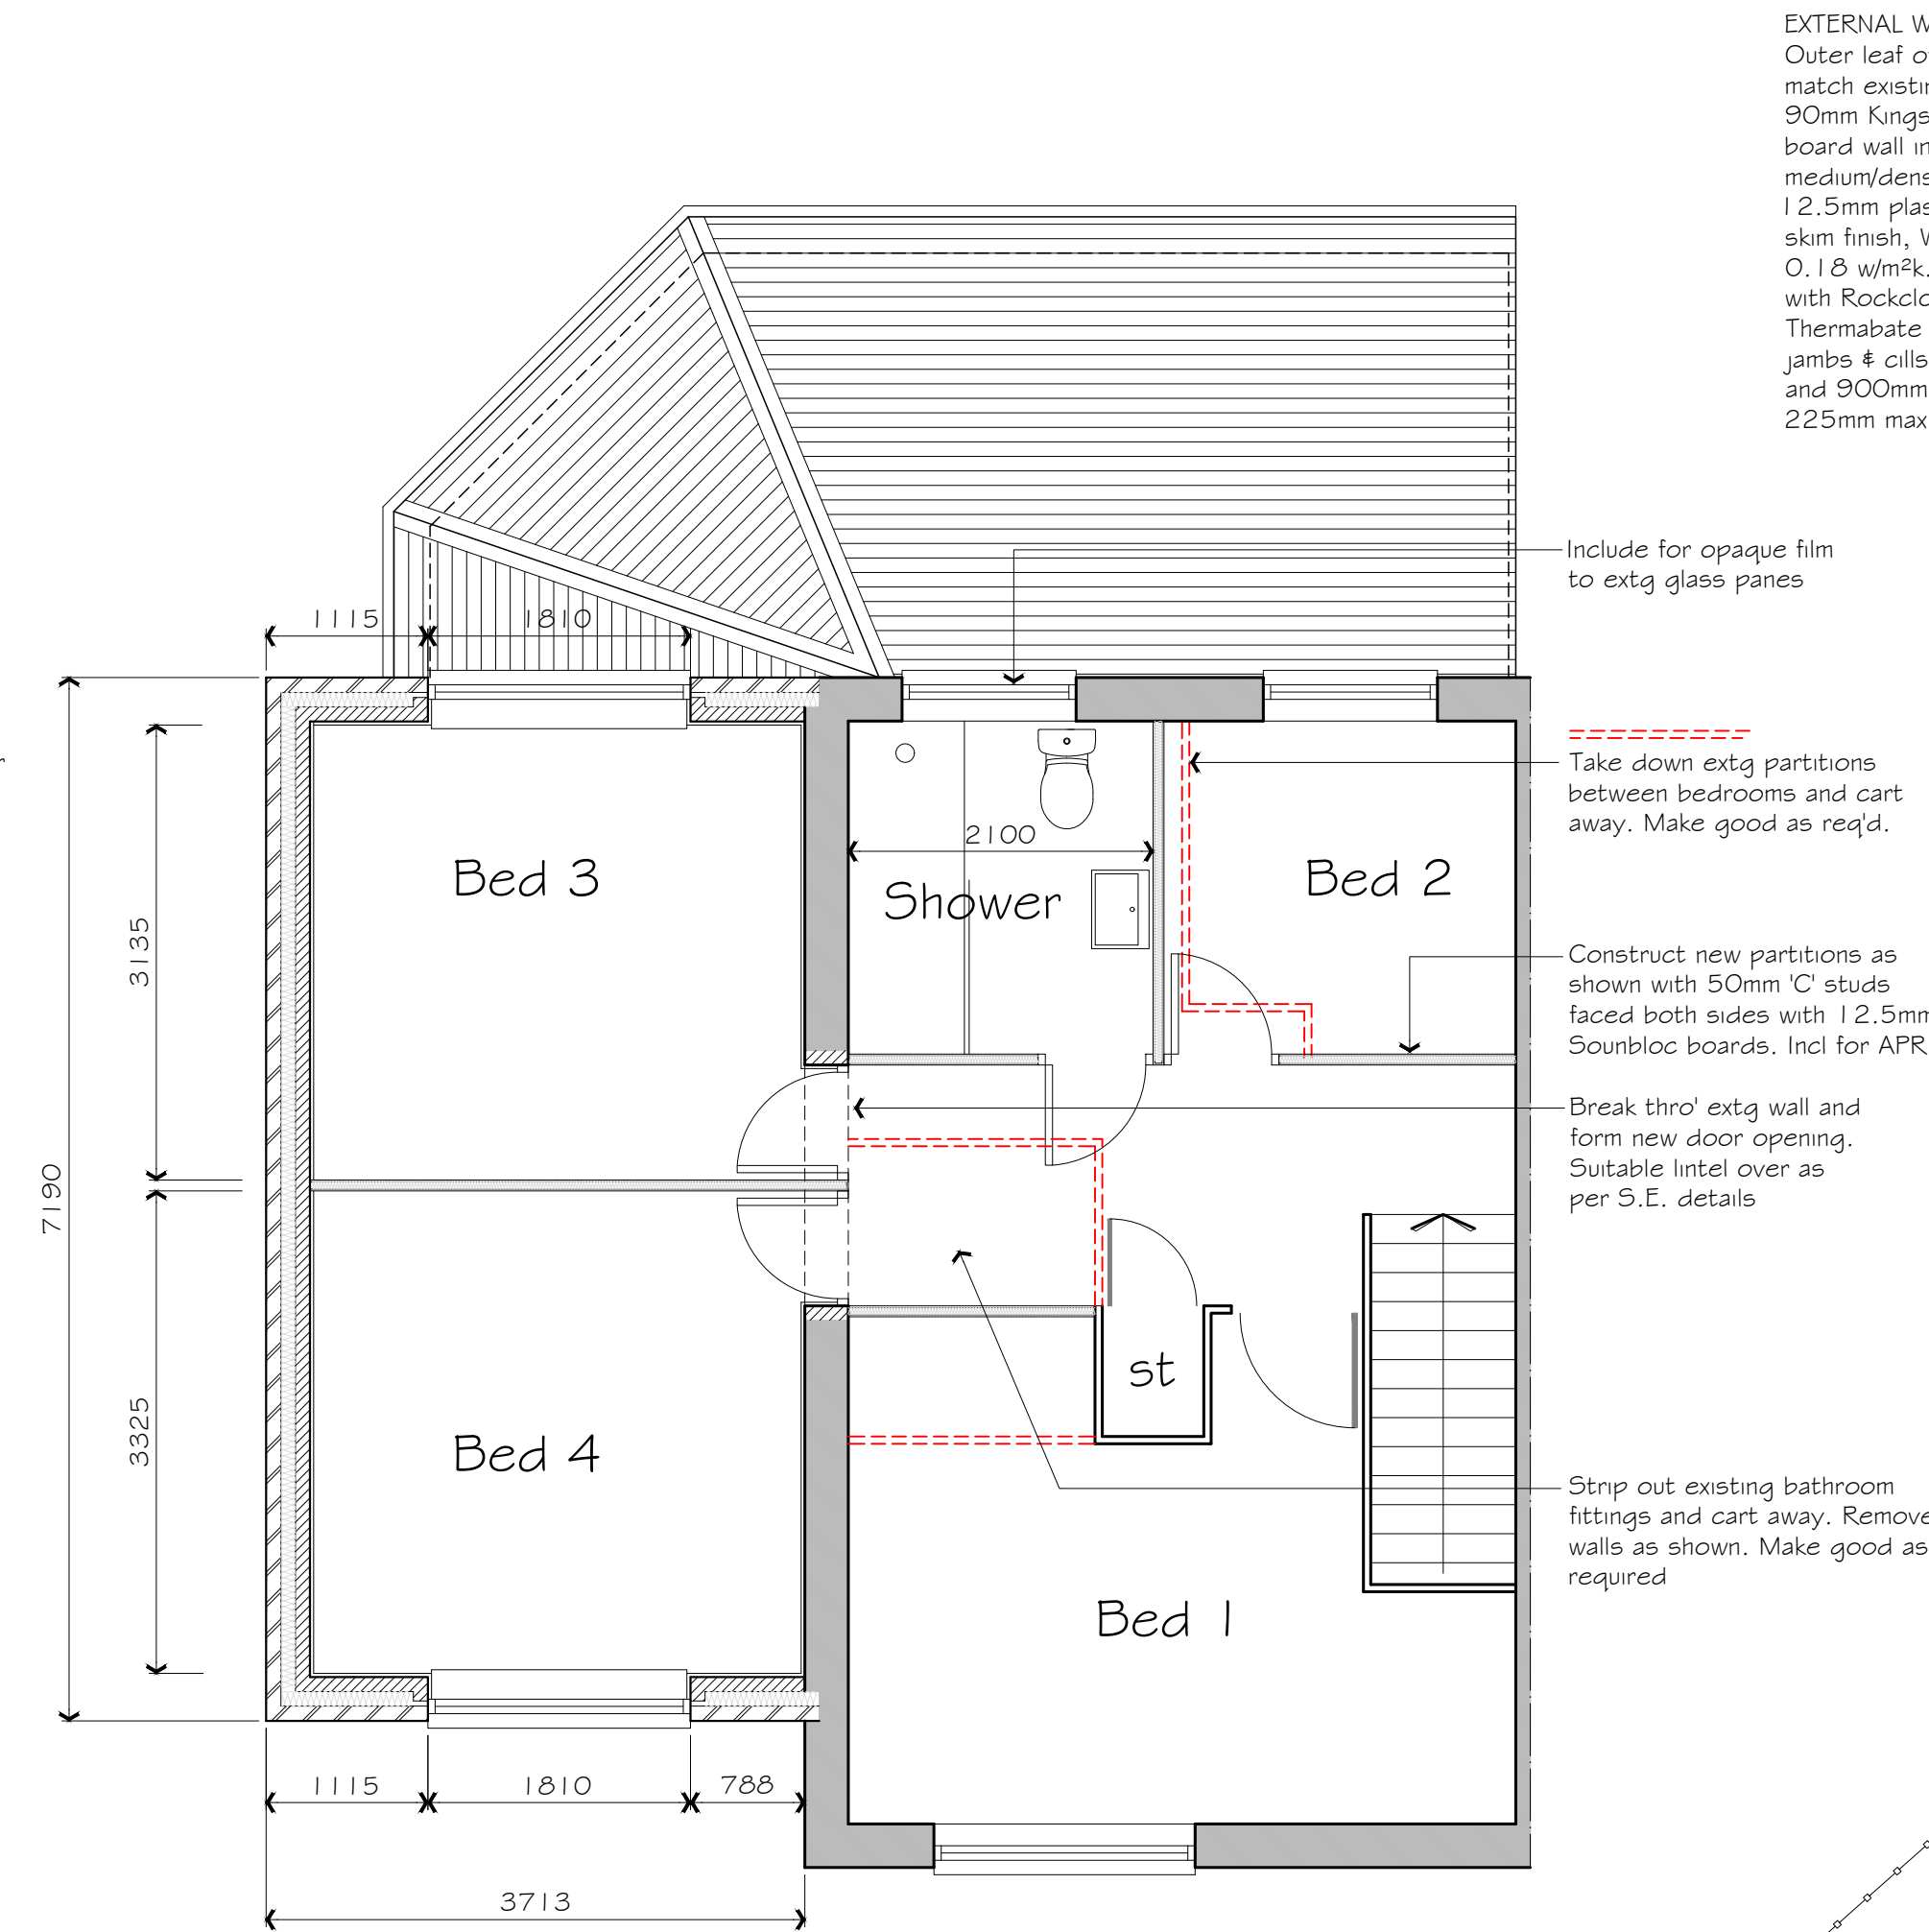

First Floor Plan as Proposed

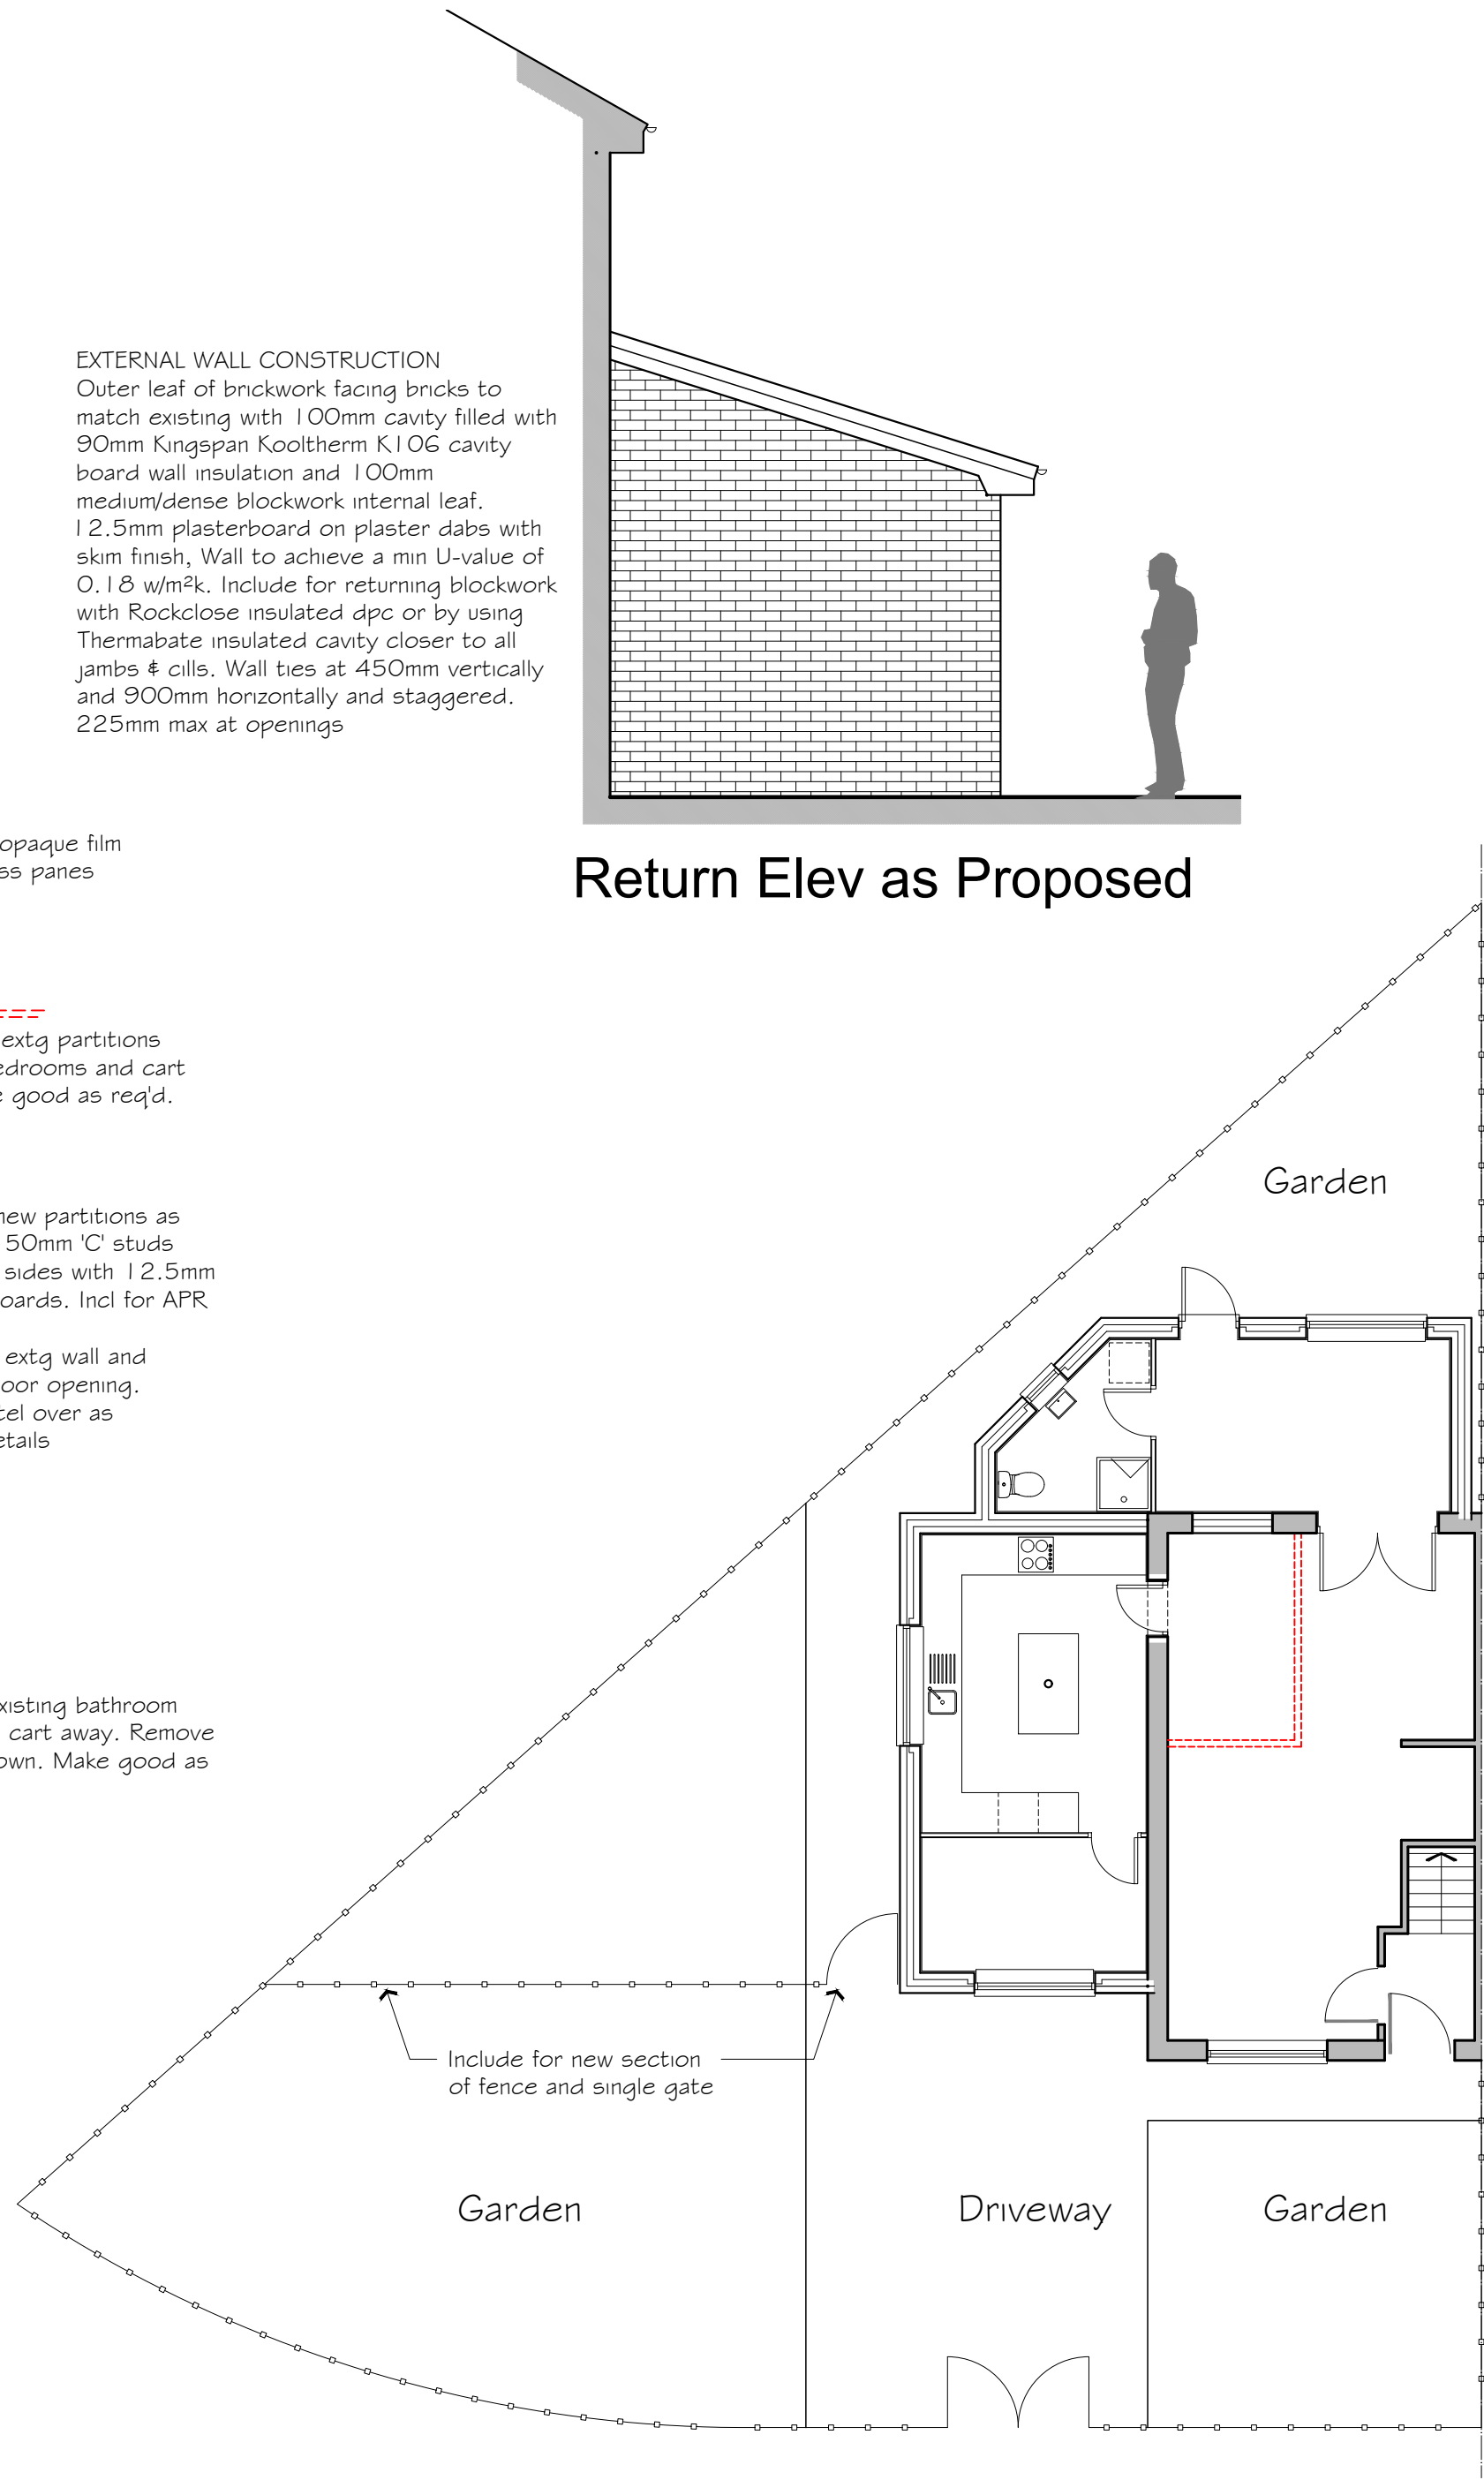

Proposed Site Plan scale 1:100

B	Updated to suit planning requirements	06.03.24	
A	Note re: trees omitted. Note re: internal works to gable omitted	26.02.24	rmc
Rev	Description	Date	By
Status: Planning			
Client: Mr D Jizan			
Contract: Proposed 2 Storey Side Extension & Single Storey Rear Extension 8 Ashworth Street, Heywood, OL10 2AZ			
Drawing: Proposed Plans and Elevations			
Drawing No: AS840 101	Revision: B	Scales: 1:50@A1	
Drawn: rmc	Checked:	Date: Jan '24	
CUBE commercial house architecture and design clearance avenue www.cubearchitecture.net m17 1qs tel: 0161 848 5893 DO NOT scale from this drawing.			