


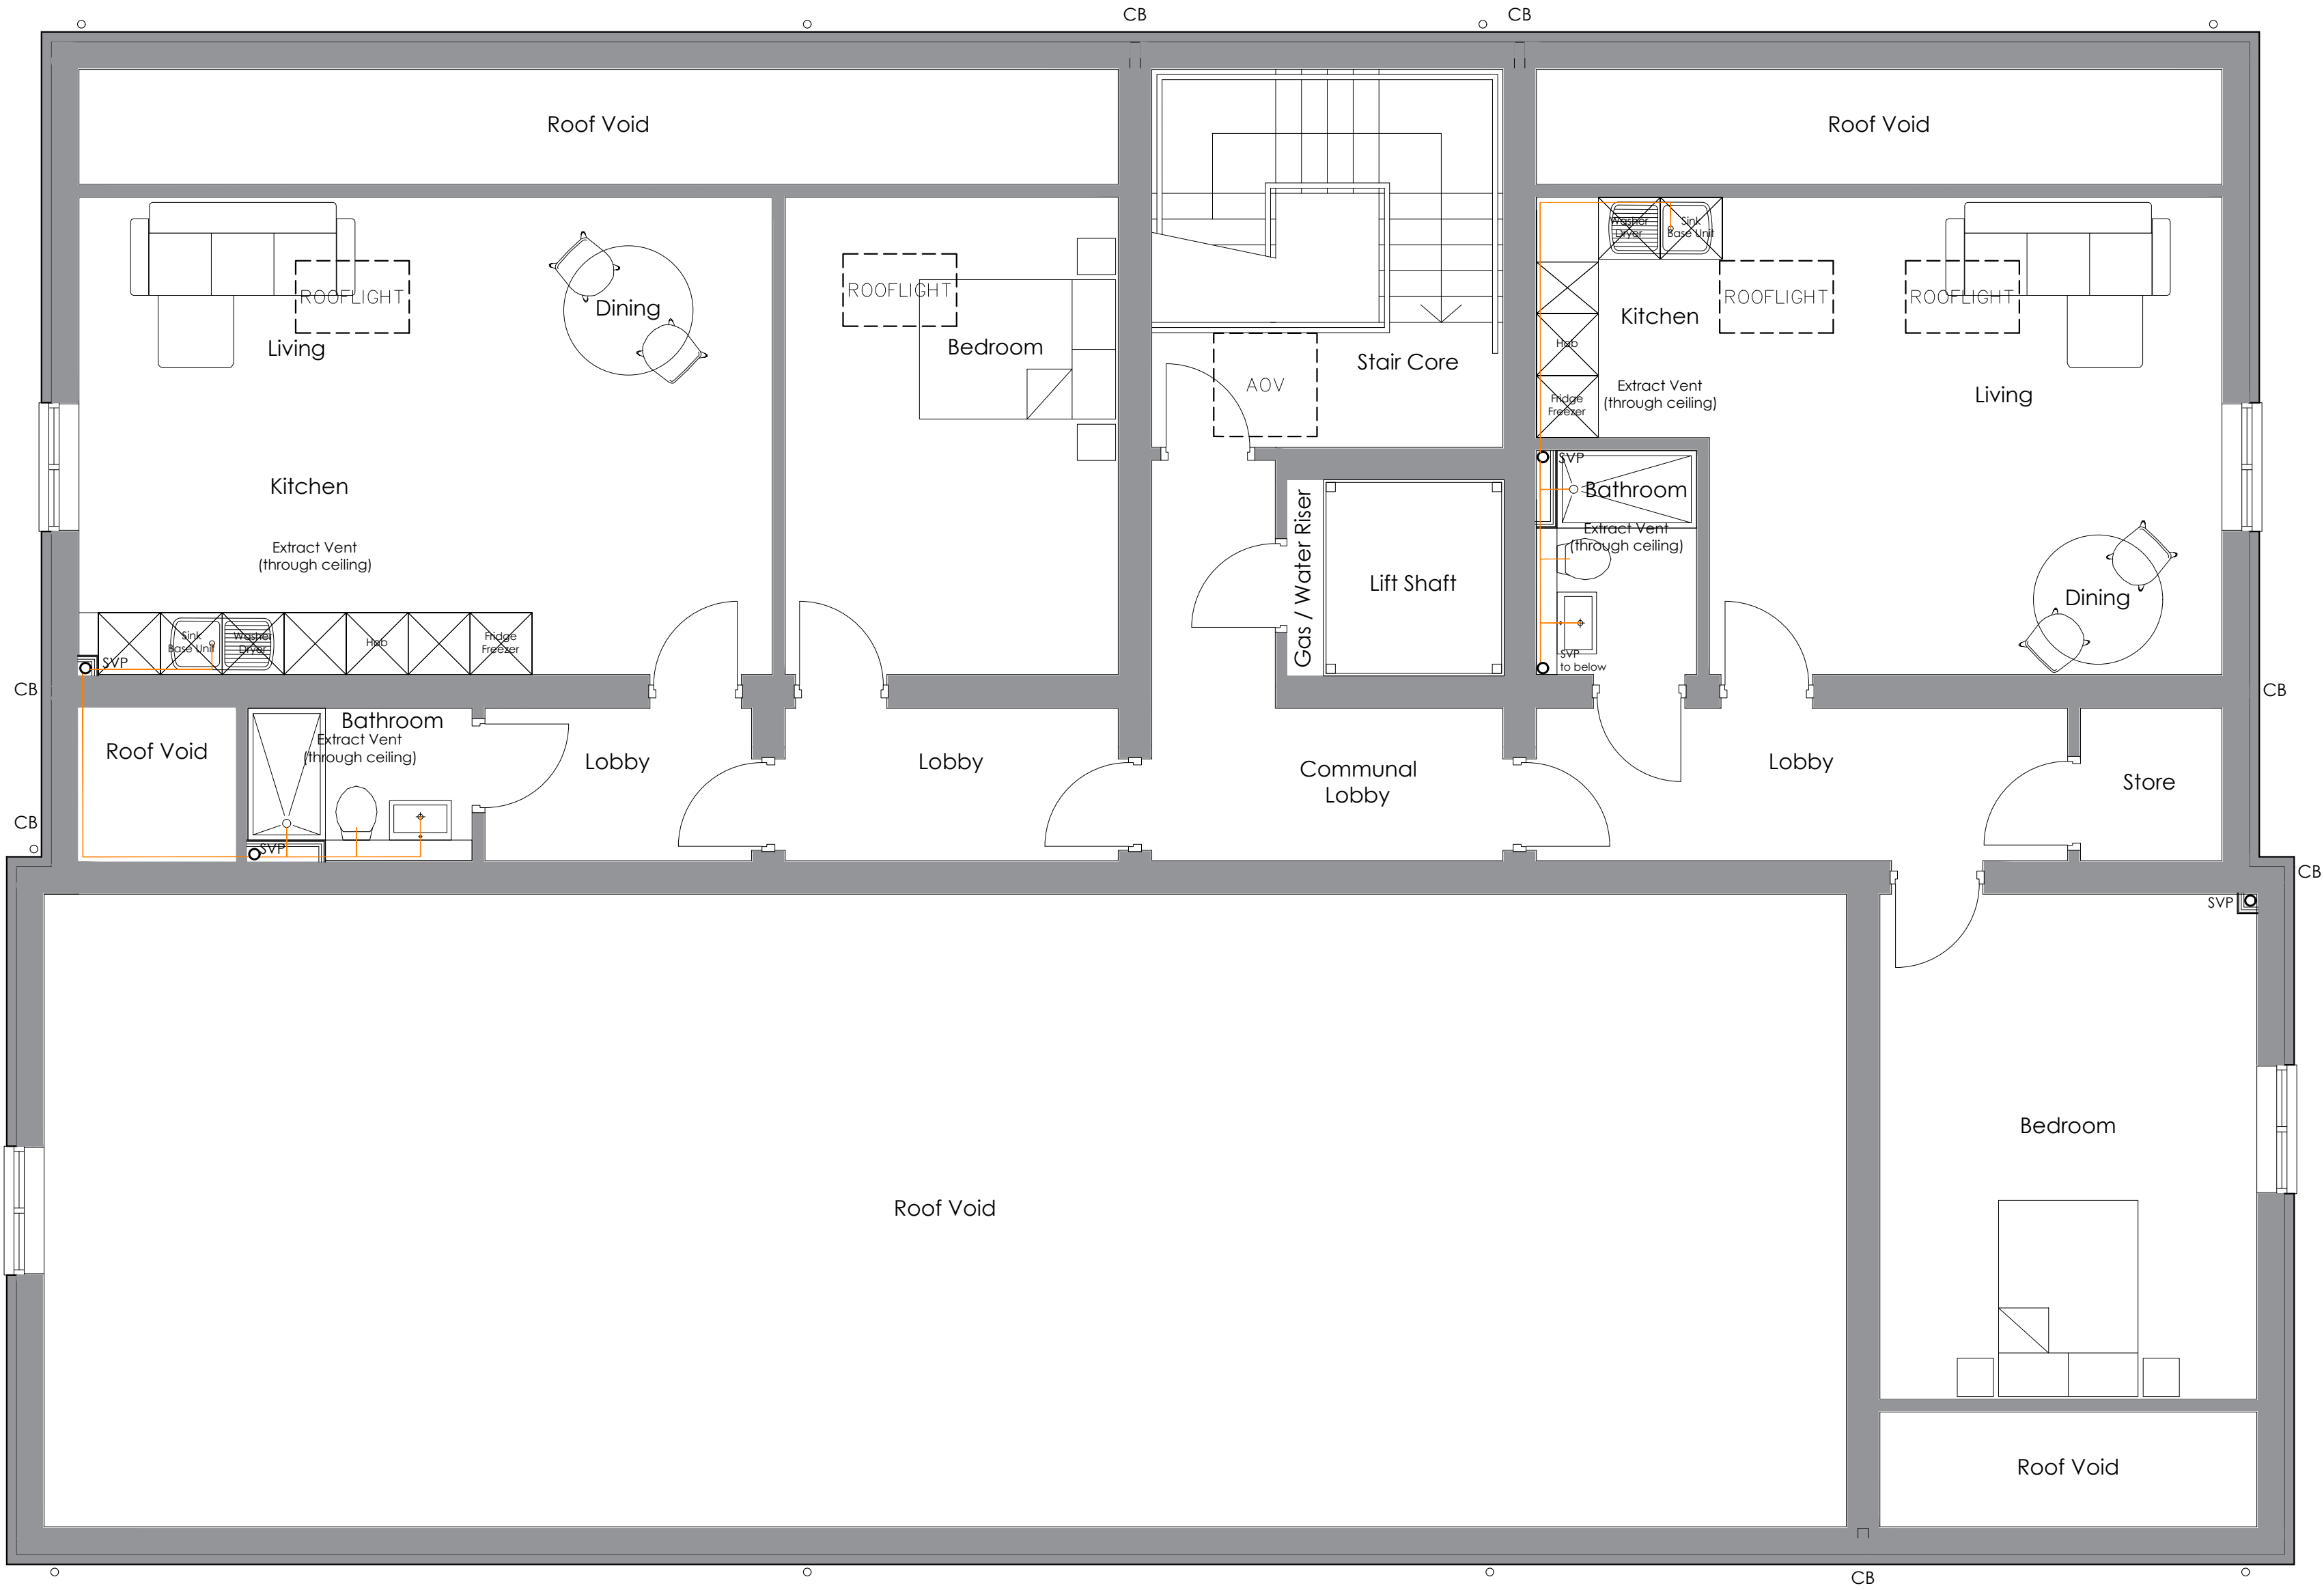

Second Floor Plan



P:\3402\0.00\0.01\Building Regs\Model 001

Copyright of this drawing remains the sole property of Den Architecture Ltd unless otherwise assigned in writing. Do not scale from this drawing. Figured dimensions are to be worked in all cases with any discrepancies reported to Den Architecture Ltd prior to commencement of any work. Only the original drawing should be relied on.

Northpoint:

Rev	Date	Amendment	By	Chk
-	-	-	-	-


Notes:

den

architecture

8 Wharf Street, Leeds, LS2 7EQ
81 Piccadilly, London, W1J 8HY

T: 0844 844 0070
F: 0844 844 0071
info@den.uk.com
www.den.uk.com

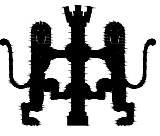

Project: Proposed Assisted Living Dev 7 Starkey Street, Heywood			
Client: Urban Wave			
Title: Block A - Second Floor Plan			
Date: Dec. 2023	Scale: 1/50	Drawn: CM	Checked: GN
Project No: 3402	Size: A1	Status: Planning	
Dwg No: 3402-DEN-A-SF-DR-A-2103			Rev: -