


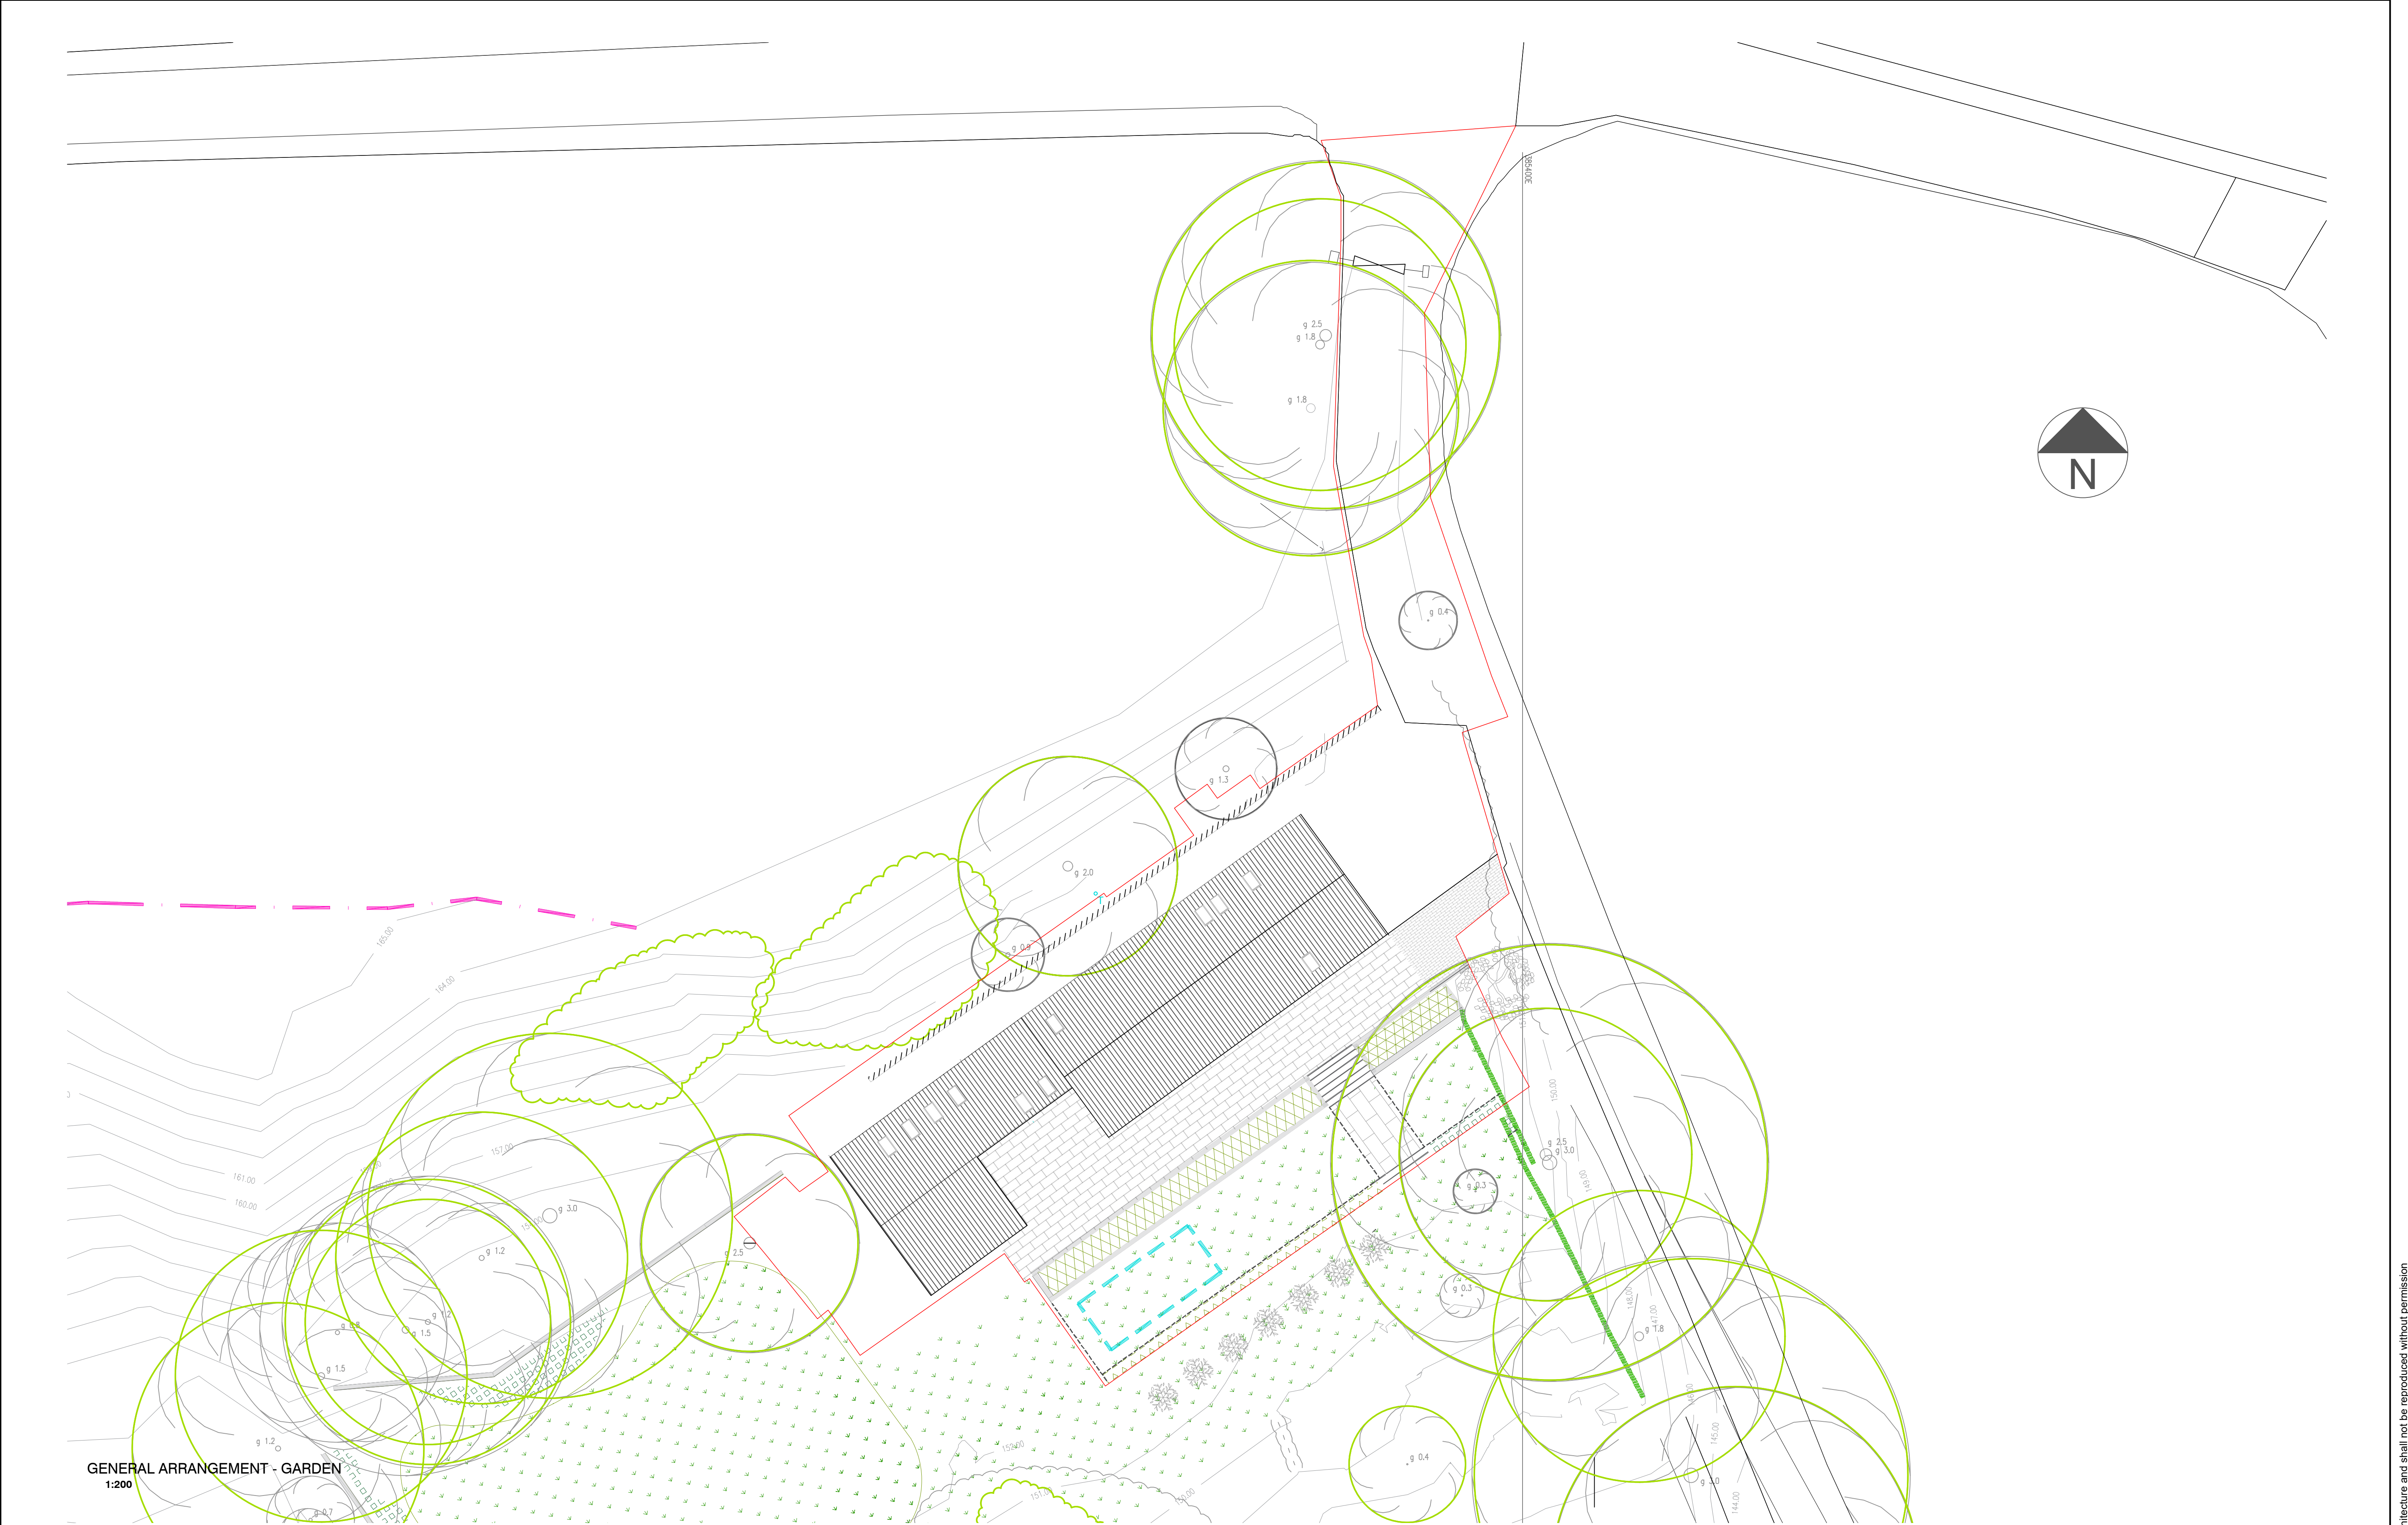

PLEASE NOTE

- DO NOT scale from this drawing, use figured dimensions only.
- All dimensions to be checked on site by the contractor.
- Please report any discrepancies to JHA Ltd immediately.
- All setting out dimensions are approximate. To be marked out on site for approval by JHA Ltd prior to construction.

NOTES:			

Revision			
*	**/**/**	Description of Revision	***
Ref	Date	Revision	Initial

Project / Client:	TWO STOREY COTTAGE AT CAR WOOD COTTAGE FOR ZOE BAMFORD	
	PRELIMINARY ISSUE	
Drawing Title:	SITE PLAN	



JHA Architecture,
West Suite, Second Floor,
Unit F, South Quay,
Lakeside Boulevard,
Doncaster, DN4 5PL

T 01302 364565
E enquiries@j-h-a.co.uk
W www.j-h-a.co.uk

Scale:	1:200	Date:	JAN 2024
Drawn By:	JW	Checked By:	PC
Drawing No:	M22/29/19	Sheet Size:	A1