




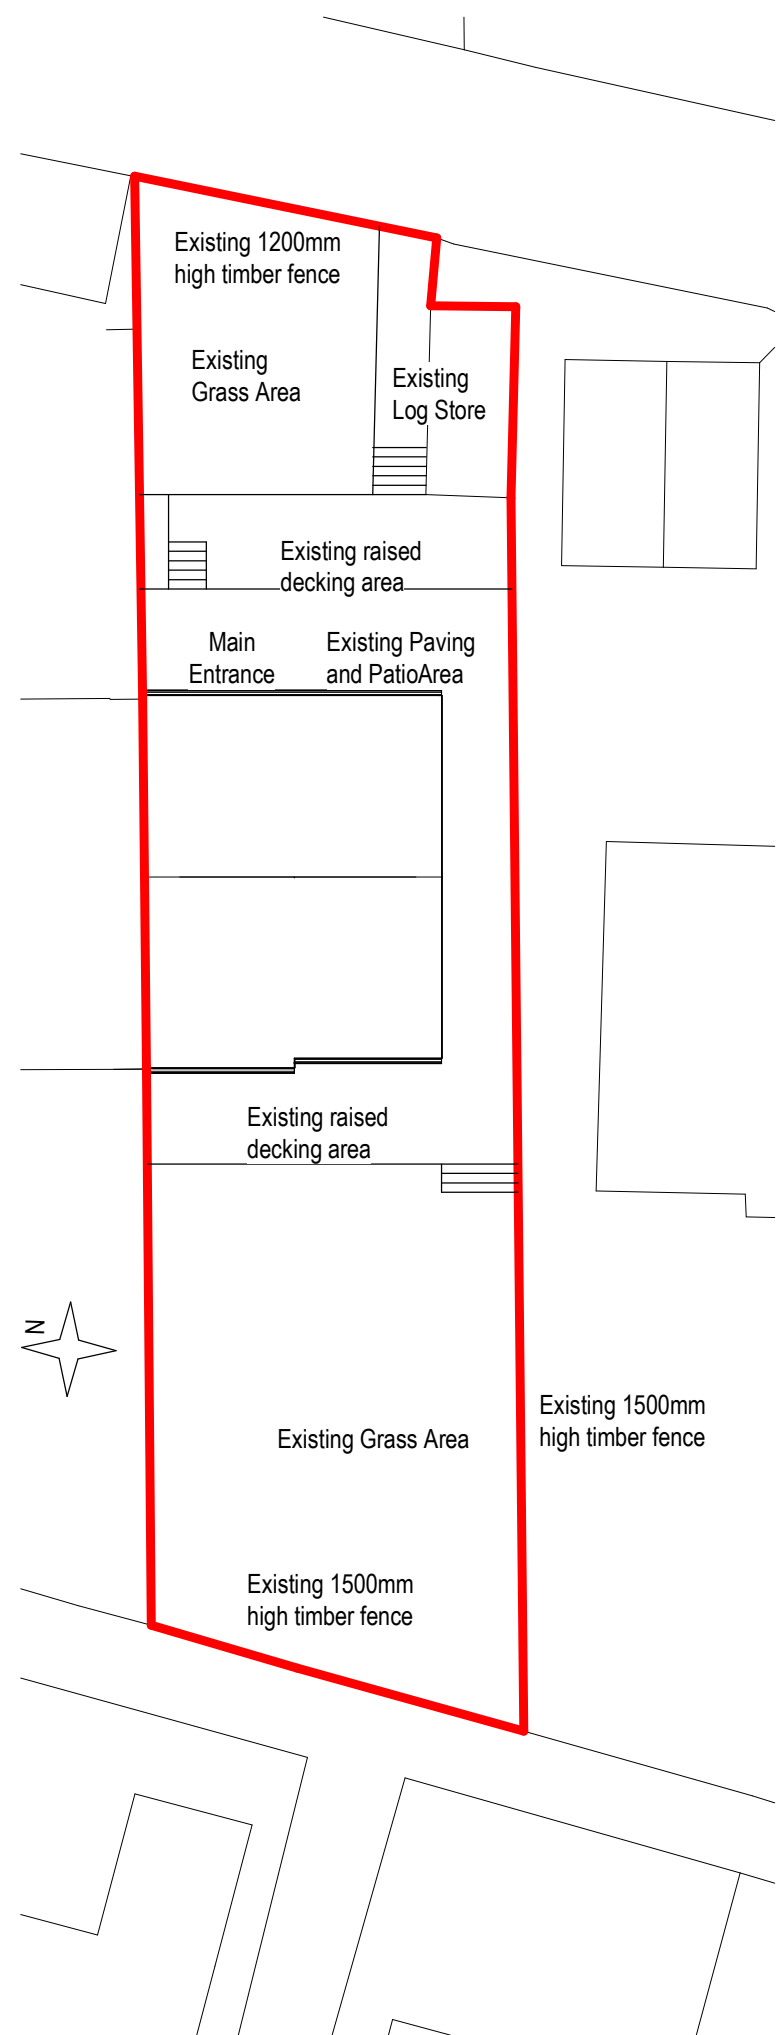

Site - Existing
Scale @ 1 : 200

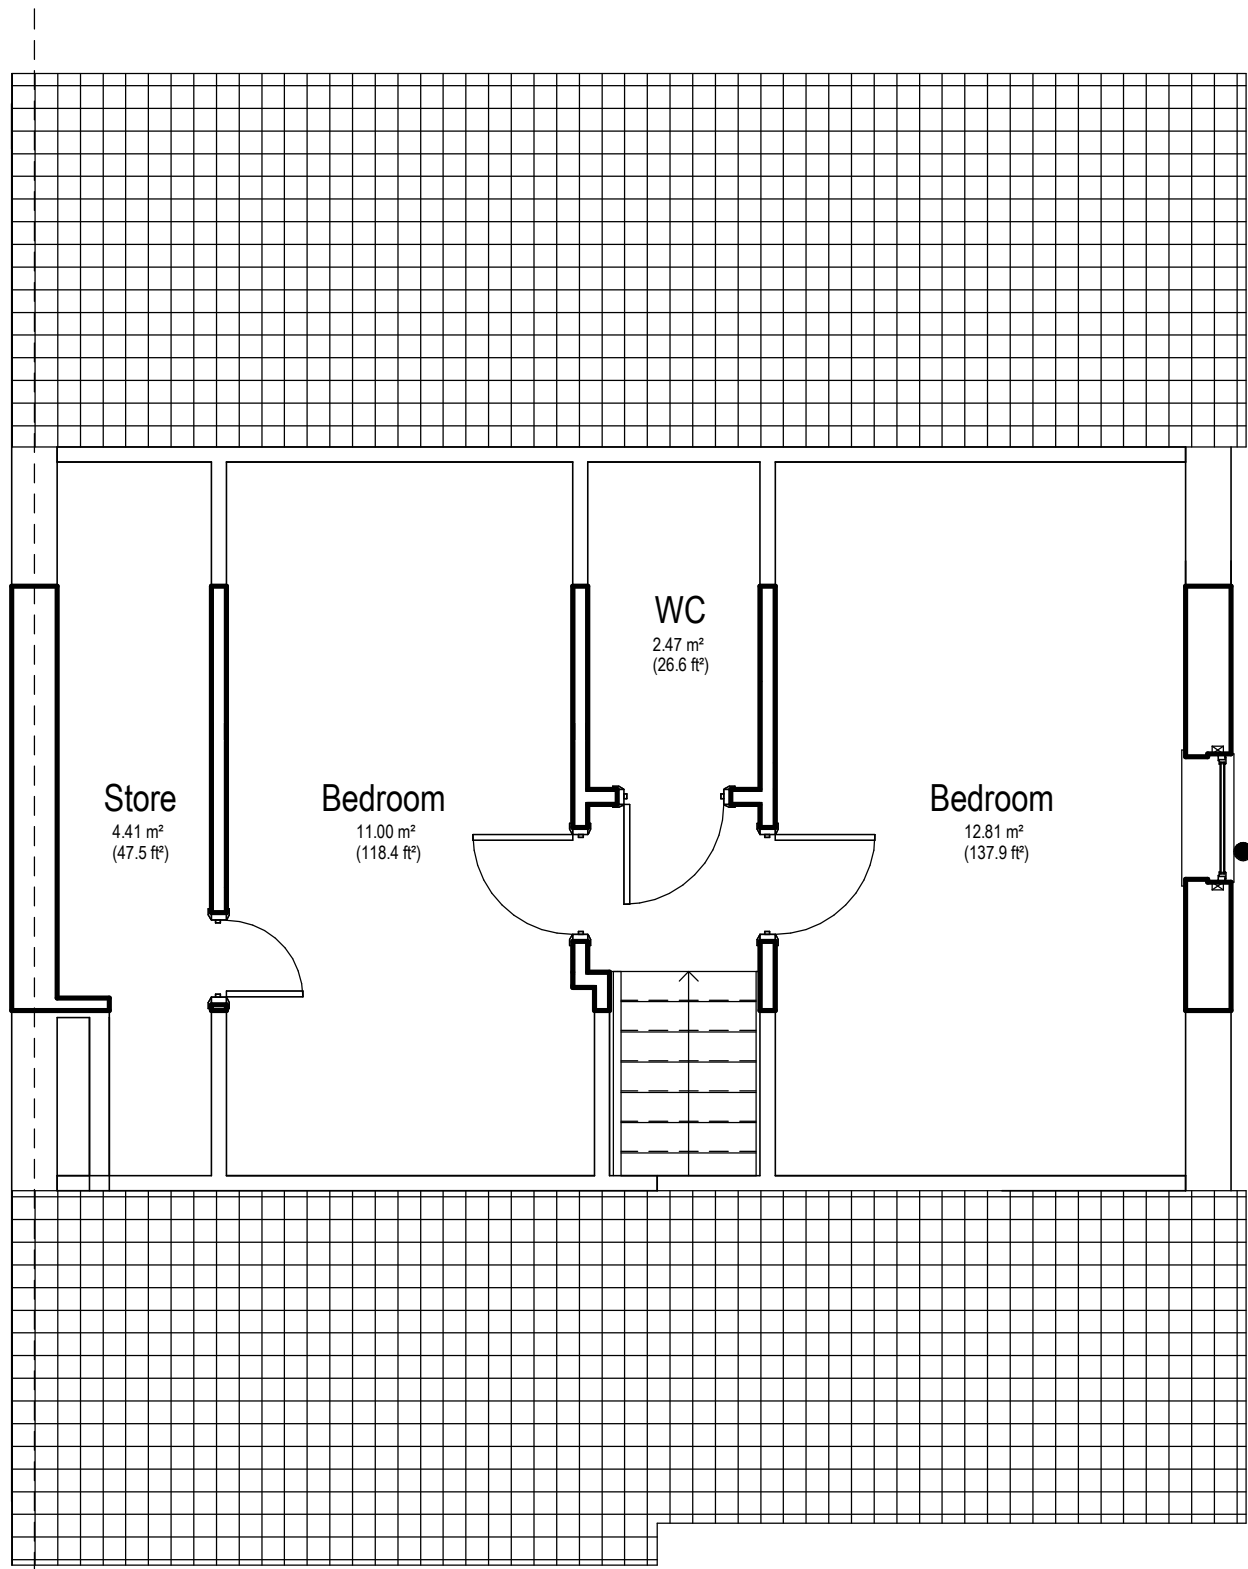


01 First Floor - Ex
Scale @ 1 : 50

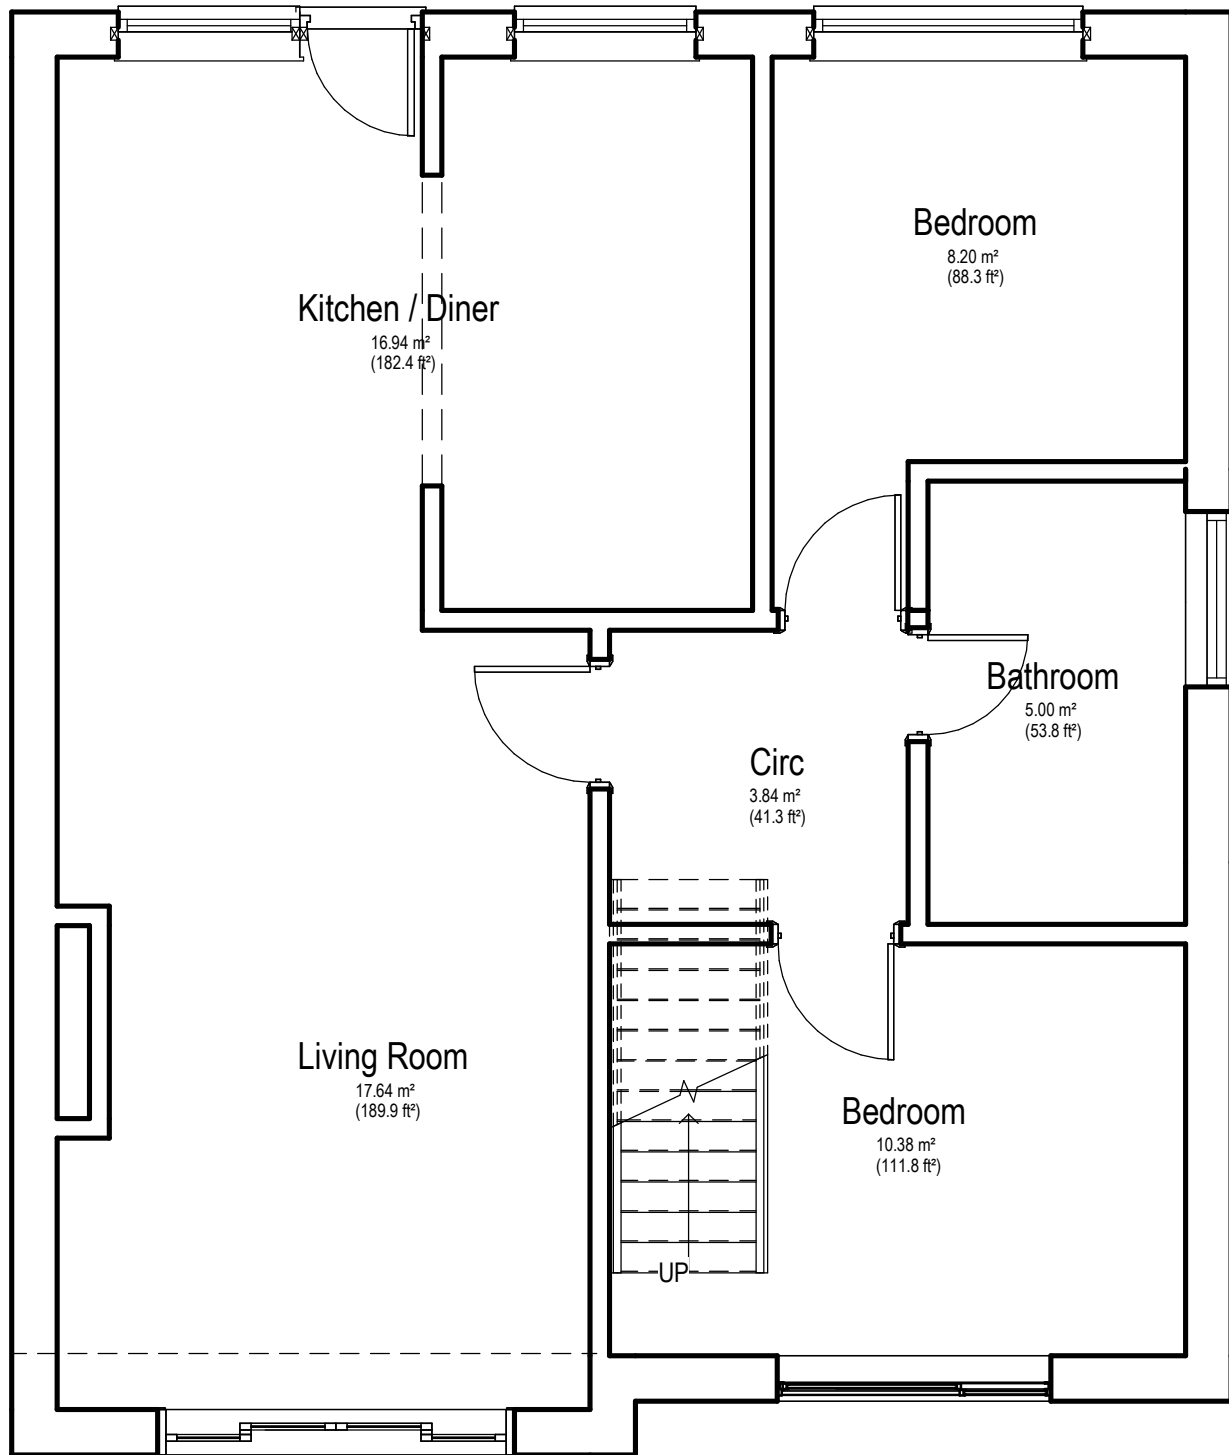


00 Ground Floor - Ex
Scale @ 1 : 50



Location Plan
Scale @ 1 : 1250

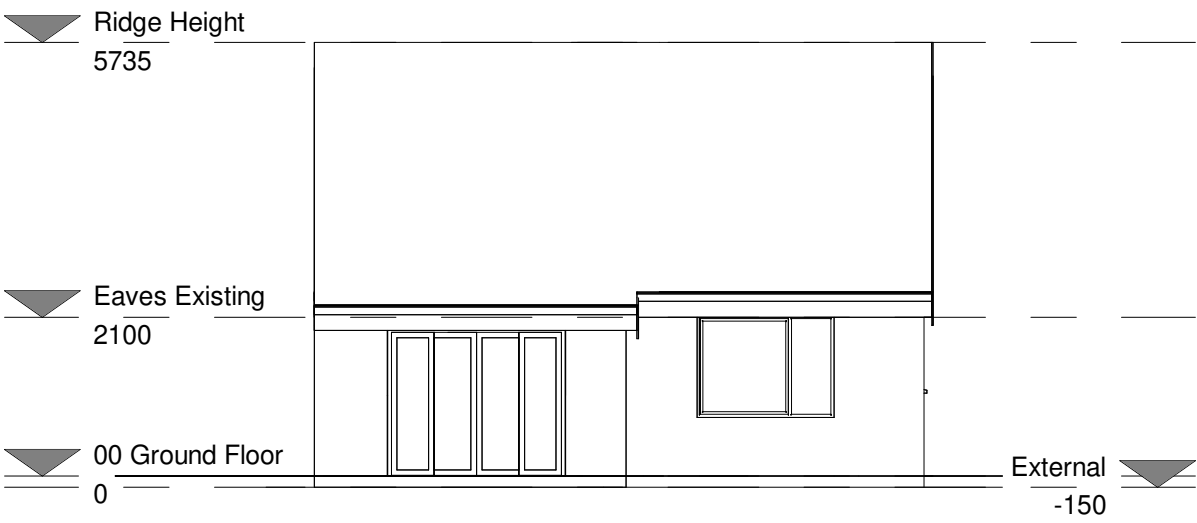

Front Elevation - Existing
Scale @ 1 : 100

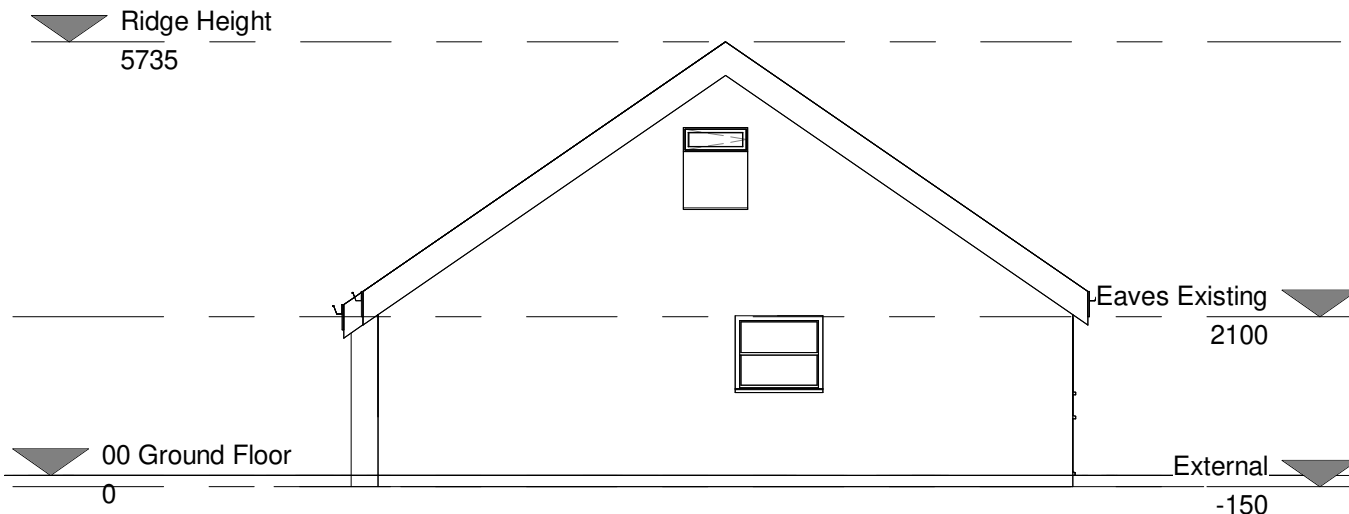

Side Elevation - Existing
Scale @ 1 : 100



Rear Elevation - Existing
Scale @ 1 : 100

ALL STEEL WORK SIZES AND DESIGN TO
BE CONFIRM BY ENGINEER BEFORE
COMMENCEMENT OF WORK

No.	Description	Date
A	Amended to suit planners comments	13.09.23

MRS AND MRS BAILEY
30 Newfield View,
Milnrow

Details as Existing

Project number	202	P-01
Date	18/08/23	
Drawn by	SN	
Checked by	JL	
Scale @ A1	As indicated	