



Dimensioning
Figured dimensions only to be taken from these designs and drawings. Work to annotated dimensions only. All dimensions to be checked on site. Architectural designers to be informed immediately of any discrepancies before work proceeds. Drawings are to be read in conjunction with relevant specifications, structural engineers and service engineers' drawings.

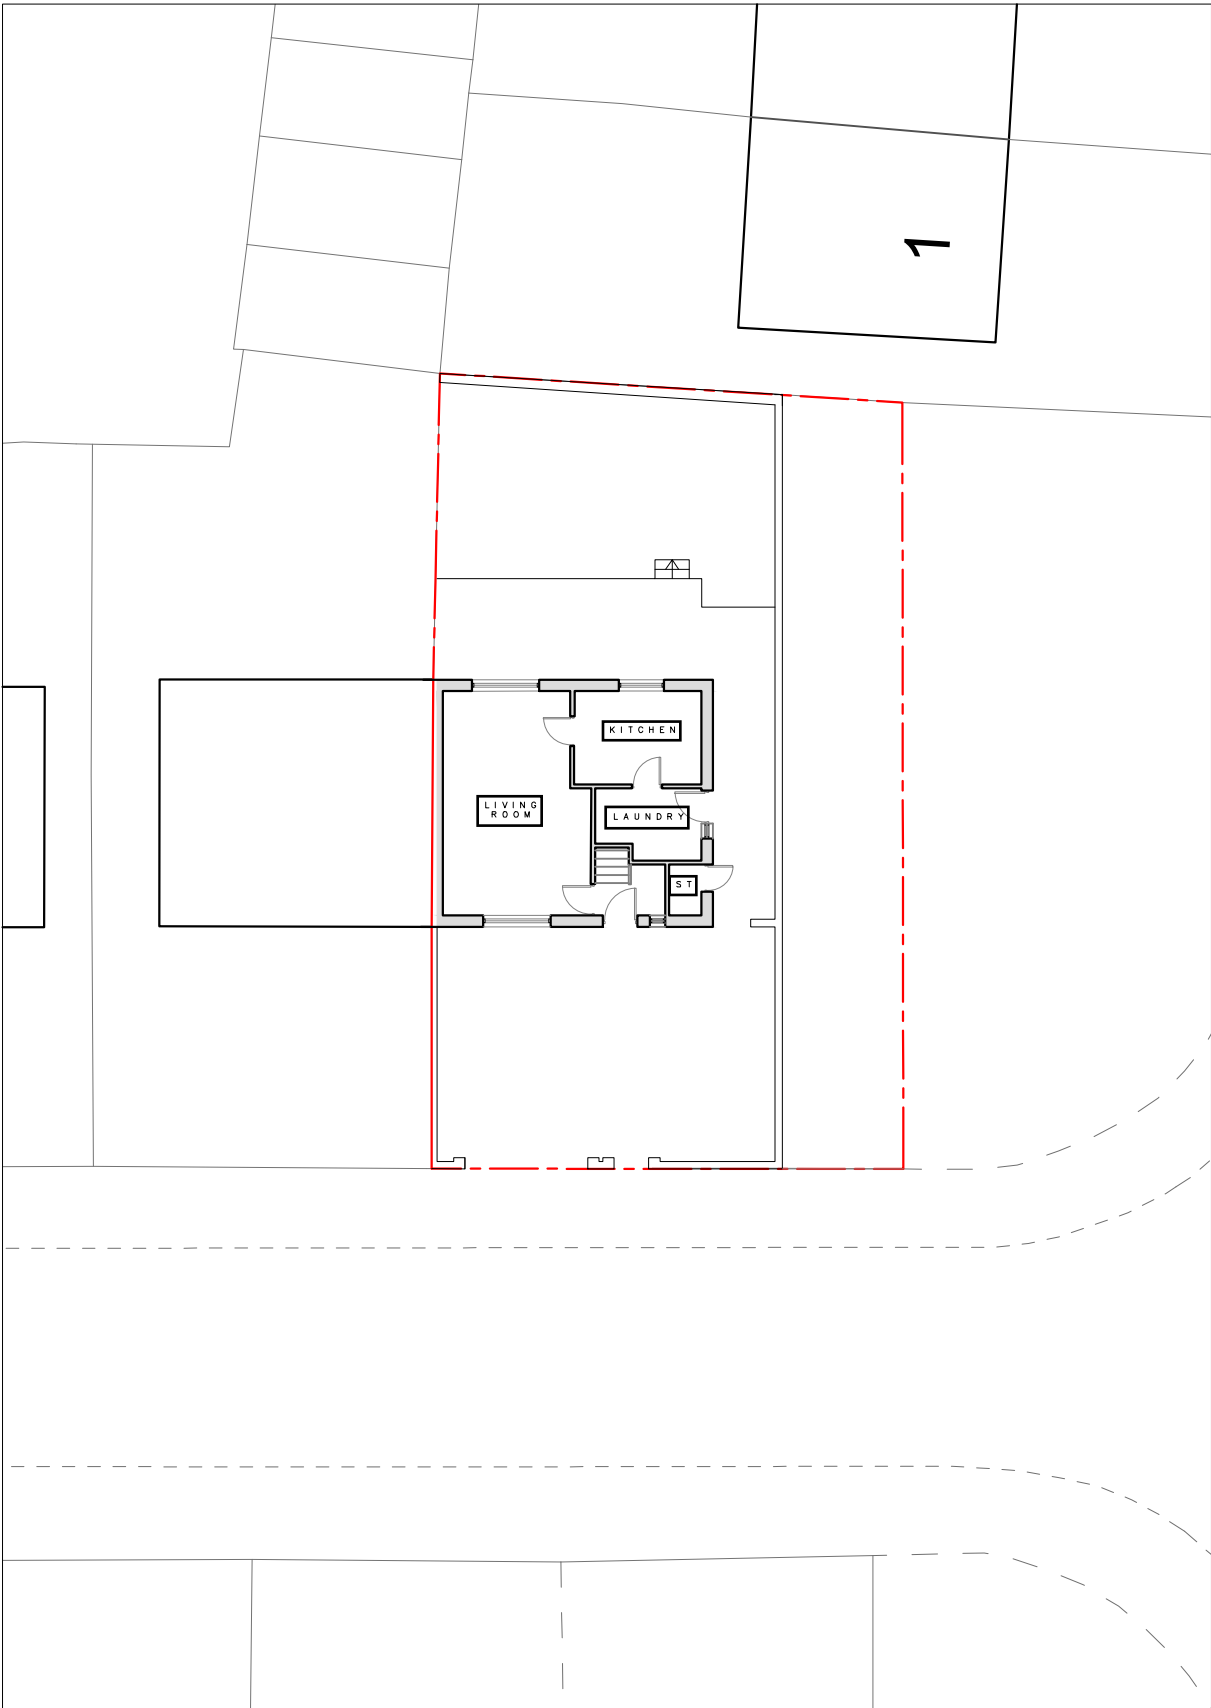

Rev	Date	Description
-	??/11/23	Issued to client for comments

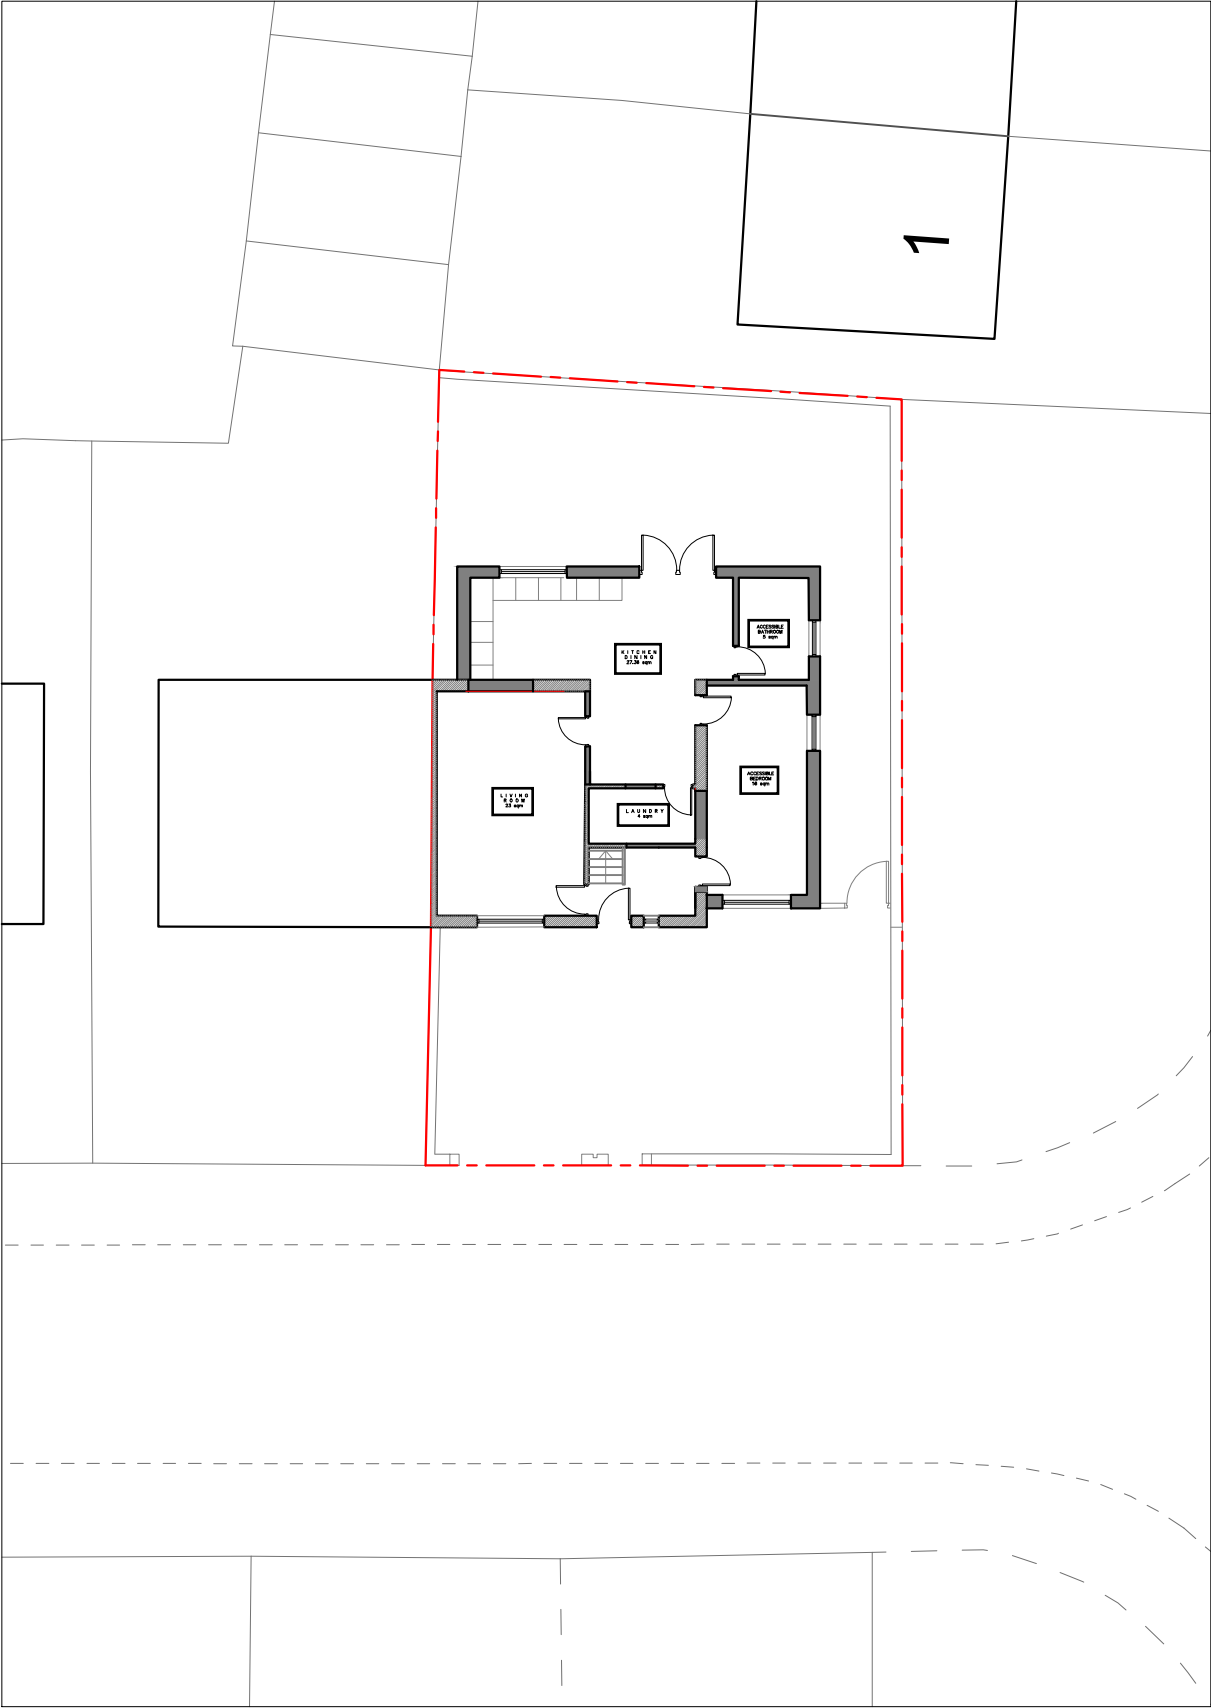

S A L E E M
ARCHITECTS
Architecture | Masterplanning | Graphics

CLIENT:
M. Rizwan

PROJECT:
102 Curzon Road,
Rochdale,
OL11 2RX

TITLE:
Existing and Proposed Site Plan

SCALE:
1:200 @ A3

DRAWING NO.
Sheet 6

REV:
REV:

DATE:
October 2023

PROPOSED GROUND FLOOR PLAN / SITE PLAN
1:200 @ A3
0m 5m 10m

EXISTING GROUND FLOOR PLAN / SITE PLAN
1:200 @ A3